




PROPOSED

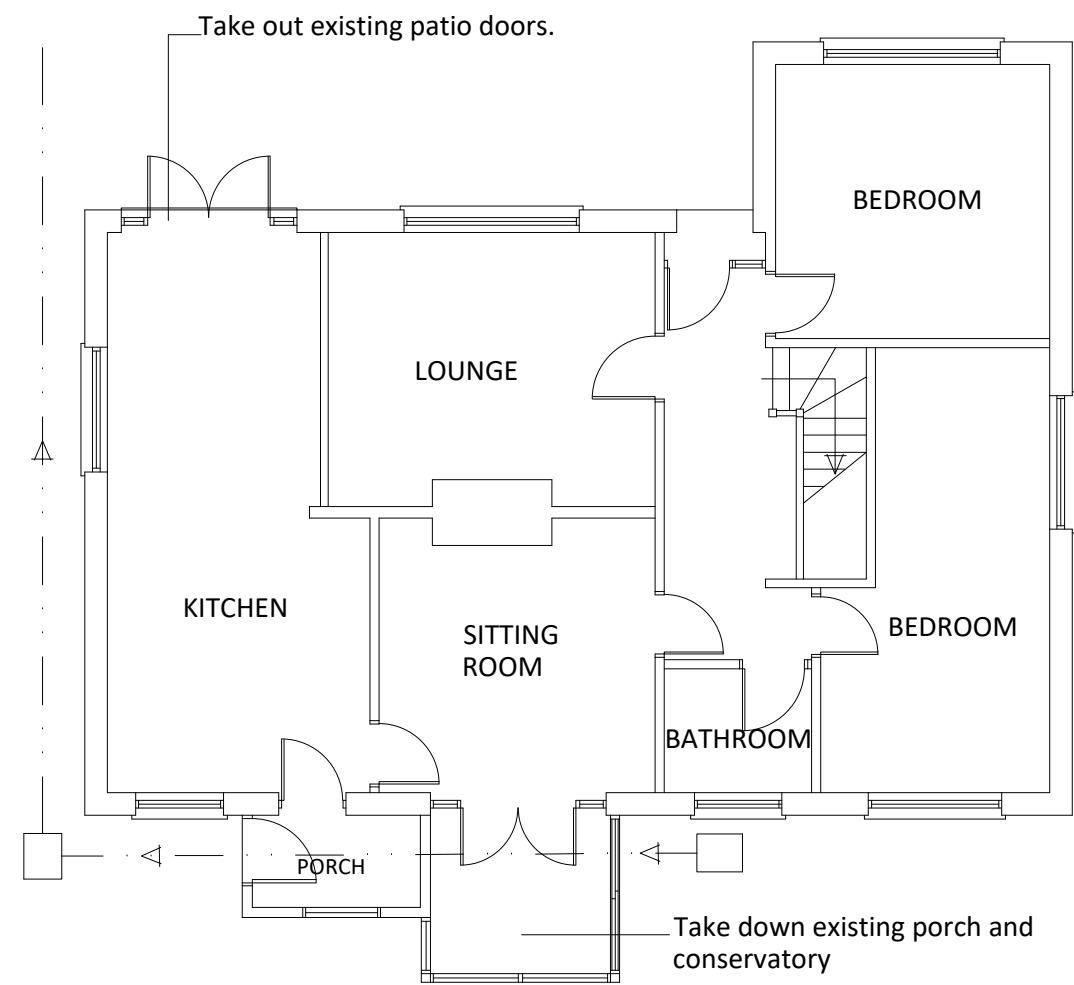


EXISTING GROUND FLOOR PLAN
scale 1:100

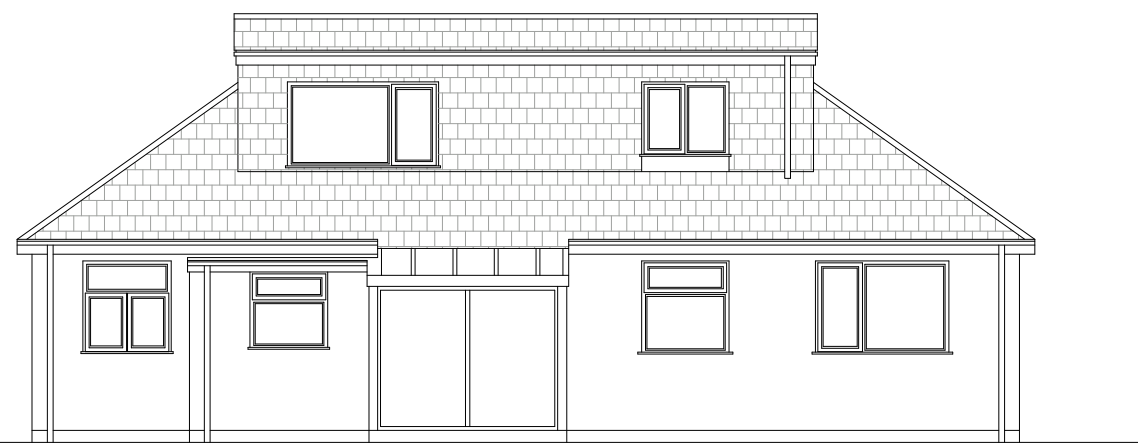


EXISTING REAR ELEVATION
scale 1:100

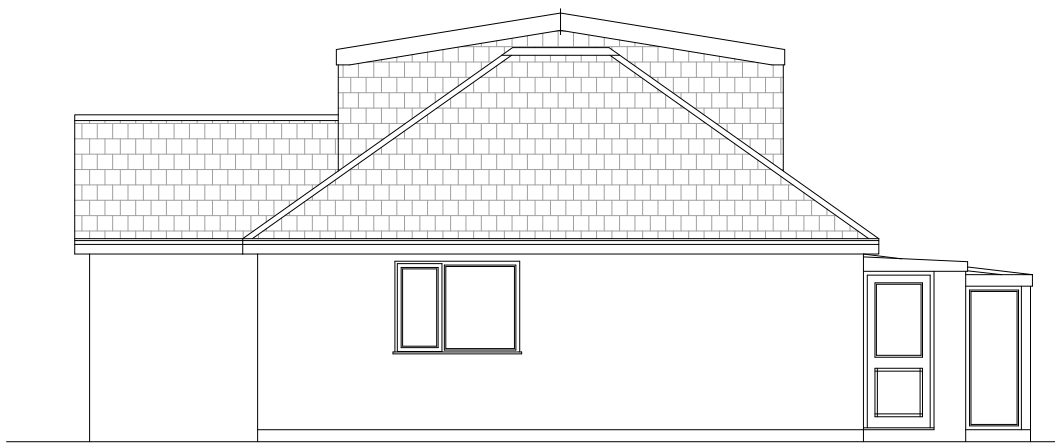


EXISTING SIDE ELEVATION
scale 1:100

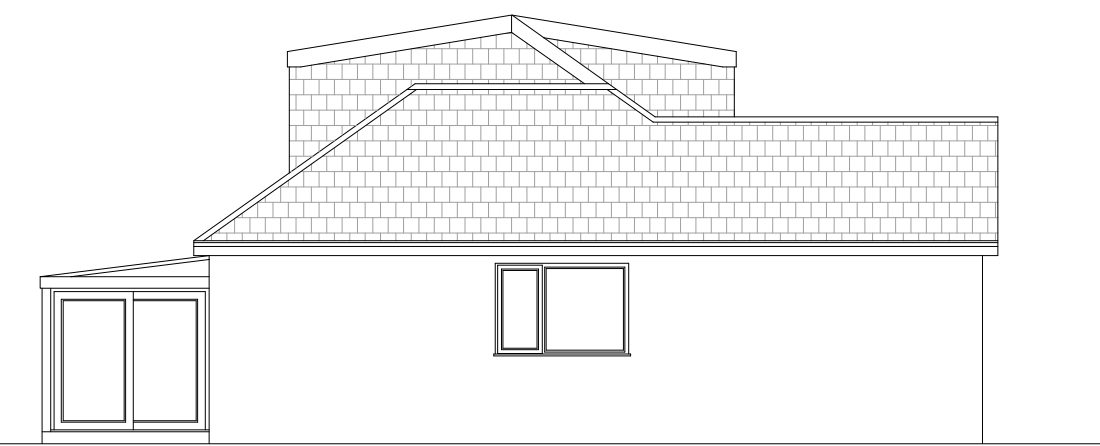


EXISTING SIDE ELEVATION
scale 1:100

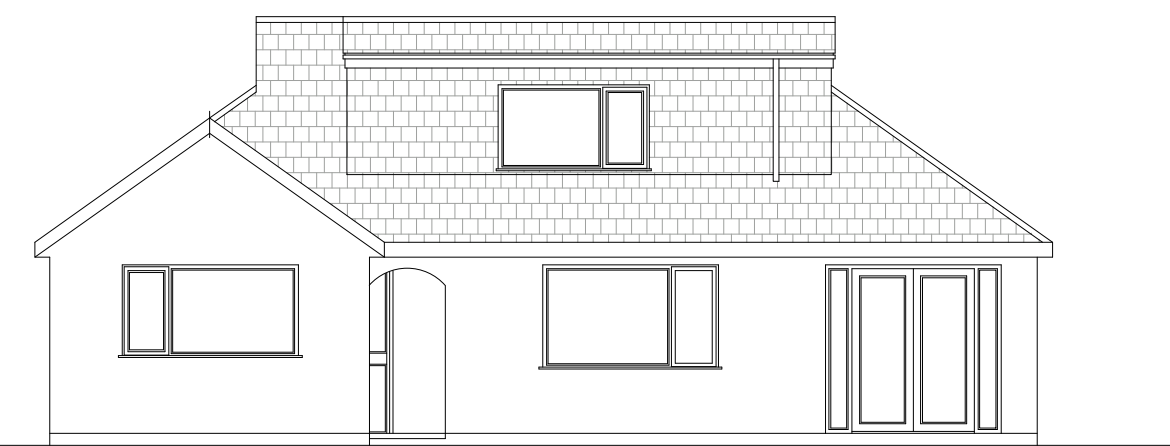


EXISTING FRONT ELEVATION
scale 1:100

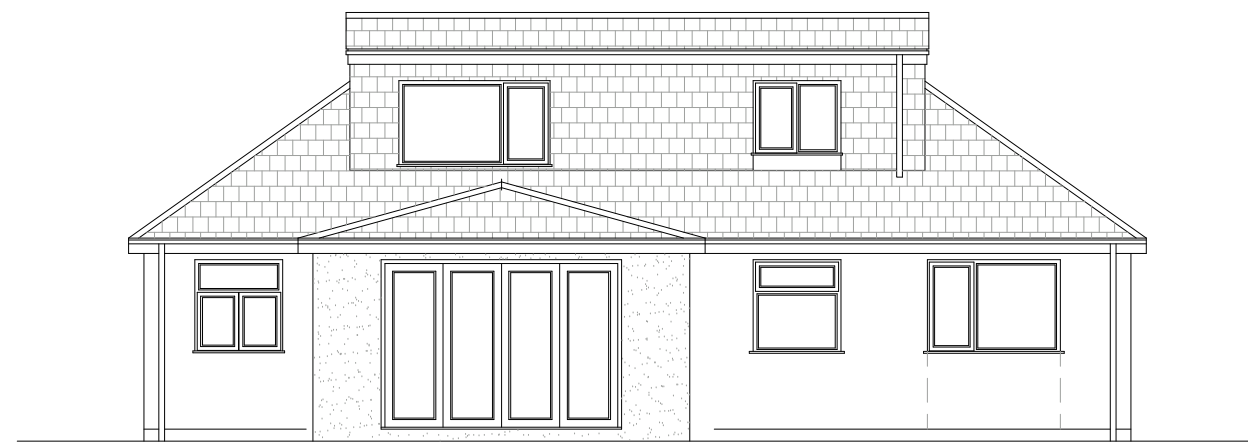


PROPOSED REAR ELEVATION
scale 1:100

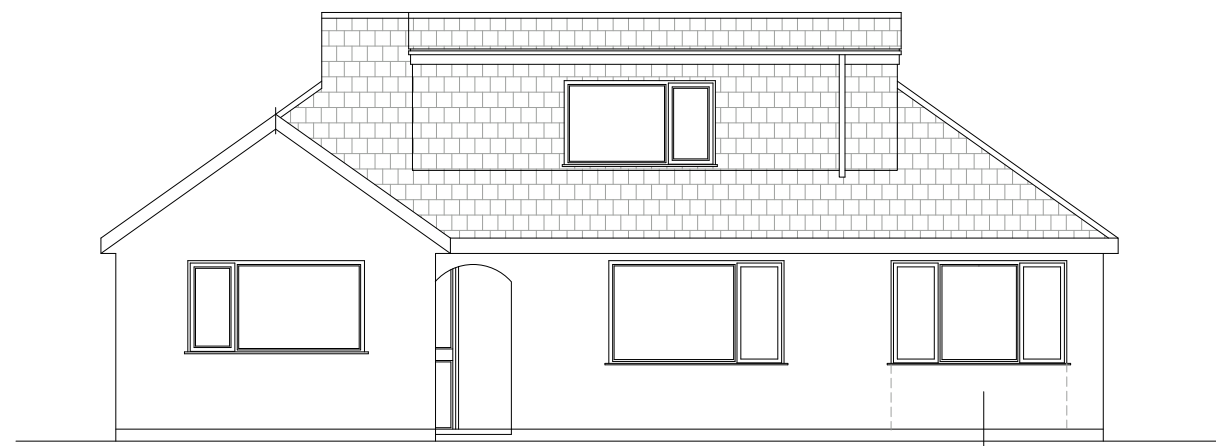


PROPOSED FRONT ELEVATION
scale 1:100

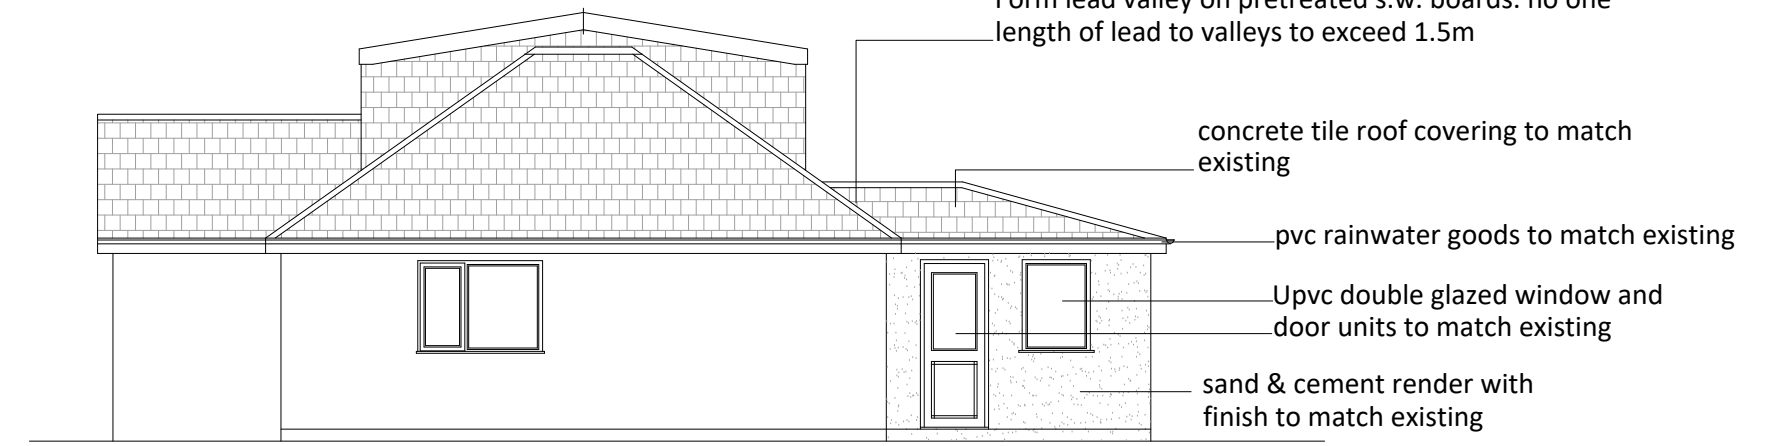

PROPOSED SIDE ELEVATION
scale 1:100

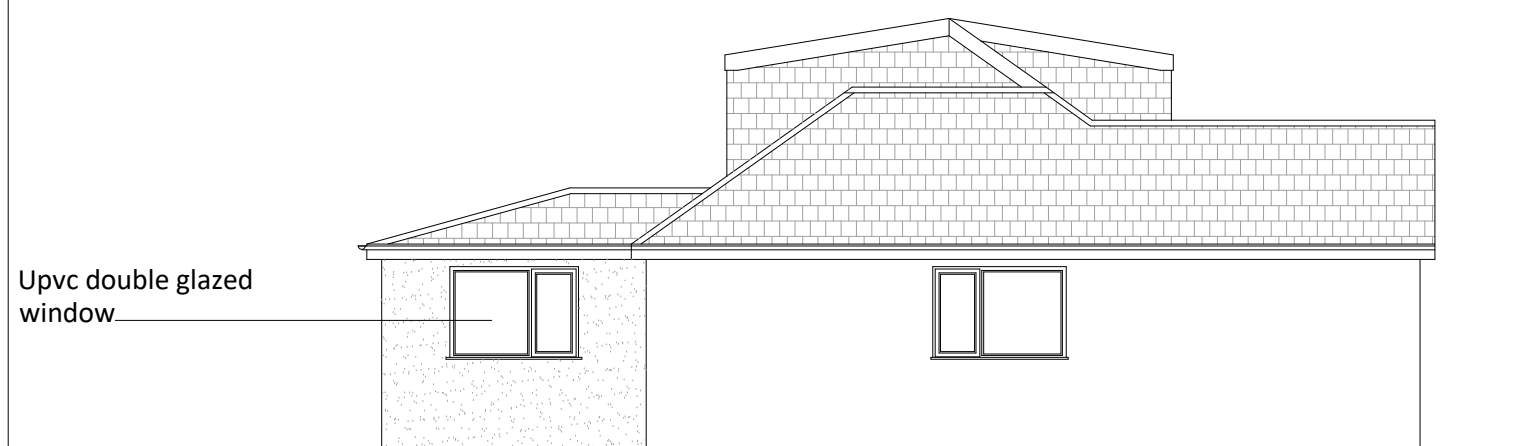

PROPOSED SIDE ELEVATION
scale 1:100

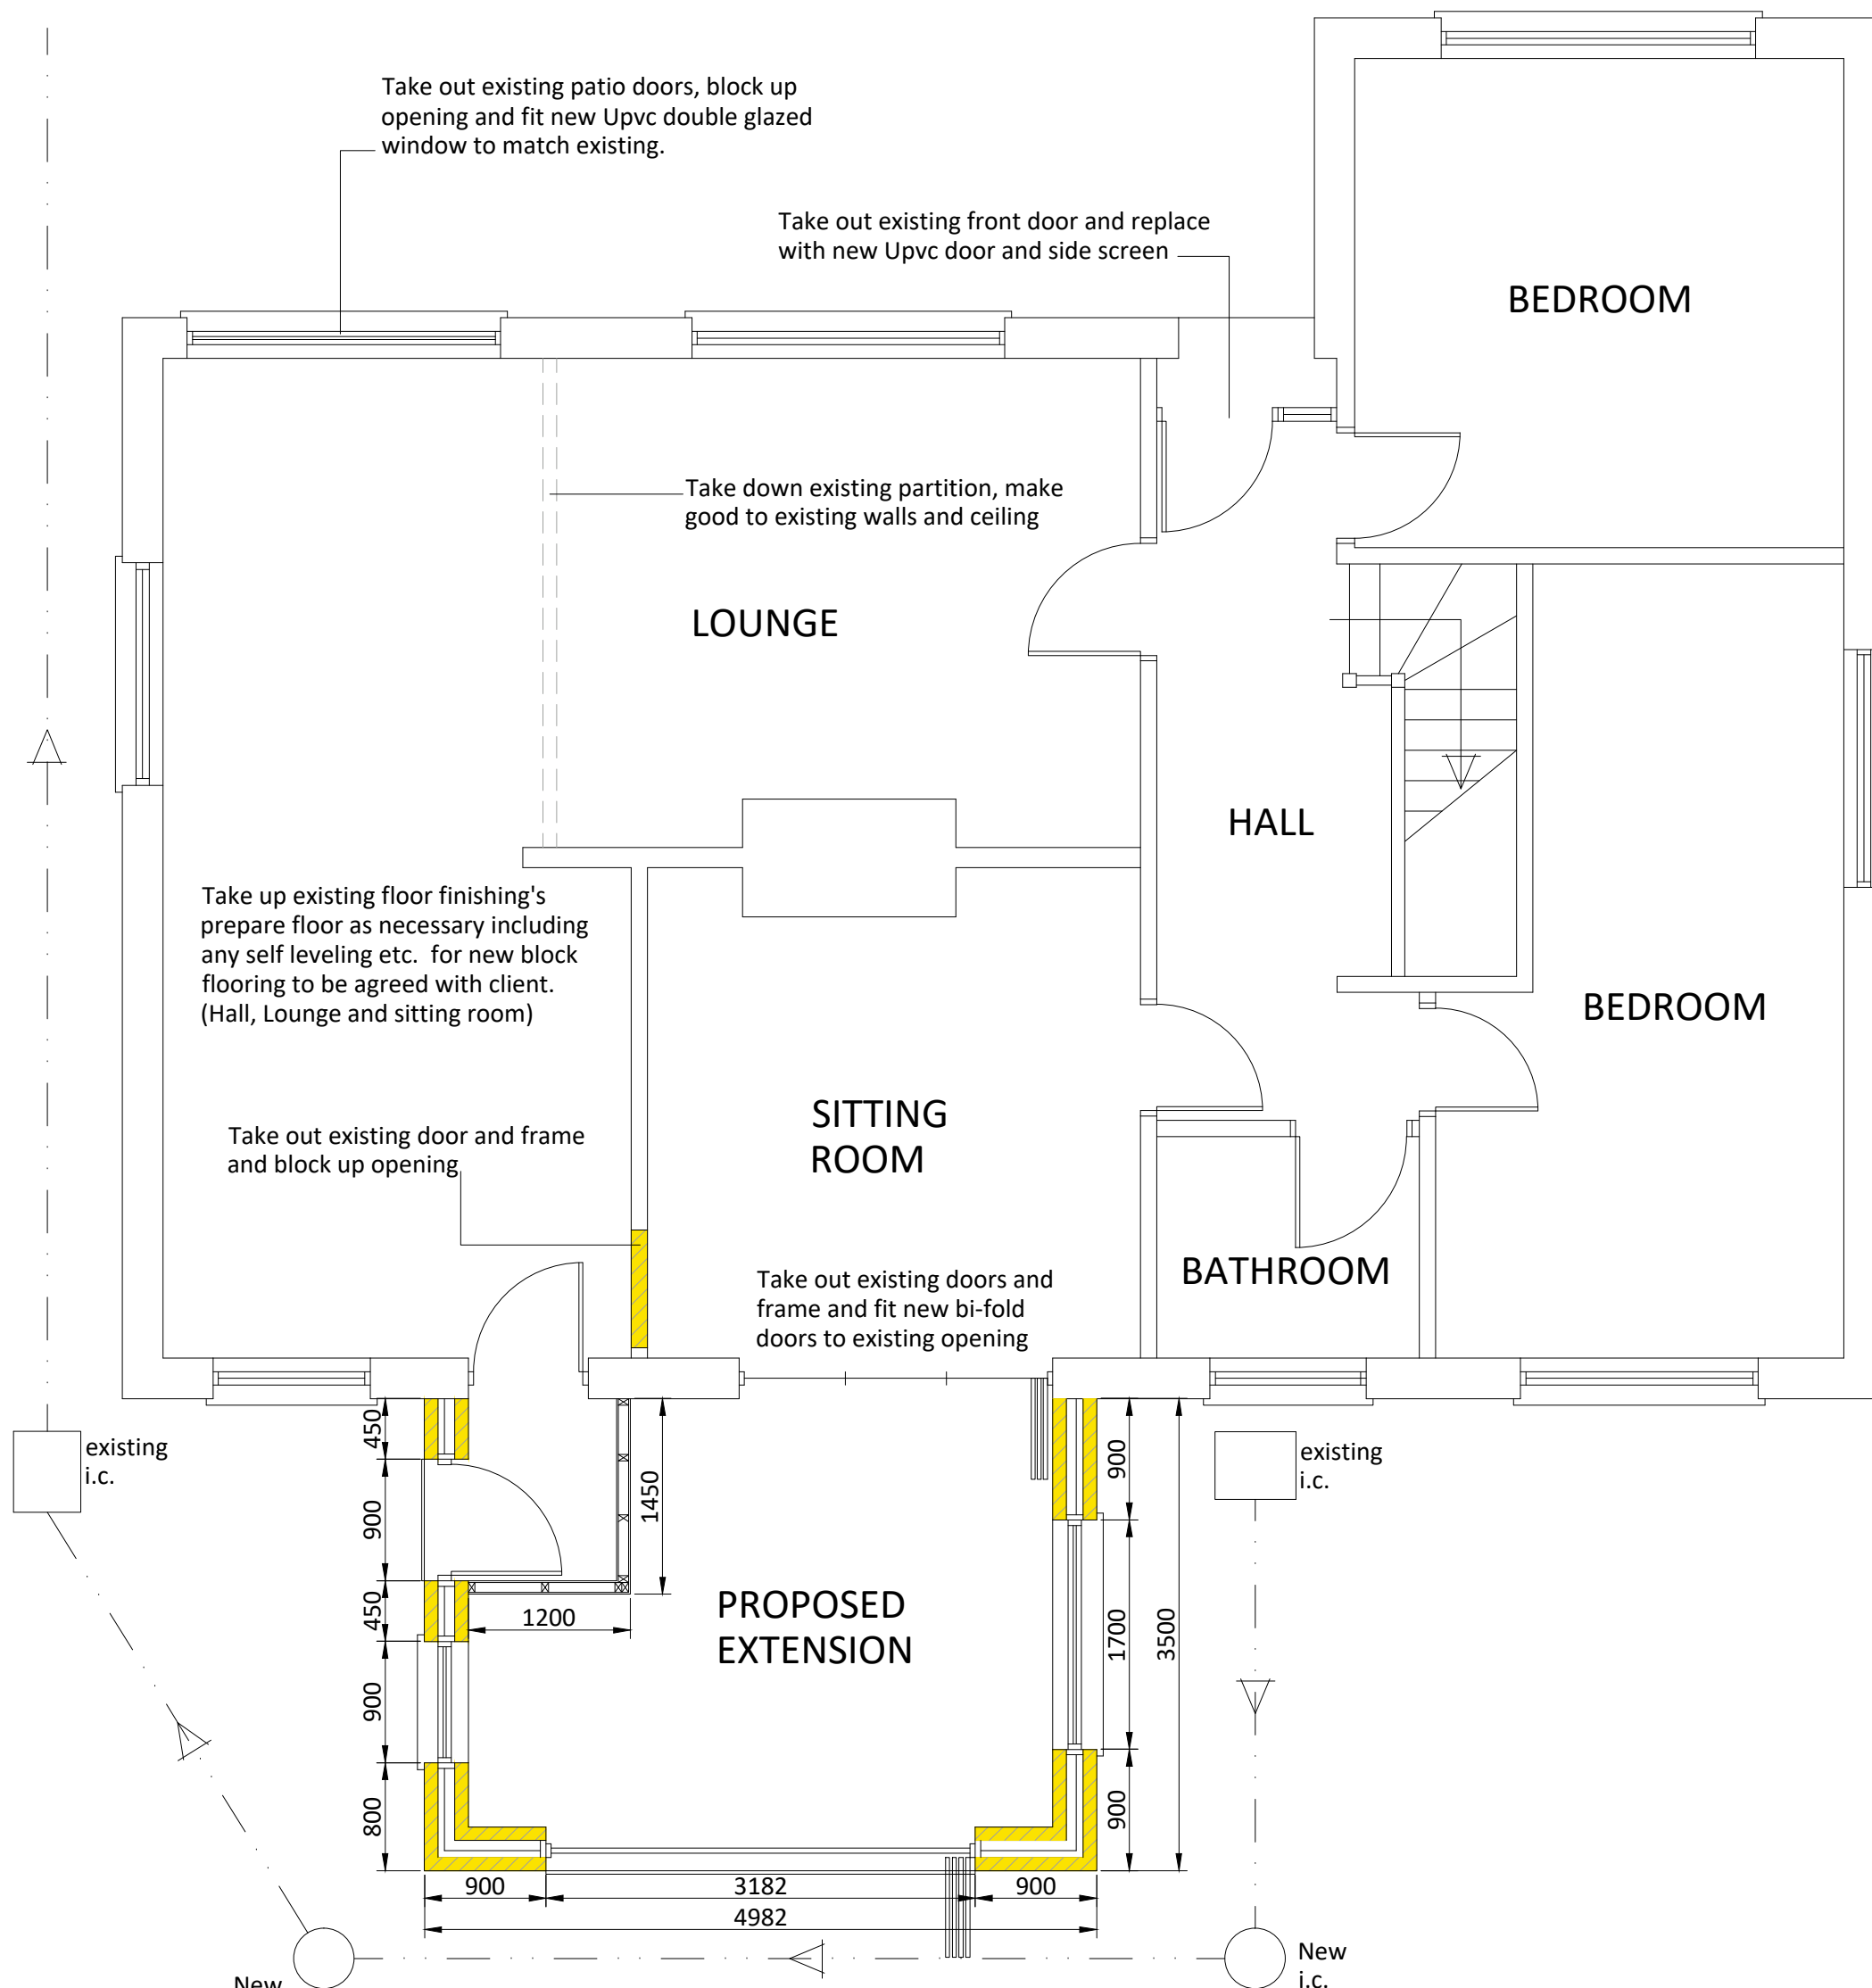

PROPOSED GROUND FLOOR PLAN
scale 1:50



LOCATION PLAN
scale 1:1250

PLANNING DRAWING

Contract	Name	Description
H. D. WILLIAMS Ltd. F.R.I.C.S. CHARTERED QUANTITY SURVEYOR MAINTFESURWR SIARTREDIG 123, Trealar Road, Tonypandy, Mid Glam., CF40 2NP. Tel. (01443) 441078 Fax (01443) 434191 email: hdwilliams1@hotmail.co.uk		
Client	Mr & Mrs N. Morgan 'Fairmead' Pentwyn Road TREHARRIS CF46 5BS	
Project	Demolition of existing rear conservatory and Construction of New Rear Sunroom Extension and Modifications at 'Fairmead' Pentwyn Rd, Treharris.	
Title: Existing and Propose Floor plan and Elevations		
Date	Dec. 2019	Scale As noted at A1
Drawing Number	hdw/pm/nr.01	Job Ref.
		Revision
 RICS		the mark of property professionalism worldwide