



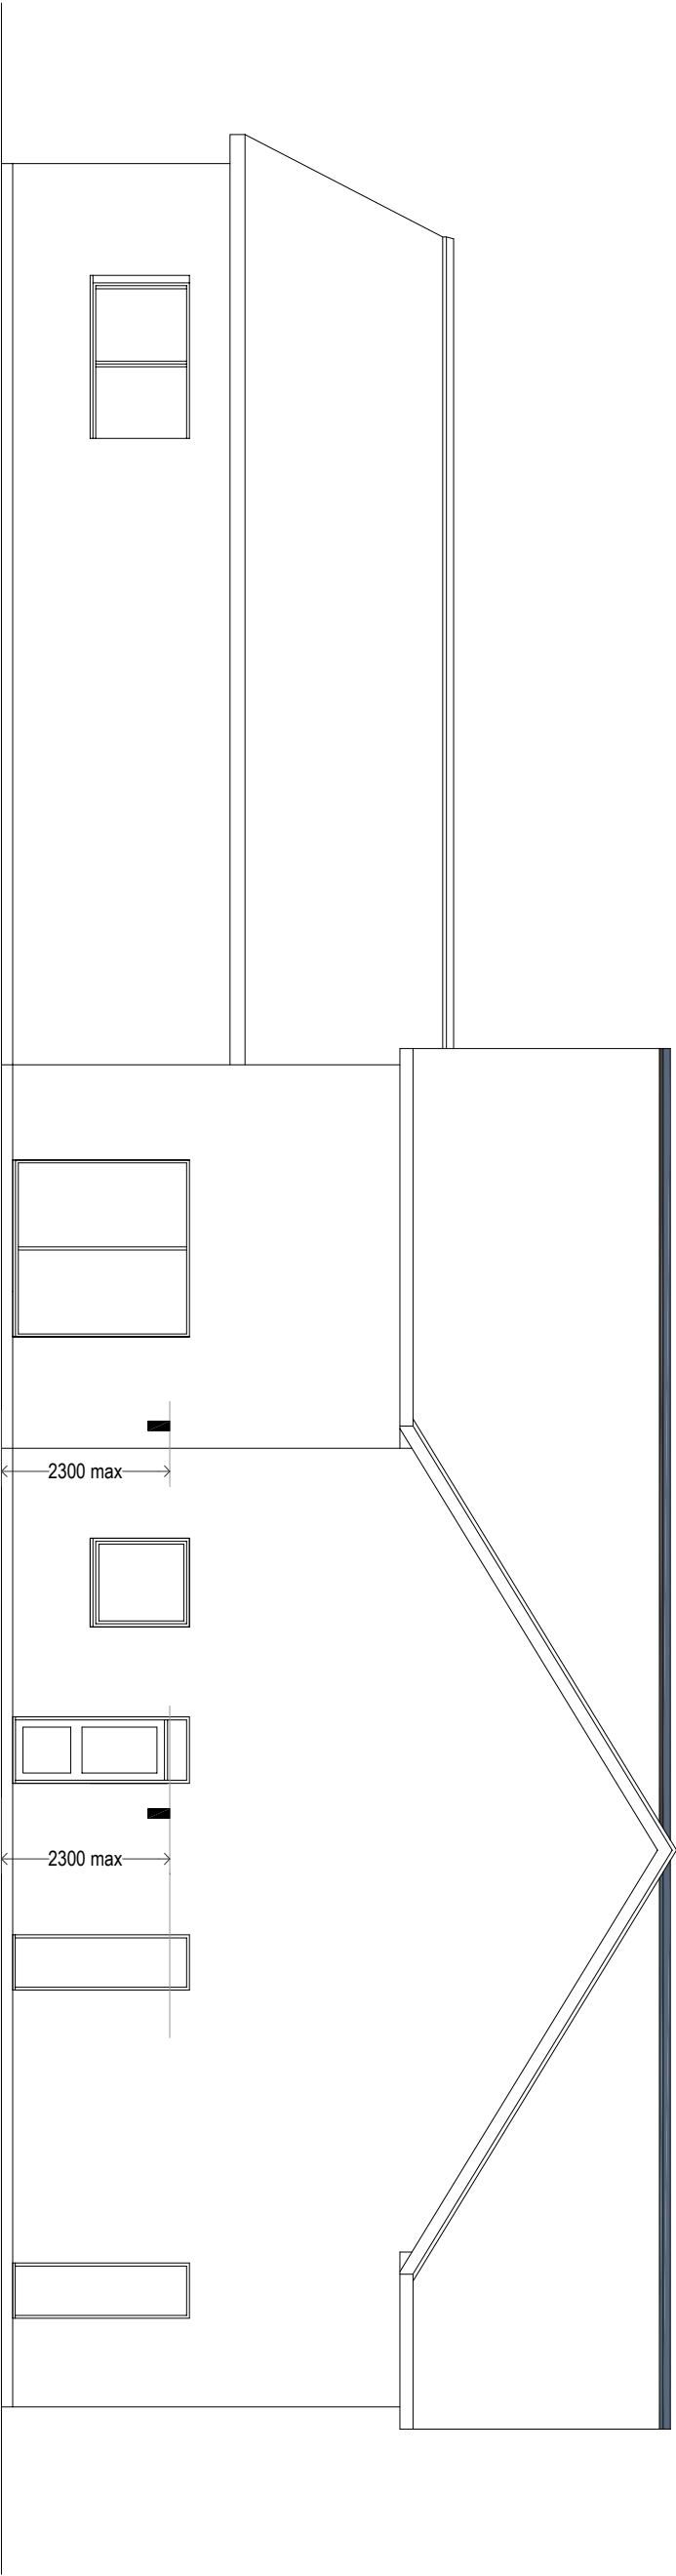

SIDE ELEVATION

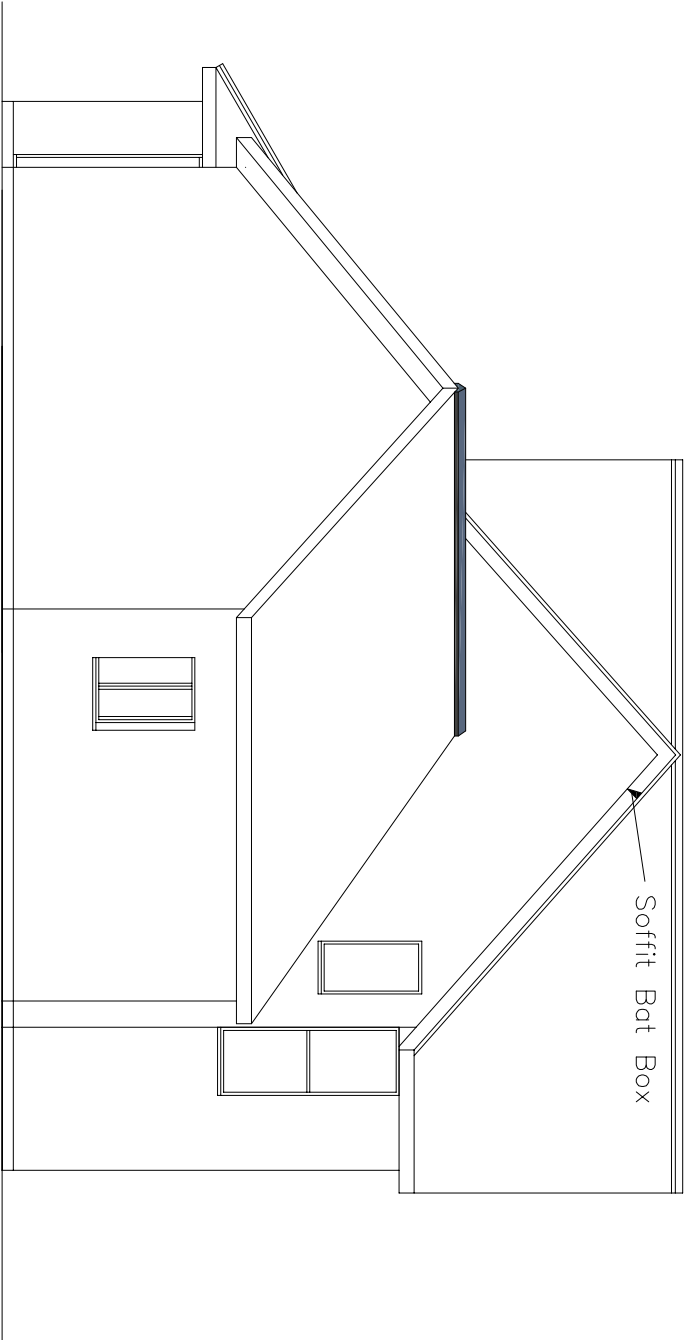

REAR ELEVATION

NOTE: EXTERNAL LIGHTS TO HAVE PIR.

- External Wall light fitting max 2300 above ground level. lights to be PIR controlled
- ▼ Downlighter located in soffit to be PIR controlled

k.j.lloyd
AAdip, RIBA
CHARTERED ARCHITECT

49 Coed y Pia, Llanbradach
Caerphilly, CF83 3PT

PROJECT
PROPOSED DWELLING
LAND AT BOTTOM OF BRONDEG
HEOLGERRIG
MERTHYR TYDFIL

SCALE
1:100 @ A3

DATE
OCT 2020

DRAWN
KL

DRG. NO.
EL.03

DRAWING
PROPOSED ELEVATIONS SHEET 2 - LIGHTING LOCATIONS