




Existing

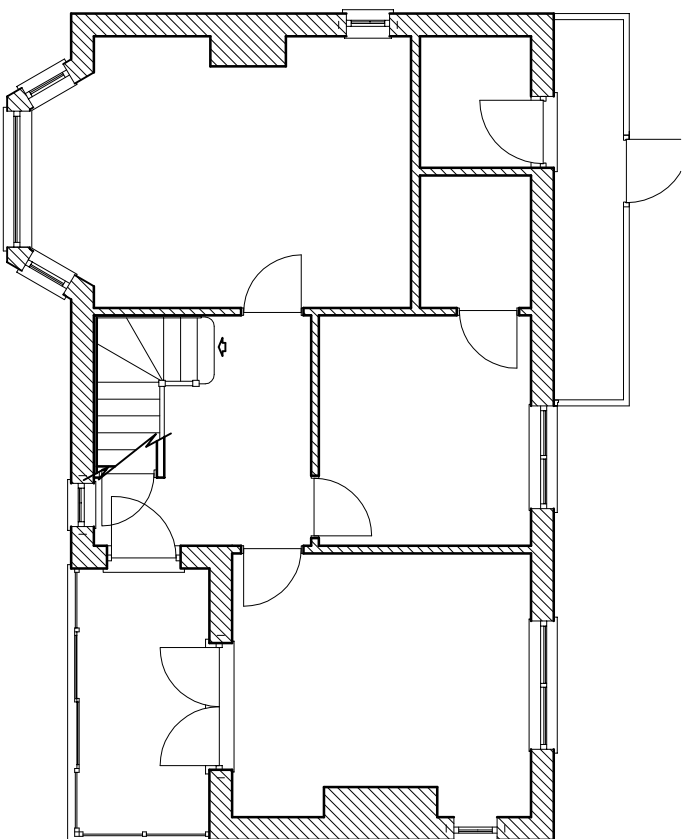


Ground Floor Plan

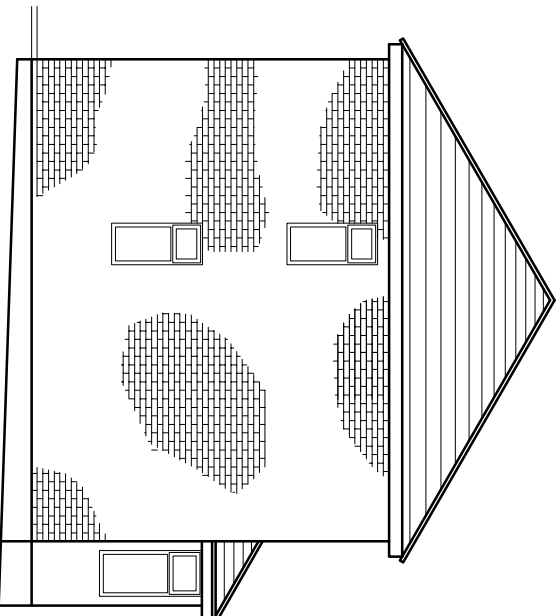

Side Elevation (West)

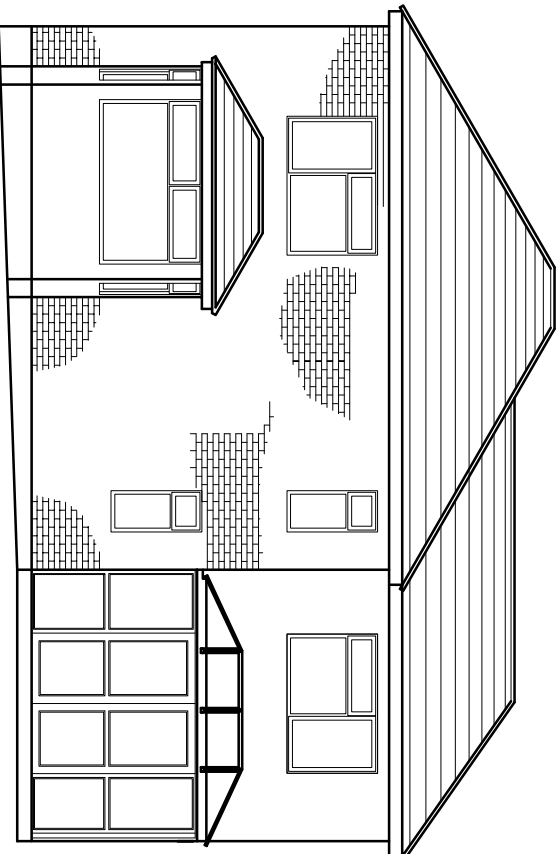


Front Elevation (South)

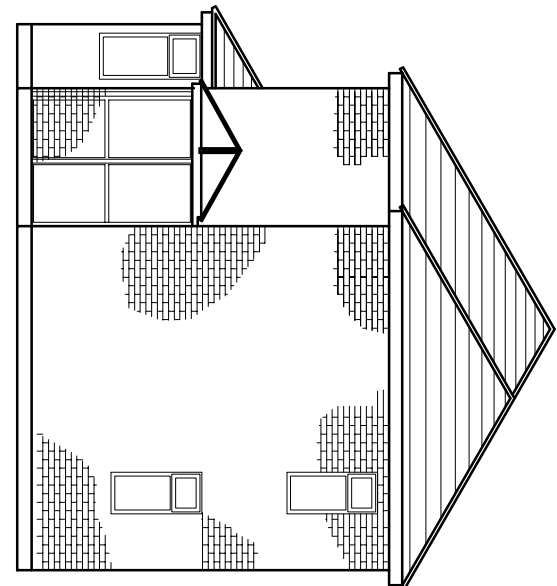


Side Elevation (East)


Proposed

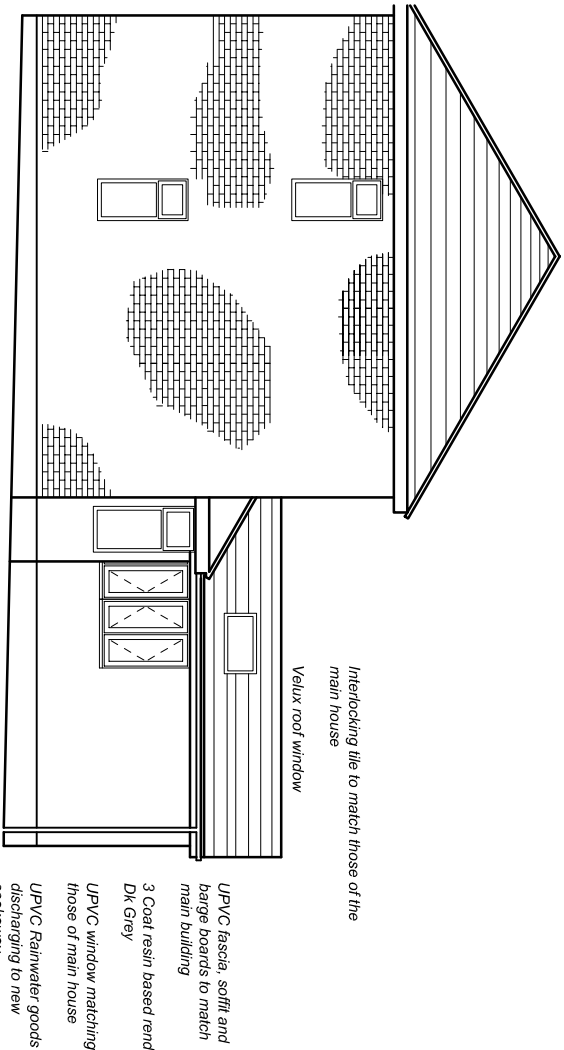


Side Elevation (West)

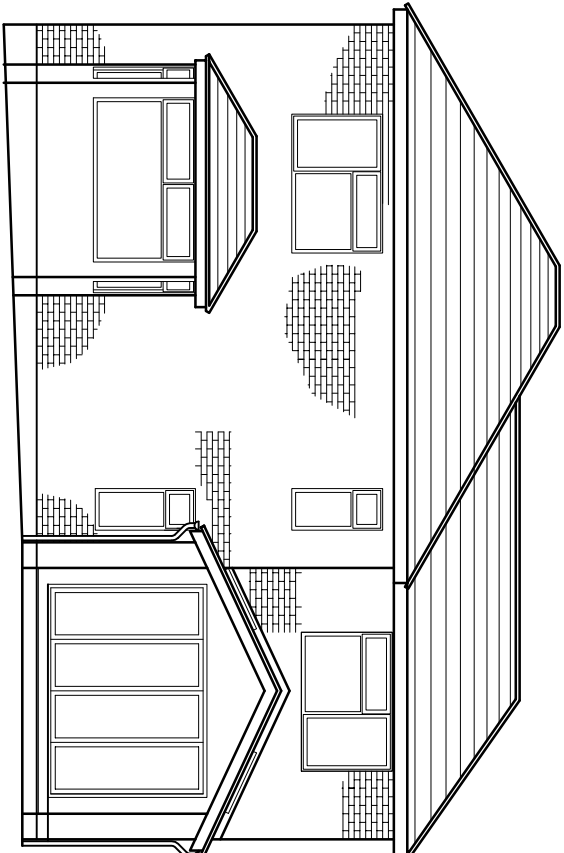

Front Elevation (South)

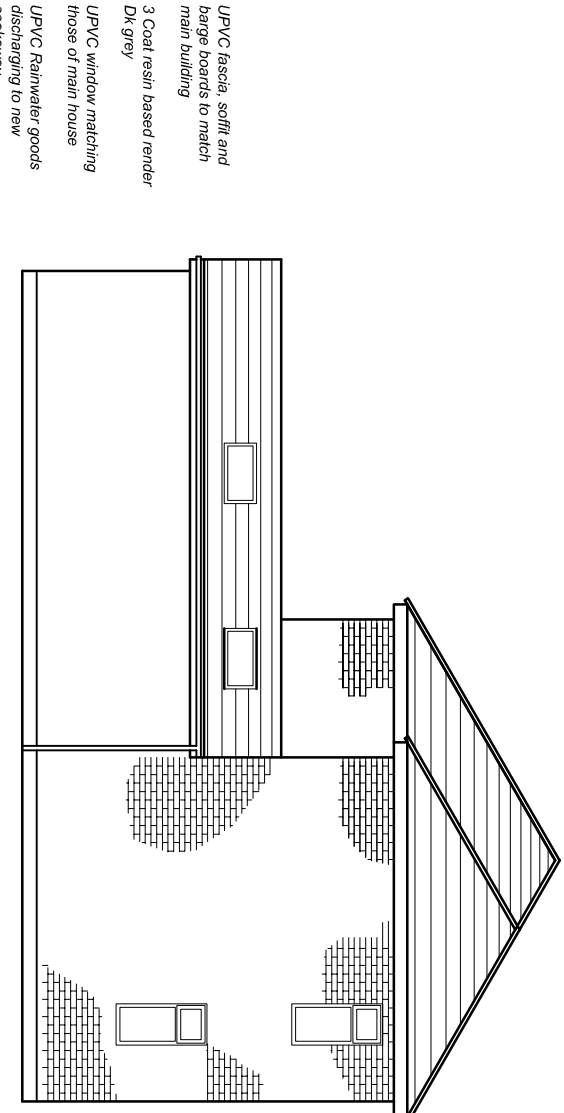

Side Elevation (East)

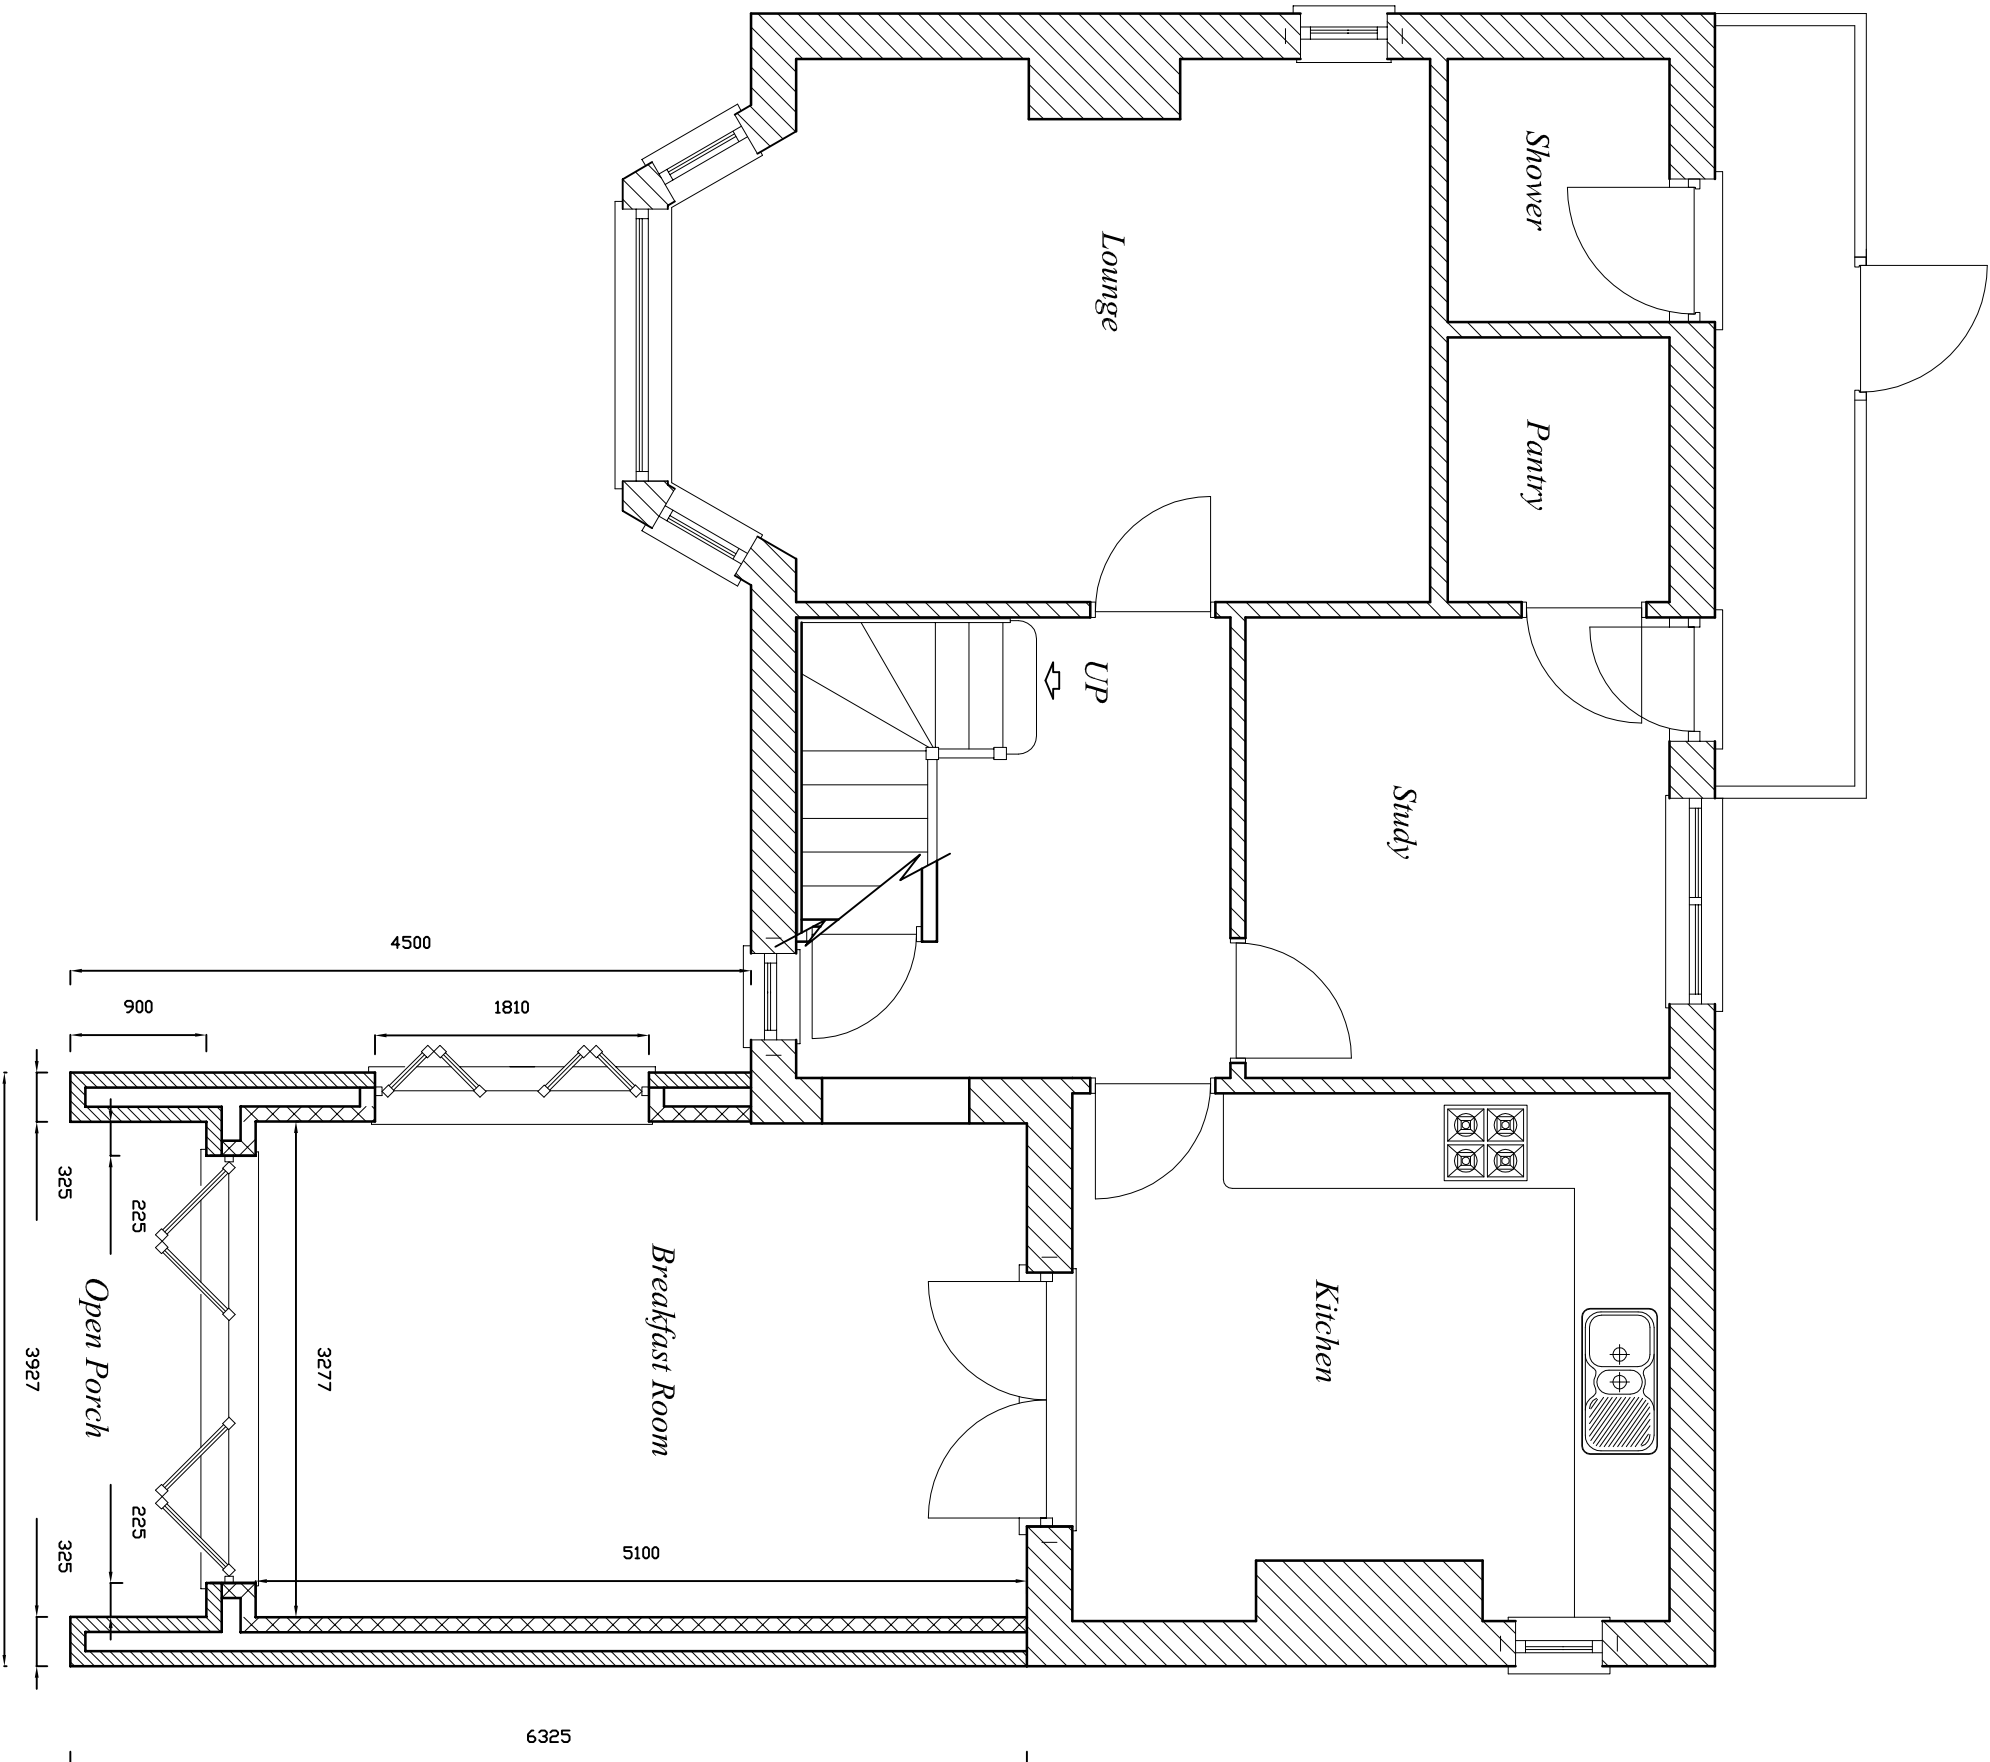

Ground Floor Plan

Title: Front Entrance Hall Extension

At Yr Hafod
Heol Y Mynydd

Cefn Coed

Methyr

CF48 2NQ

Client: Mr Matt Toon

Yr Hafod, Heol Y Mynydd

Cefn Coed

Methyr

CF48 2NQ

Drawing: Draft Proposals

Drawn: J. Pugh :: AG REID

Scale: 1/100 @ 1/50

Date: 18 / 03 / 2024 Approved: 29 / 07 / 2025