




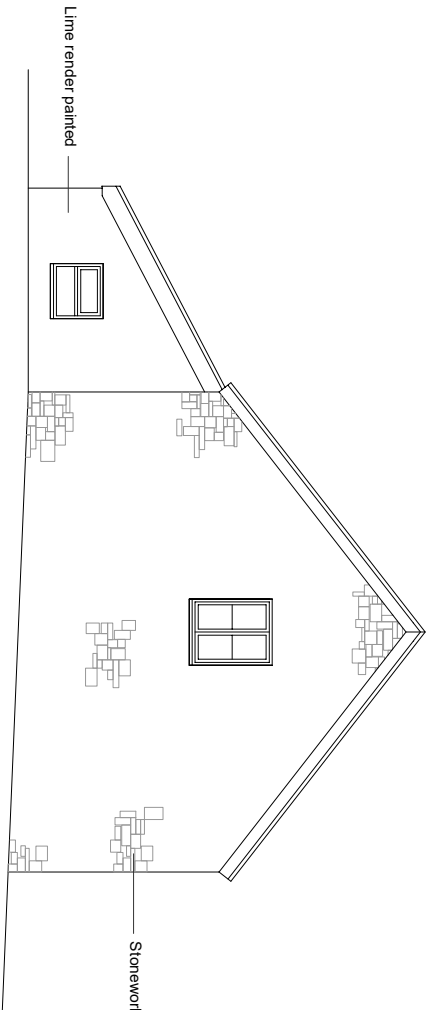


EXISTING SIDE ELEVATION

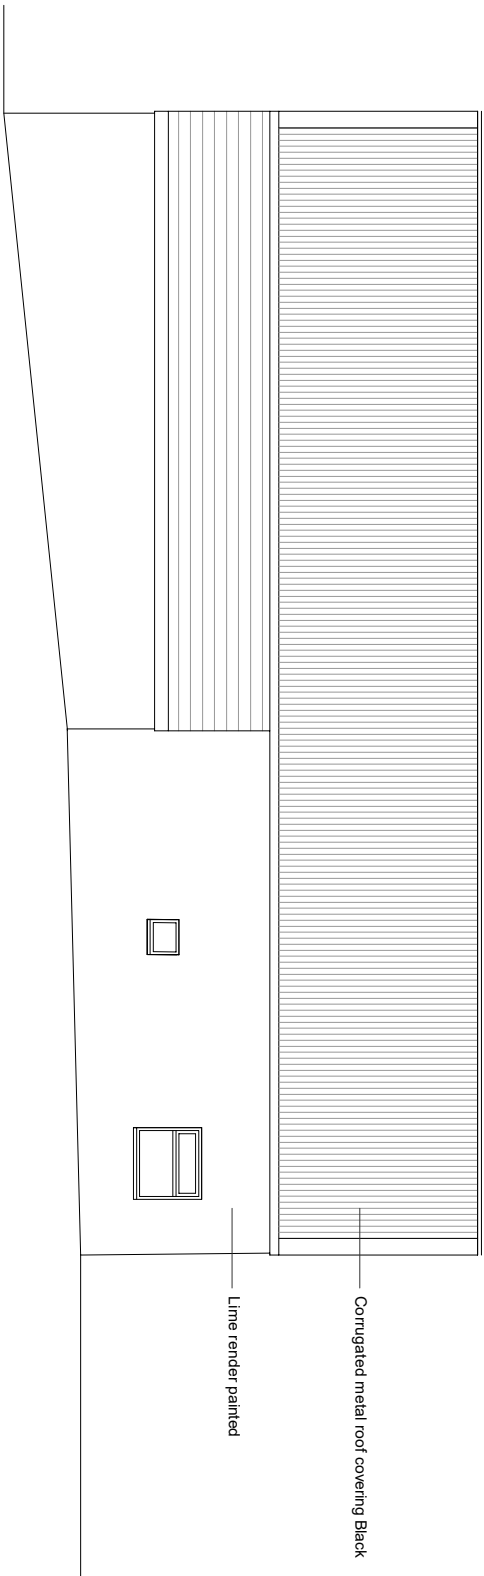

EXISTING REAR ELEVATION

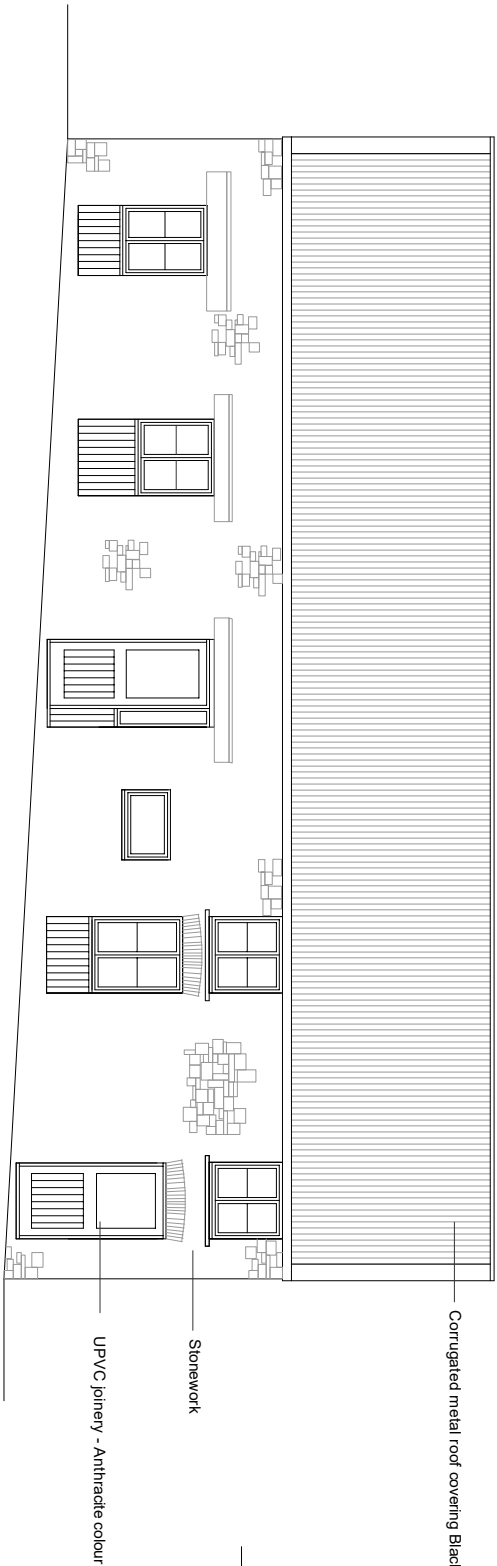

EXISTING FRONT ELEVATION

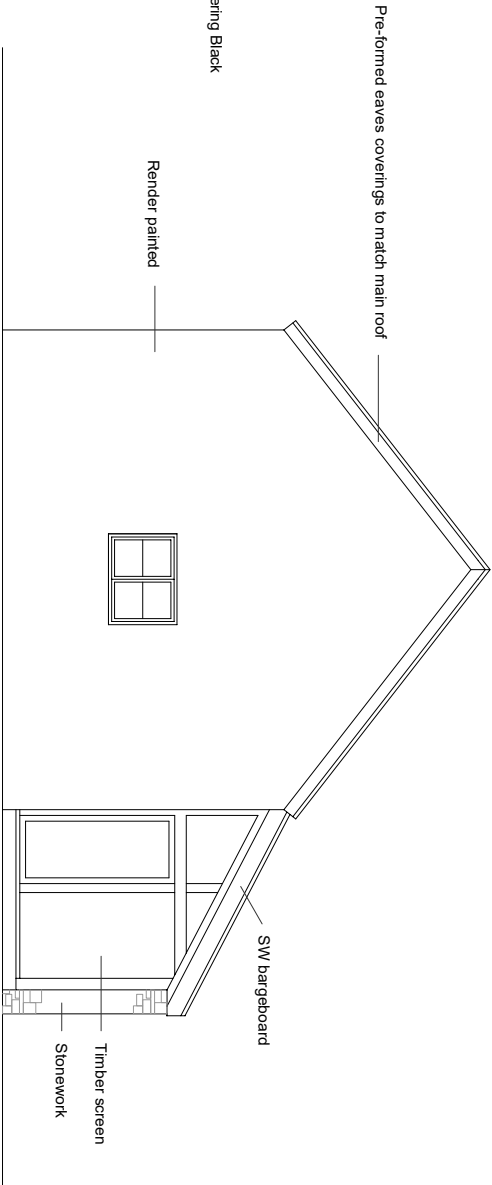

EXISTING SIDE ELEVATION

k.j. lloyd AADip, RIBA
CHARTERED ARCHITECT

49 Coed Y Pia, Llanbradach
Caerphilly, CF83 3PT

PROJECT
BERTHLWYD FARM
PENTWYN ROAD
QUAKERS YARD

SCALE
1:100@A3

DRAWN
KL

DATE
OCT 2023

DRG. NO.
02

PROPOSED ELEVATIONS

THIS DRAWING IS COPYRIGHT