


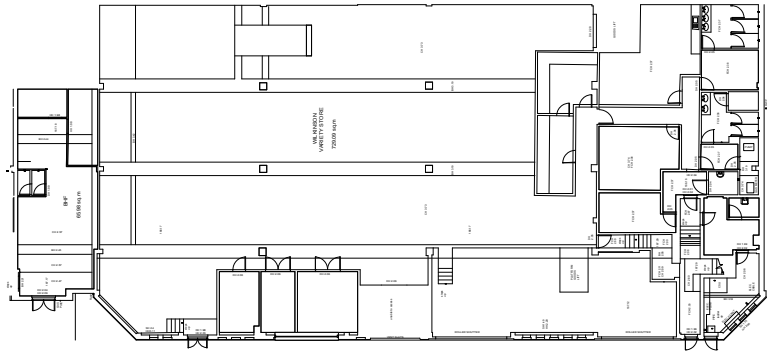


St Tydfils Shopping Centre
Ground Floor Level
1:500 @ A3




View of Existing Elevation



St Tydfils Shopping Centre
Basement Floor Level
1:500 @ A3

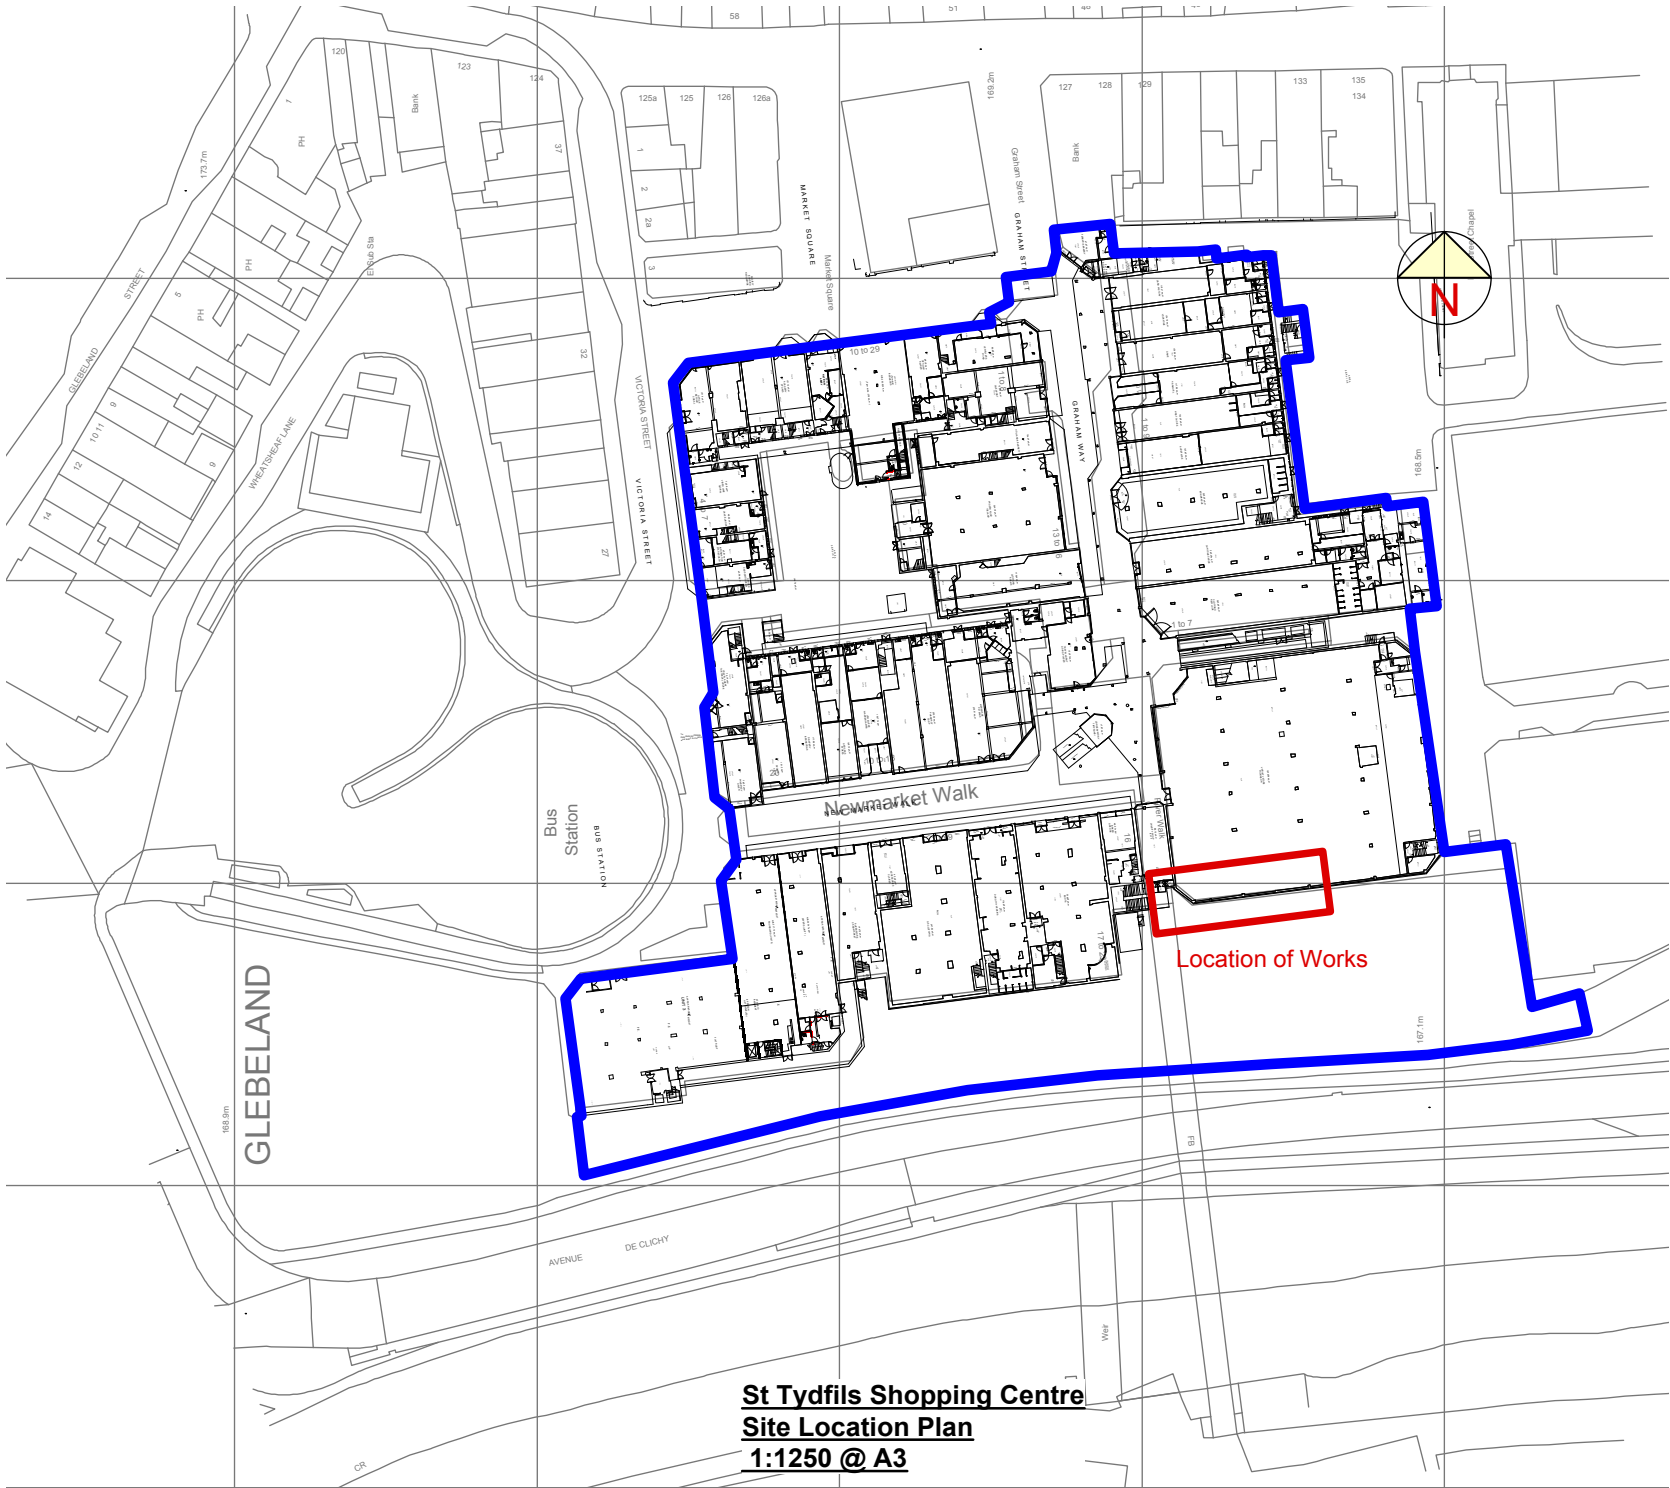

St Tydfils Shopping Centre
Site Location Plan
1:1250 @ A3

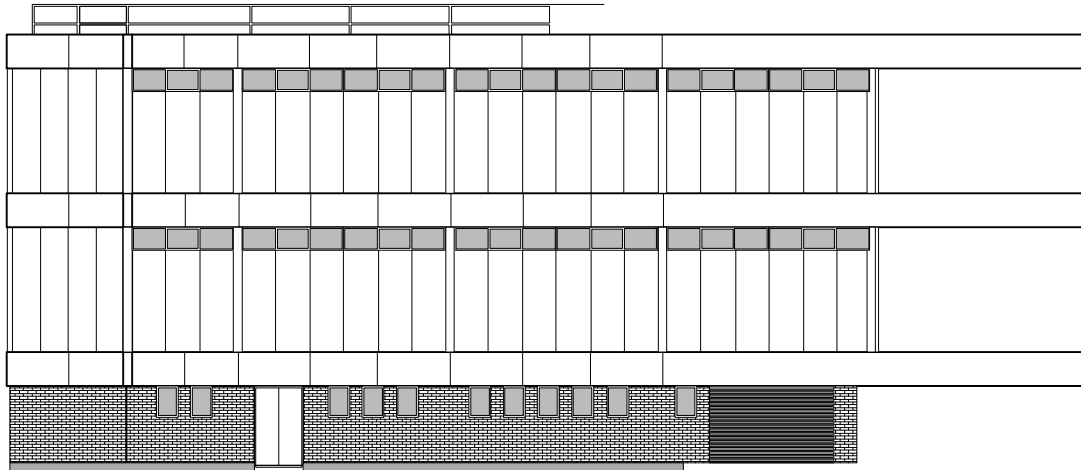

Existing South Elevation 1:200 @ A3

PLANNING

Notes

Where dimensions are not given, drawings must not be scaled and the matter referred to Lambert Smith Hampton.

In the event of any dimensional conflict between Lambert Smith Hampton Drawings, the matter must be referred to Lambert Smith Hampton for clarification.

The Contractor must also refer to any separate Lambert Smith Hampton Specification to be read in conjunction with this drawing.

Revisions



Property Solutions
Cardiff Building Consultancy
2 Capital Quarter
Cardiff
CF10 4EZ
Telephone: 02920 523018
www.lsh.co.uk

Client

Rockspring

Project

Wilko Unit Modifications
St Tydfil Shopping Centre
Merthyr Tydfil

Drawing

Existing Plans & Site Plan

Job No.		DWG No.	
B1702		PLANN 01	
Scale	Date	Drawn	Checked
1:200, 1:500 & 1:1250 @ A3	Nov 2018	AN	DG