
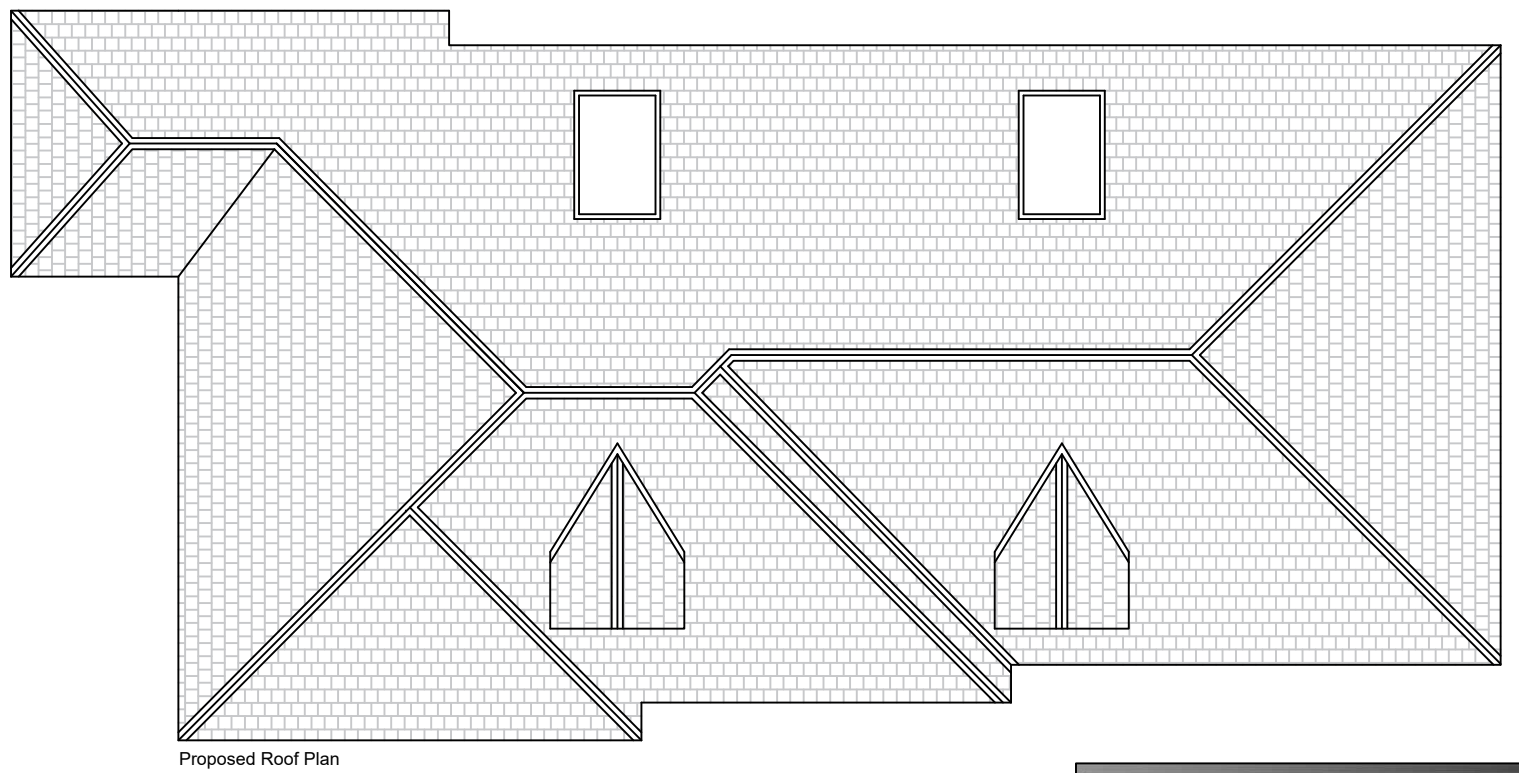
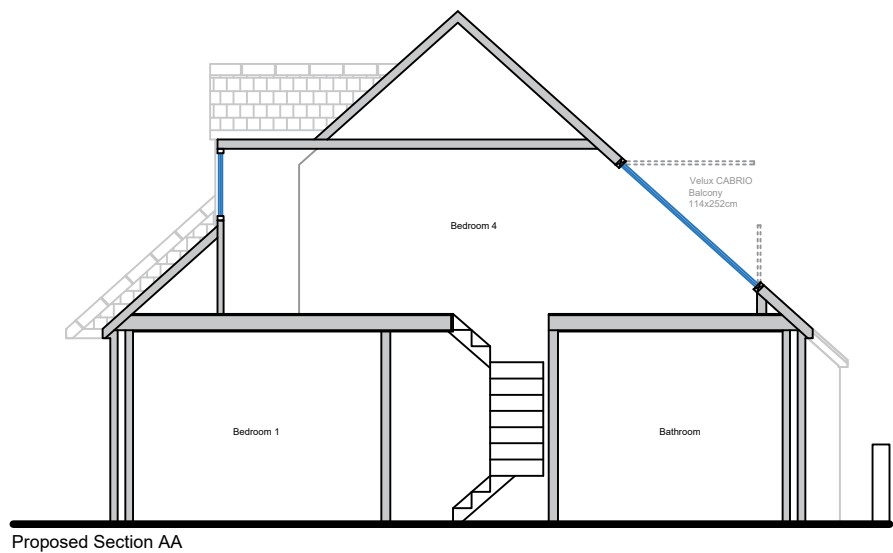
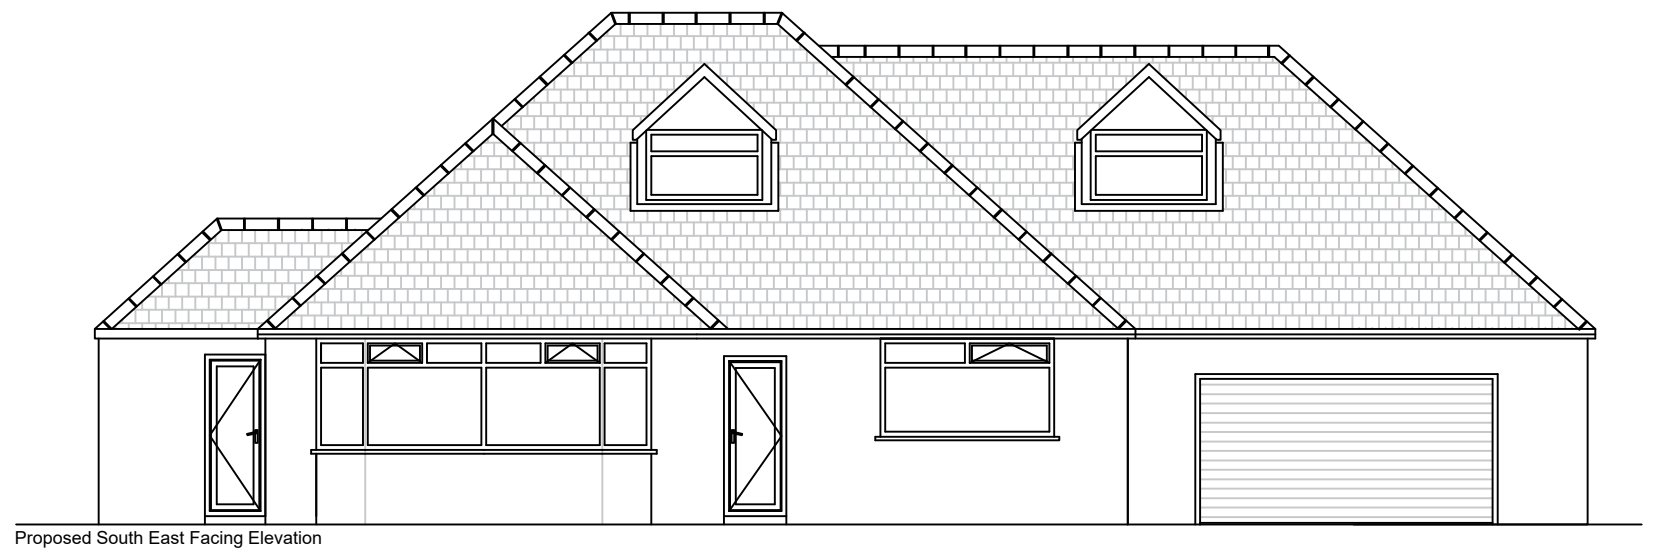
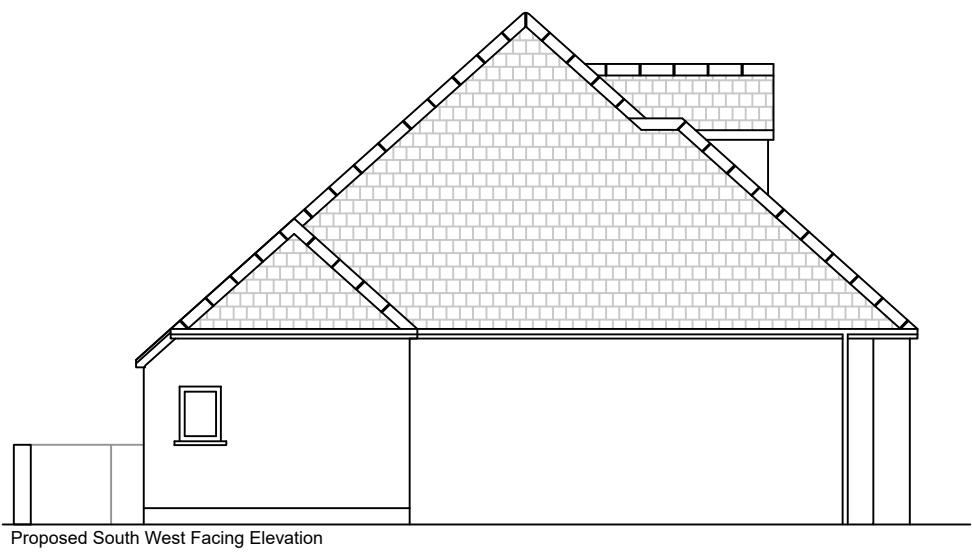
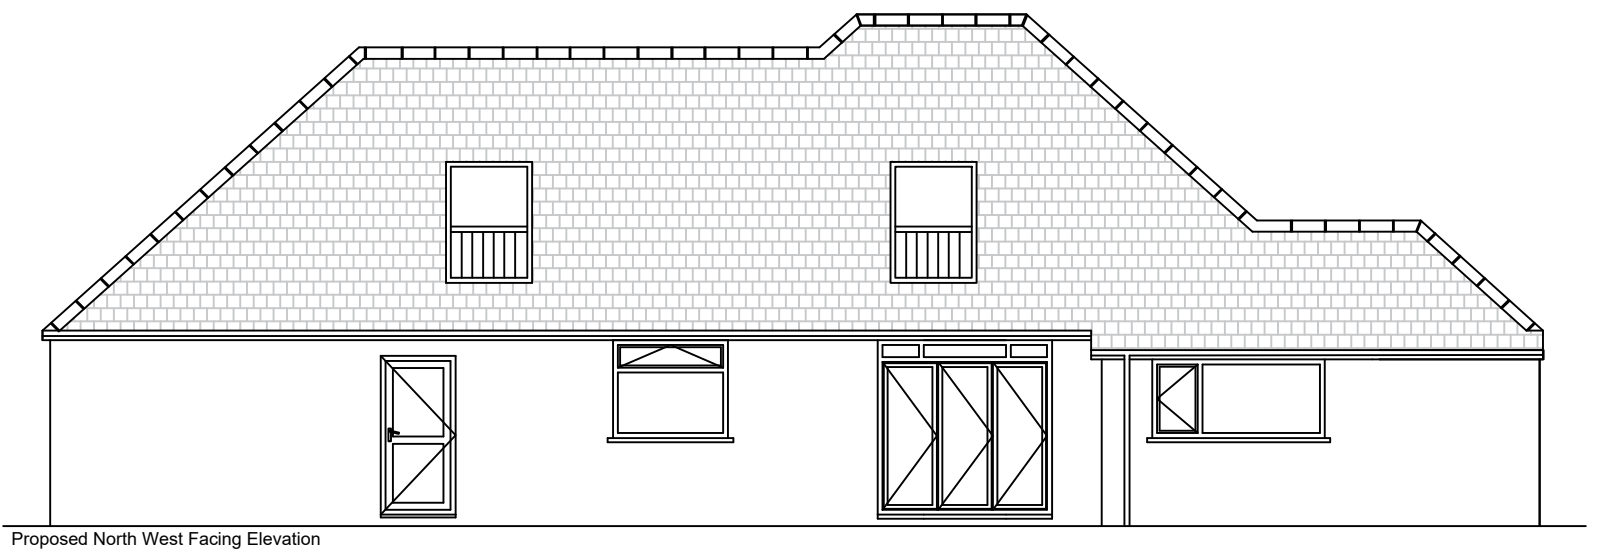
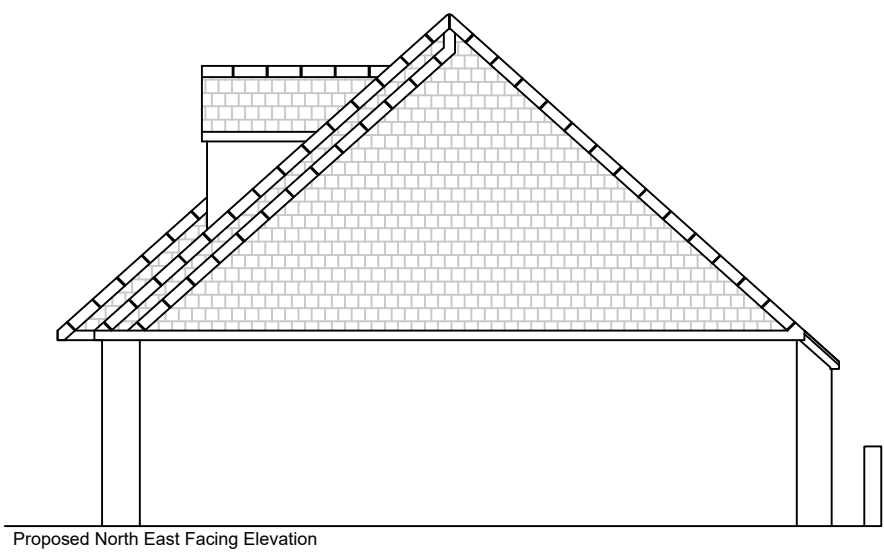
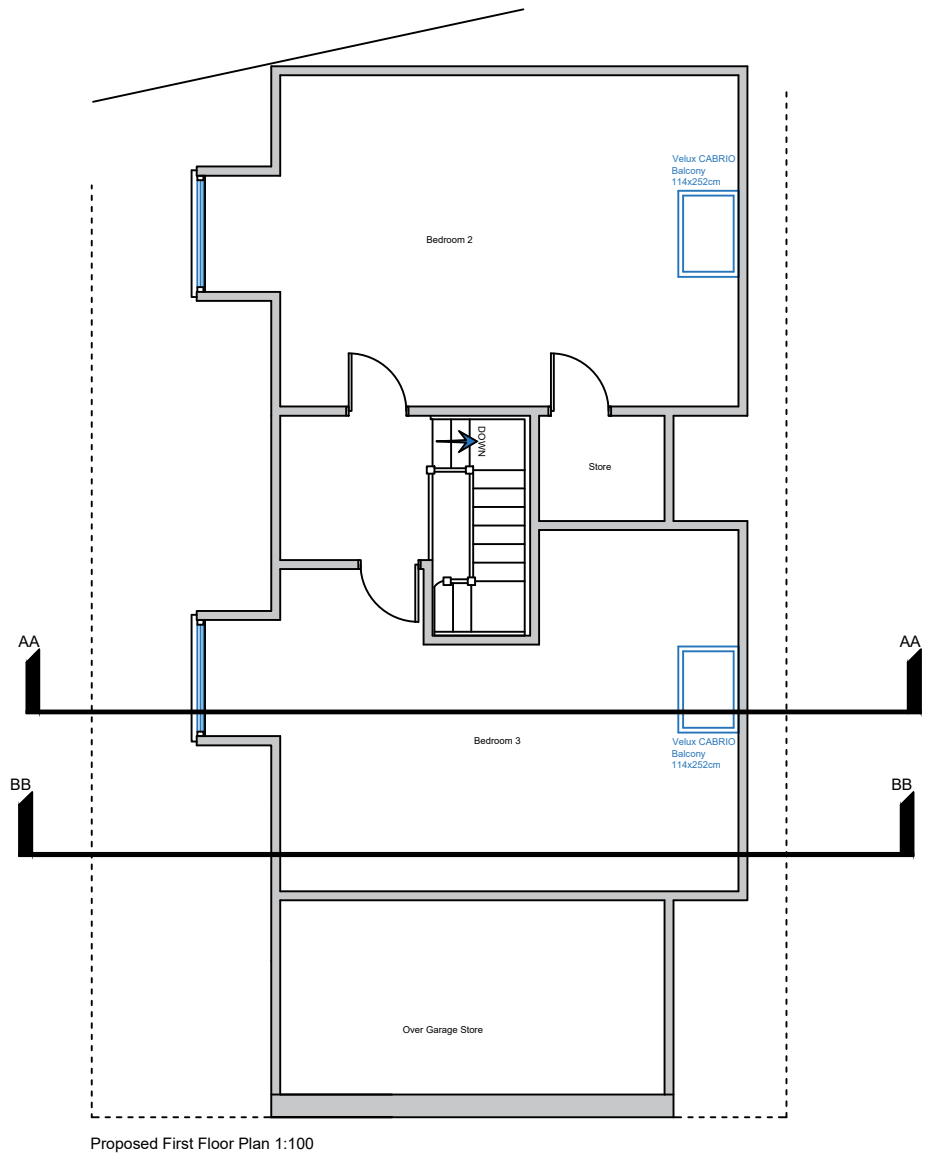


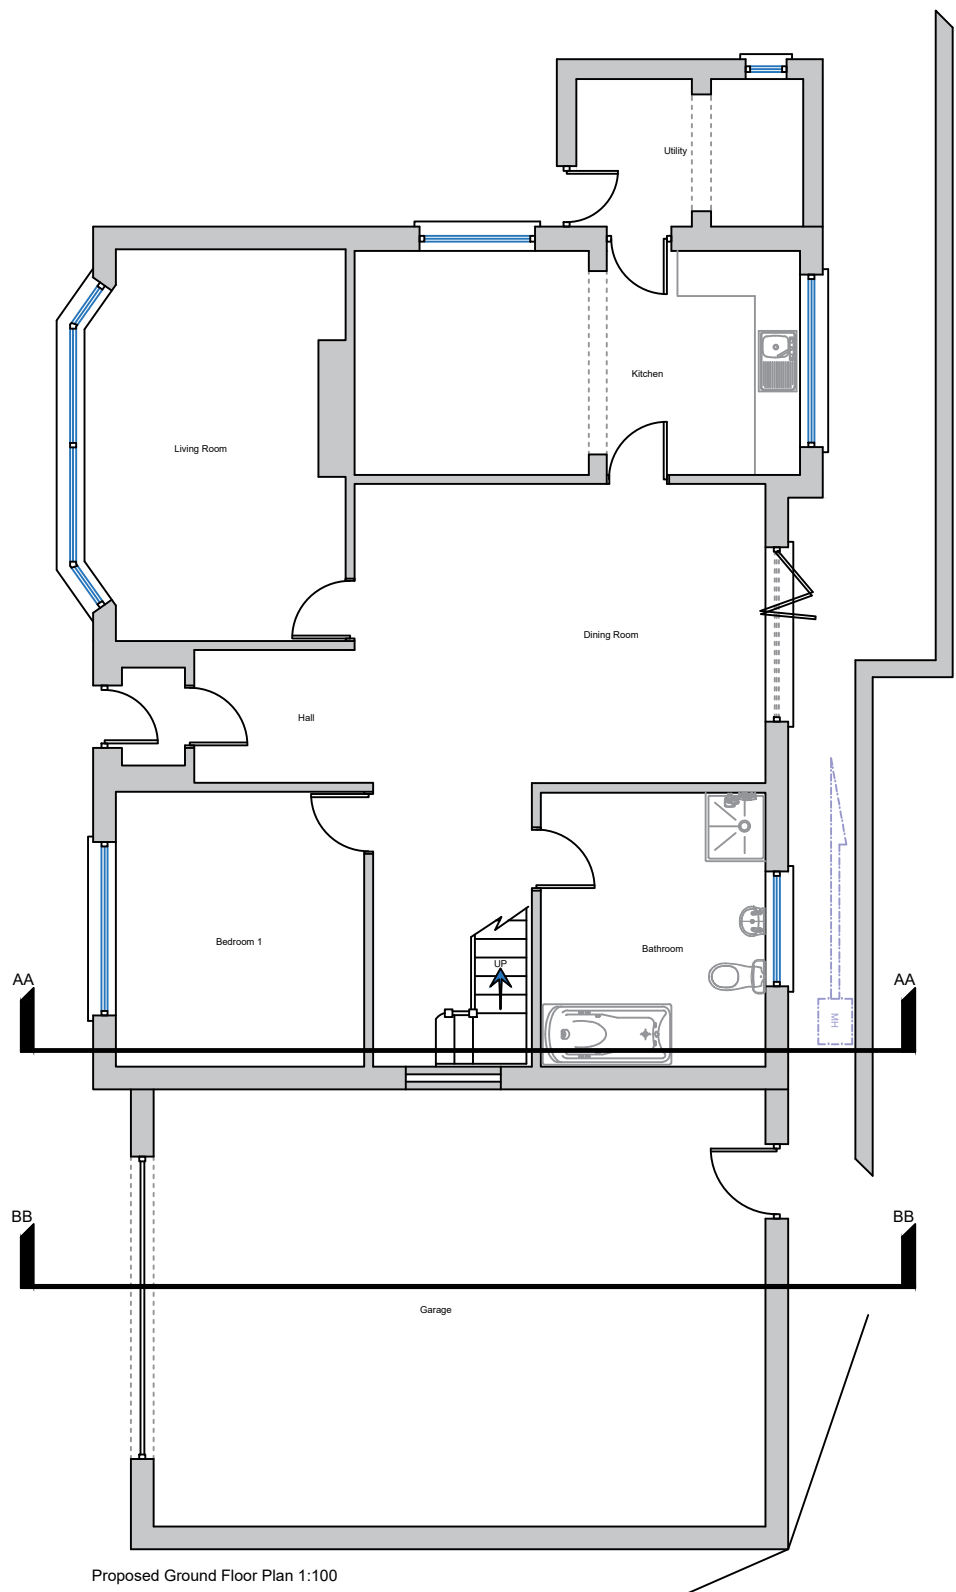

Project Title: Ty Newydd, CF466SF	Drawing Title: Proposed Floor Plans, Elevations and Roof Plan	Client: Robert Green	Date: May 2021	Drawn By: SLM	Revision:
		Drawing Number: 0204 -03	Scale: 1:100 @ A2	Issue:	Revision Date: