


Proposed Front Elevation
1:200



Proposed Section Drive Access to Car Park
1:100



Existing Section to New Car Park
1:100

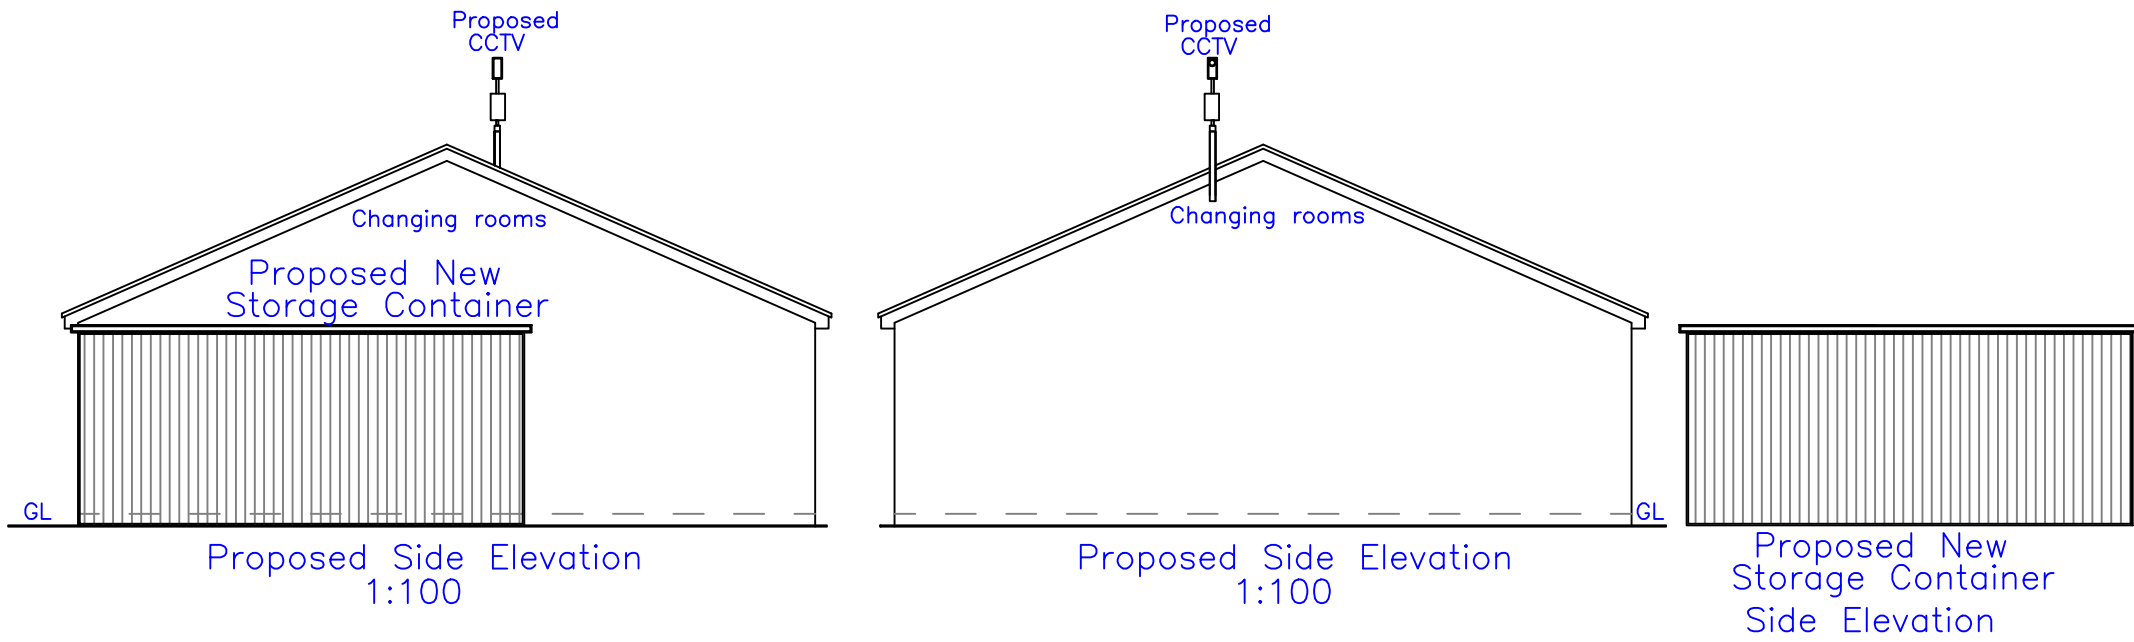


Proposed New CCTV
Width— 240mm, Depth— 143mm
Max height 7.5m




Rail Image 1.1m high




Fence Image 1.8m high

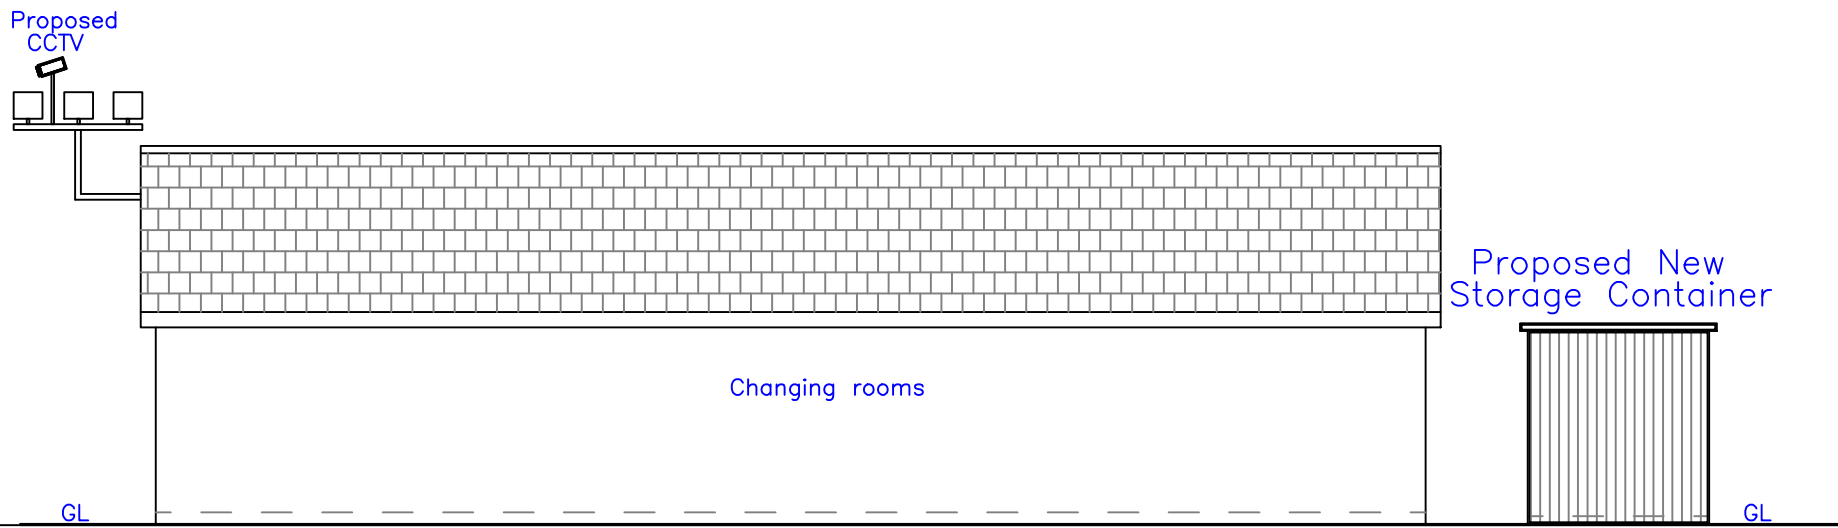


Proposed Rear Elevation
1:100

 


Proposed New Dugout
Rear Elevation
1:100

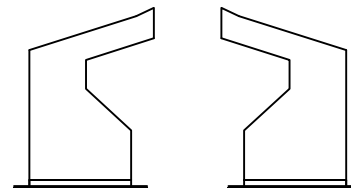


Proposed New Dugout
End Elevations
1:100

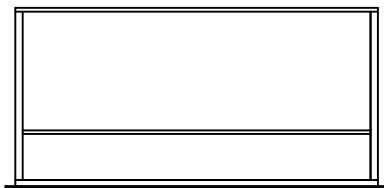

Proposed New Dugout
Front Elevation
1:100

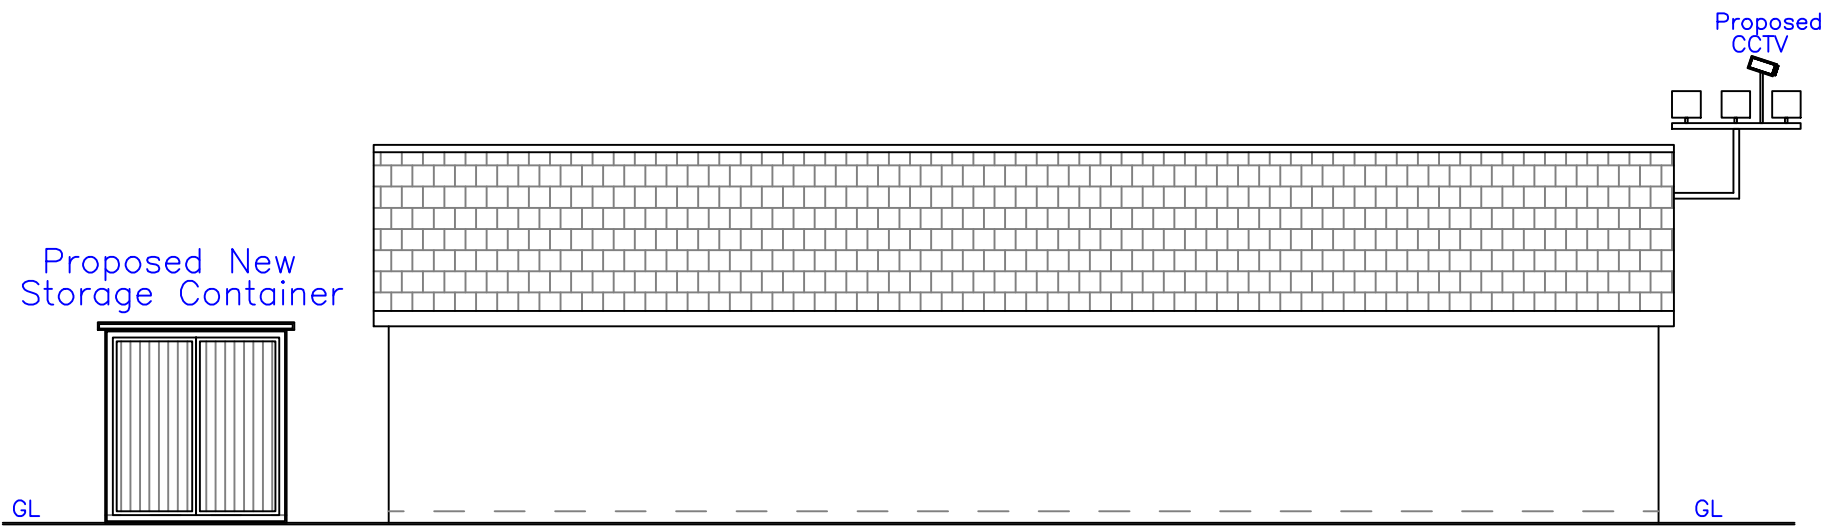

Proposed Front Elevation
1:100

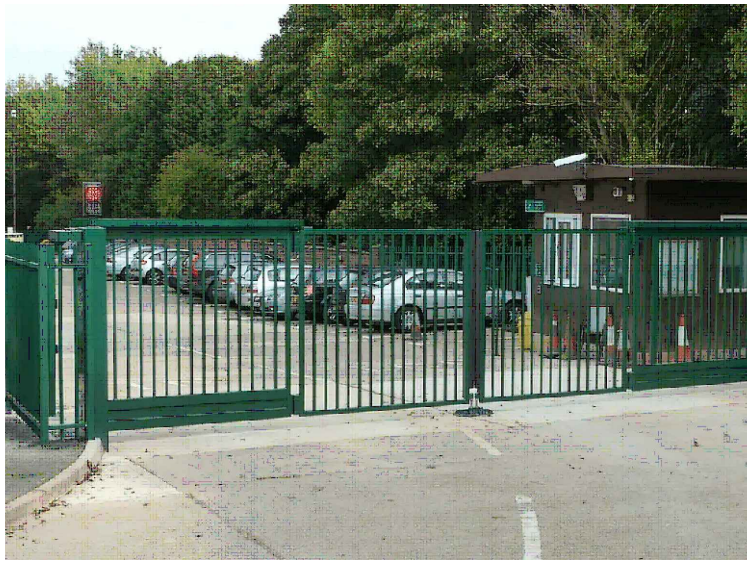

Sliding Vehicle Gate Image

Revision: Dated 28.06.22 Removal of high ball fence				
		Issued Only for Purpose Indicated		
		Drawing Status: FOR PLANNING PURPOSES ONLY		
Address	SO 06148 06194 Mountain Hare Playing Fields Mansfield Terrace Merthyr Tydfil CF47 0LB	Drawn by	Date	Scale
		PT	01.04.22	1:100 1:200
Project	Proposed new pitch, rail, fence, access gates, CCTV, dugouts x 2 parking & Storage Container	Title Proposed Plan Elevations & Sections		Paper
				A2
				Drwg No
				MT HARE 05C