
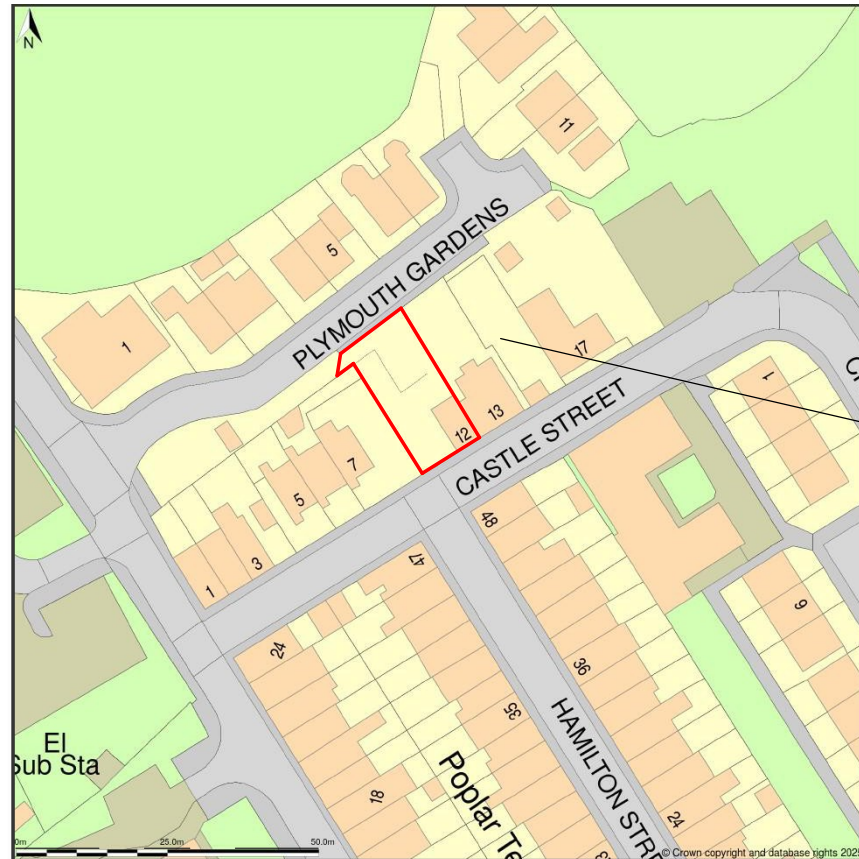


SCALE 1:1250 @ A3

A100, A101, A102, A103, A104, A105, A106

DO NOT SCALE FROM THIS DRAWING. IF IN DOUBT ASK!
REFERENCE **MUST BE MADE** ALSO TO STRUCTURAL
ENGINEER DRAWING INFORMATION WHERE RELEVANT
TO PROJECT. S.ENGINEER INFO TAKES PRECEDENCE
OVER STEEL/TIMBER SIZES INDICATED ON THIS DRAWING

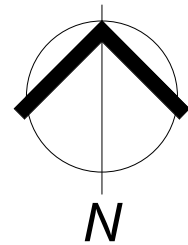

PROPERTY

Location Plan shows area bounded by: 306329.17, 203790.76 306470.59, 203932.18 (at a scale of 1:1250), OSGridRef: SO 639 386. The representation of a road, track or path is no evidence of a right of way. The representation of features as lines is no evidence of a property boundary.

Produced on 29th May 2025 from the Ordnance Survey National Geographic Database and incorporating surveyed revision available at this date. Reproduction in whole or part is prohibited without the prior permission of Ordnance Survey. © Crown copyright 2025. Supplied by buyaplan.co.uk a licensed Ordnance Survey partner (100053143). Unique plan reference: #00983014-1A2CC5.

Location Plan

1 : 1250



CURRENT PHOTOGRAPH OF REAR ELEVATION



Location Plan

Rear Extension to 12 Castle Street, Pentrebach, Merthyr CF48 4BN

REV

A100

Project number	792
Date	JUNE 2025
Drawn by	MD
Scale	As indicated@A3



mjdesign
Architectural Services Ltd 07803 132478