
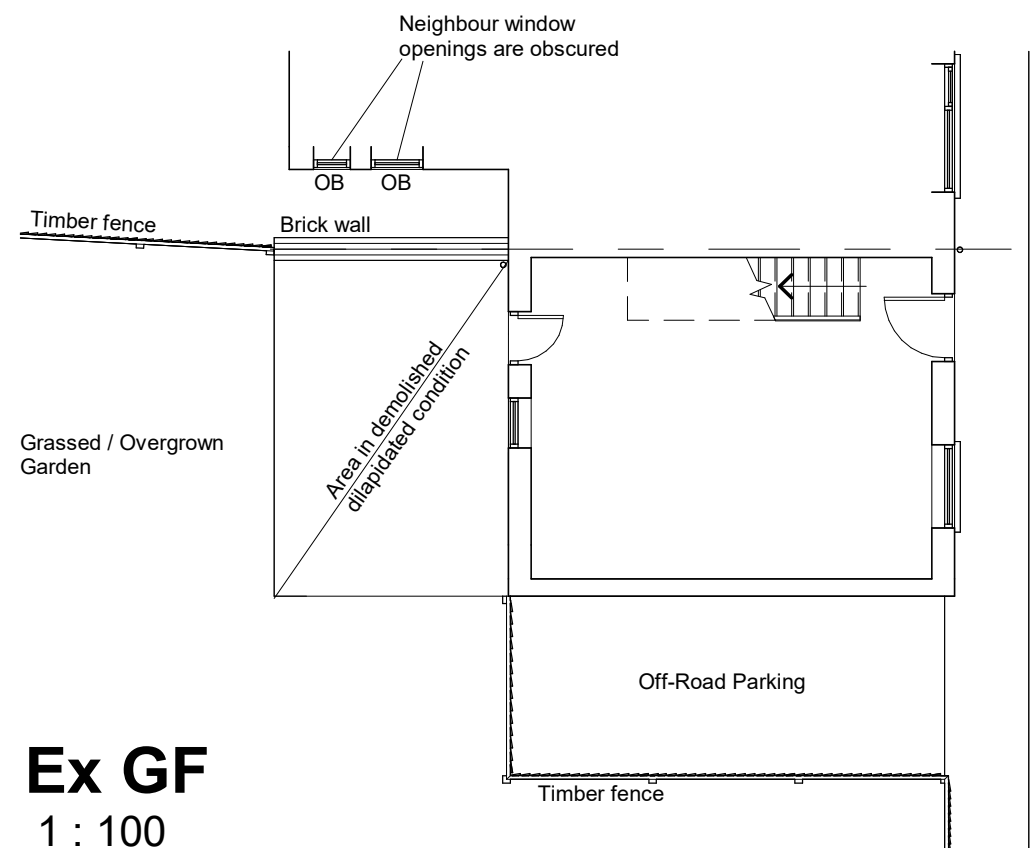



SCALE 1:100 @ A3

A100, A101, A102, A103, A104, A105, A106


DO NOT SCALE FROM THIS DRAWING. IF IN DOUBT ASK! REFERENCE **MUST BE MADE** ALSO TO STRUCTURAL ENGINEER DRAWING INFORMATION WHERE RELEVANT TO PROJECT. S.ENGINEER INFO TAKES PRECEDENCE OVER STEEL/TIMBER SIZES INDICATED ON THIS DRAWING

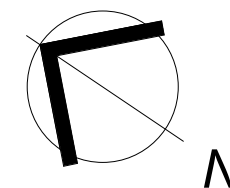


Ex GF
1 : 100

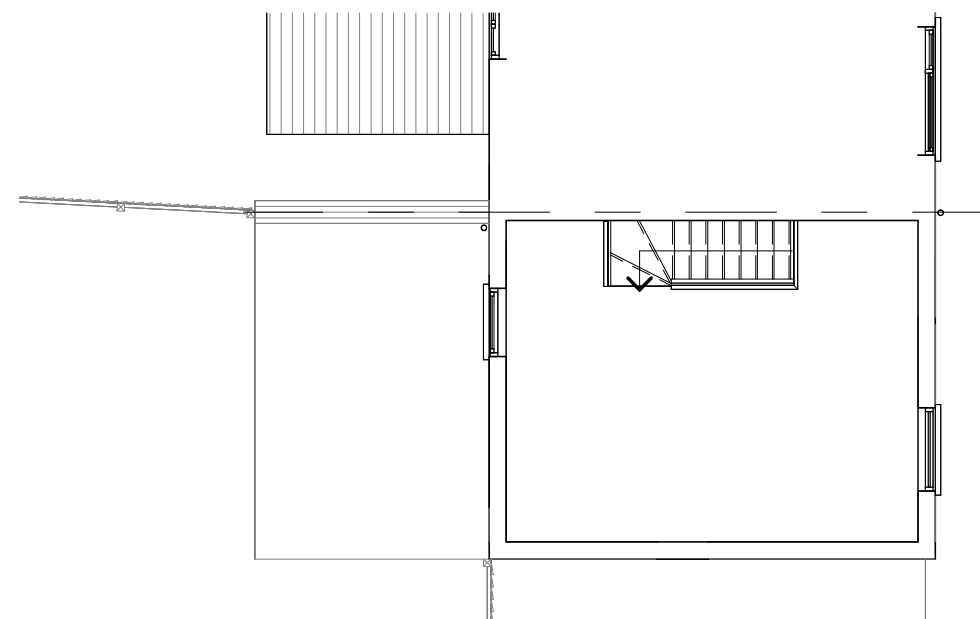


Ex FF
1 : 100

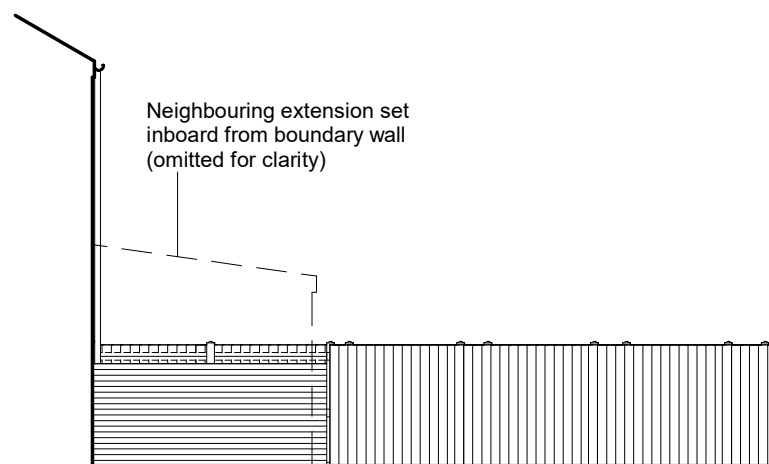

Ex Side
1 : 100

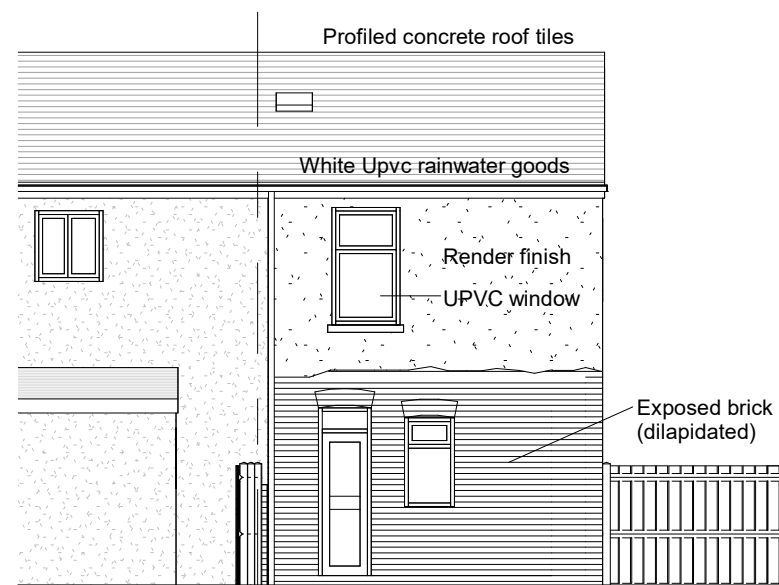

Ex Rear
1 : 100

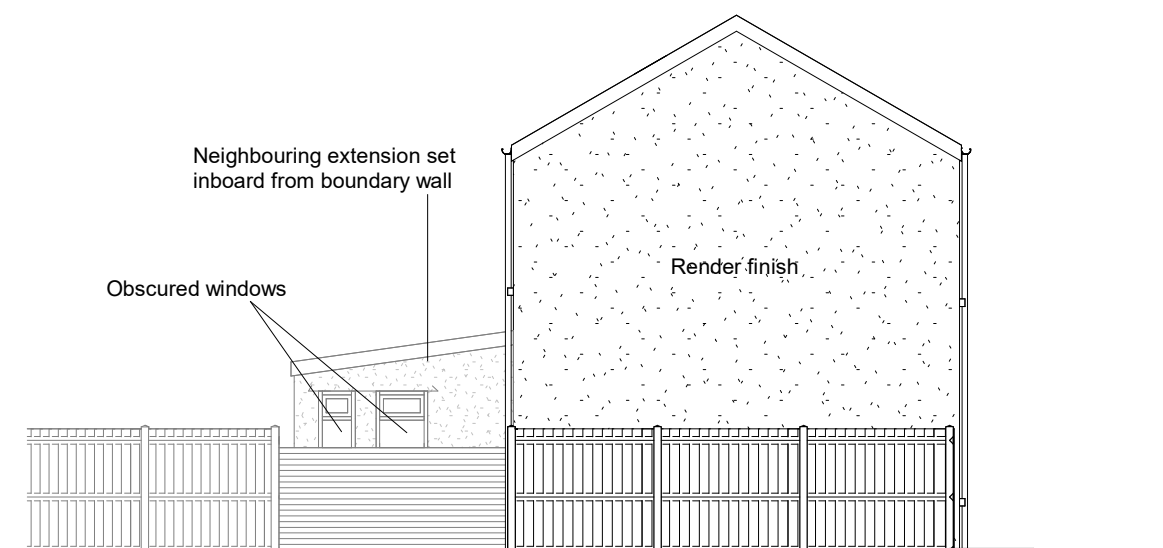

Ex Side.
1 : 100

Existing Floor Plans & Elevations
Rear Extension to 12 Castle Street, Pentrebach, Merthyr CF48 4BN

Project number	792
Date	JUNE 2025
Drawn by	MD
Scale	



mjdesign
Architectural Services Ltd 07803 132478

REV
A101