



SCALE 1:100 @ A3

A100, A101, A102, A103, A104, A105, A106


DO NOT SCALE FROM THIS DRAWING. IF IN DOUBT ASK!
REFERENCE **MUST BE MADE** ALSO TO STRUCTURAL
ENGINEER DRAWING INFORMATION WHERE RELEVANT
TO PROJECT. S. ENGINEER INFO TAKES PRECEDENCE
OVER STEEL/TIMBER SIZES INDICATED ON THIS DRAWING

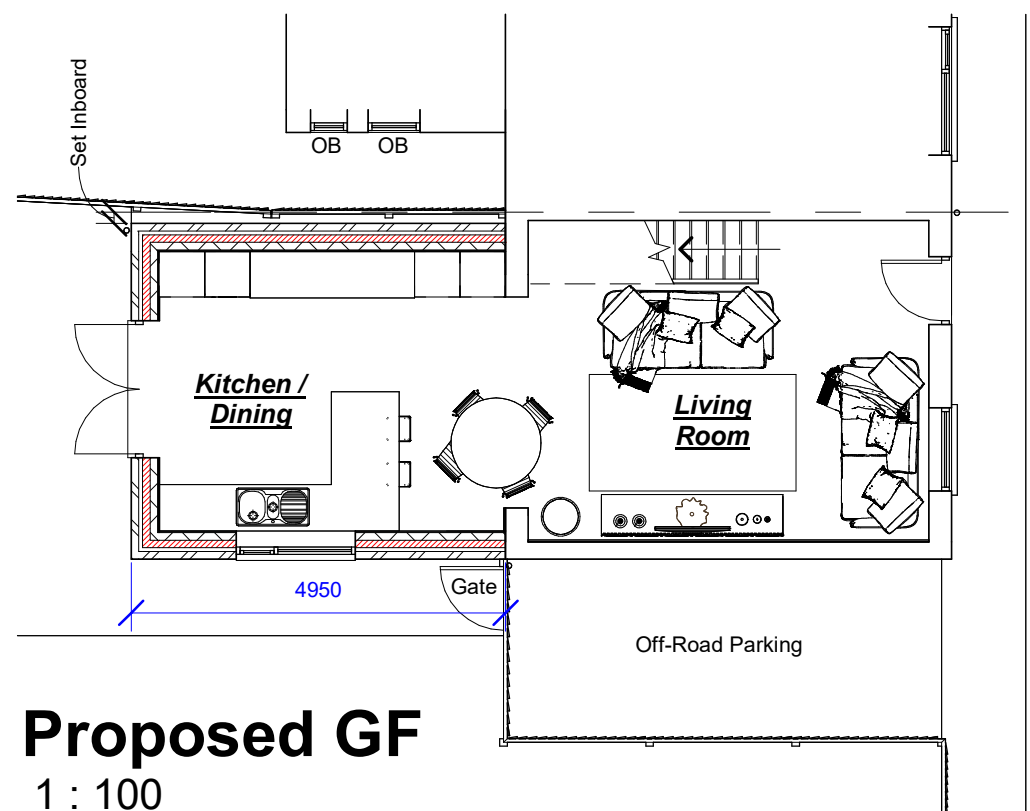


Proposed GF
1 : 100

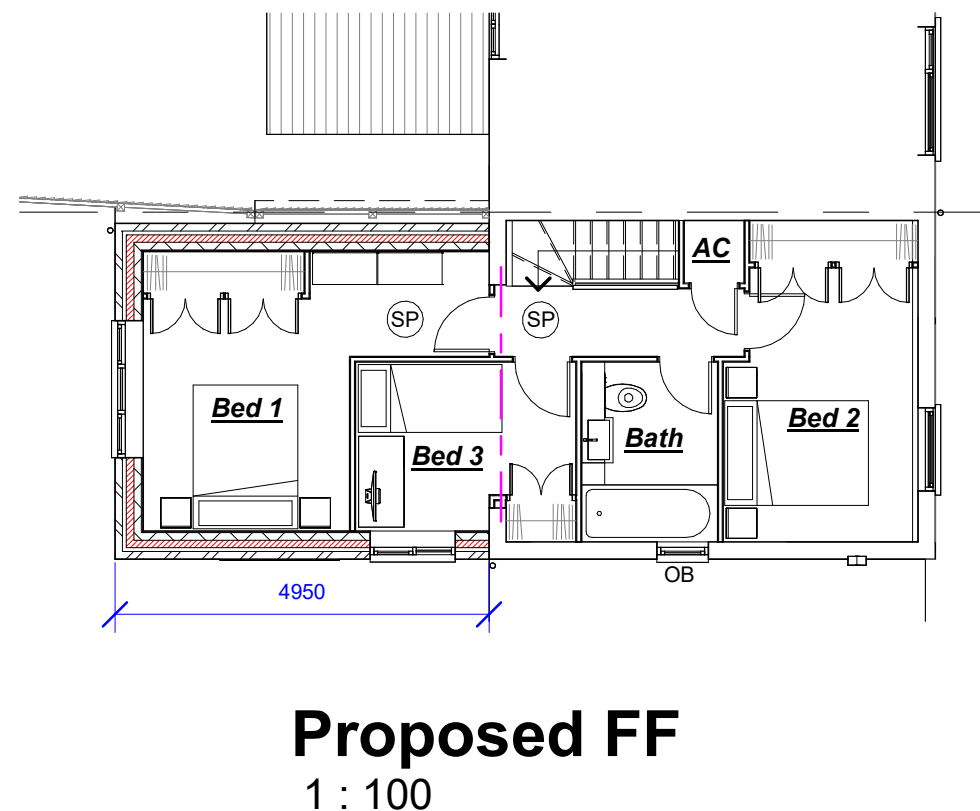


Proposed FF
1 : 100

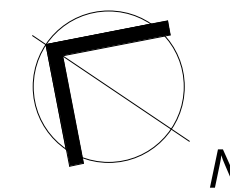


SP Sunpipe Location
OB Obscured glazing

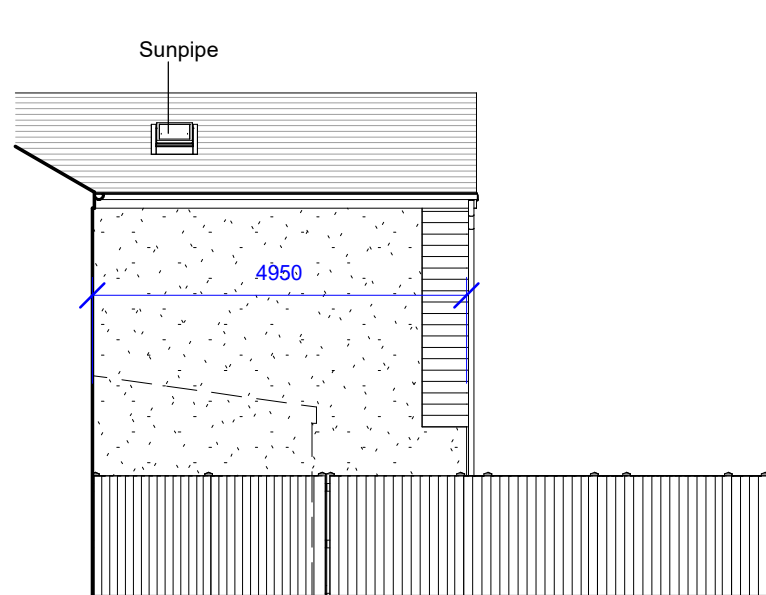

Prop Side
1 : 100

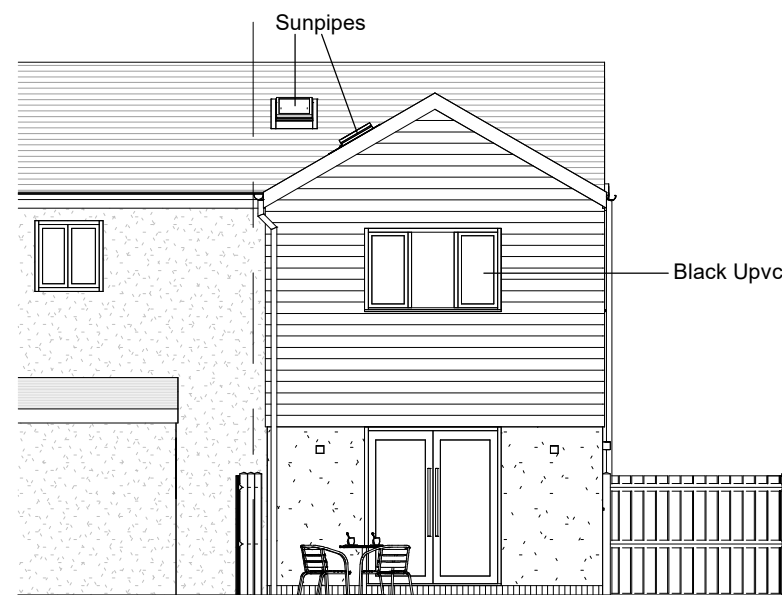

Proposed Rear
1 : 100

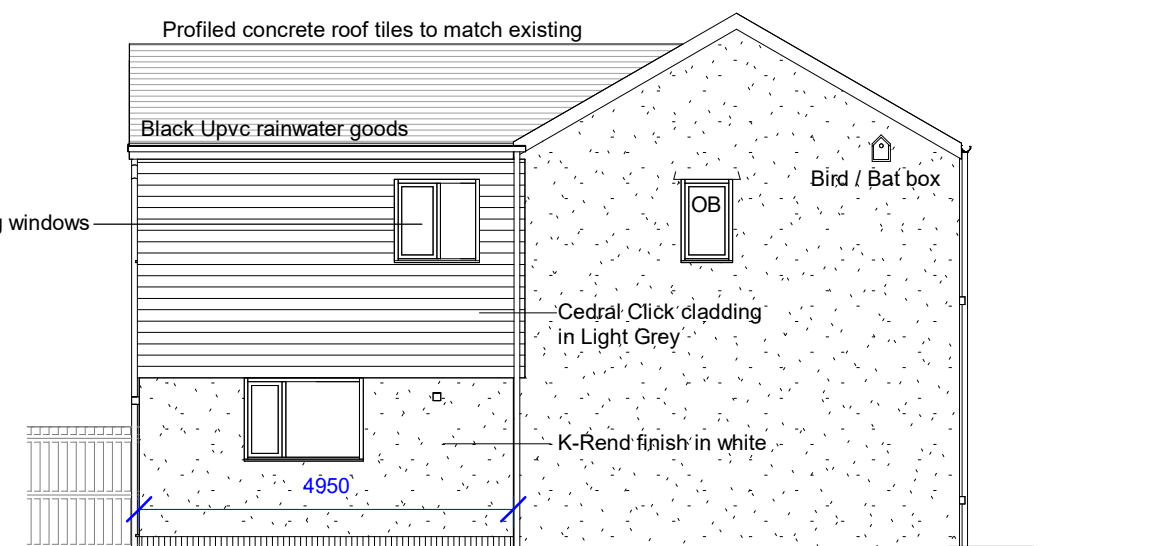

Proposed Side
1 : 100

Proposed Floor Plans & Elevations
Rear Extension to 12 Castle Street, Pentrebach, Merthyr CF48 4BN

Project number	792
Date	JUNE 2025
Drawn by	MD
Scale	As indicated@A3



mjdesign
Architectural Services Ltd 07803 132478

REV
A102