


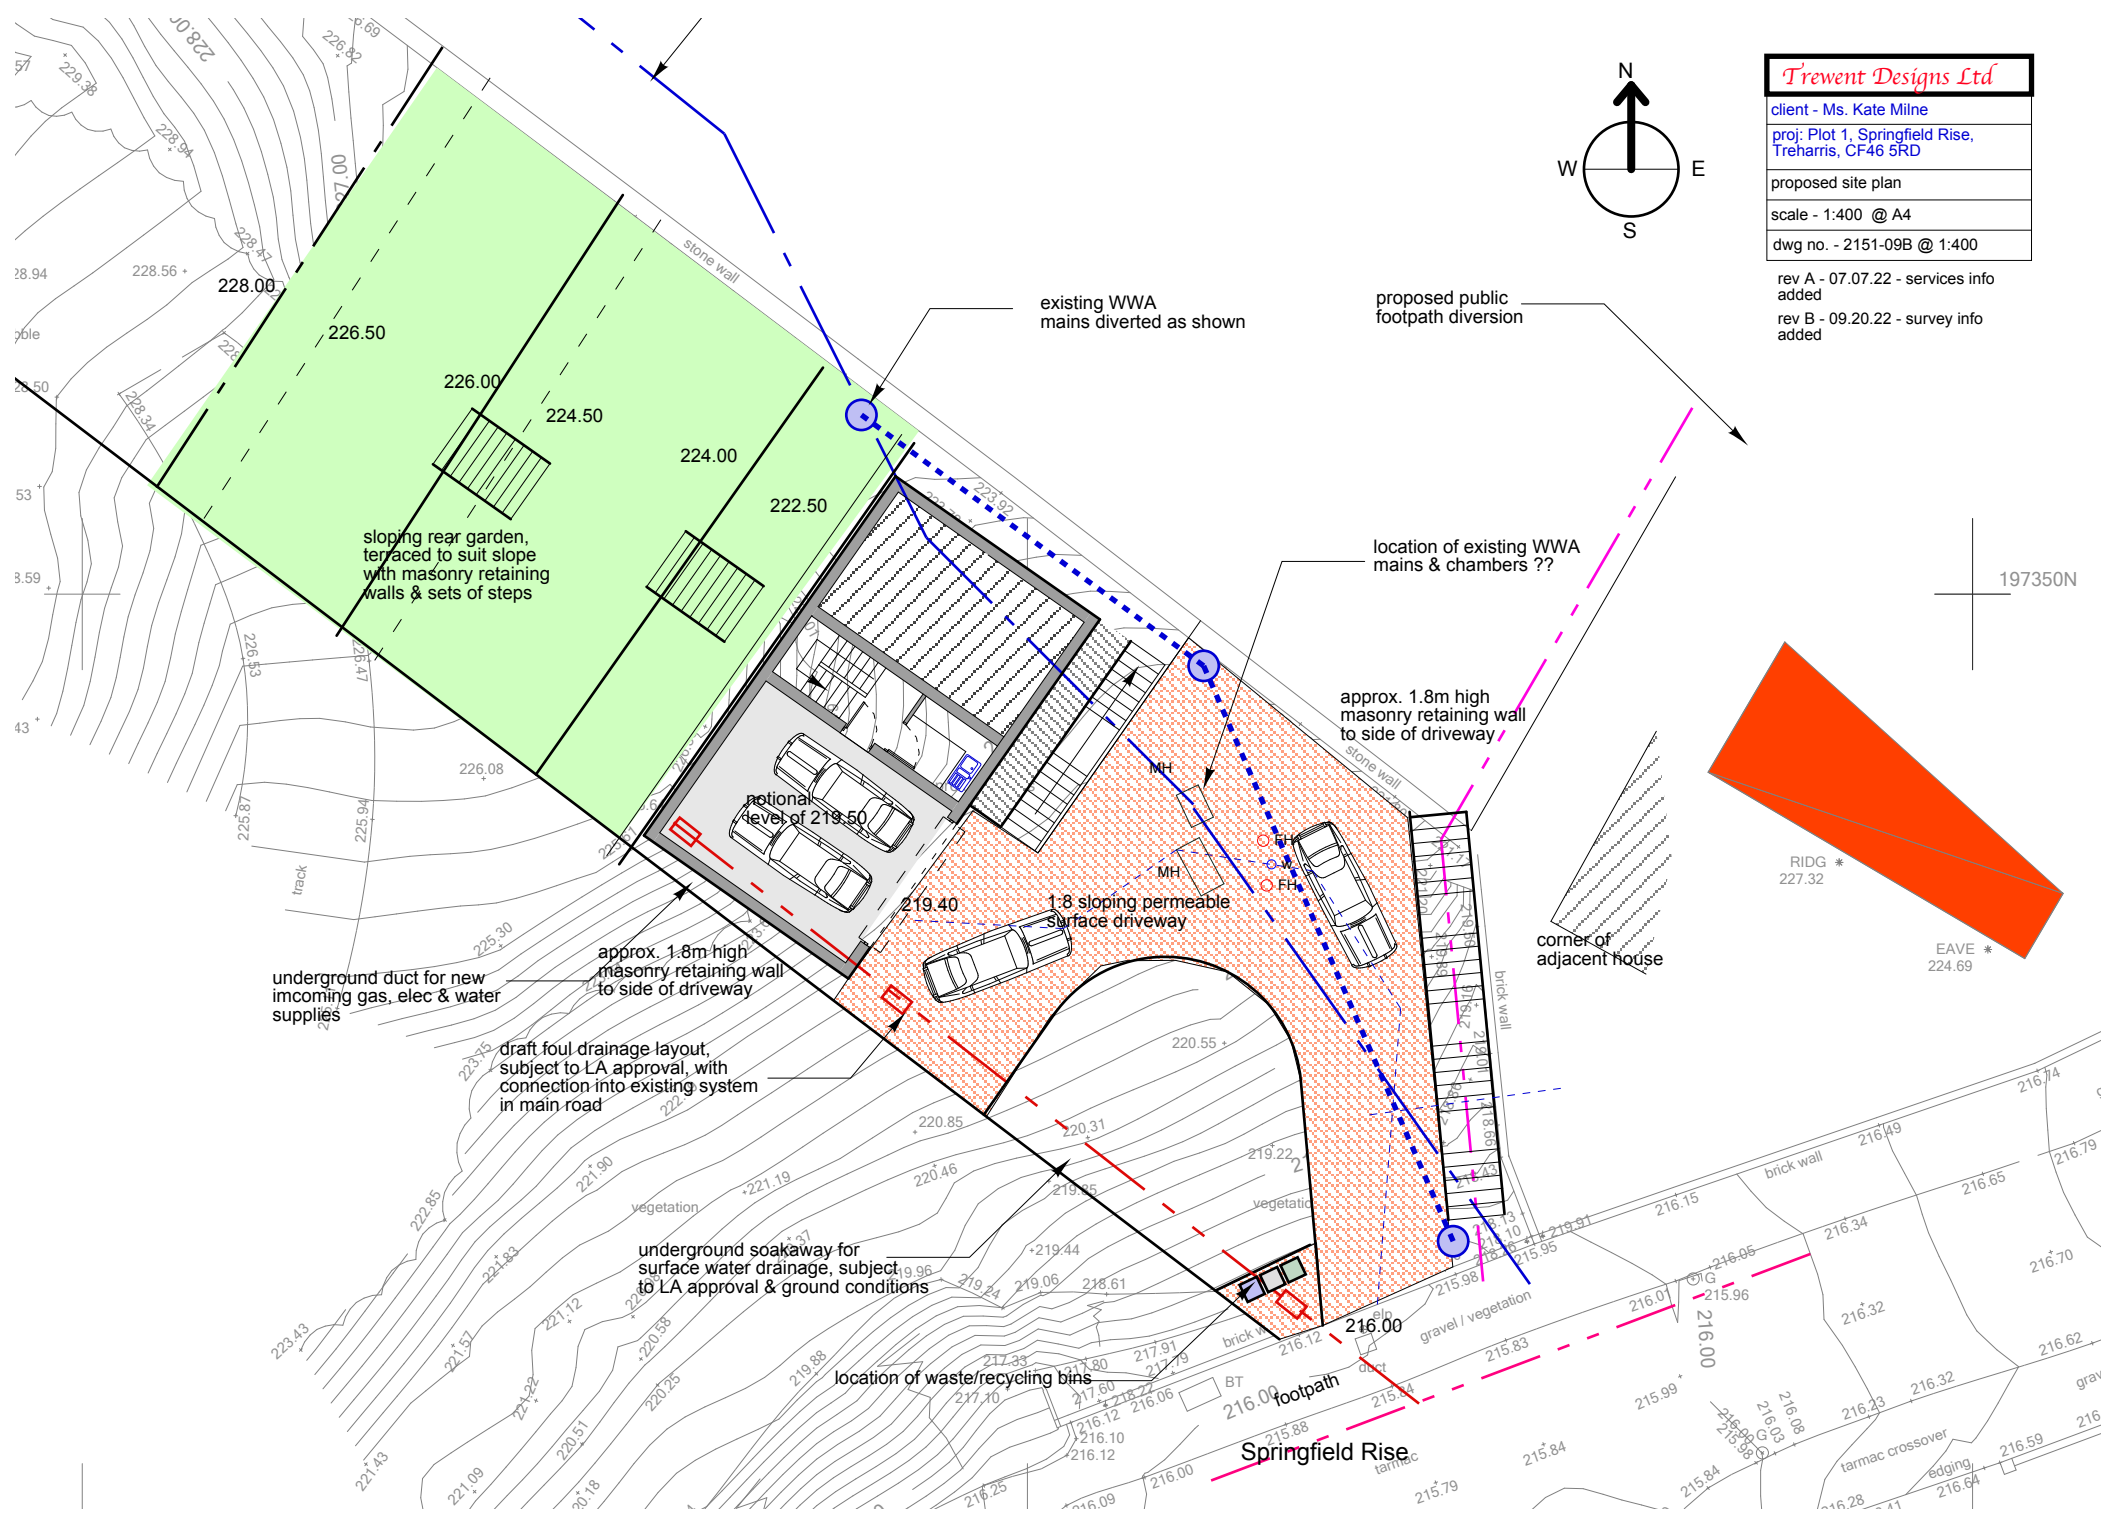

Trewent Designs Ltd
client - Ms. Kate Milne
proj: Plot 1, Springfield Rise, Treharris, CF46 5RD
proposed site plan
scale - 1:400 @ A4
dwg no. - 2151-09B @ 1:400

rev A - 07.07.22 - services info added
 rev B - 09.20.22 - survey info added

