




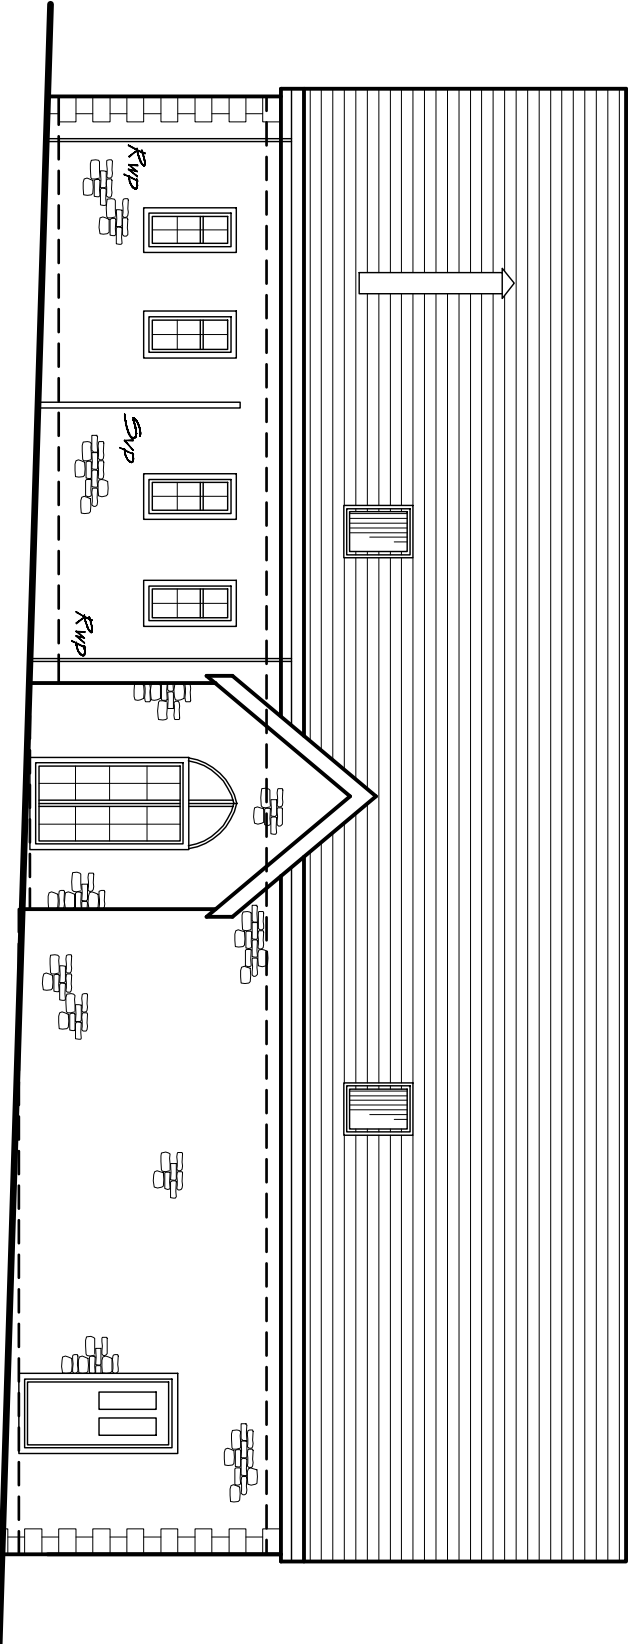


Front Elevation

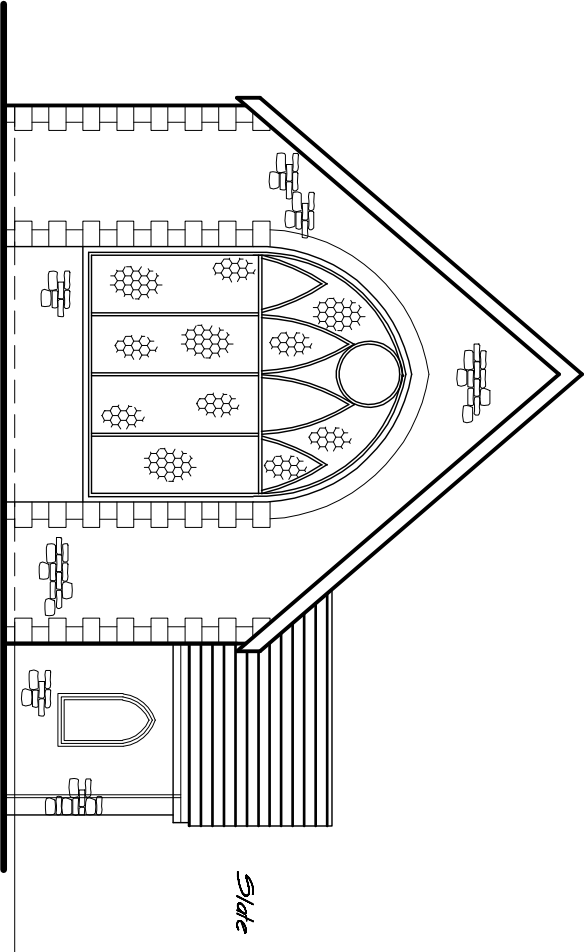

Side Elevation

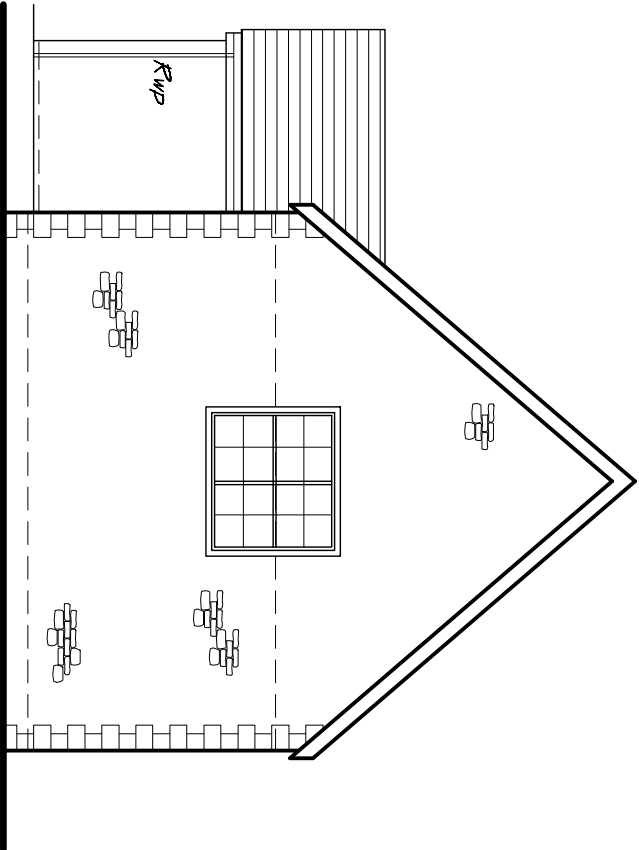

Side Elevation

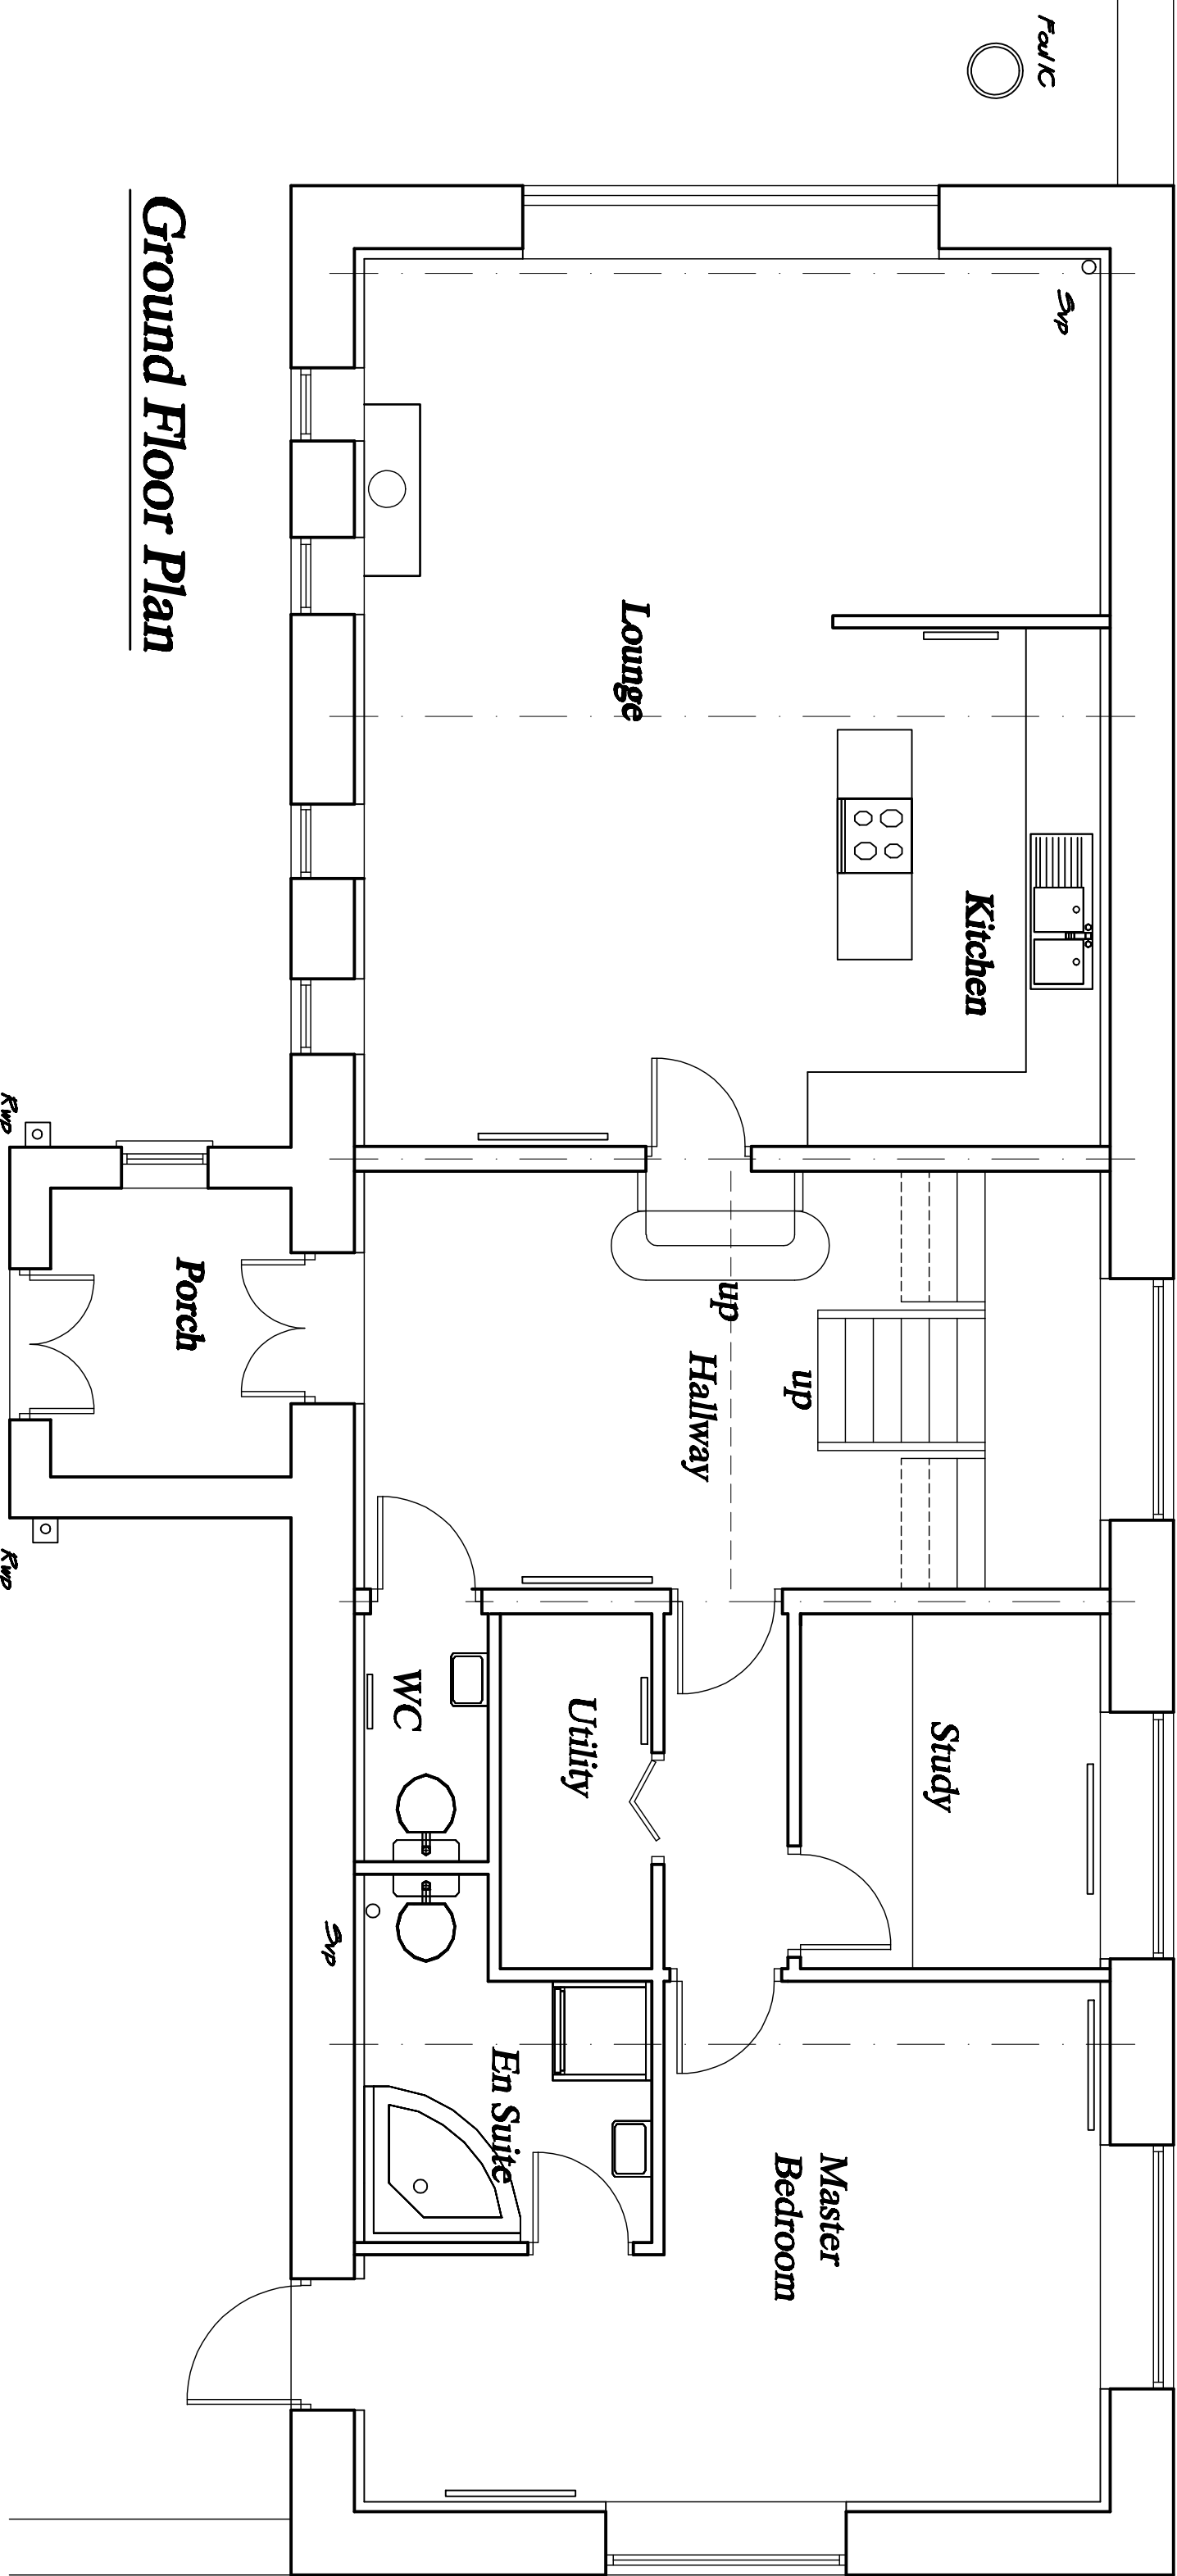

Ground Floor Plan



North

Exact types, location and level of drainage etc. to be found on site prior to start of new works

Dean Lock Design Architectural Services 36 Apollo Way Blackwood NP12 1WB Tel. No. 01495 423502 Email : Lcdesign@aol.com <i>Revisions</i>	
Existing Drawing	Proposed Extension Works at Former Church Hall, 37 Oakland Street, Bedlington For Mr G. Hutton
Scale 1:50 & 1:100 0 A2	May 2020 Dwg. No. 1215/1A