




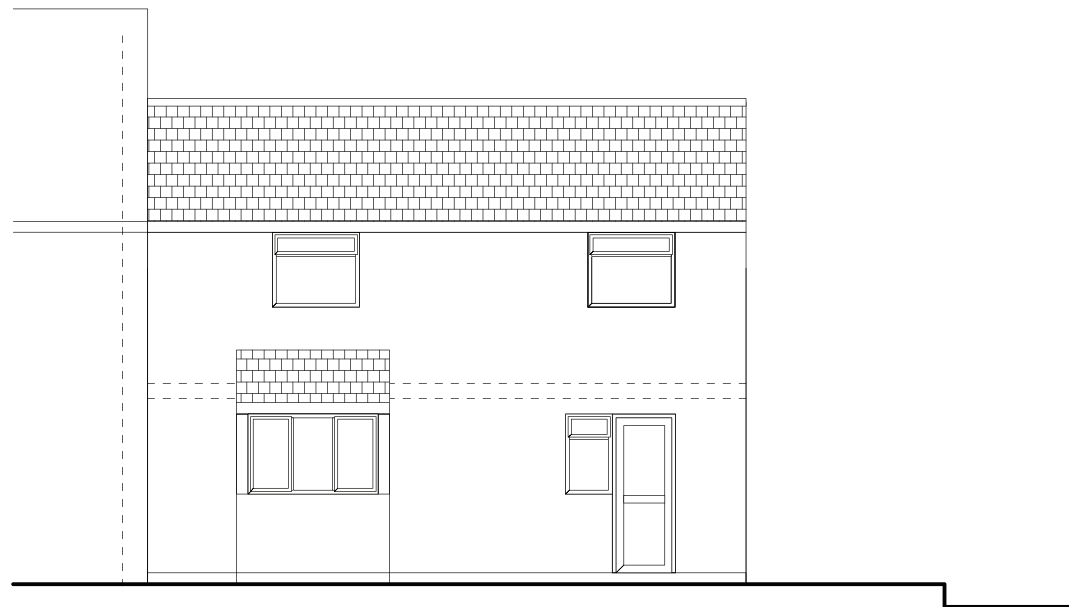

REAR ELEVATION

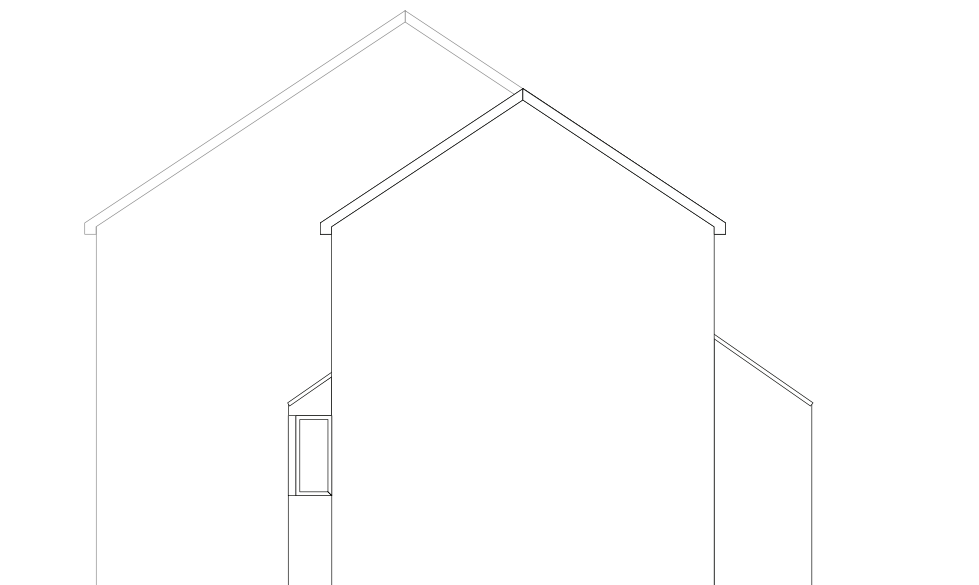

SIDE ELEVATION

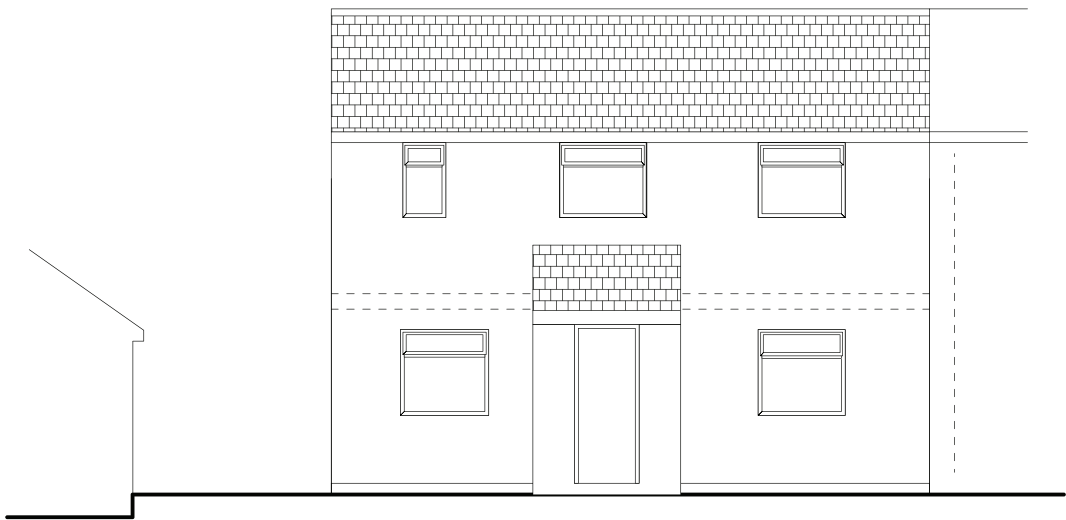

FRONT ELEVATION



Skerryvore Designs Ltd
Sexton's Tower
2 Caerphilly Road
Bassaleg,
Newport,
NP10 8LE.
Phone **01633 897922**
Mobile **07816 934352**
steve_groucott@hotmail.com

JOB
TITLE

2 Berry Square,
Dowlais,
CF48 3AL

DRAWING
TITLE

Existing elevations

DRAWING No. SD779-02

SCALE 1:100 @ A3

DATE Oct 2022