




Reproduced from Ordnance Survey Superplan 1:25,000 scale map with the permission of the Controller of Her Majesty's Stationary Office. Crown Copyright. All right reserved. Licence Number ES100038852		BRIAN GRIFFIN PLANNING & CC LIMITED The Cottage Green Bottom, Littledean Gloucestershire GL14 3LH Tel. 01594 829900 PLANNING & COUNTRYSIDE CONSULTANTS	
OS Licence	Job Title	Drawing Title	Site Plan
Job No AA000	Pencoedcea Farm Cwmlacks Merthyr Tydfill CF48 4AJ		
Note: Not to be used as a design drawing - check measurements & levels on site			
Drawing No MH10	Scale: 1:50		
Origin OS	Date: October 2023		
Checked	Btg		

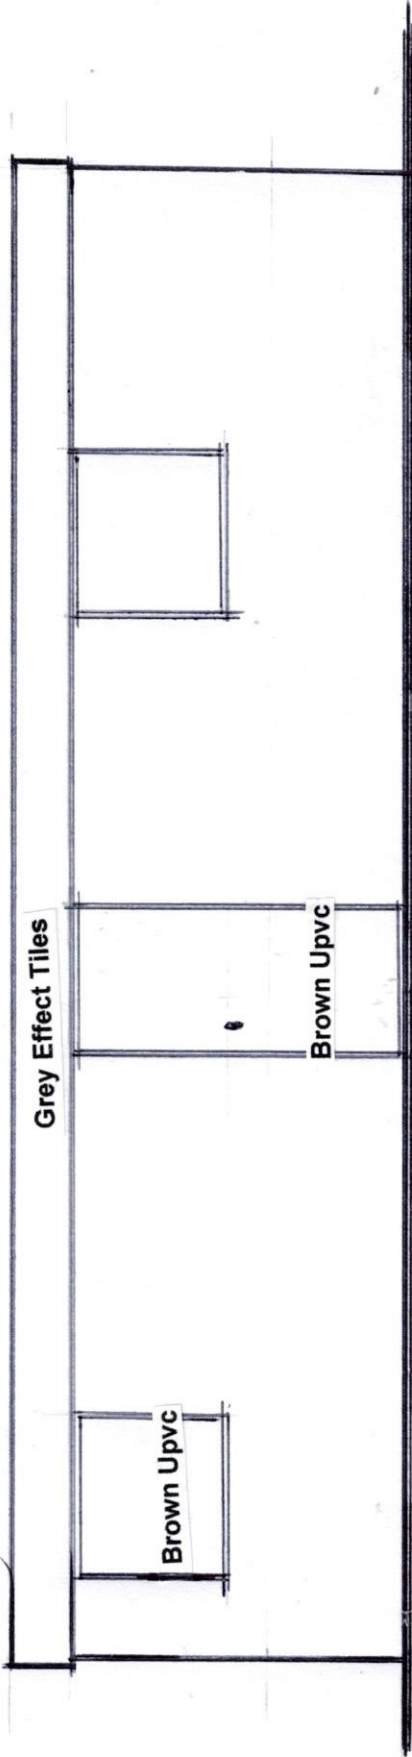


Front

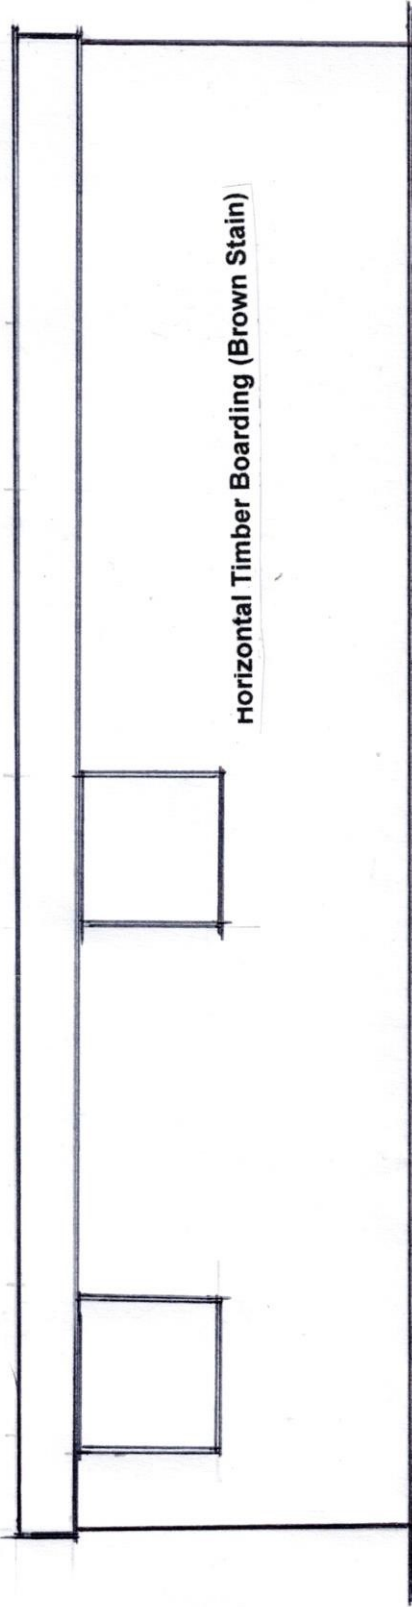


Rear

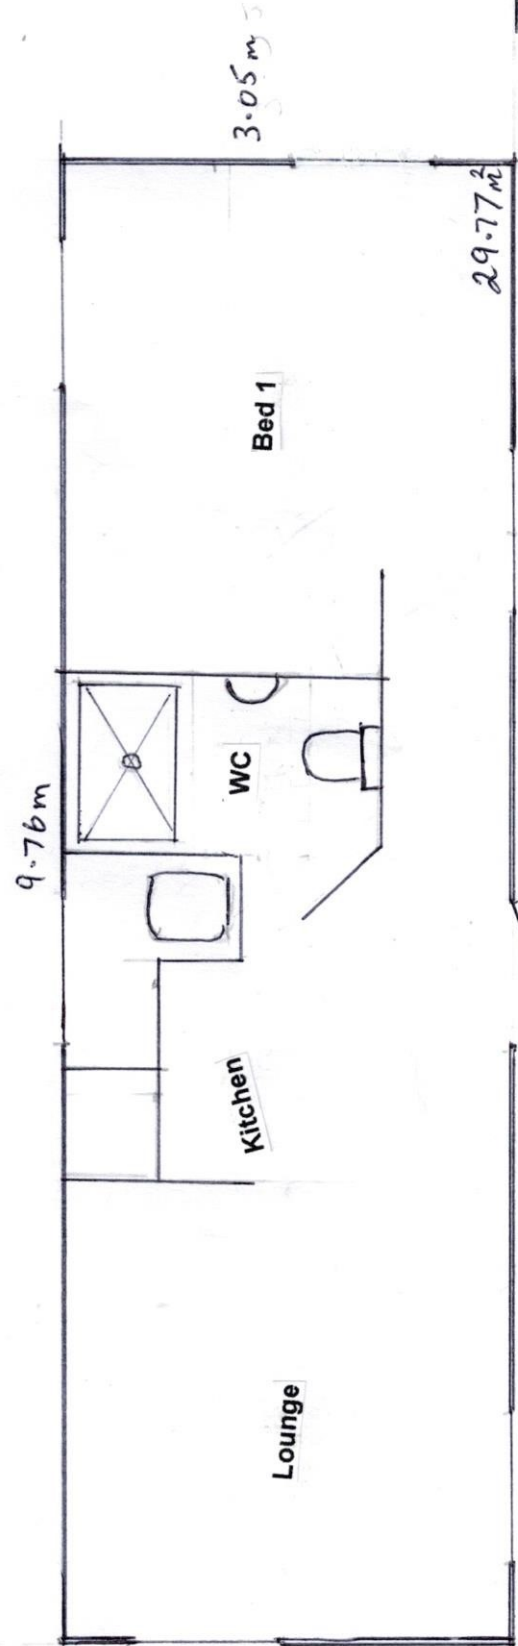

Plan

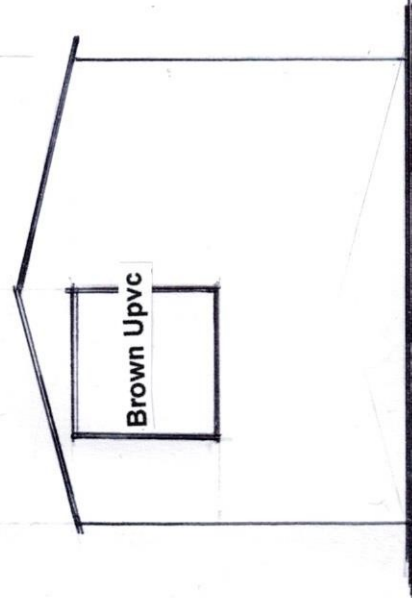

Side 2

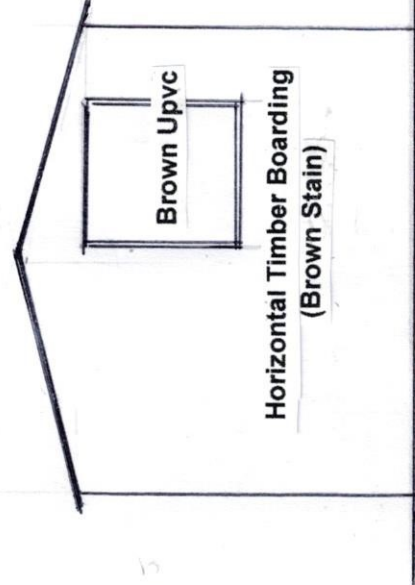

Side 1