


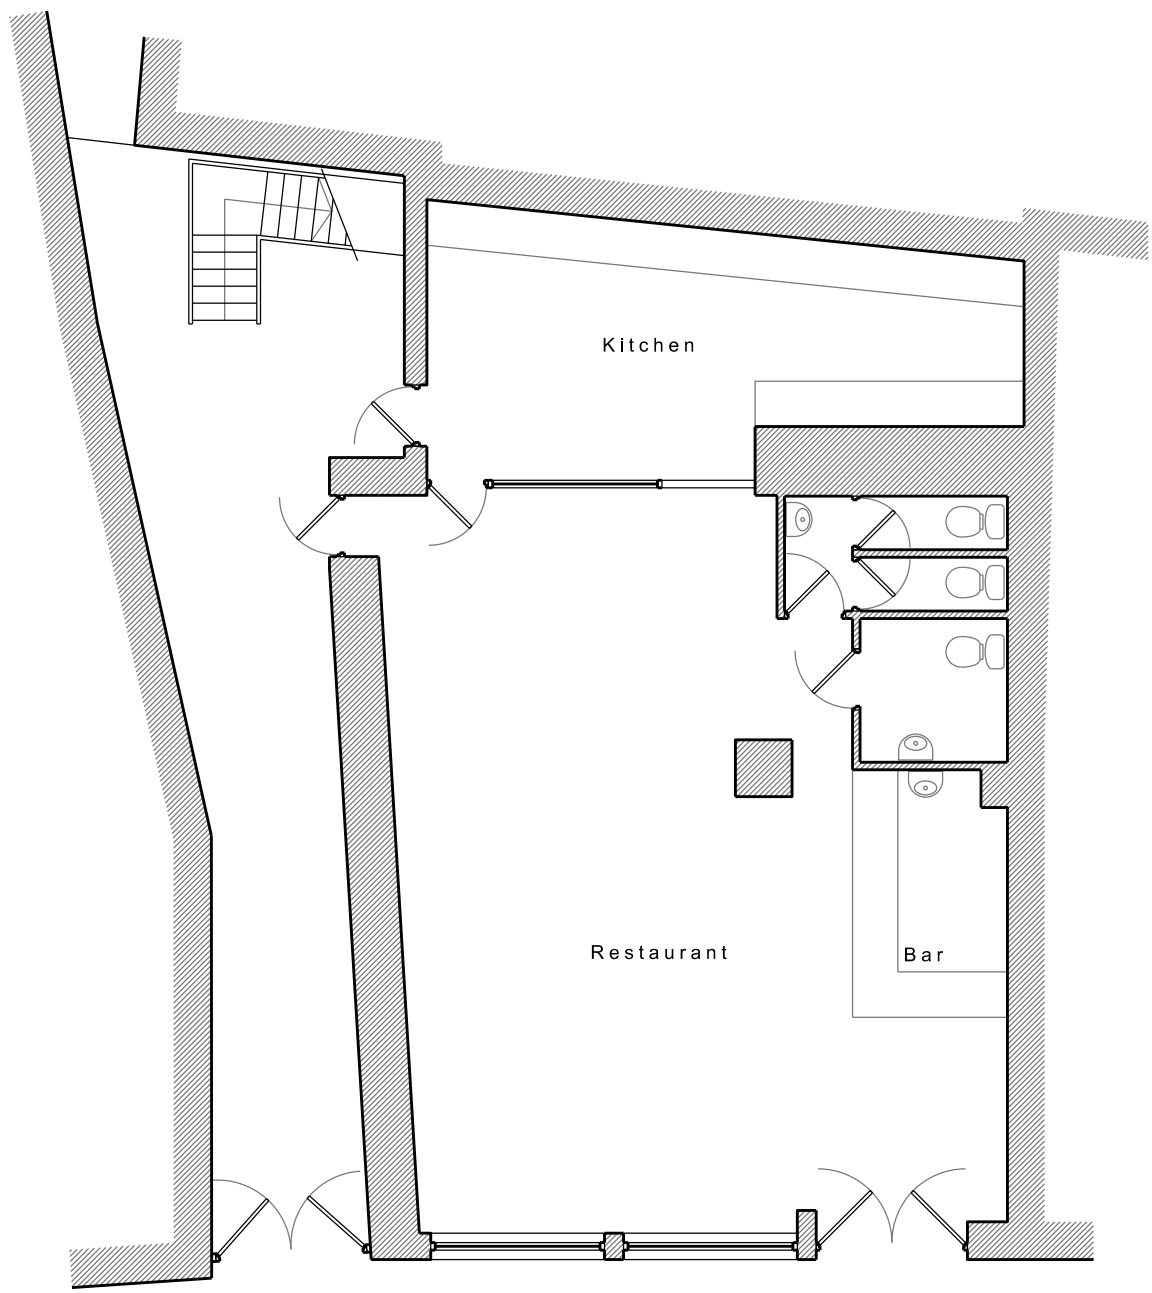


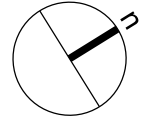



PROPOSED GROUND FLOOR PLAN

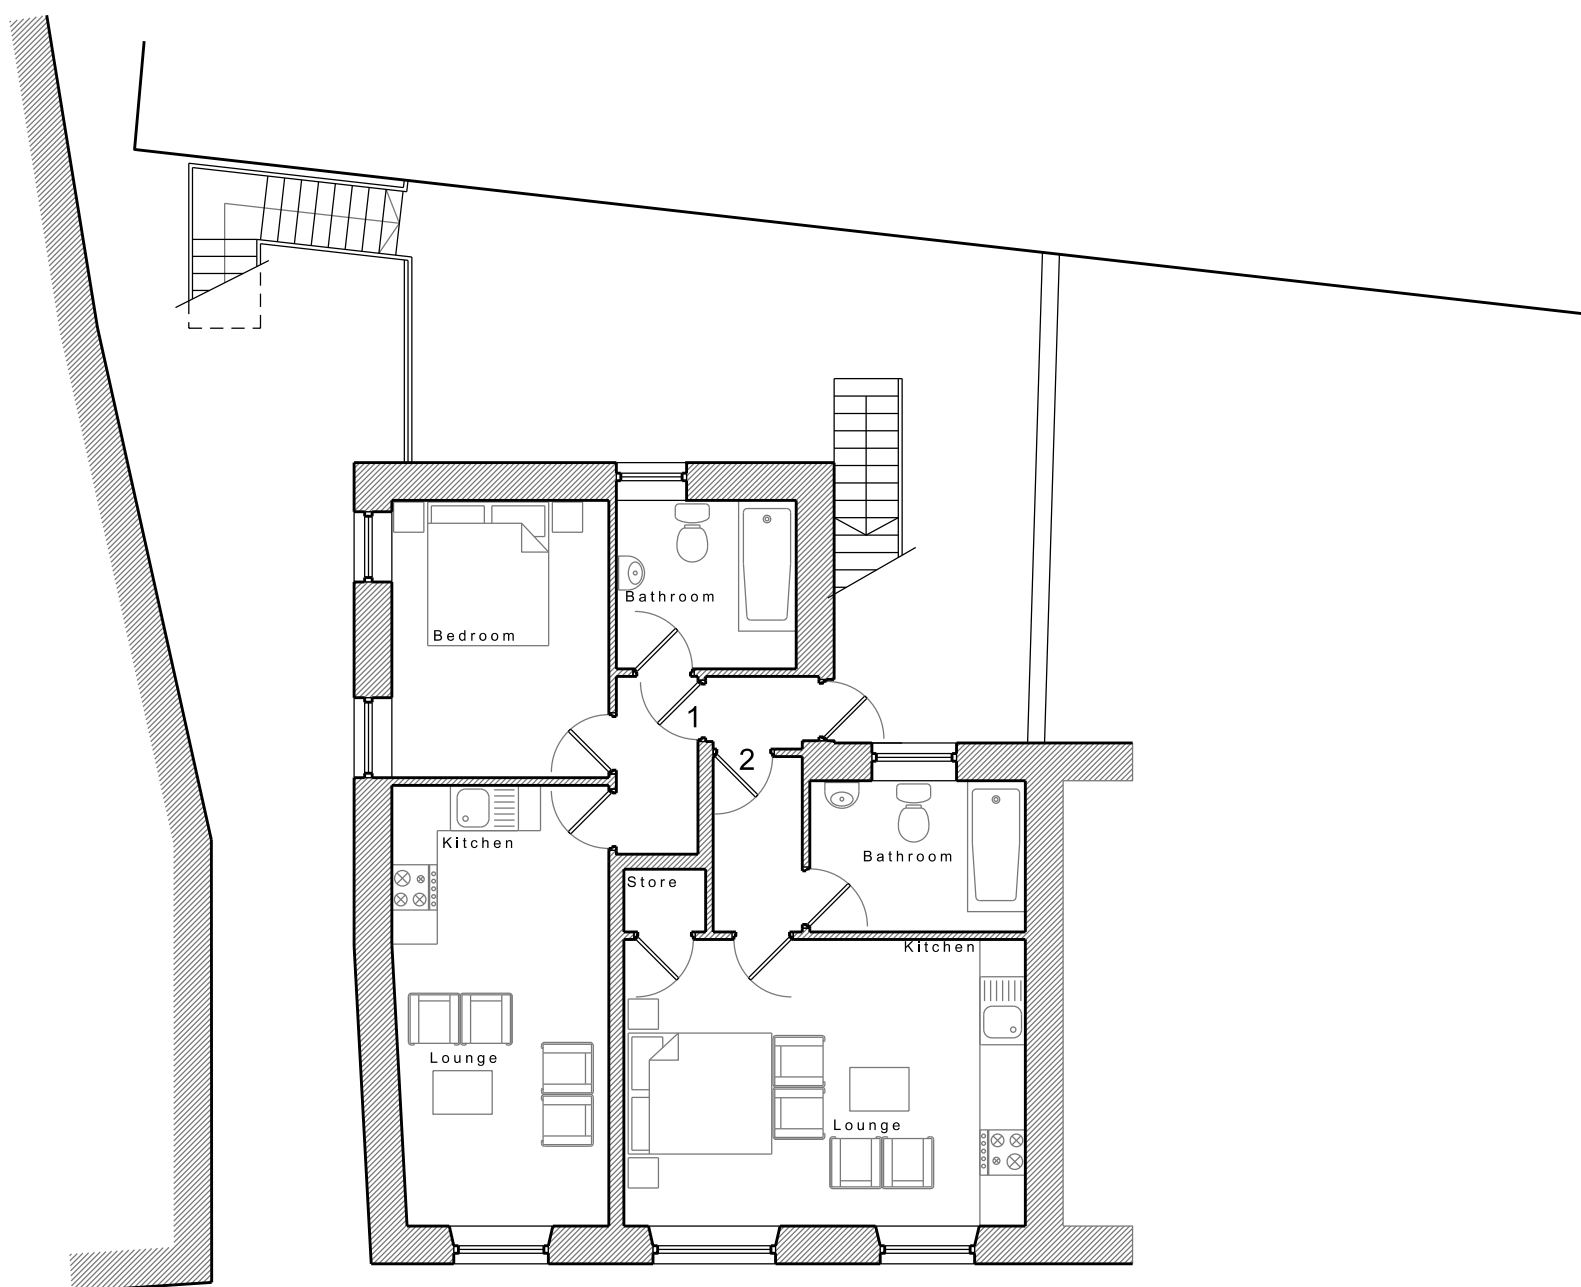


SITE LOCATION PLAN
SCALE 1:1250

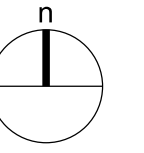


PROPOSED FIRST FLOOR PLAN

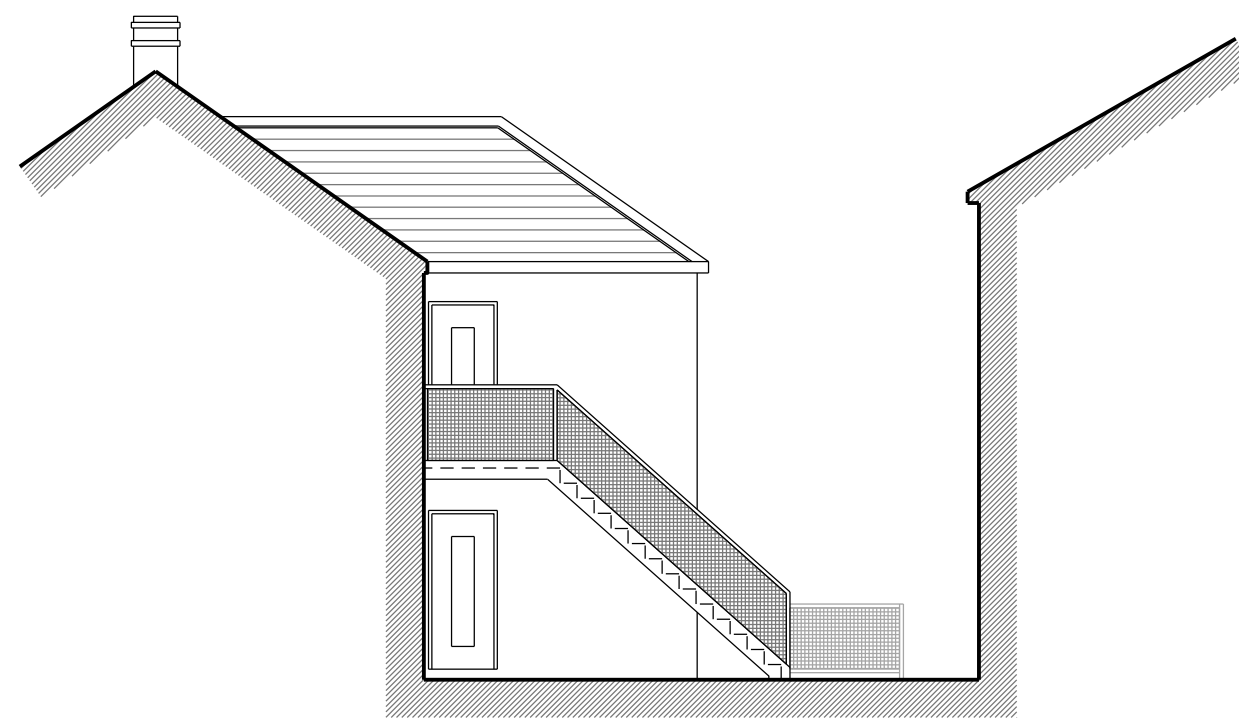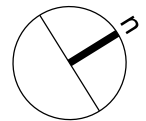

PROPOSED SIDE ELEVATION

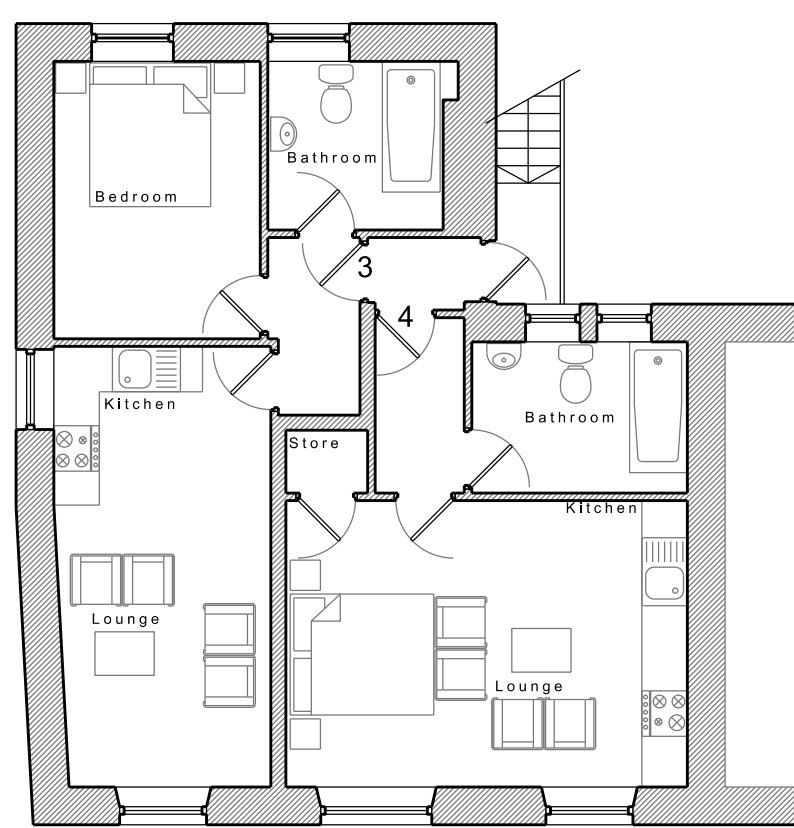

PROPOSED SECOND FLOOR PLAN

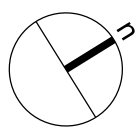

PROPOSED REAR ELEVATION



PROPOSED FRONT ELEVATION



PROPOSED SIDE ELEVATION

revisions			
project			
PROPOSED ALTERATIONS TO			
3-4 HIGH STREET			
MERTHYR TYDFIL			
title			
PROPOSED DRAWINGS			
date		scale	
May 20		1/100 & 1250 on A1	
drawing number		drawn by	
MA/2020/PL/002A		RAS	
client,			