




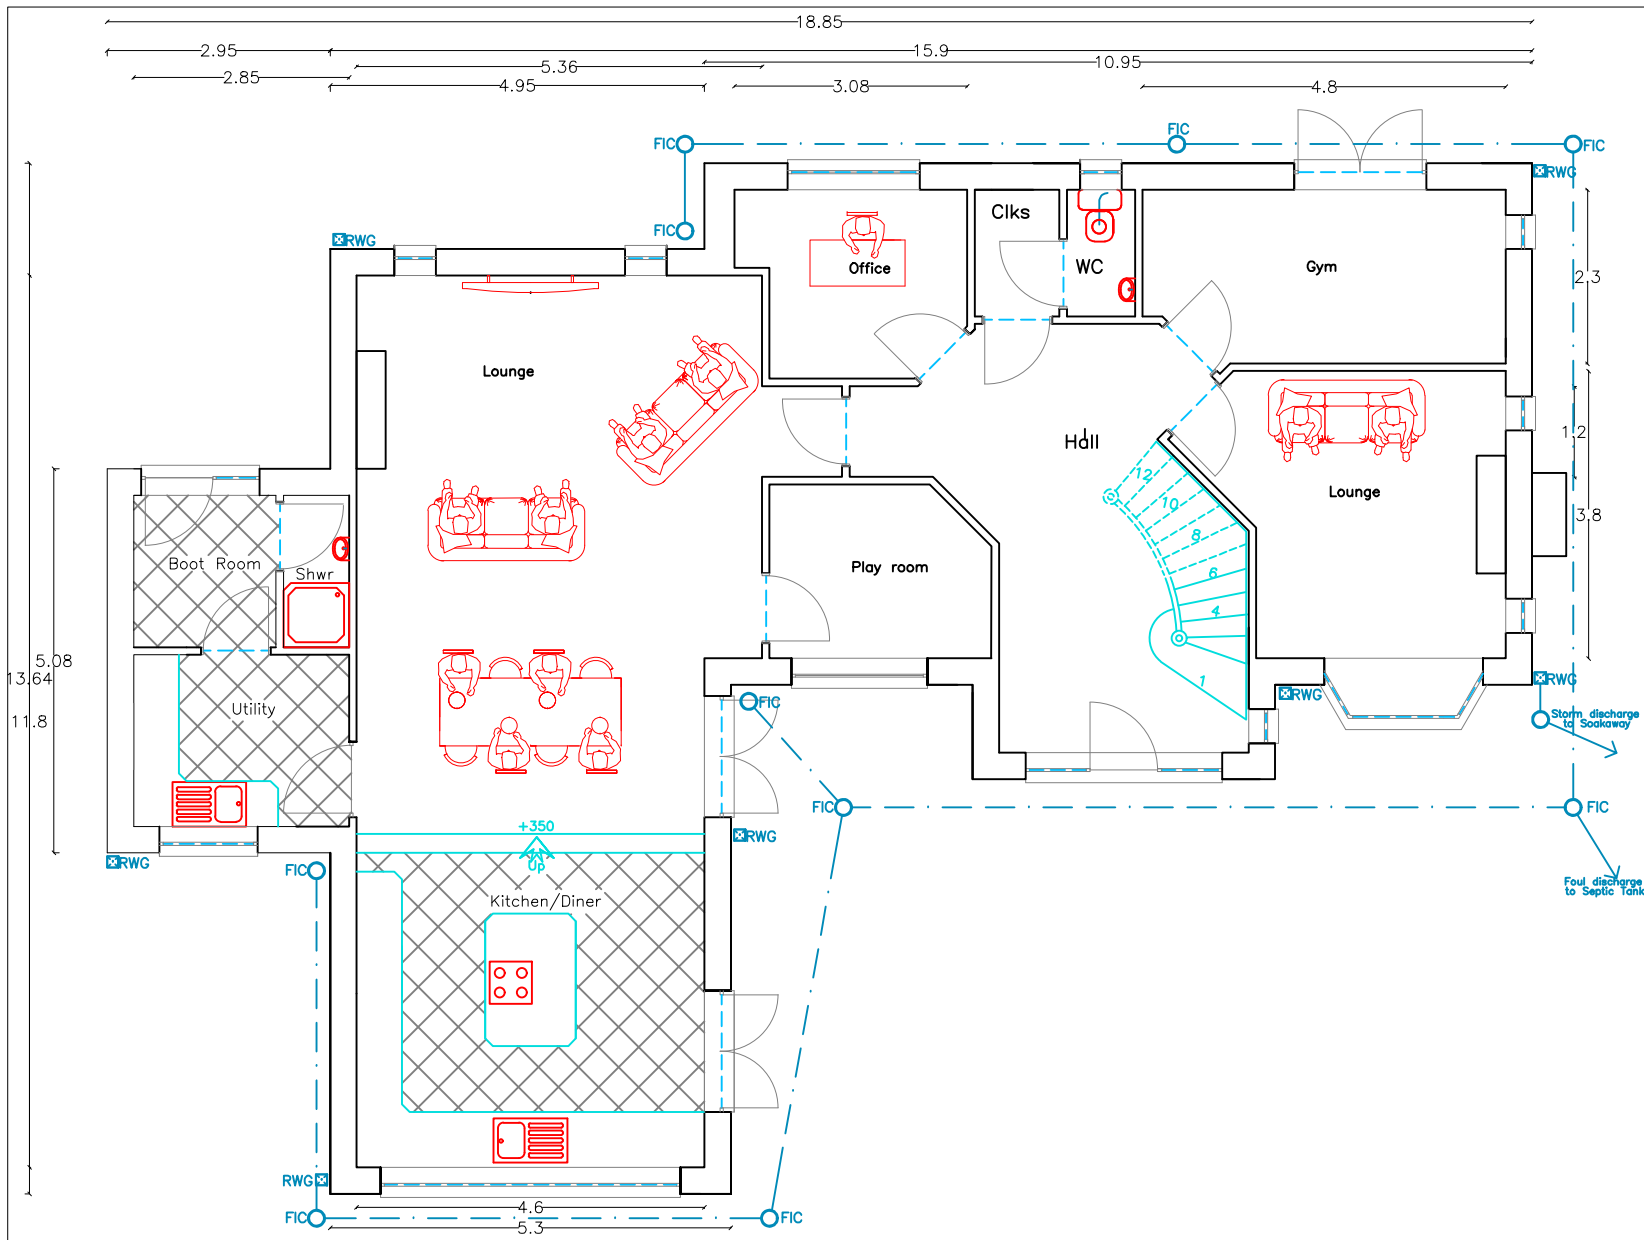


Proposed GF Plan
1:100

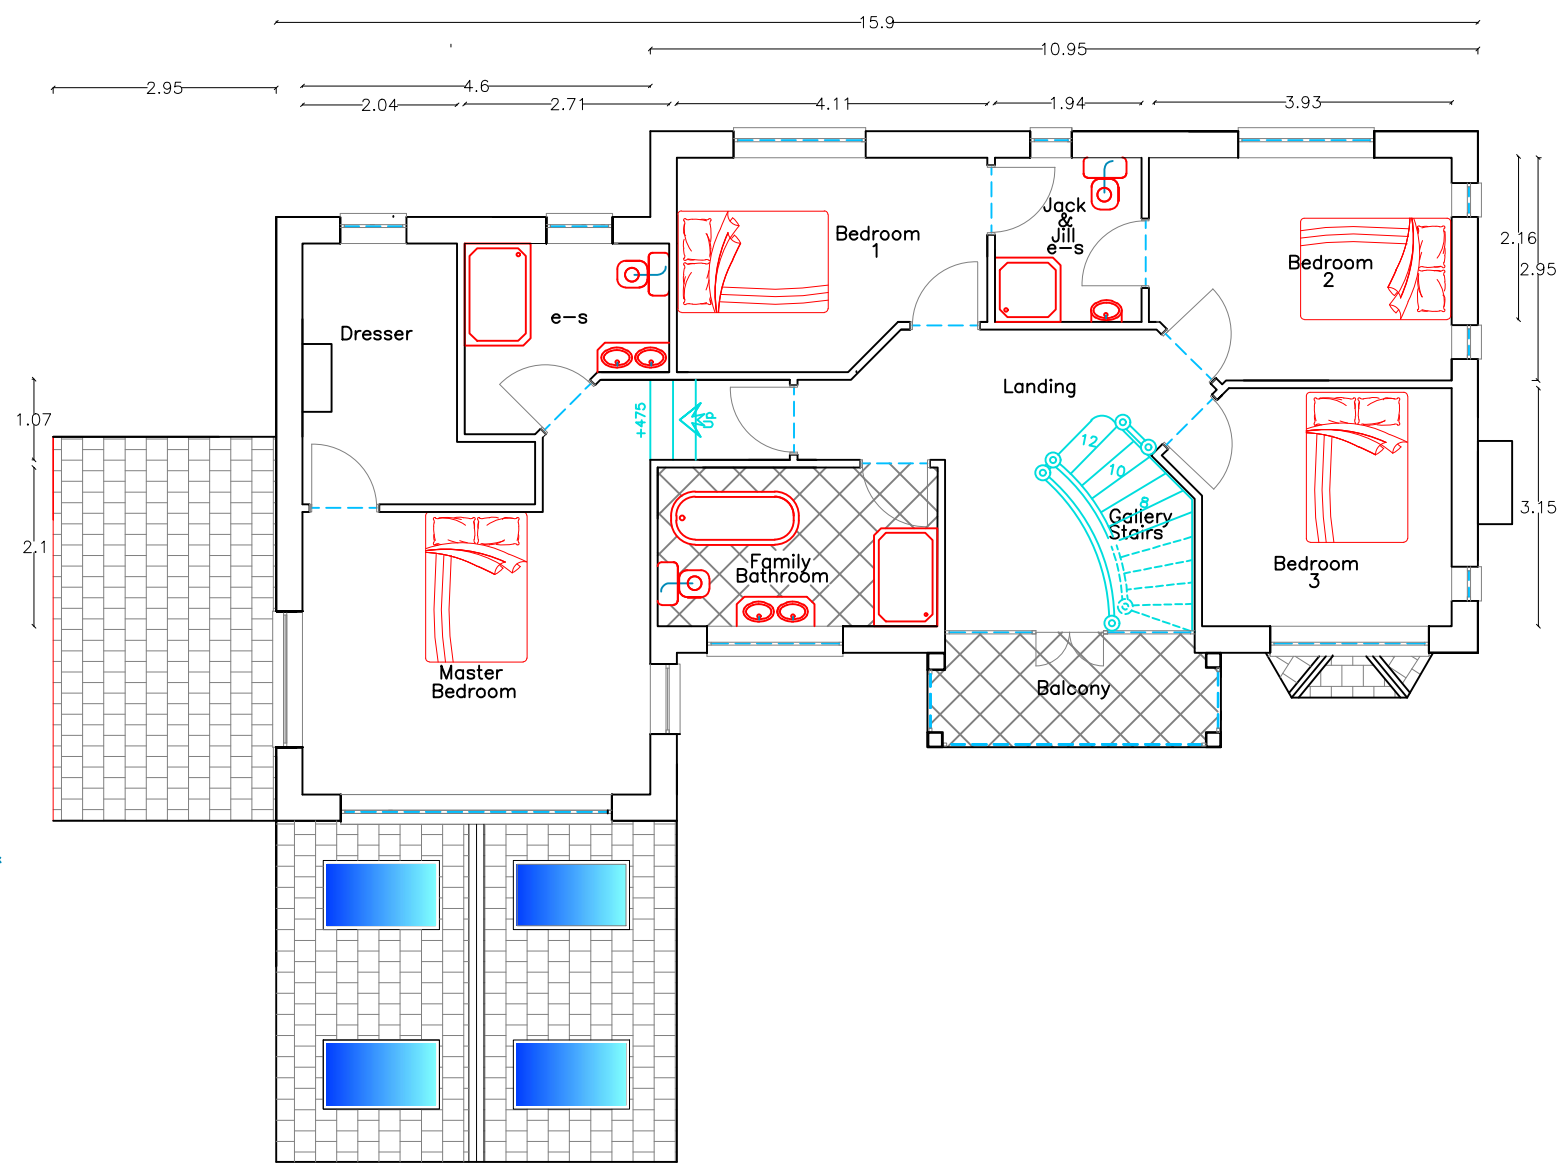


Proposed FF Plan
1:100

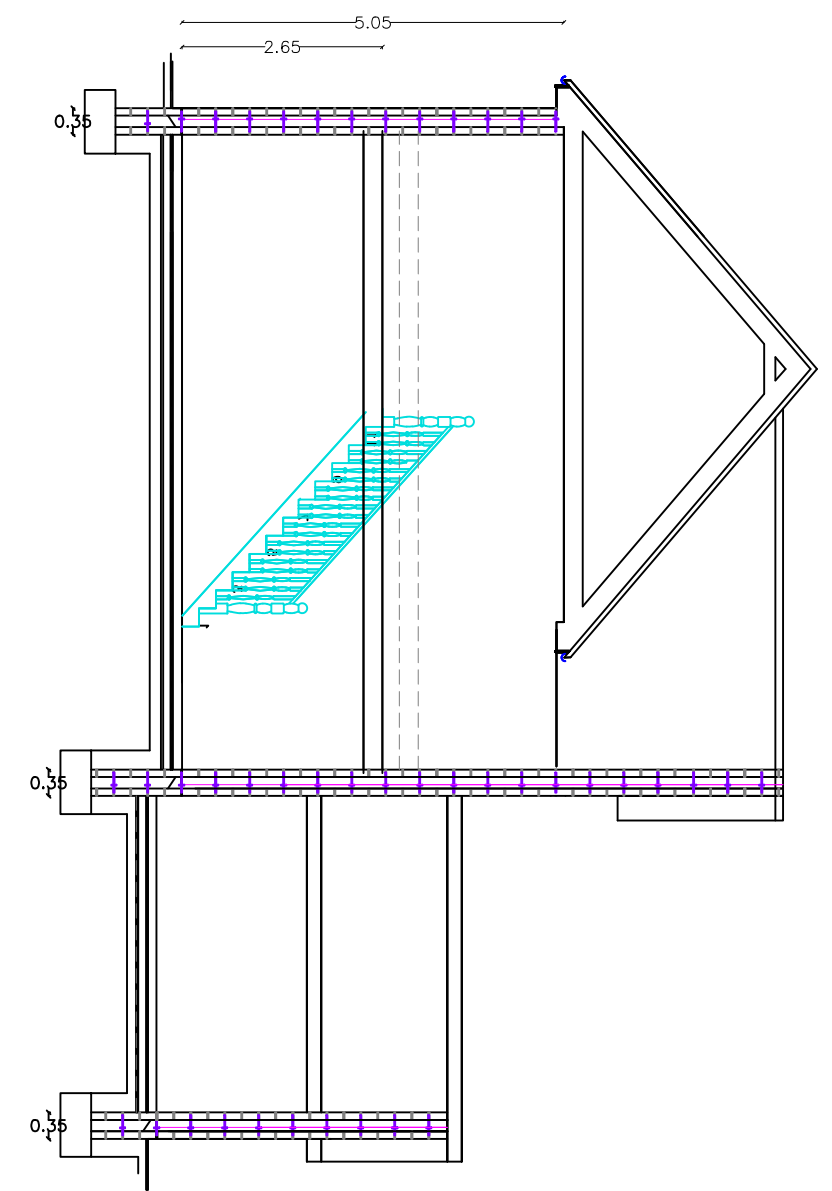


Proposed Front Elevation
1:100

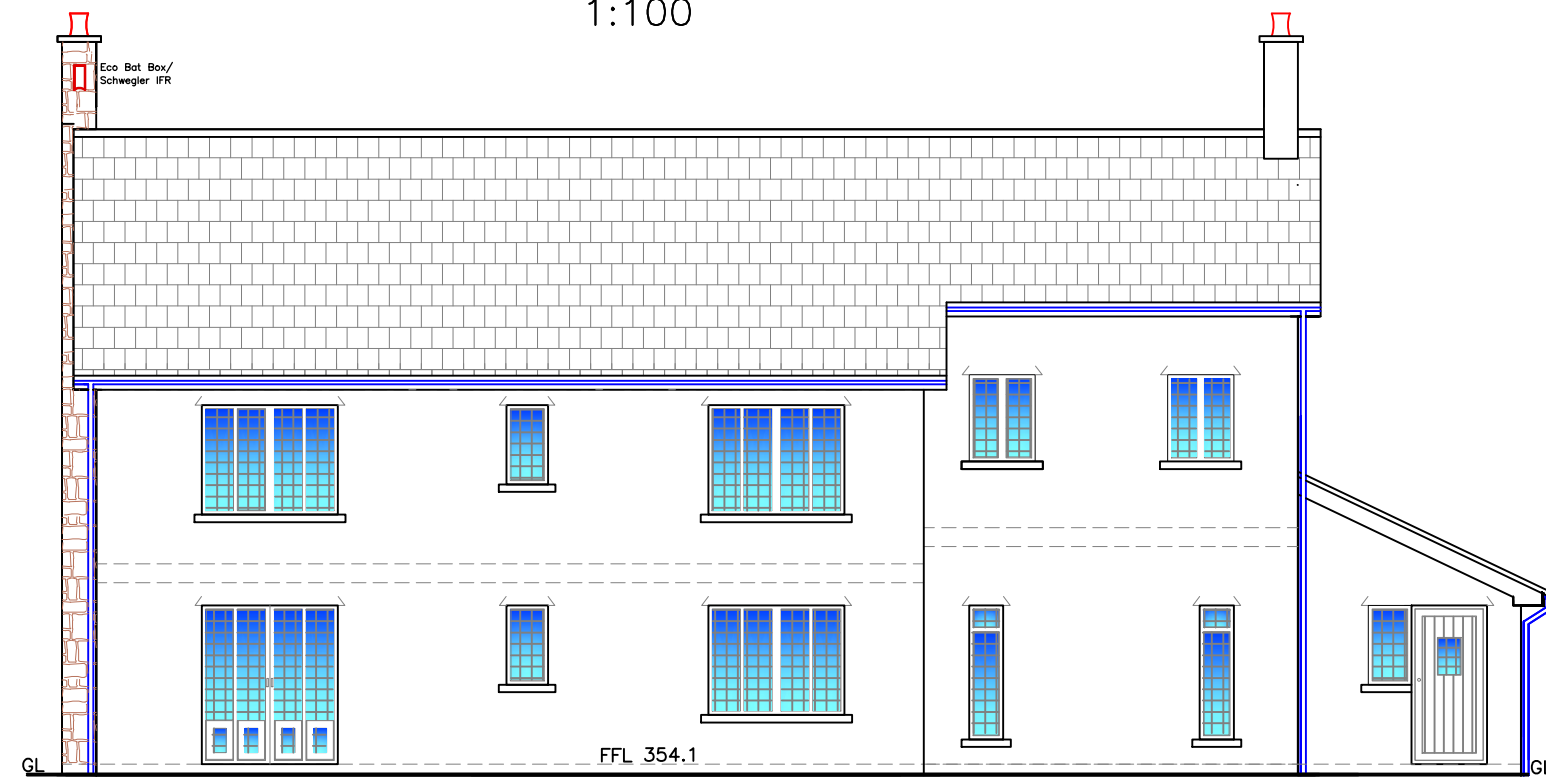

Proposed Rear Elevation
1:100

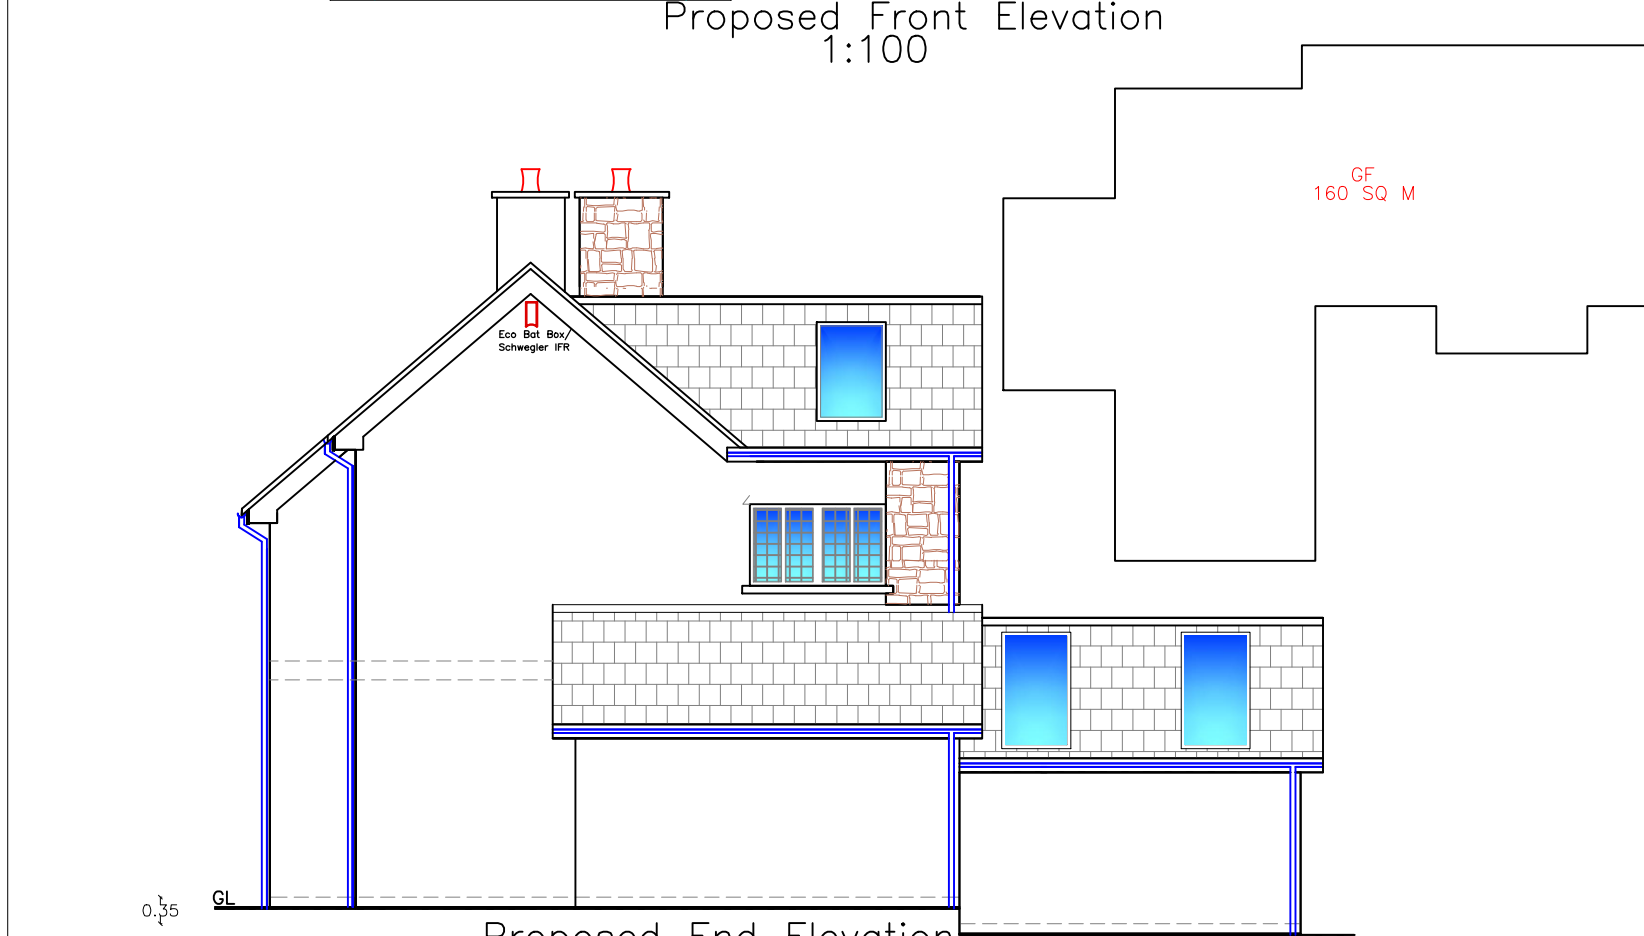

Proposed End Elevation
1:100

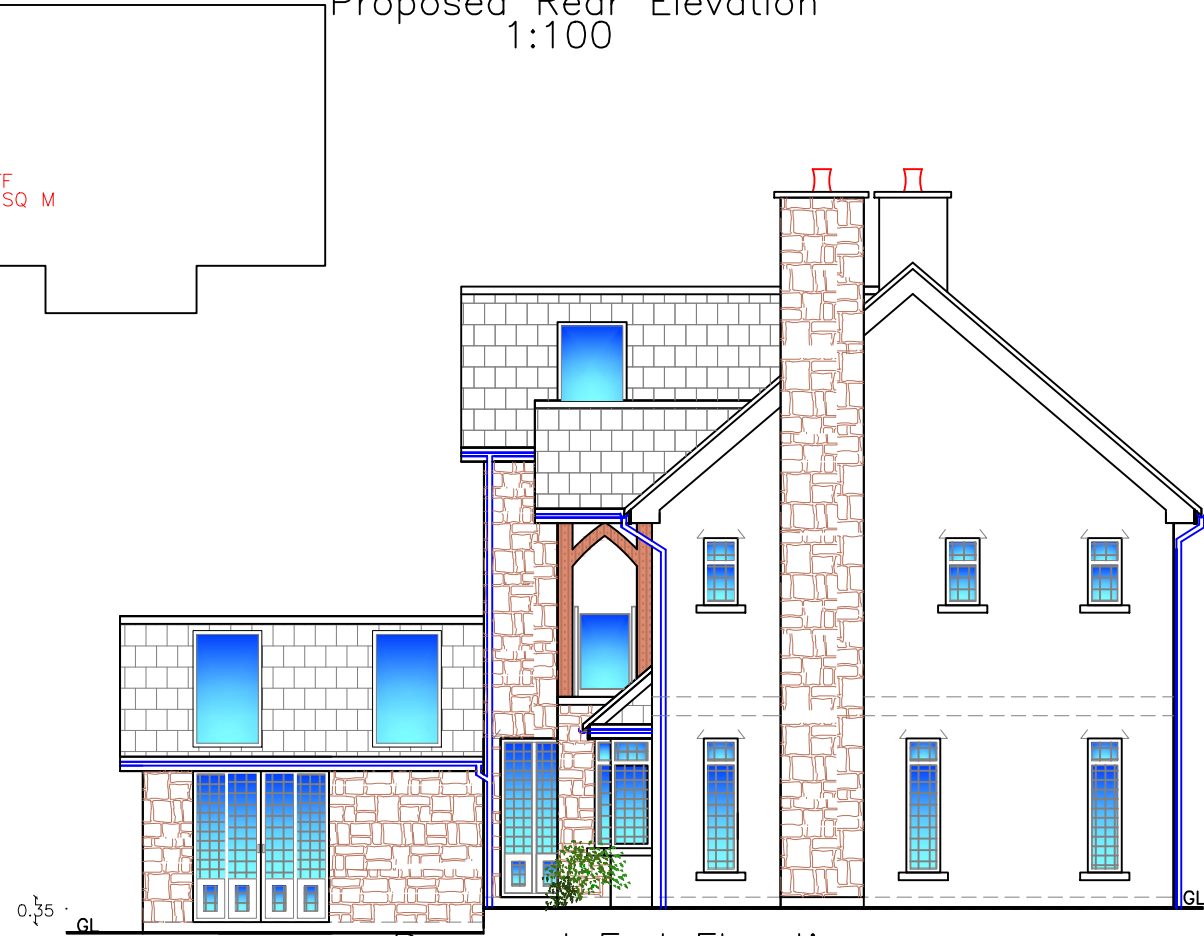

Proposed End Elevation
1:100

Finishes	
Roof:	Slate
External walls:	Render — Off white
Windows/Doors:	Painwick [mixture of pale grey and green] uPVC
Fascia/RWG's:	Light grey uPVC
Surfaces:	Tarmac/Indian Sand Stone
Surfaces:	Shingle
Balcony:	Oak/Galv steel/Glass

All dimensions are
between structural components

All dimensions, levels and sewer runs
to be checked on site before and during works

Utopia Design Architectural Services	
Utopia Design Building Planning Application Support Paul Thomas: BSc (Hons) Tel: 01685 559230. Mob: 07908 725065 Email: utopiadas@hotmail.com	
Issued Only for Purpose Indicated Drawing Status: FOR PLANNING/B CONTROL PURPOSES ONLY	
Project Demolition of Existing Dwelling and Outbuildings with Erection of New 4 Bedroom Dwelling	
Address Garth Farm Pant Dowlais Merthyr Tydfil CF48 3YA	
Drawn by PT	Date MAR 24
Scale 1:100	
Title Proposed Elevations & Plan	
Paper A2	
Drwg No Garth Farm 08	