



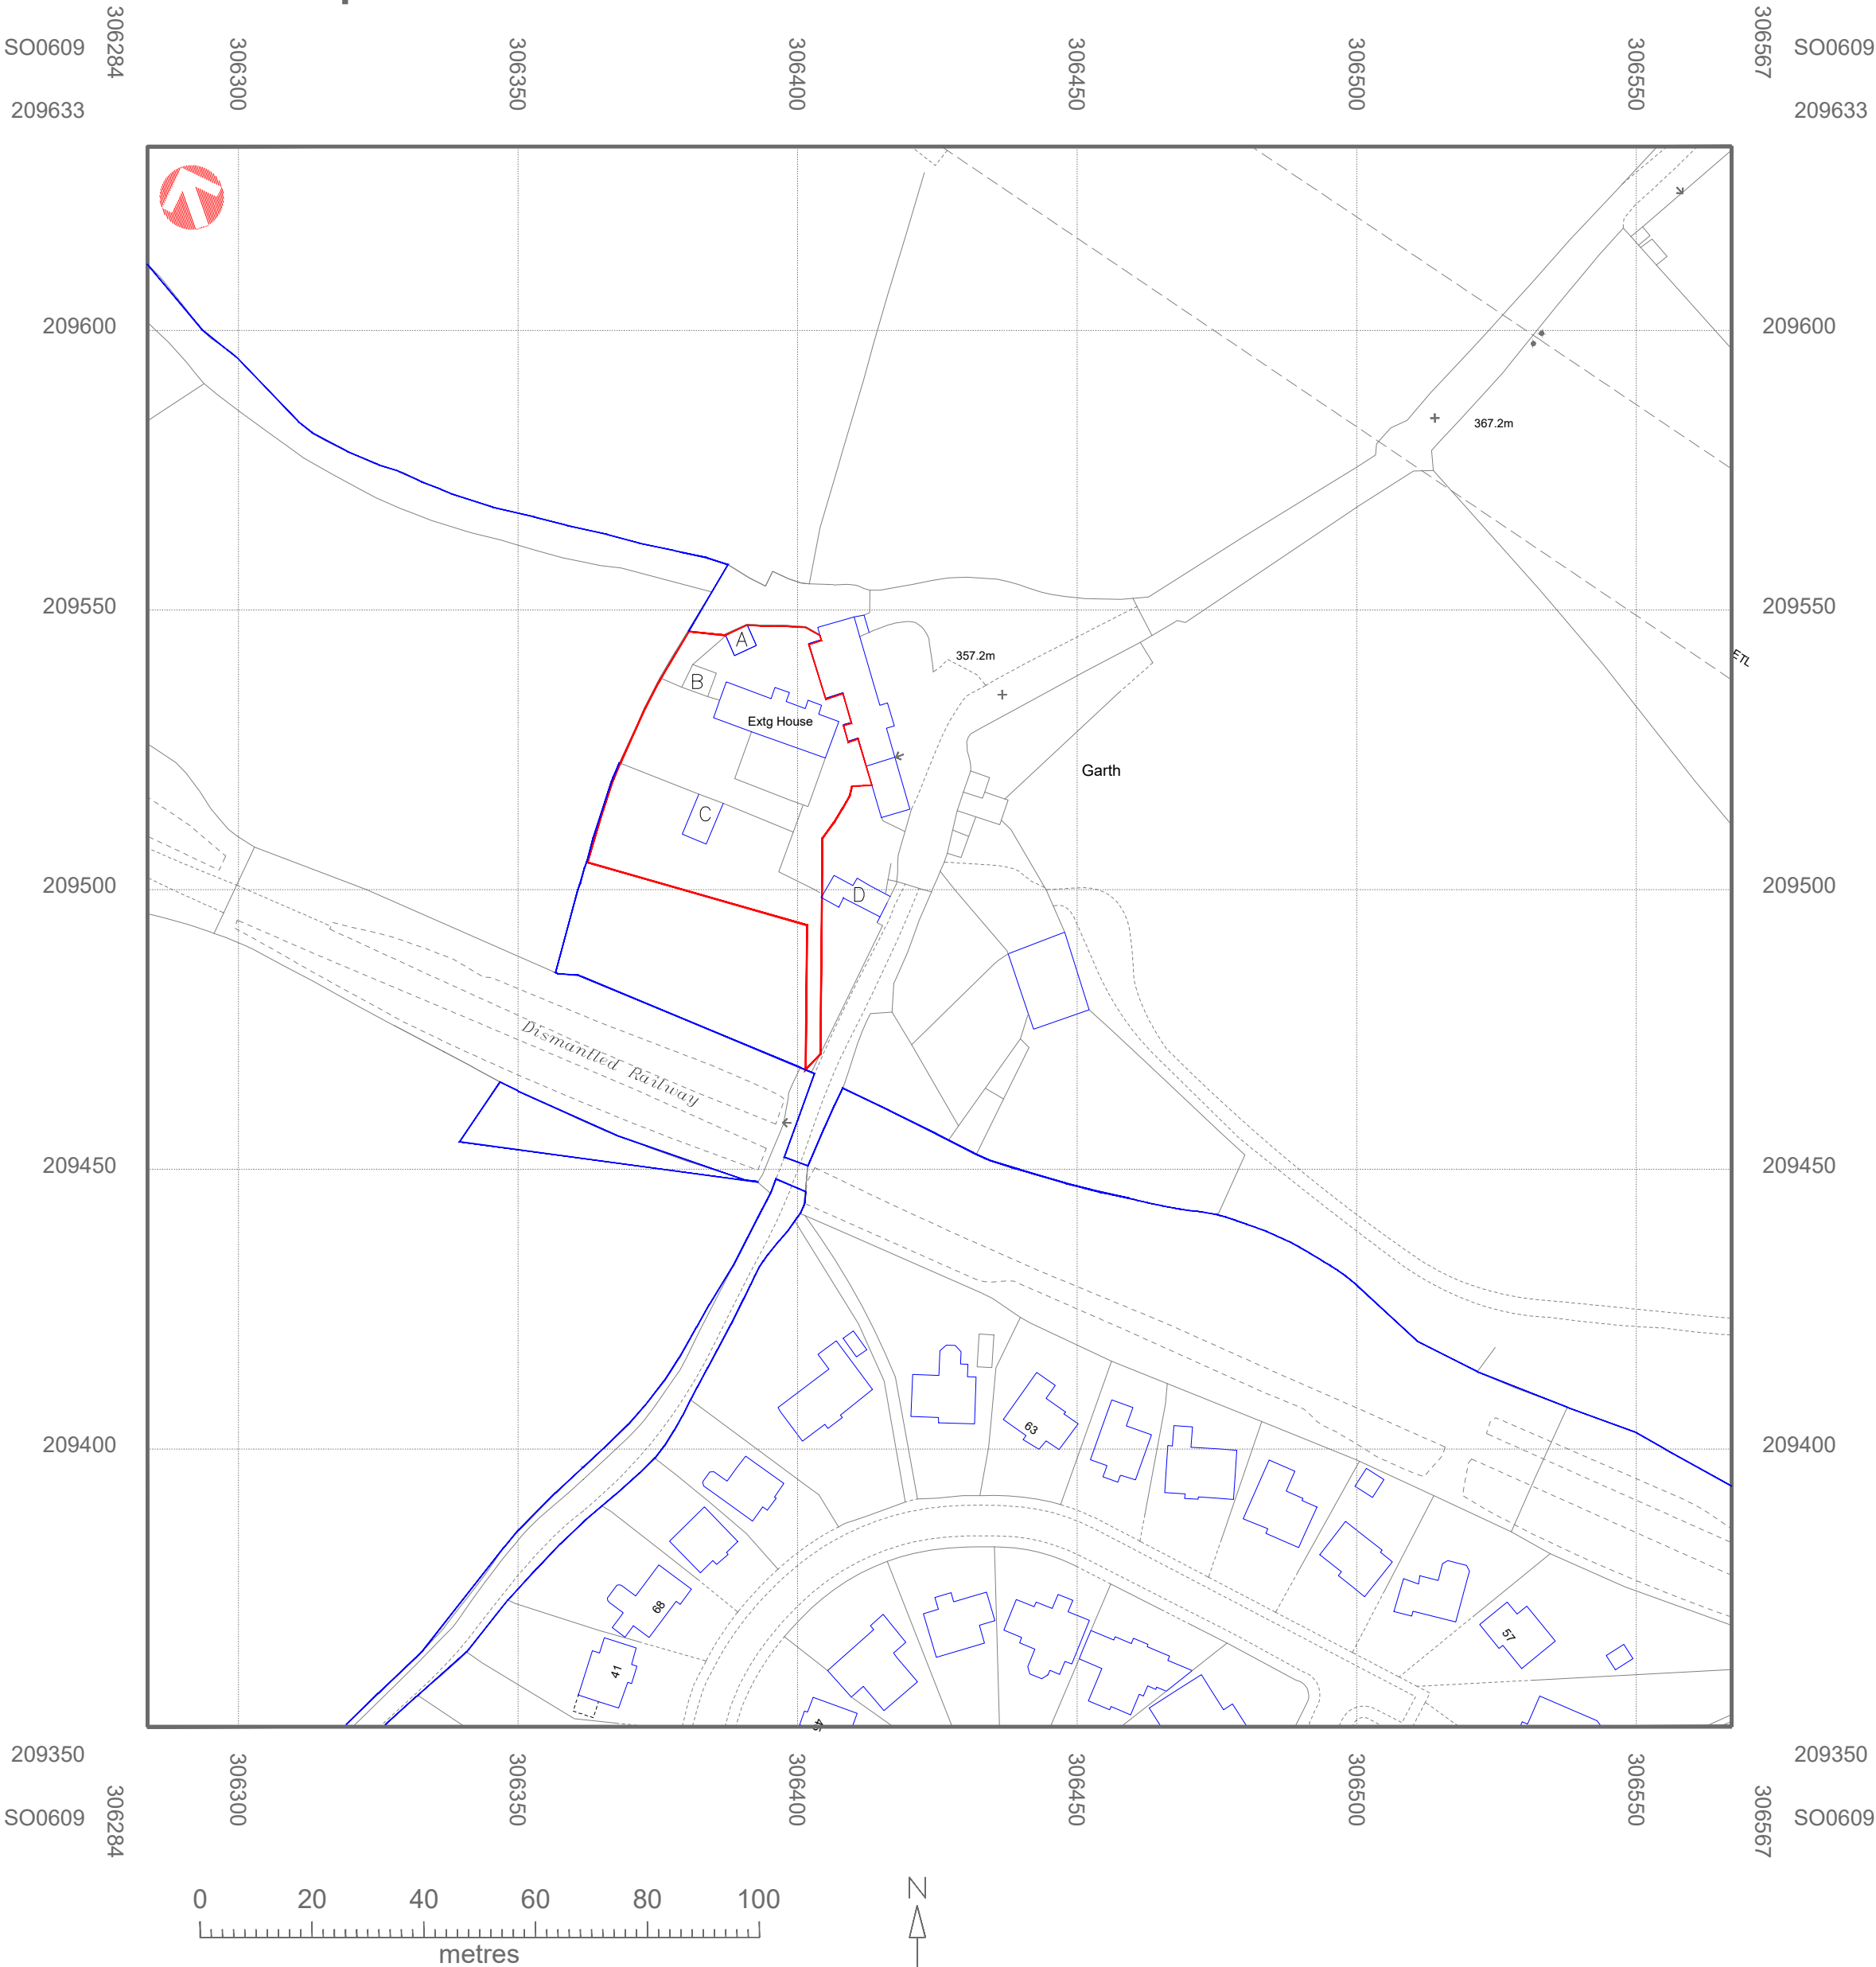

© Crown copyright 2024 Ordnance Survey 100053143

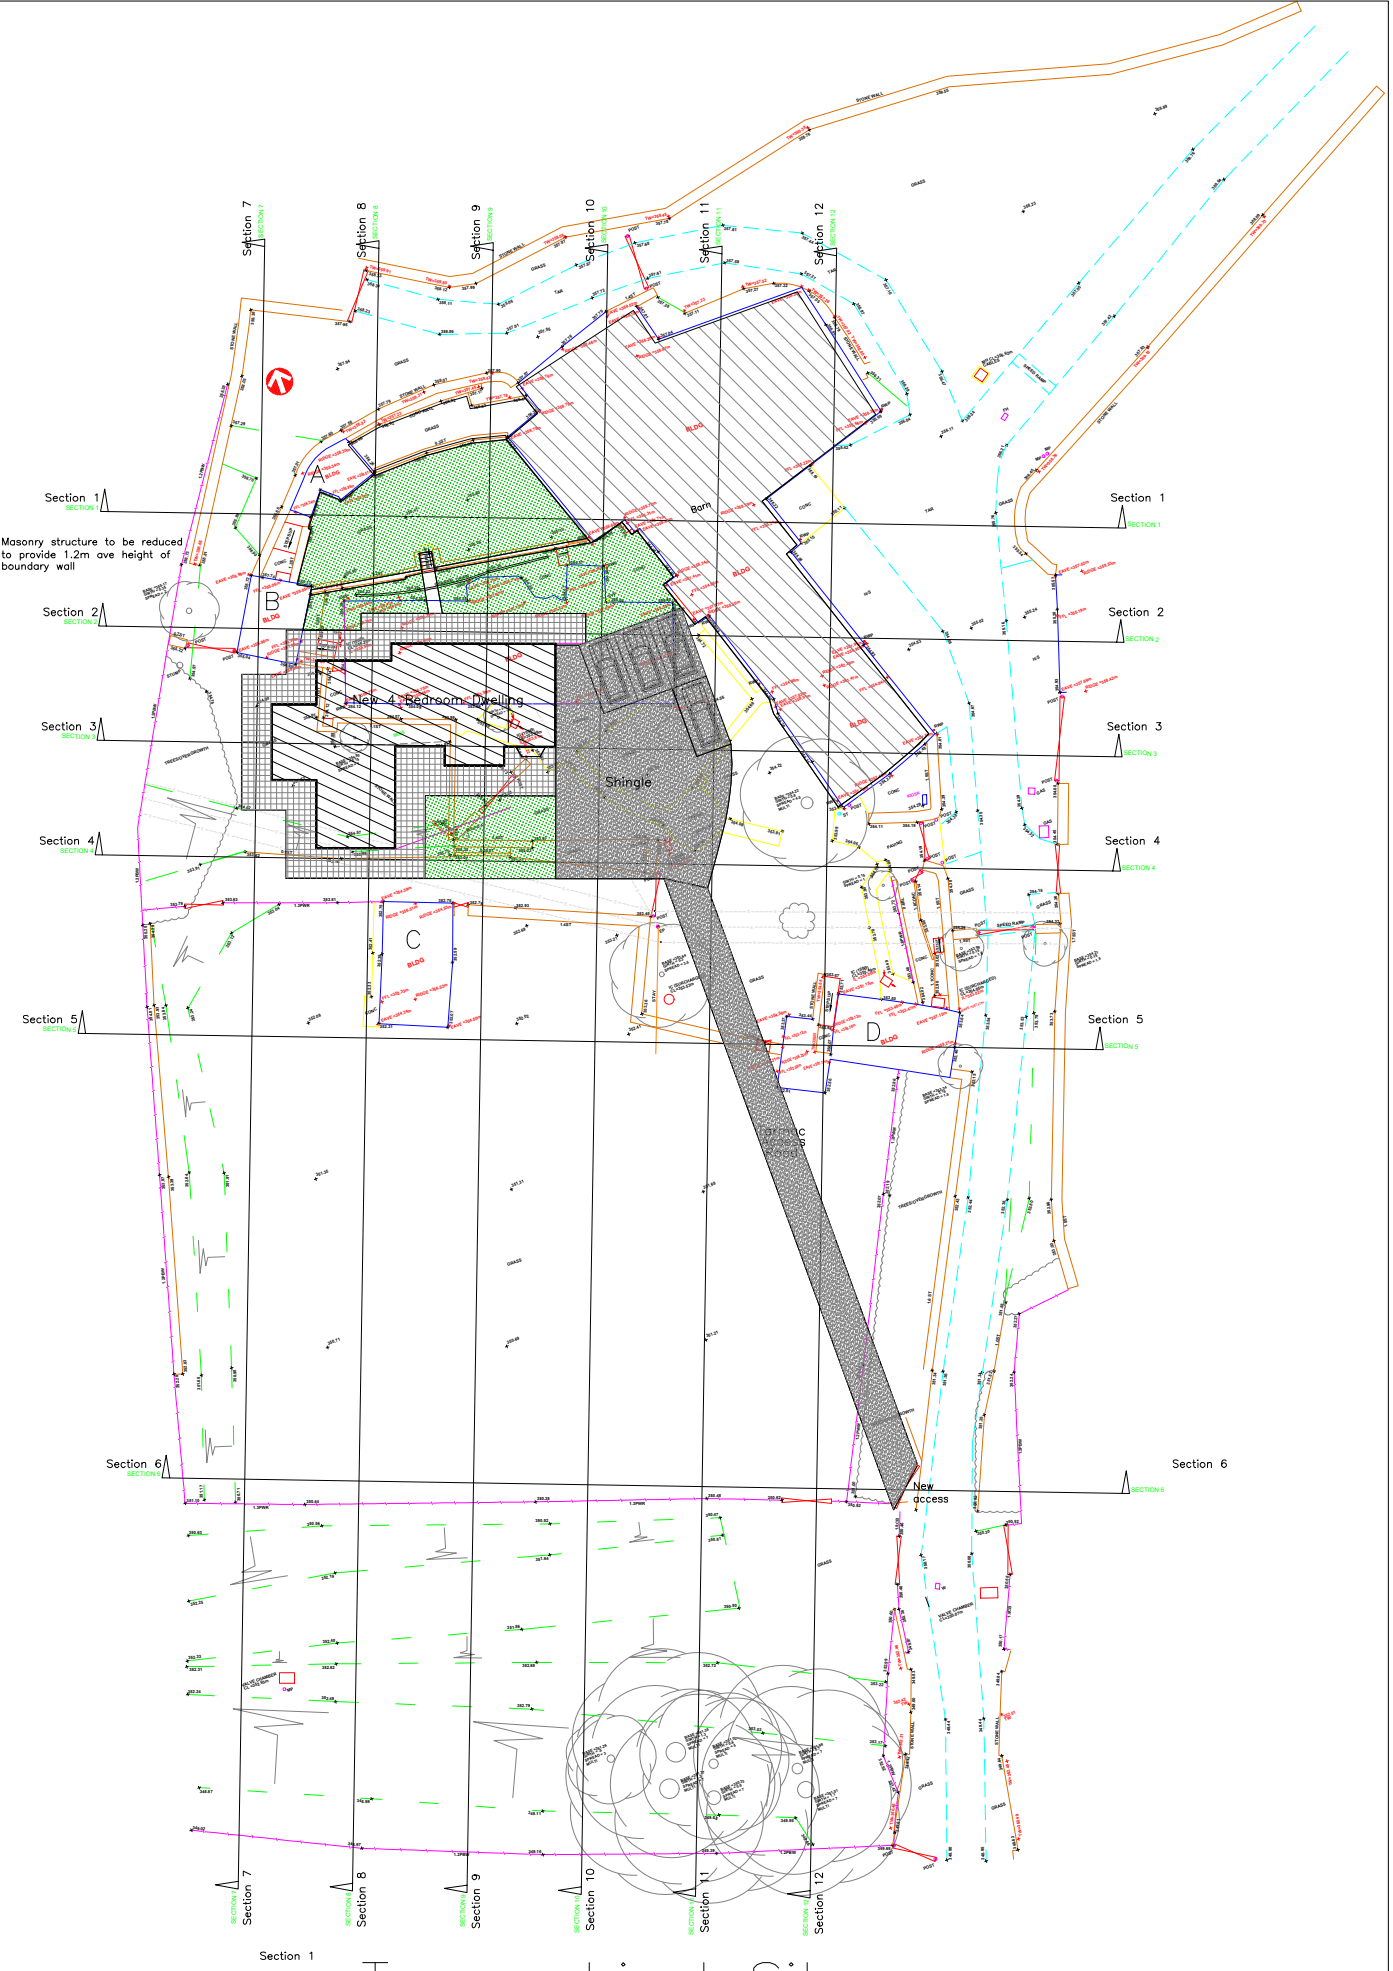

Topographical Site
1:500

All dimensions are
between structural components

All dimensions, levels and sewer runs
to be checked on site before and during works



Utopia Design
Building Planning Application Support
Paul Thomas: BSc (Hons)
Tel: 01685 559230. Mob: 07908 725065
Email: utopiadas@hotmail.com

Issued Only for Purpose Indicated
Drawing Status: FOR PLANNING/B CONTROL PURPOSES ONLY

Project Demolition of Existing Dwelling
and Outbuildings with Erection
of New 4 Bedroom Dwelling

Address
Garth Farm
Pant
Dowlais
Merthyr Tydfil
CF48 3YA

Drawn by PT Date MAR 24 Scale 1:500
1:1000

Title Paper

Topographical Site
and Site Plan Drwg No
Garth Farm 15

Finishes	
Roof:	Slate
External walls:	Render — Off white
Windows/Doors:	Painwick [mixture of pale grey and green] uPVC
Fascia/RWG's:	Light grey uPVC
Surfaces:	Tarmac/Indian Sand Stone
Surfaces:	Shingle
Balcony:	Oak/Galv steel/Glass