


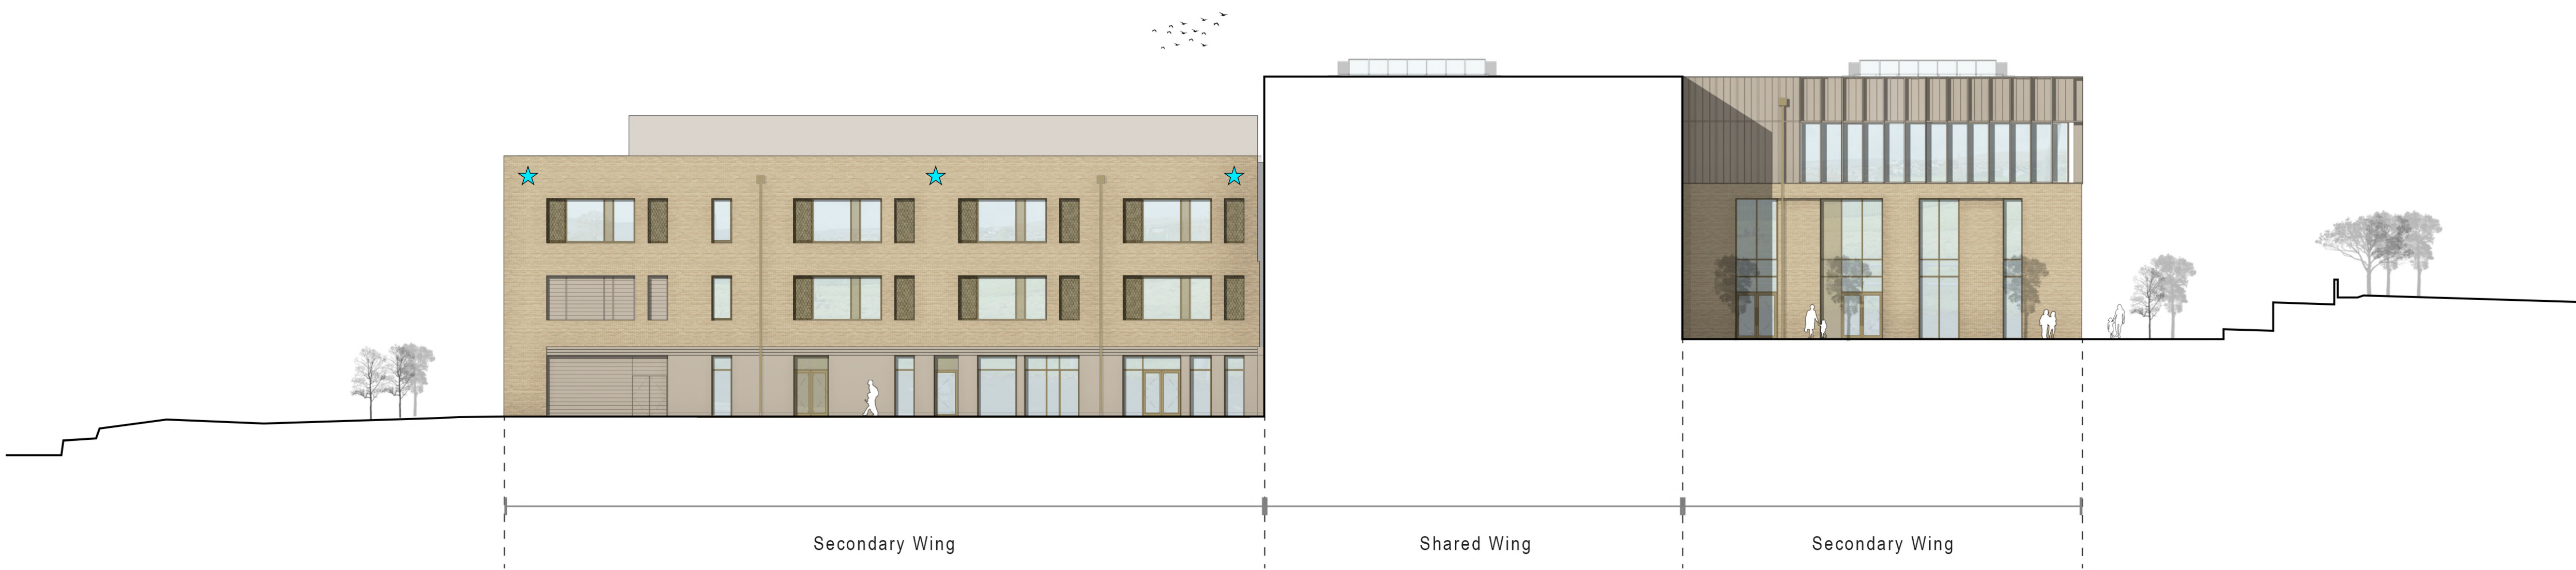


1 North Elevation 1
012002 / SCALE 1 : 200



2 North Elevation 2
012002 / SCALE 1 : 200




3 East Elevation
012002 / SCALE 1 : 200

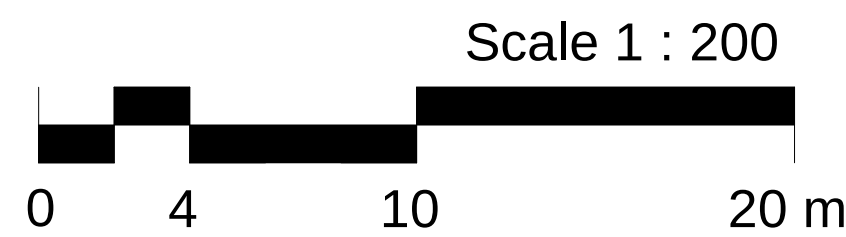

KEY

- Starling Box - Smooth Brick
- Terraced Sparrow Box - Custom Facing Brick
- Swift Box - Custom Brick
- Location of bat boxes Ibstock Enclosed Bat Box Type B or similar
- Location of Schwegler 1W1 Summer & Winter Bat Box (concealed unit with facing brickwork finish)

KEY PLAN (N.T.S)

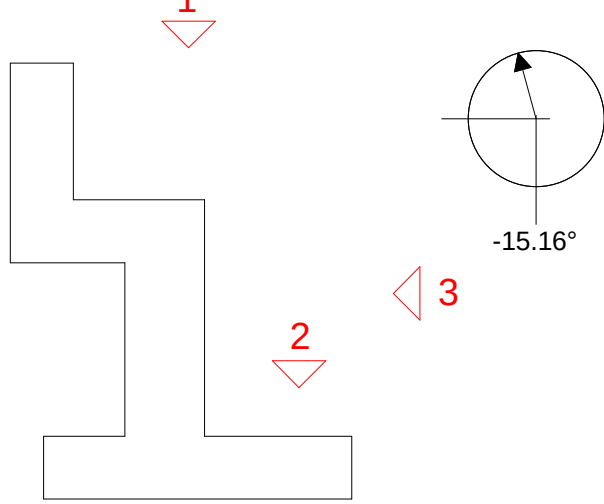

P7	29/09/2023	Issued For Planning	CT	AH	TH
P6	13/09/2023	Issued For Planning	AT	AH	TH
P5	24/04/2023	Issued For Planning	AT	FG	TH
P4	07/02/2023	Issued For Planning	AH	FG	TH
P3	20/01/2023	For Information	CL	FG	TH
P2	01/09/2022	Stage 2 Updates	KR	FG	TH
P1	12/08/2022	Preliminary Issue	KR	FG	TH

Rev	Date	Description	By	Chkd	App'd

SNC • LAVALIN

ATKINS

Member of the SNC-Lavalin Group

The HUB
500 Park Avenue
Almondsbury
Bristol
BS32 4RZ
Tel: +44 1454 616217
www.atkinsglobal.com
© SNC-Lavalin (2019)

Client

Willmott Dixon Construction Ltd

Project Title

Blessed Carlo Acutis Catholic School

Drawing Title

General Arrangement
Elevations 1 of 2 PLANNING

Scale	Designed	Drawn	Checked	Authorised
	FG	CL	FG	TH
Original Size	A0	11/08/2022	11/08/2022	12/08/2022
Drawing Number	BCA-ATK-V1-ZZ-DR-A-012002_			Revision P7