


100
0 10
Miles
0 10
m

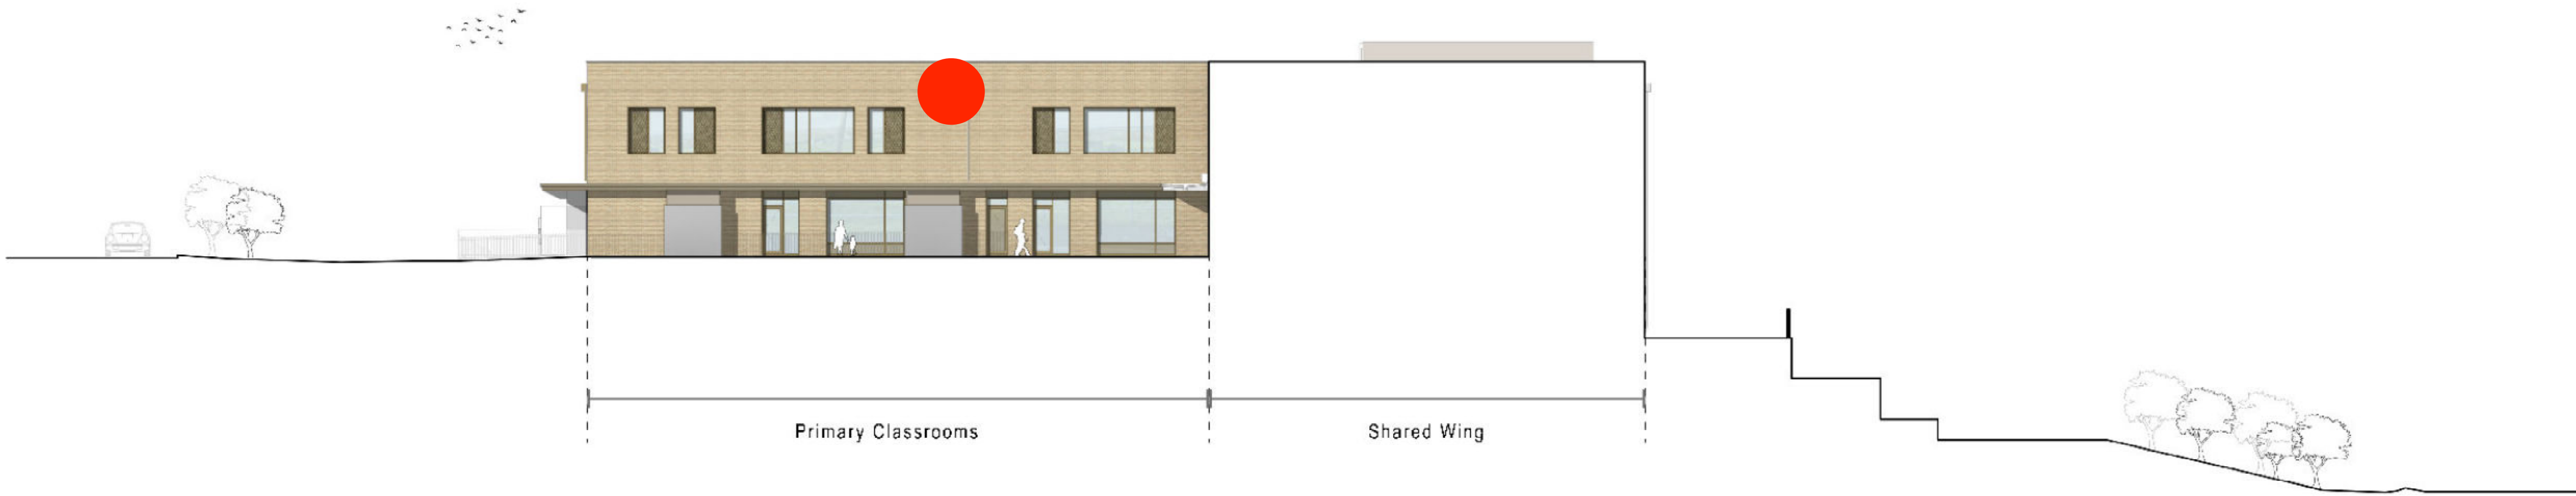

1 South Elevation 1
SCALE 1 : 200

Key
Ibstock Enclosed Bat Box B



2 South Elevation 2
SCALE 1 : 200



3 West Elevation
SCALE 1 : 200

Scale 1 : 200
0 4 10 20 m

SAFETY, HEALTH AND ENVIRONMENTAL INFORMATION

In addition to the hazards/risks normally associated with the types of work detailed on this drawing, note the following:

CONSTRUCTION

MAINTENANCE/CLEANING


DECOMMISSIONING/DEMOLITION

It is assumed that all works will be carried out by a competent contractor working, where appropriate, to an approved method statement

References

Rev: Model Name

KEY PLAN (N.T.S)

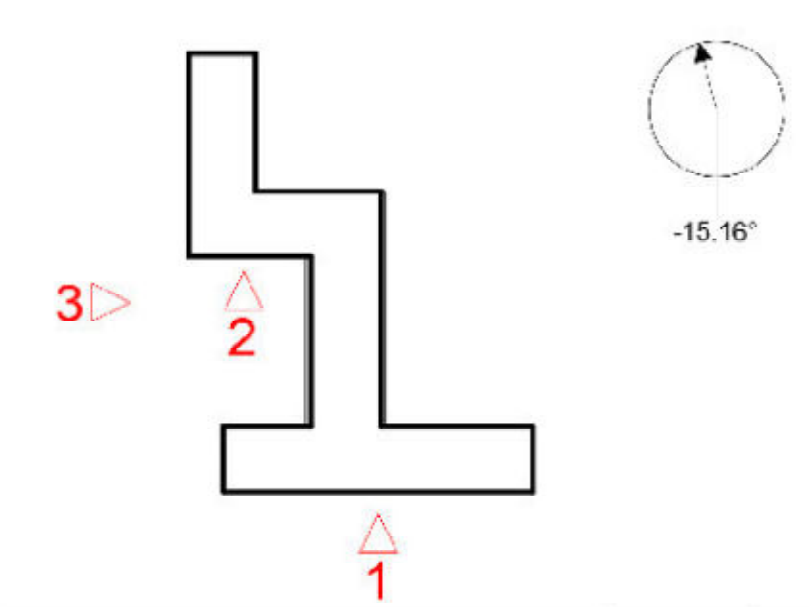

P5	24/04/2023	FOR INFORMATION	AT	FG	TH
P4	07/02/2023	FOR INFORMATION	AT	FG	TH
P3	20/01/2023	For Information	CL	FG	TH
P2	07/08/2022	Stage 2 Updates	KR	FG	TH
P1	12/08/2022	Preliminary Issue	KR	FG	TH

Rev	Date	Description	By	CHKD	App'd
-----	------	-------------	----	------	-------

Drawing Submitter Status

FOR PLANNING **S2**

SNC-LAVALIN

ATKINS

Member of the SNC Lavalin Group

Client: Willmott Dixon Construction Ltd

The HUB
500 Park Avenue
Almondsbury
Bristol
BS32 4RZ
Tel: +44 1454 616217
www.atkinsglobal.com
© SNC-Lavalin (2019)

Project Title
Blessed Carlo Acutis Catholic School

Drawing Title
**General Arrangement
Elevations 2 of 2**

Scale	Designed	Drawn	Checked	Authorised	TH
1 : 200	FG	CL	FG		
Original Issue	A0	11/08/2022	11/08/2022	12/08/2022	
Drawing Number					Revision
					P5

BCA-ATK-V1-ZZ-DR-A-012003