

Proposed Materials

Brickwork Frontage and Return (Brickwork as Specified)
Brickwork Plinth (Brickwork as Specified)
Render (As Specified)
Anthracite UPVC Windows (As Specified)
Cream Cast Concrete Heads and Cills
Anthracite UPVC Rainwater Goods
Anthracite UPVC Fascia and Soffits
Composite Slate Tiles as Specified

Cream Stone Cills



Anthracite UPVC Rainwater Goods, Fascias, Soffits, Windows and Doors



Parex Off White Render



Proposed Brick Specification

Proposed Roof Covering



500x243 Westerland
Fibre Cement Slate

£0.90

Westerland slate has an appearance very close to that of natural slate. Its attractive riven surface and natural dressed edges make it an ideal solution for cost-conscious projects. The 500x243 Westerland is a superb product at a very cost-effective price point. Graphite in colour.



PROJECT :
GROVE PARK
DEVELOPMENT

CLIENT :
B&B PROPERTY

No	REVISION	DATE	BY
A	GF WC	16.12.22	CD
B	Amendments	15.08.23	CD
C	NMA Amendments	29.08.23	CD

- NOTES :
- Do not scale from this drawing take figured dimensions only.
 - Dimensions are in millimeters unless otherwise stated.
 - All dimensions to be checked on site.

STAGE :
CONSTRUCTION

DRAWING TITLE :
HOUSE TYPE A

JOB NUMBER :
22-089


DRAWING NUMBER (REV) :
004C

SCALE :
As indicated


A1

DRAWN BY (DATE) : CD (04.22)
CHECKED BY (DATE) : MM (04.22)
APPROVED BY (DATE) : MM (04.22)


EMAIL :
hello@surbandesign.com

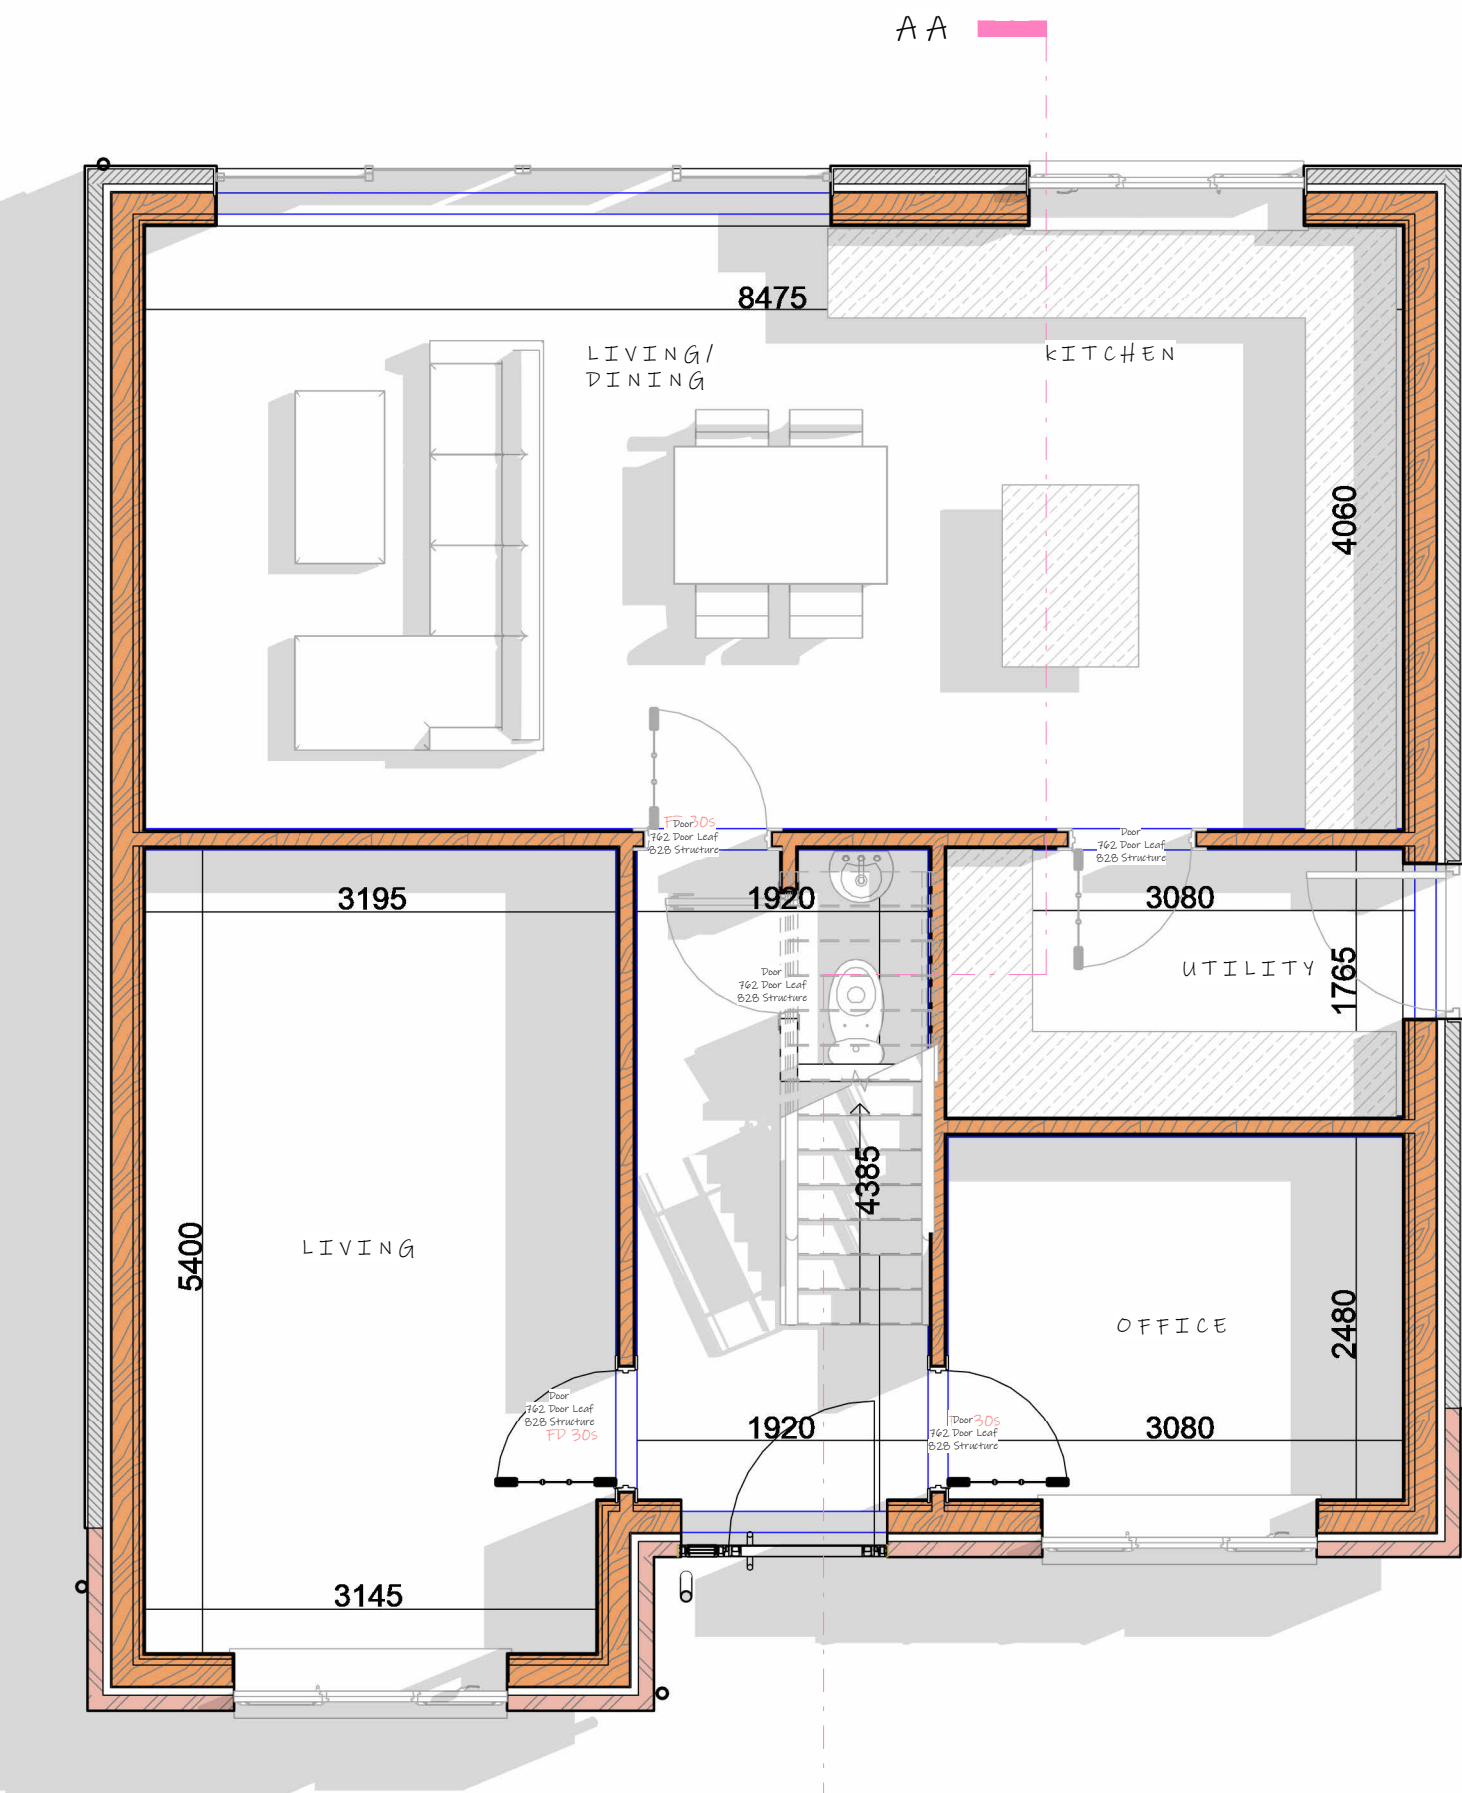


Ground Floor Plan -
1: 50

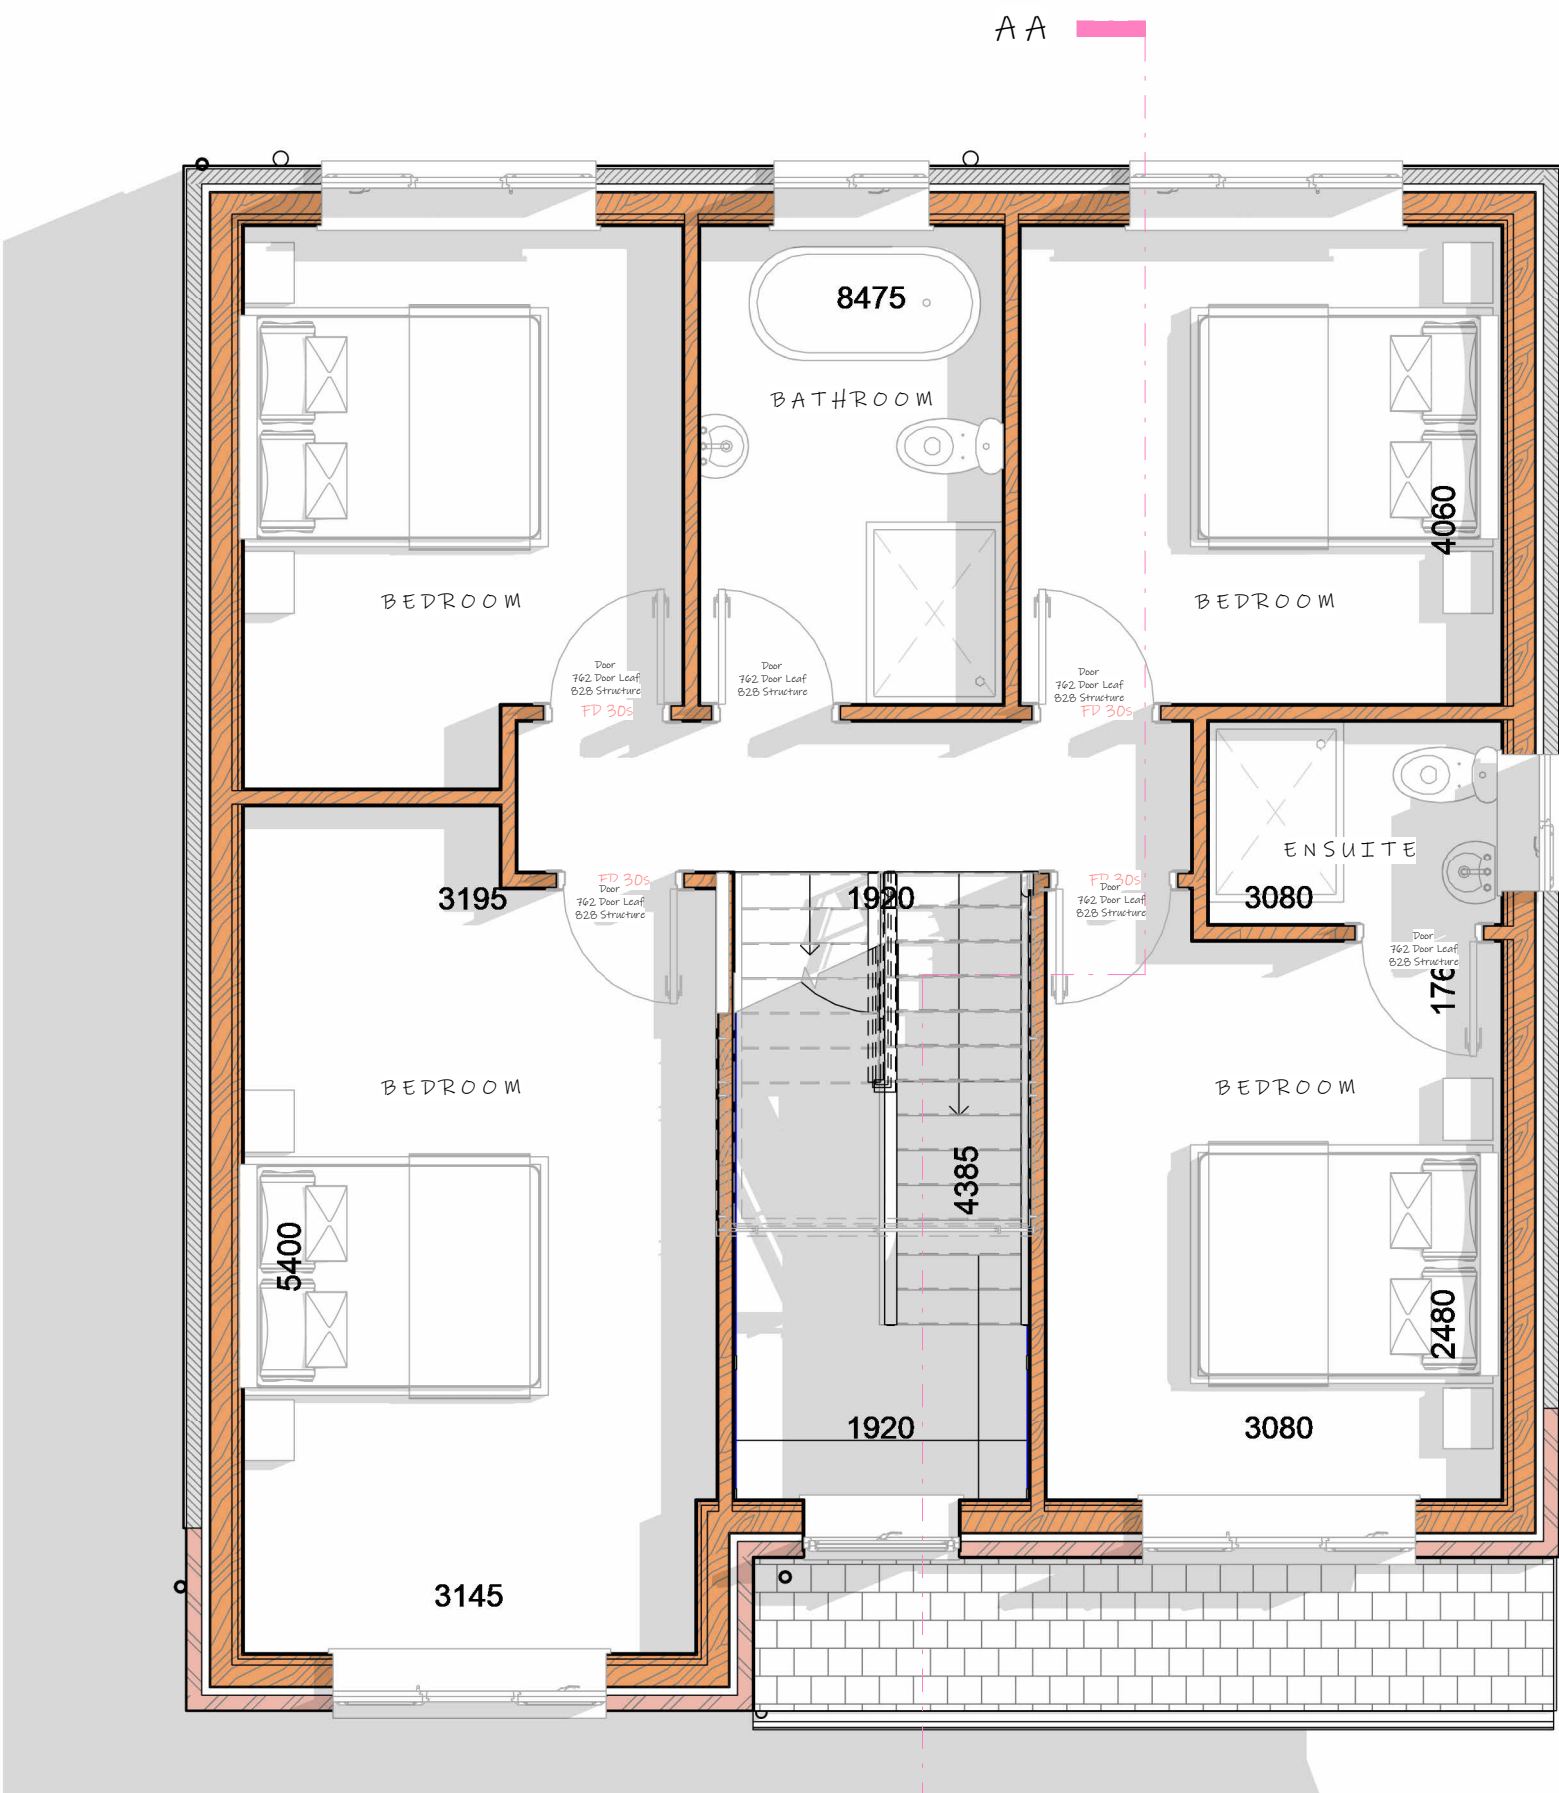


First Floor Plan -
1: 50

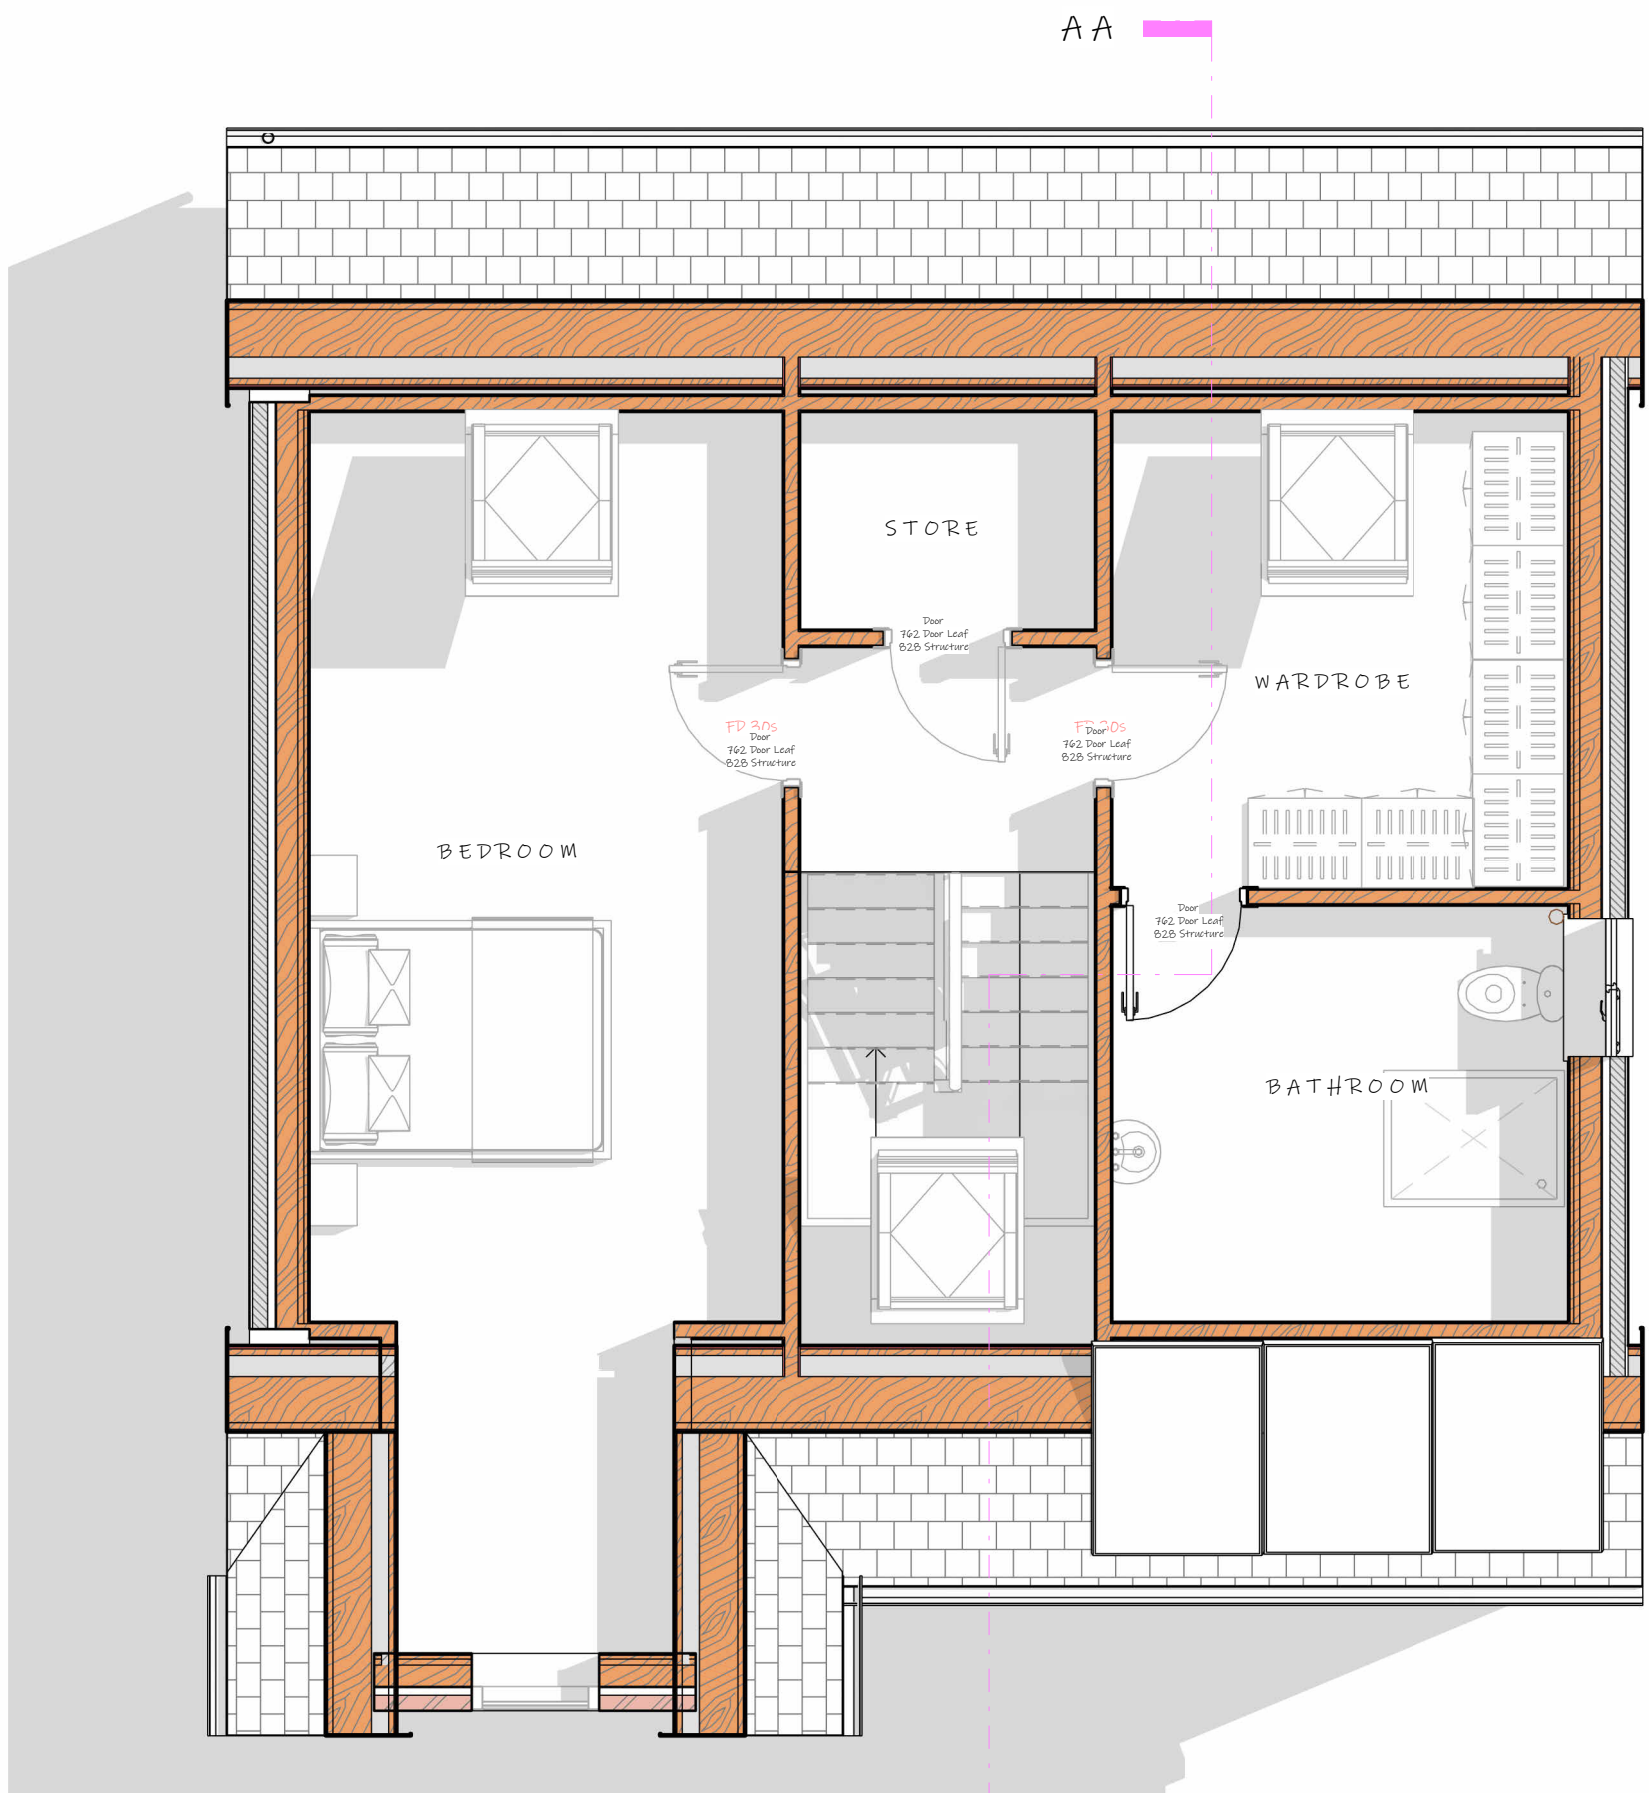


Loft Floor Plan -
1: 50

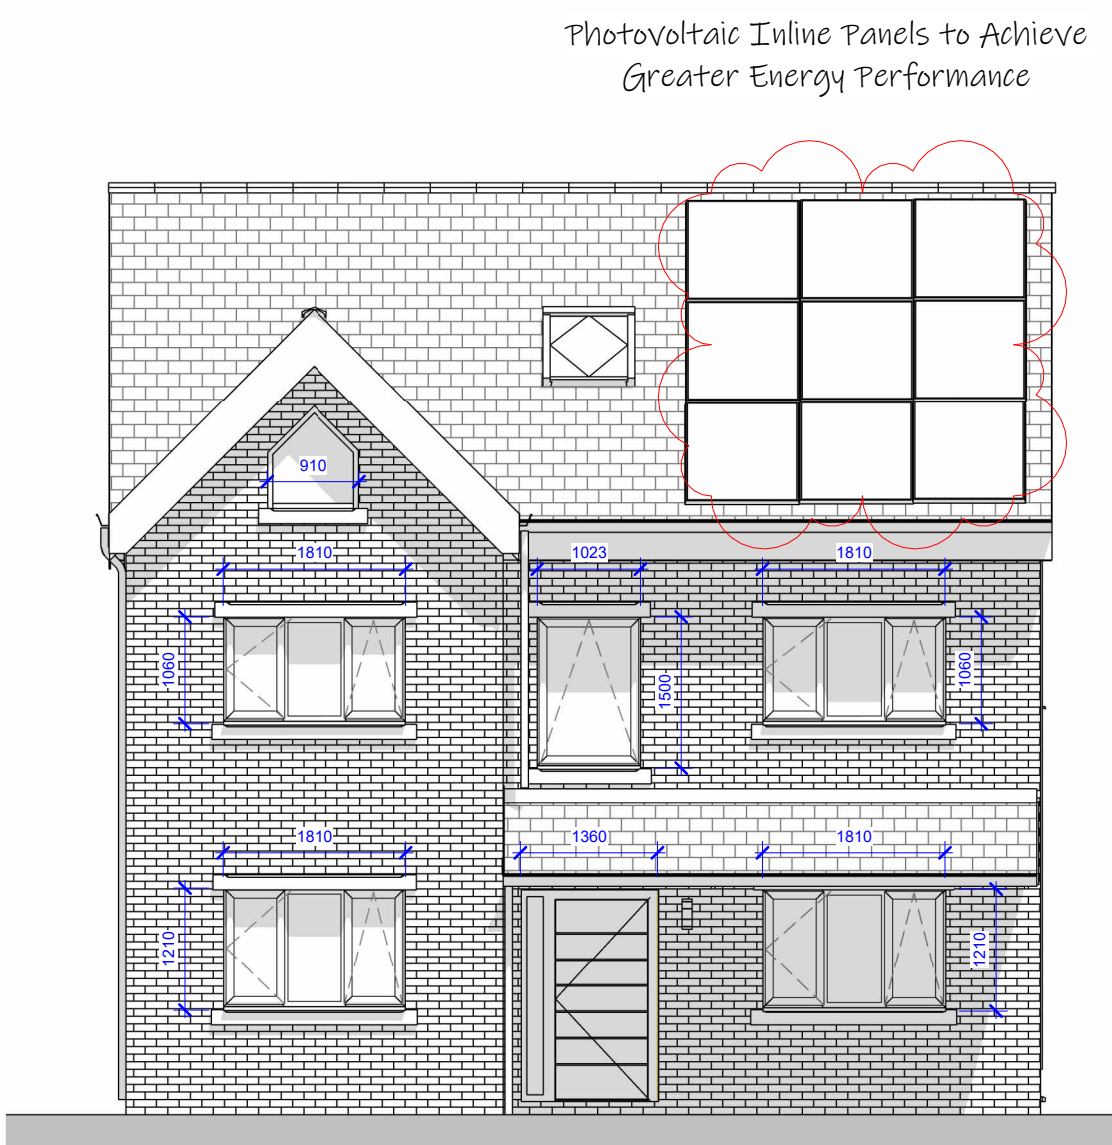


Front Elevation
1: 75

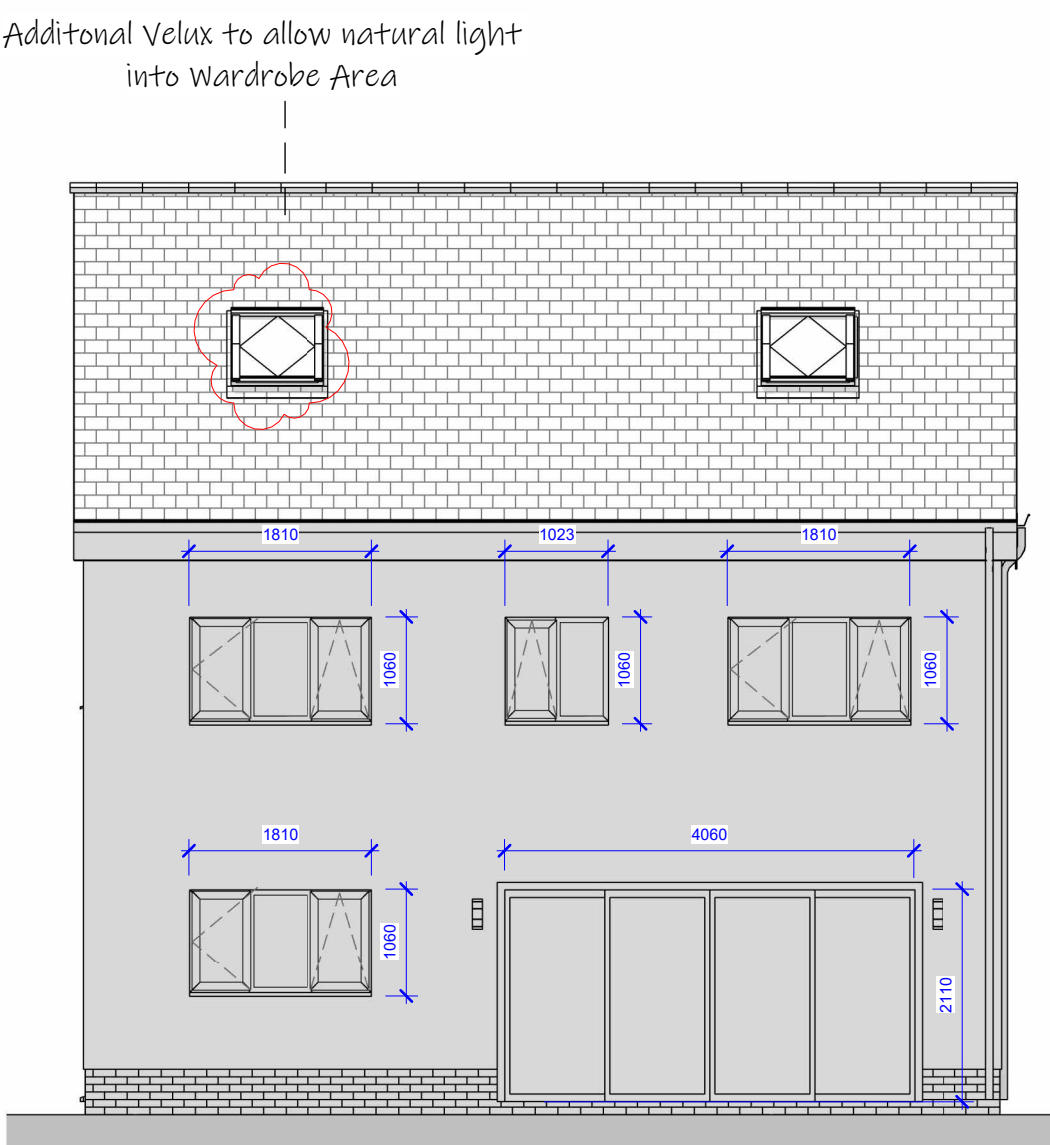

Rear Elevation
1: 75

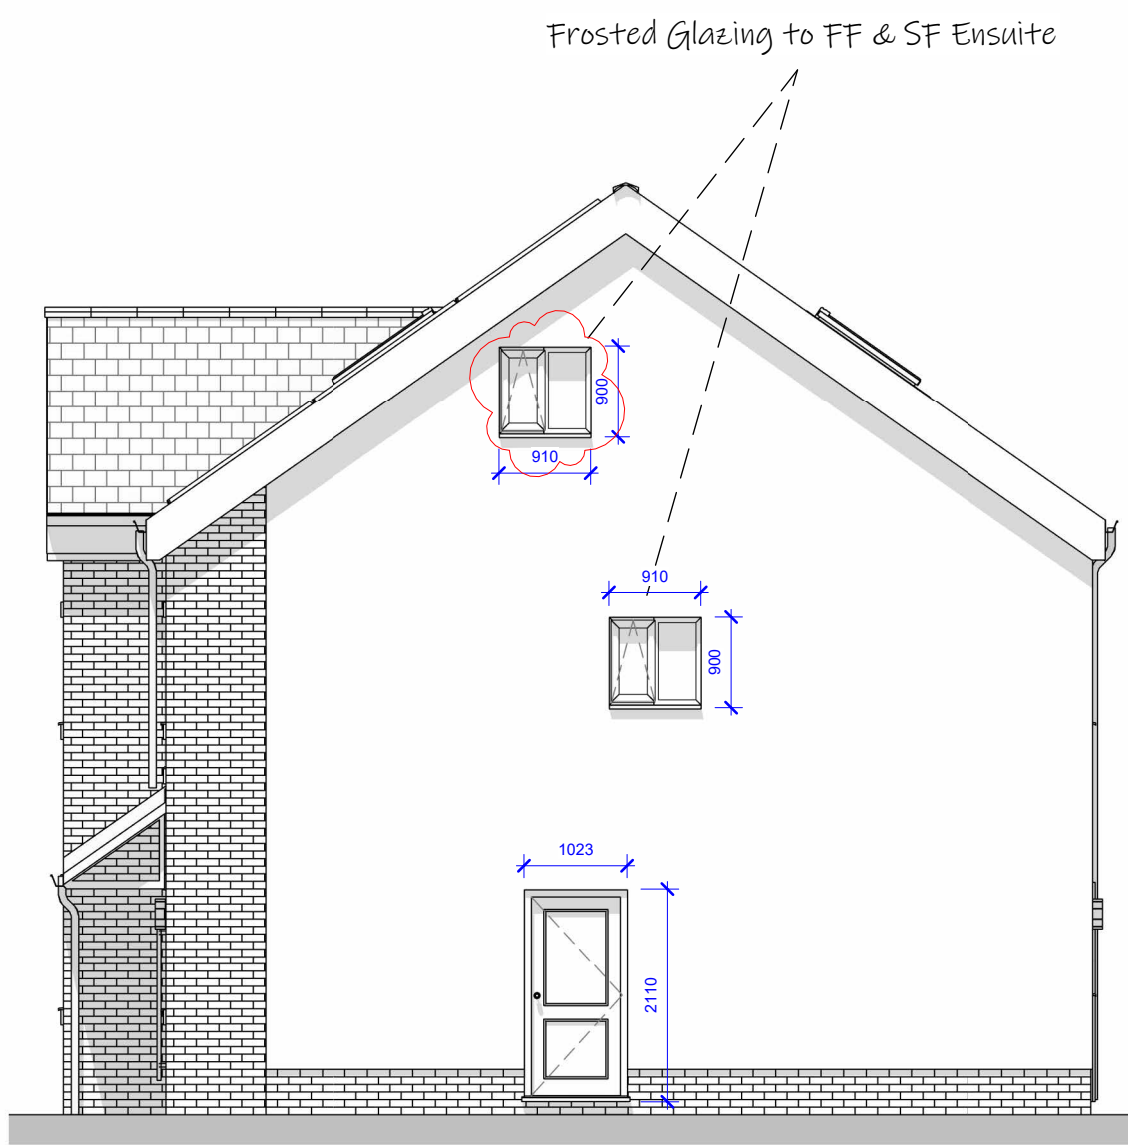

Side Elevation
1: 75

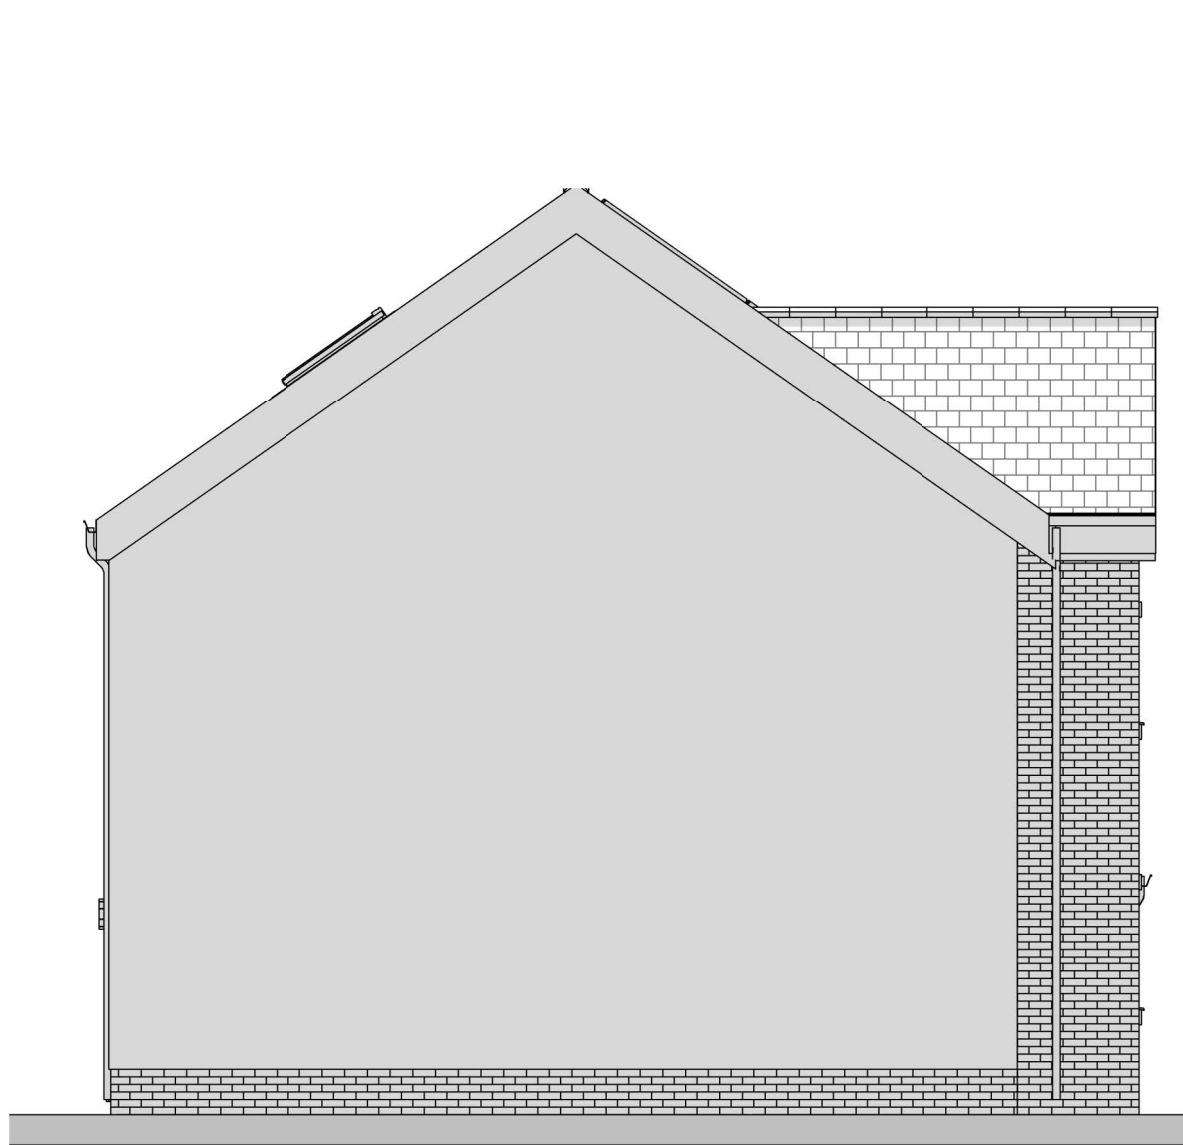

Adj Side Elevation
1: 75