

1. THIS DRAWING IS TO BE READ IN CONJUNCTION WITH ALL RELEVANT ARCHITECTS' AND ENGINEERS' DRAWINGS AND SPECIFICATIONS.
2. DO NOT SCALE THIS DRAWING. ANY AMBIGUITIES, OMISSIONS AND ERRORS ON DRAWINGS SHALL BE BROUGHT TO THE ENGINEERS' ATTENTION IMMEDIATELY. ALL DIMENSIONS MUST BE CHECKED / VERIFIED ON SITE.
3. ALL DIMENSIONS ARE IN MILLIMETRES UNLESS NOTED OTHERWISE.
4. FOR GENERAL NOTES REFER TO DRAWING.

PLANNED PROGRESS
14 JUL 2021
RECEIVED

Curtins

3 Cwrt-y-Parc, Eariswood Road, Cardiff, CF14 5GH
029 2068 0900
cardiff@curtins.com
www.curtins.com

Civils & Structures • Transport Planning • Environmental • Infrastructure • Geotechnical • Conservation & Heritage • Principal Designer
London • Bristol • Cambridge • Cardiff • Dundee • Dublin • Edinburgh • Glasgow • Kentish • Leeds • Liverpool • London • Manchester • Nottingham
Preston • Reading • Southampton • Swansea • Telford • Tyneside • Wolverhampton


SUITABLE FOR TENDER

Merthyr Valleys Homes


The Green, Trefechan
PROPOSED TOP FLOOR
PLAN

Size:	Date:	Drawn By:	Designed By:	Checked By:
A1	10/02/21			
Scale: AS INDICATED			MU	MC
Protect No:	Originator:	Level:	Type:	Role:
				Category / Number:
				Rev:

75213 - CUR - XX - 01 - DR - S - 2002 - P01

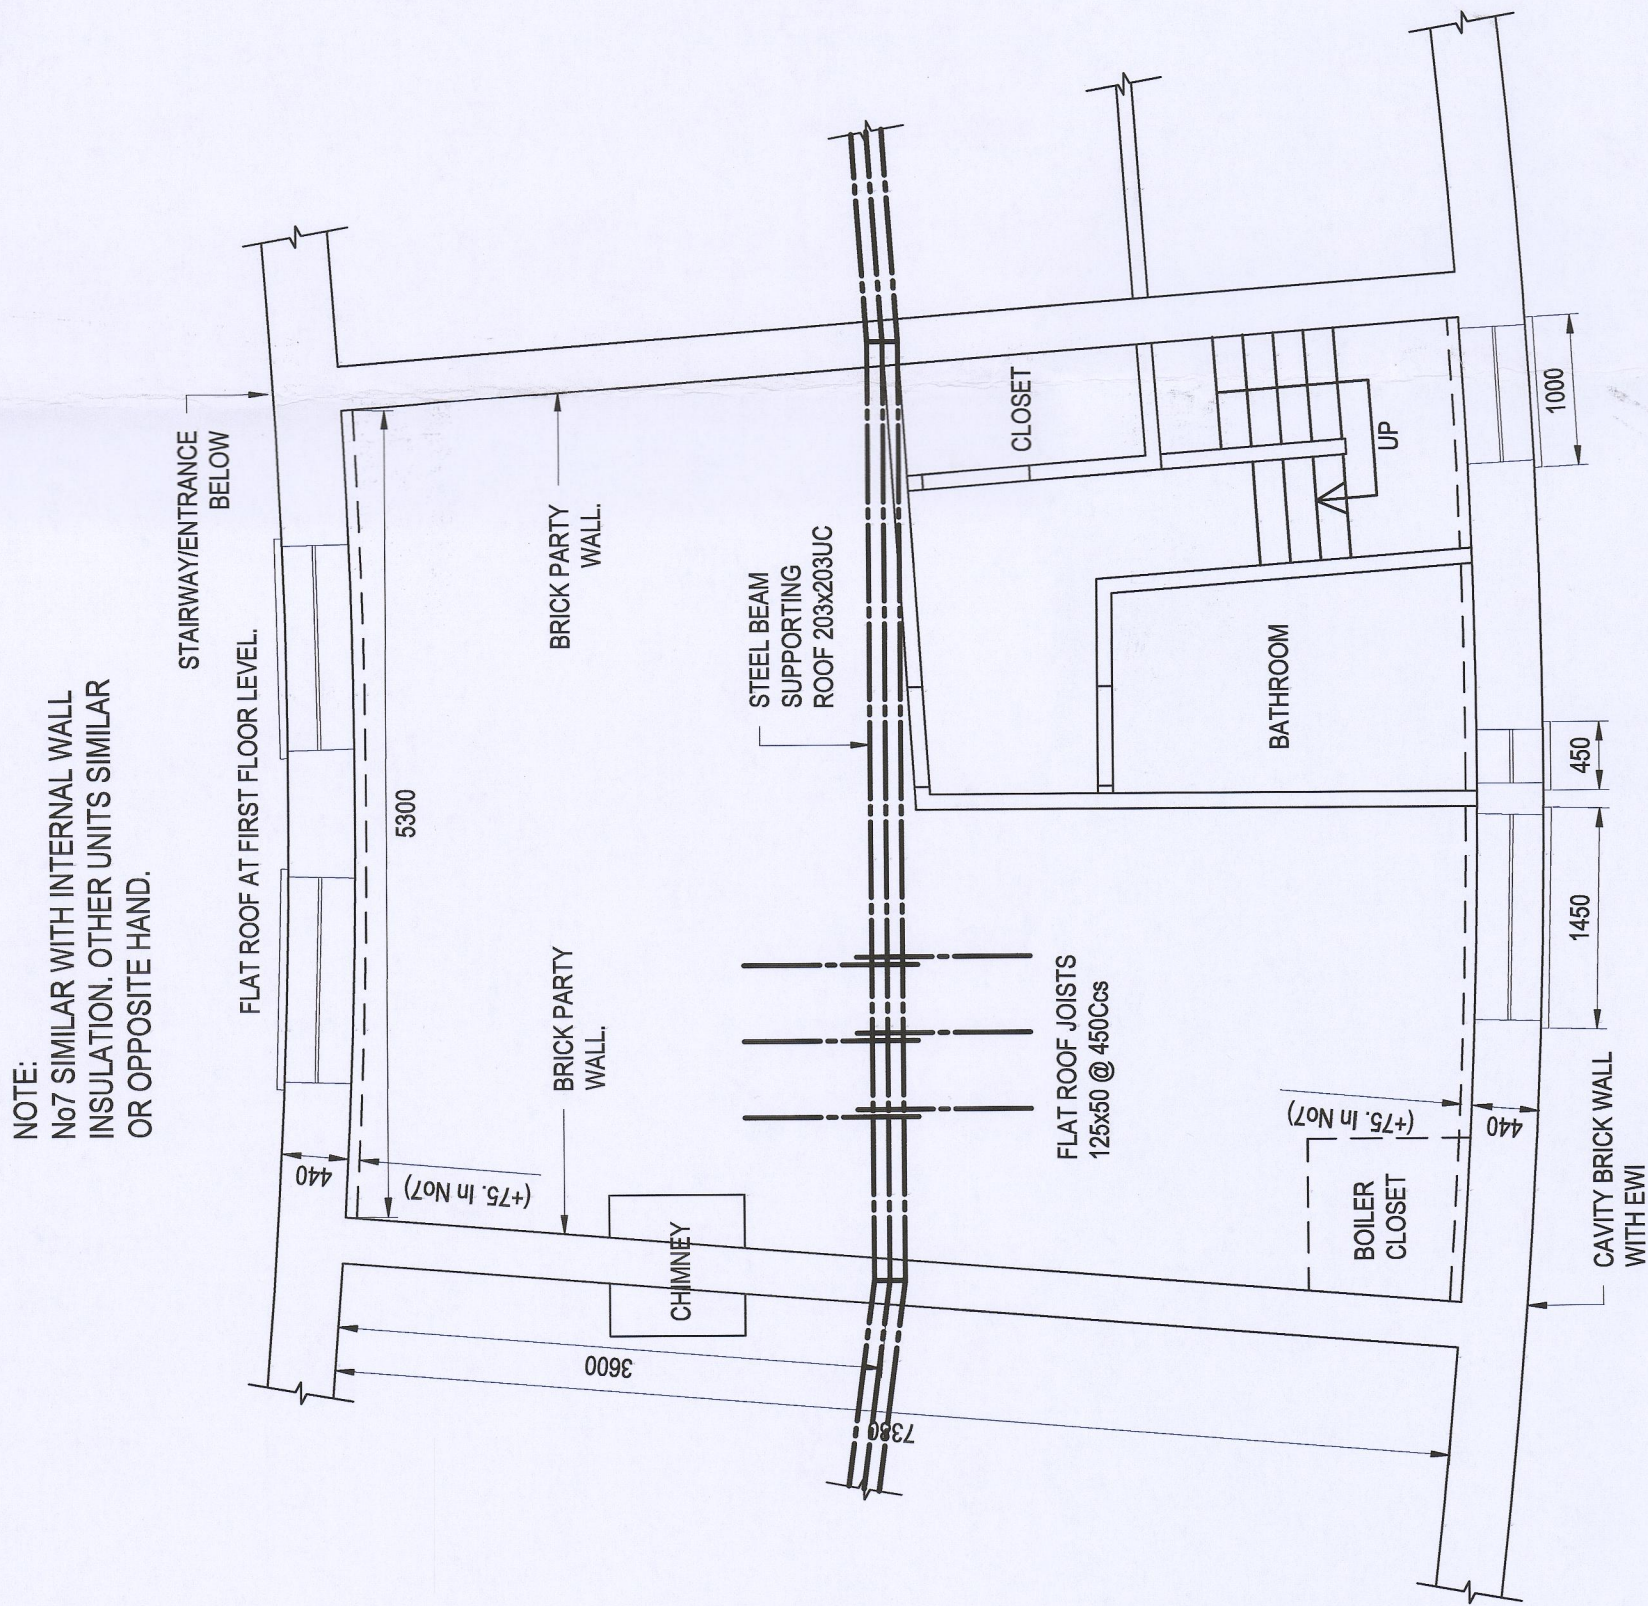

UNIT 3 TOP FLOOR PLAN

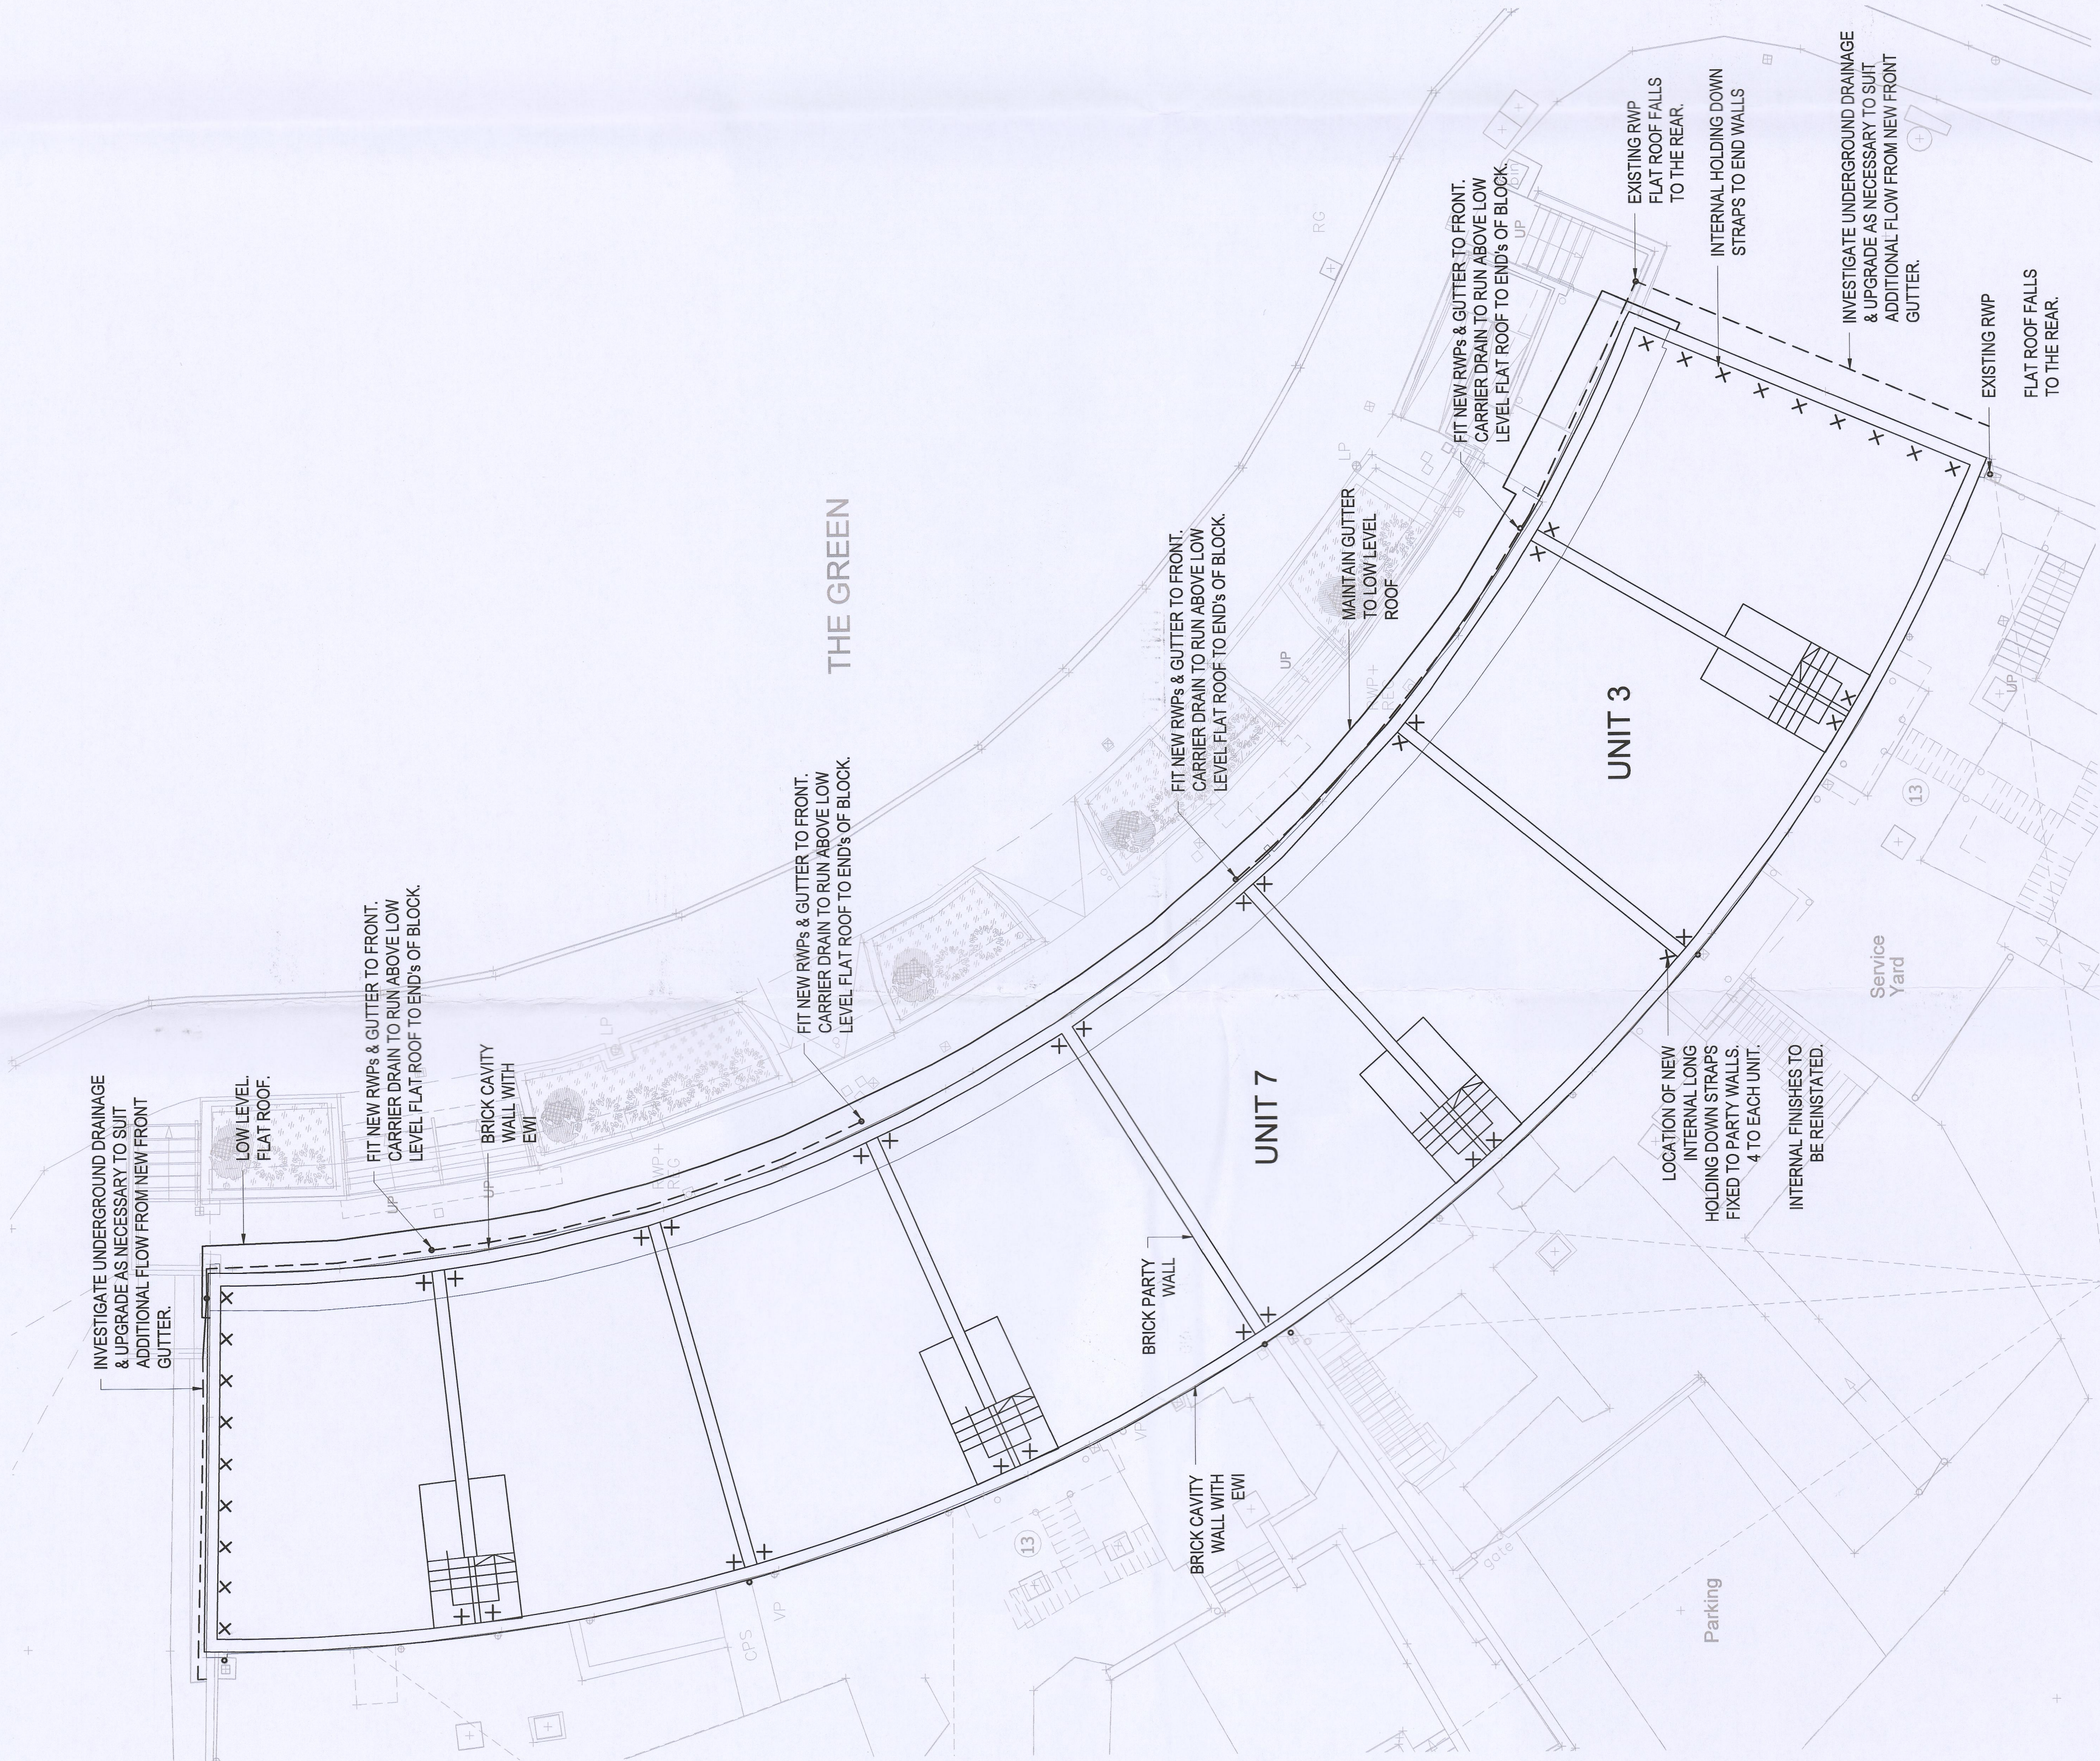

TOP FLOOR PLAN

SCALE 1:100