



Bedroom window to provide means of escape and as such should have an unobstructed operable area of at least 450mm square and a min. area of 0.33 square metres. The bottom of the operable area is to be a maximum of 1100mm above internal floor level.

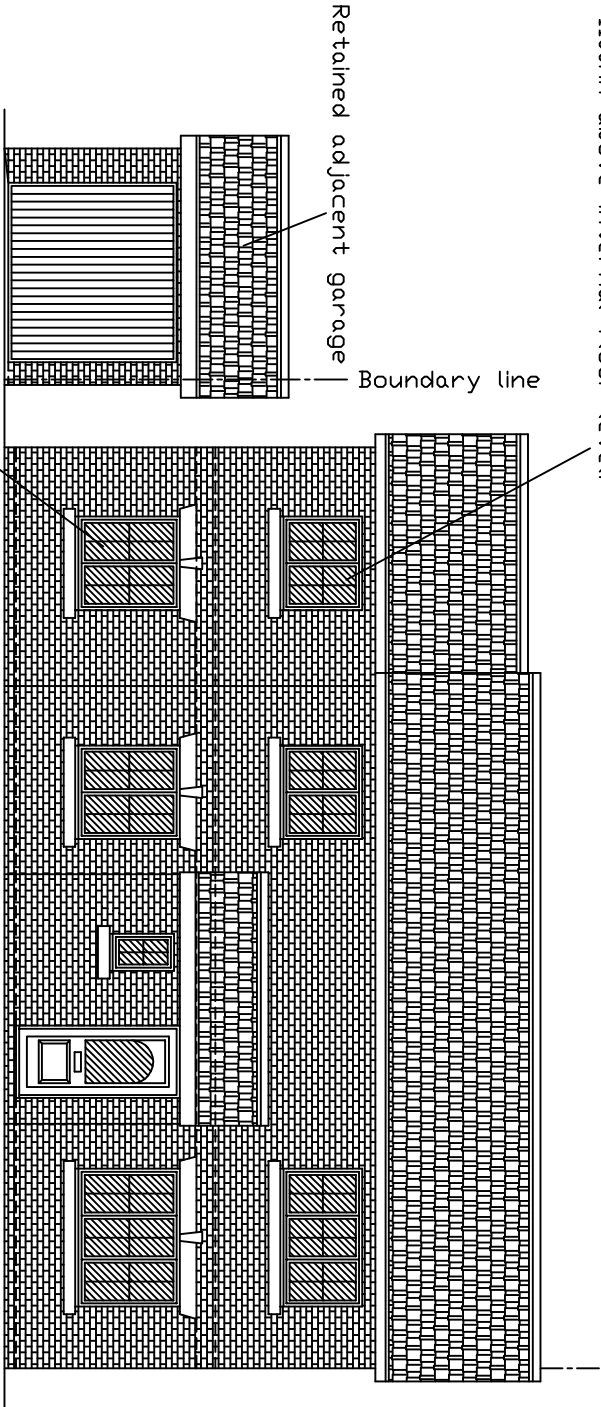


PROPOSED FRONT ELEVATION

White upvc double glazed windows and doors all to have 20mm air gap with low E glazing, (Pilkington K glass). Glazing to achieve a minimum U value of 1.60w/sq.mK.

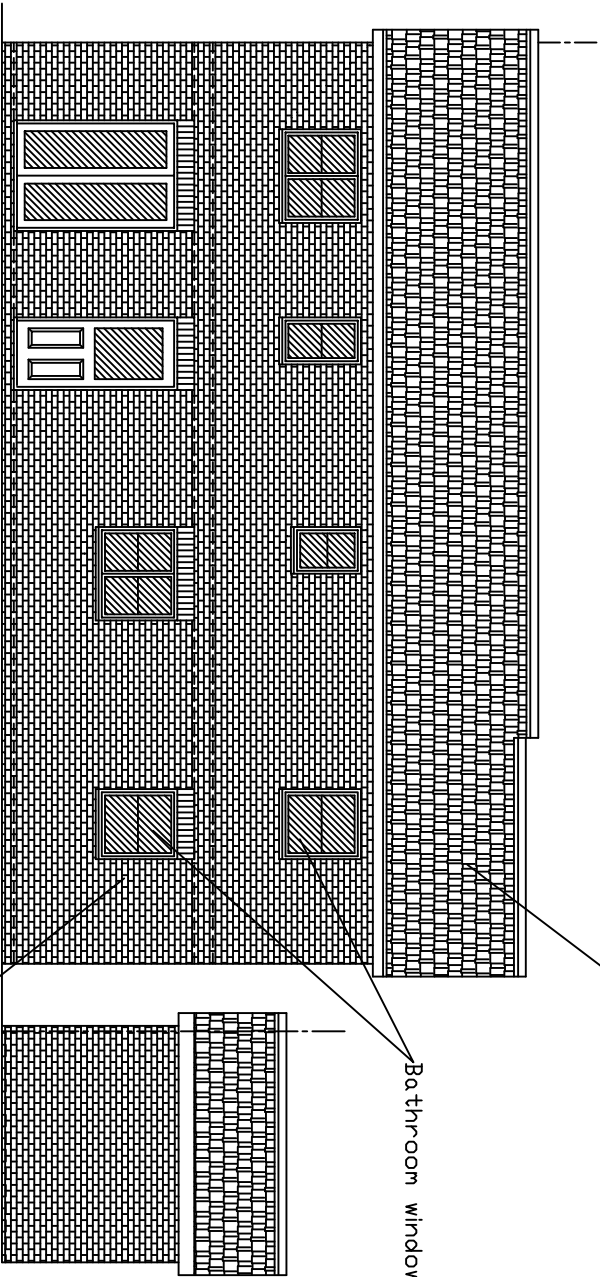


PROPOSED REAR ELEVATION

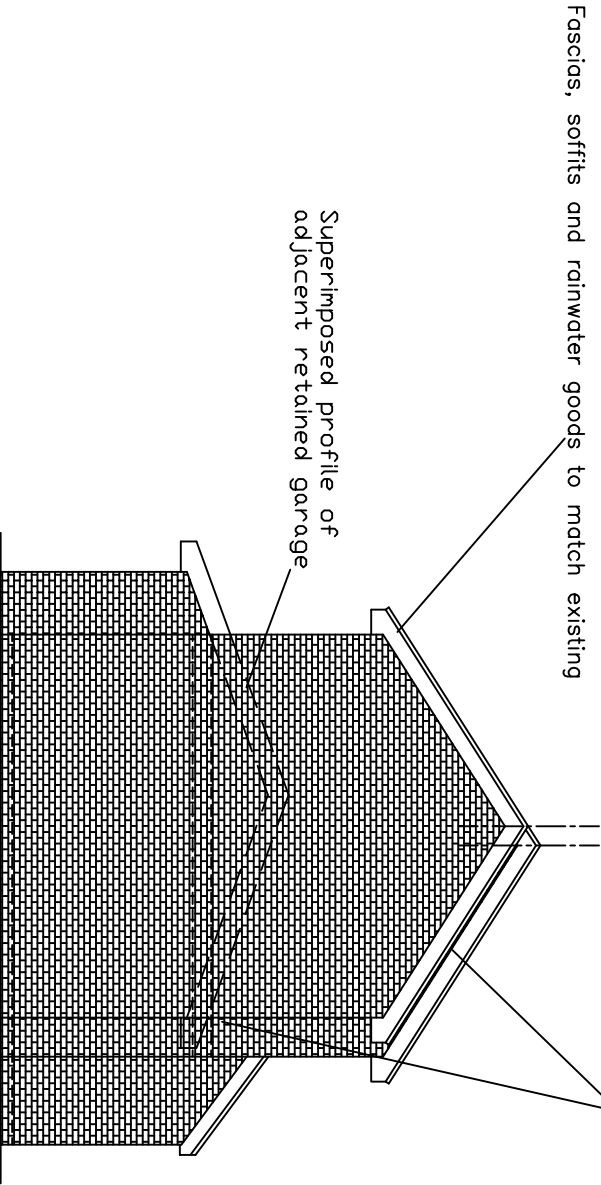

PROPOSED SIDE ELEVATION

Where new roof abuts existing brickwork wall provide code 5 lead at vertical intersection to upstand a minimum of 150mm and to be chased into wall for a minimum of 25mm and cement sealed over, or fixed with lead wedges and mastic sealed

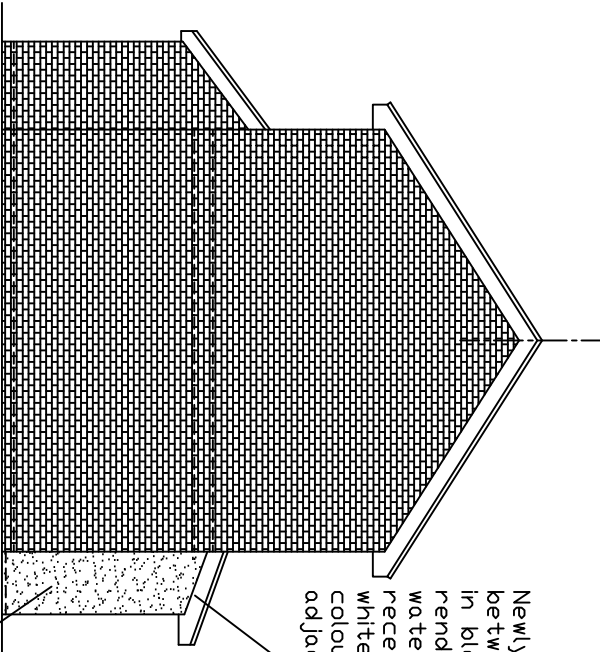

PROPOSED SIDE ELEVATION

PROJECT

PROPOSED IMPROVEMENTS/ALTERATIONS
11, ANTHONY HILL COURT,
PENTREBACH,
MERTHYR TYDFIL.

DRAWING PROPOSED ELEVATIONS

SCALE 1:100 DATE OCTOBER 2022

DRAWN RE DRG.NO. 6A

THIS DRAWING IS COPYRIGHT