



Proposed Ground Floor Plan 1:200


NOTE: Internal floor layouts indicative. Final layout to be agreed

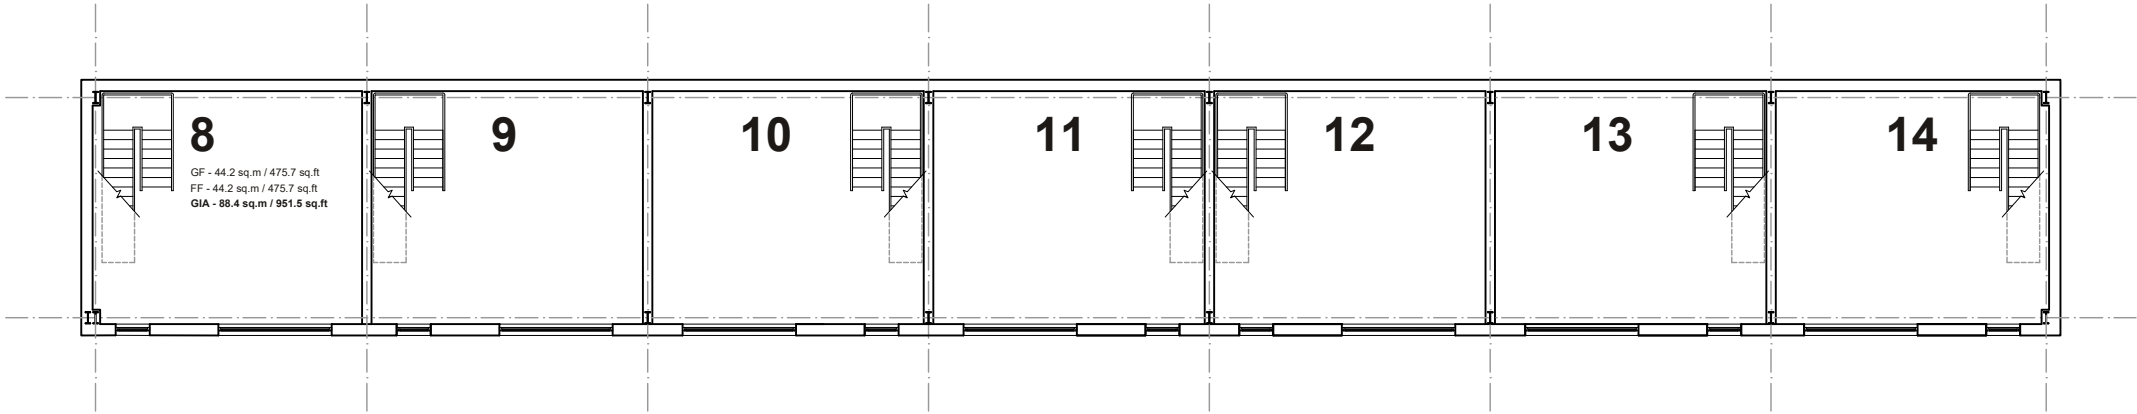


Proposed First Floor Plan 1:200

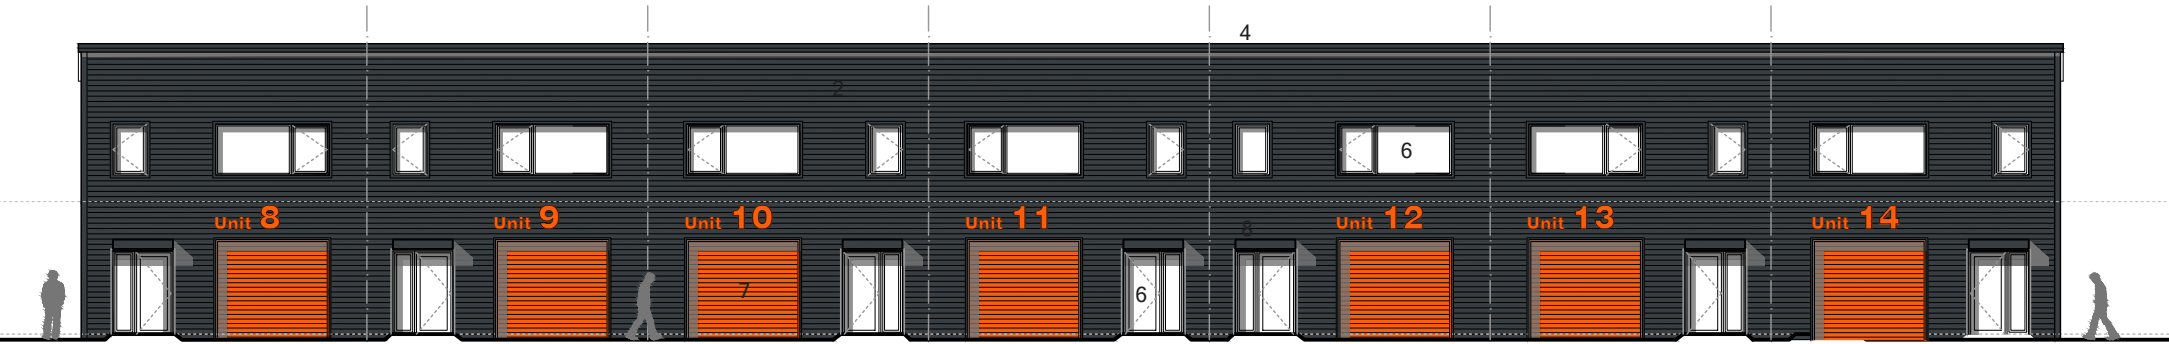


Proposed Elevation 1 1:200

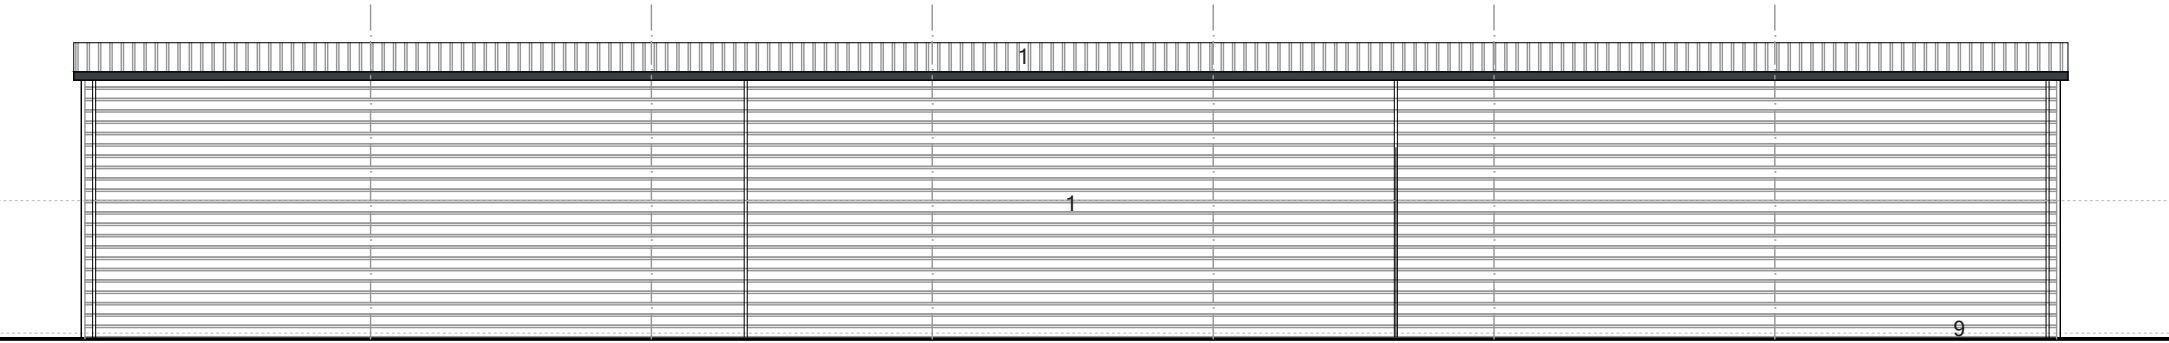


Proposed Elevation 3 1:200

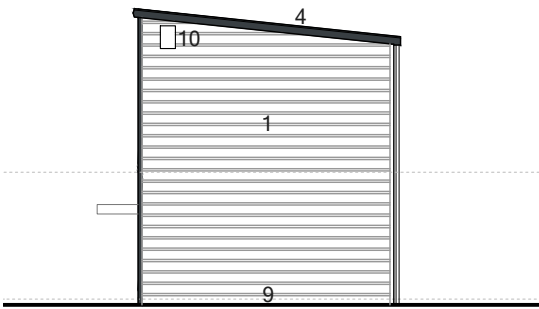

Proposed Elevation 2 1:200

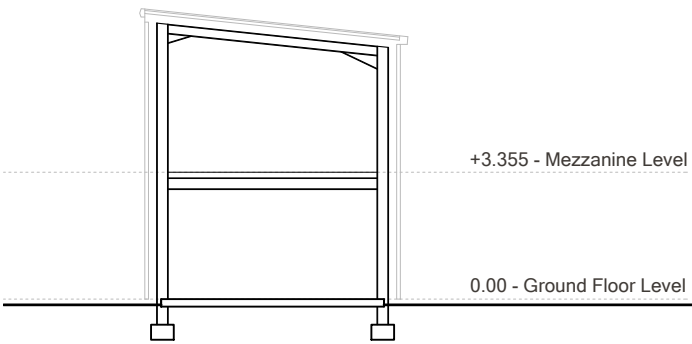

Proposed Section 1:200

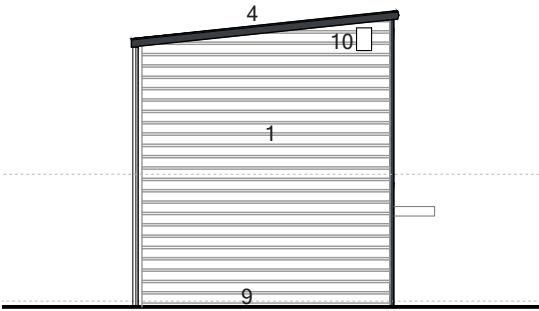


Proposed Elevation 4 1:200

KEY

- A. Workshop / Storage area
- B. Staircase to Mezzanine

MATERIALS

1. Trapezoidal cladding - RAL 9006; silver / white aluminium
2. Sinusoidal cladding - RAL 7016; anthracite grey
3. Flat Panel cladding - RAL 7016; anthracite grey
4. PPC pressed metal flashings - to match wall colour
5. Polycarbonate glazing with opal finish
6. PPC windows / external doors - RAL to match wall colour
7. PPC roller shutter doors - RAL 2005; orange
8. PPC pressed metal canopies - RAL to match wall colour
9. Facing brickwork to exposed plinth / walls - colour to be agreed
10. Bird and bat boxes - refer to site plan for locations

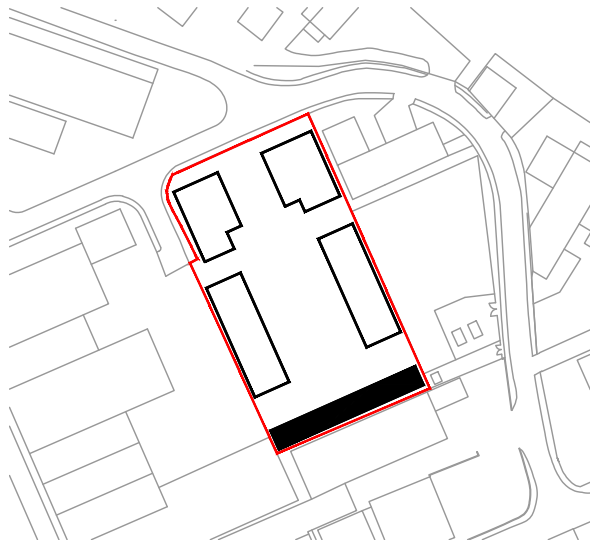

Unit Location Plan



This drawing must not be scaled. Figured dimensions and levels to be used. Any inaccuracies must be notified to the architect. Detail drawings and large scale drawings take precedence over smaller drawings.

Rev:

A

Units 8 and 14 handed. Bird boxes added. Materials keys updated. 09.03.02 CHT

Rev:

-

Rev:

-

PRELIMINARY

PLANNING

✓

DESIGN

TENDER

CONSTRUCTION

powelldobson
ARCHITECTS

Cardiff Office: Suite 1F, Building One, Eastern Business Park, Wern Fawr Lane, Old St Mellons, Cardiff CF3 5EA
Tel: +44 (0)33 33 201 001 Fax: +44 (0)29 2079 1212 email: cardiff@powelldobson.com

Contract: MKR Property

Pant Industrial Estate, Merthyr Tydfil

Title: Units 8-14 Floor Plans and Elevations

Drawing No.

19070 (05) 204

Rev.

A

Scale:

1:200 @ A2

Date:

January 2020

Drawn:

CHT

Checked:

ipf

THIS DRAWING IS COPYRIGHT ©

Registered Office: Powell Dobson Ltd. Suite 1F, Building One, Eastern Business Park, Wern Fawr Lane, Old St Mellons, Cardiff CF3 5EA . Powell Dobson is a trading name of Powell Dobson Ltd a company registered in England and Wales No 3873802.