




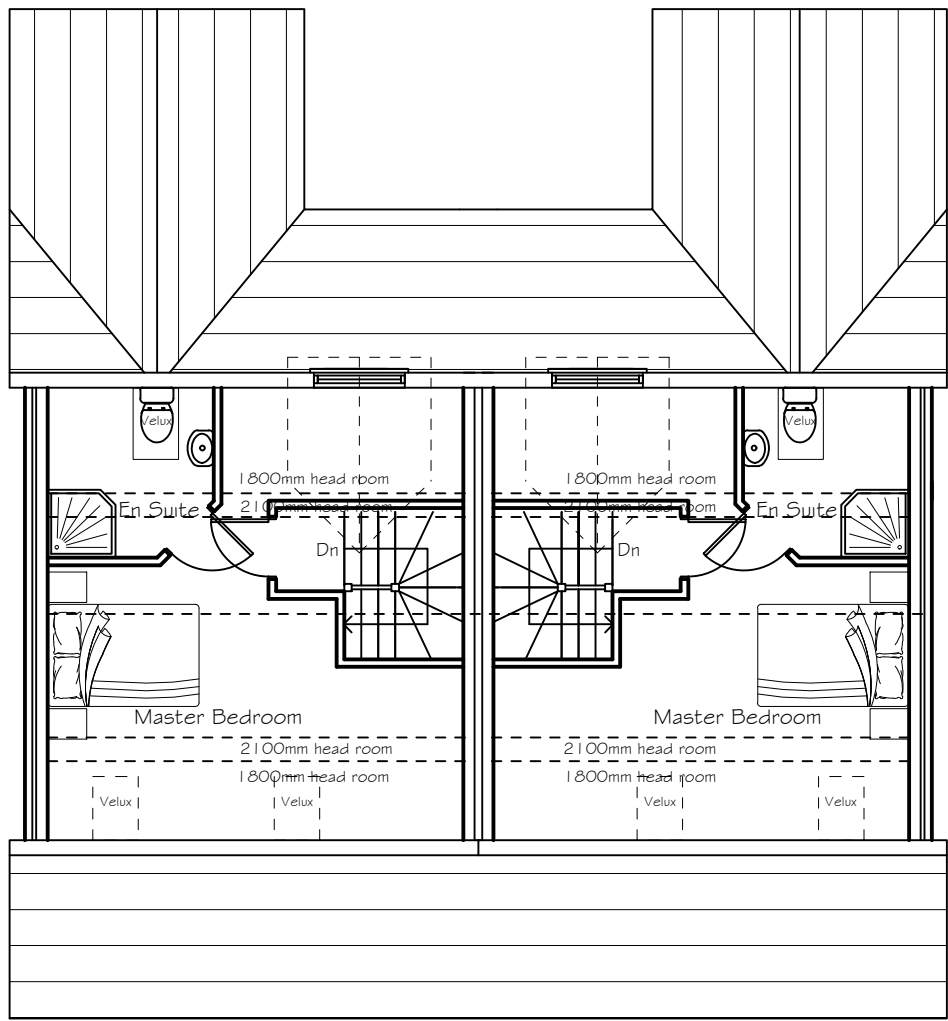

SECOND FLOOR

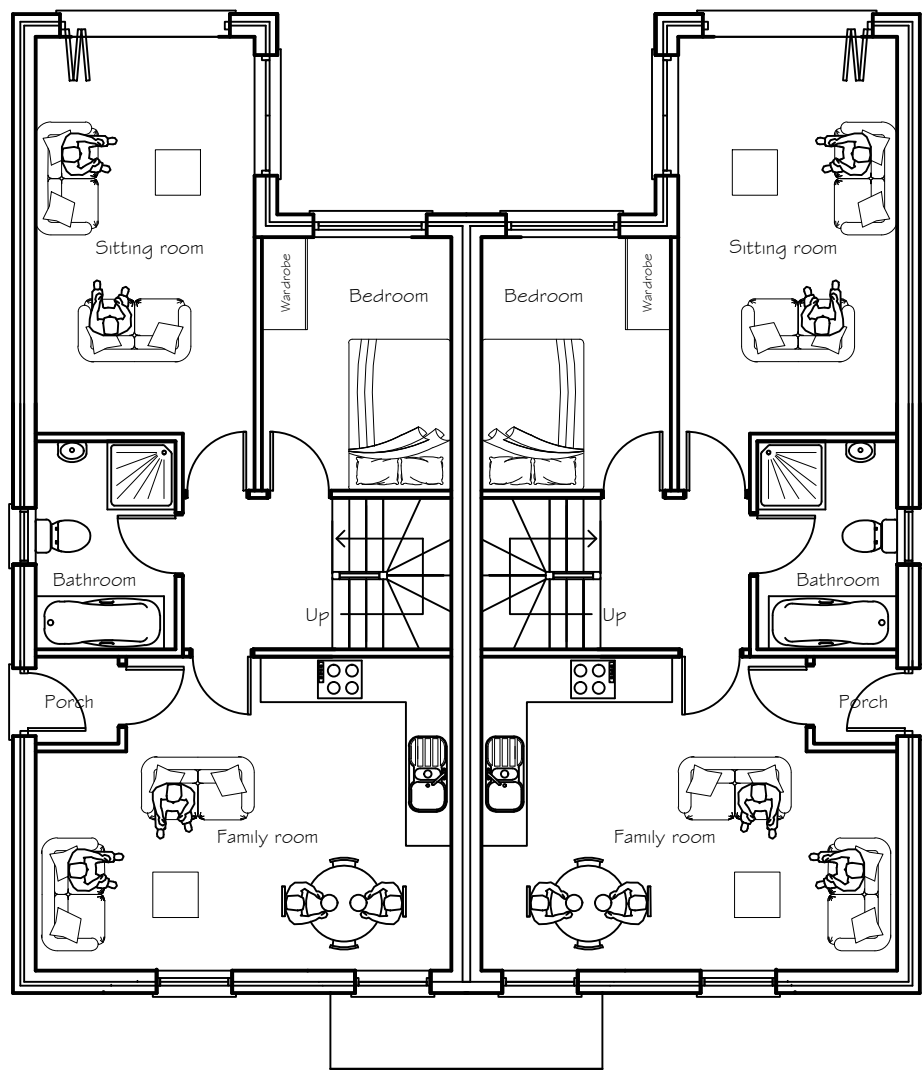

FIRST FLOOR

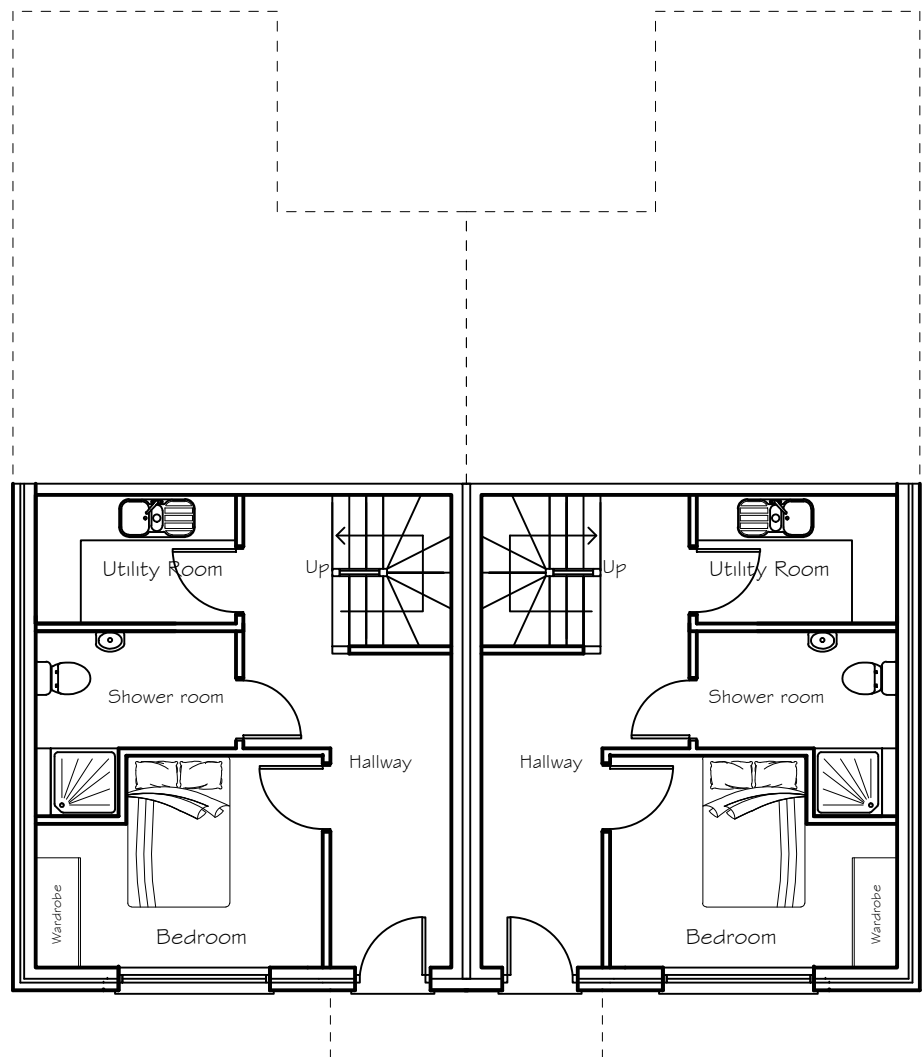


GROUND FLOOR




FRONT ELEVATION




REAR ELEVATION

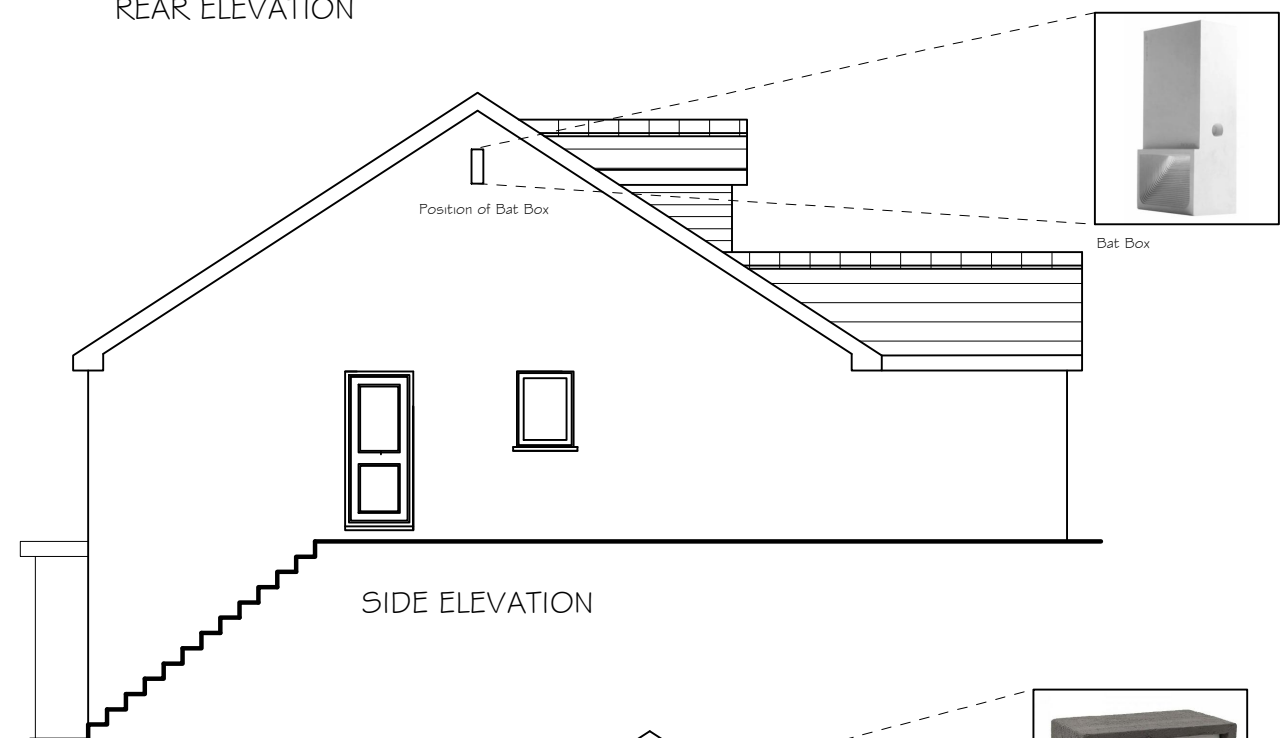

SIDE ELEVATION

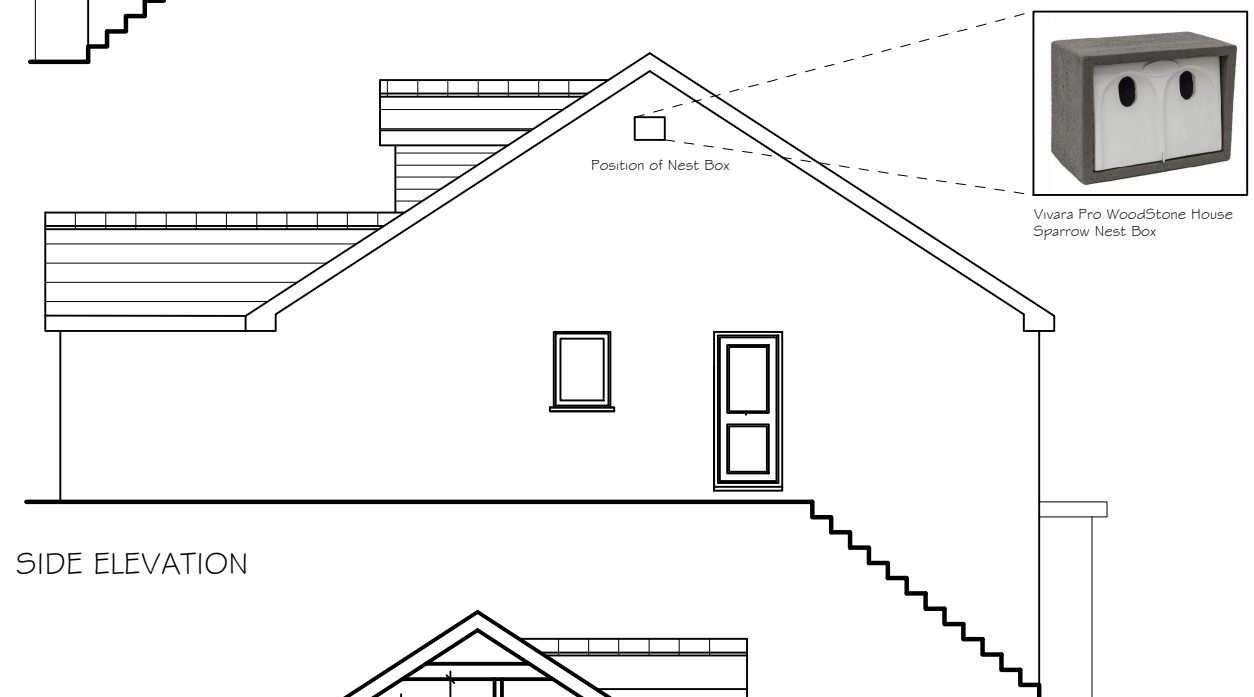

SIDE ELEVATION

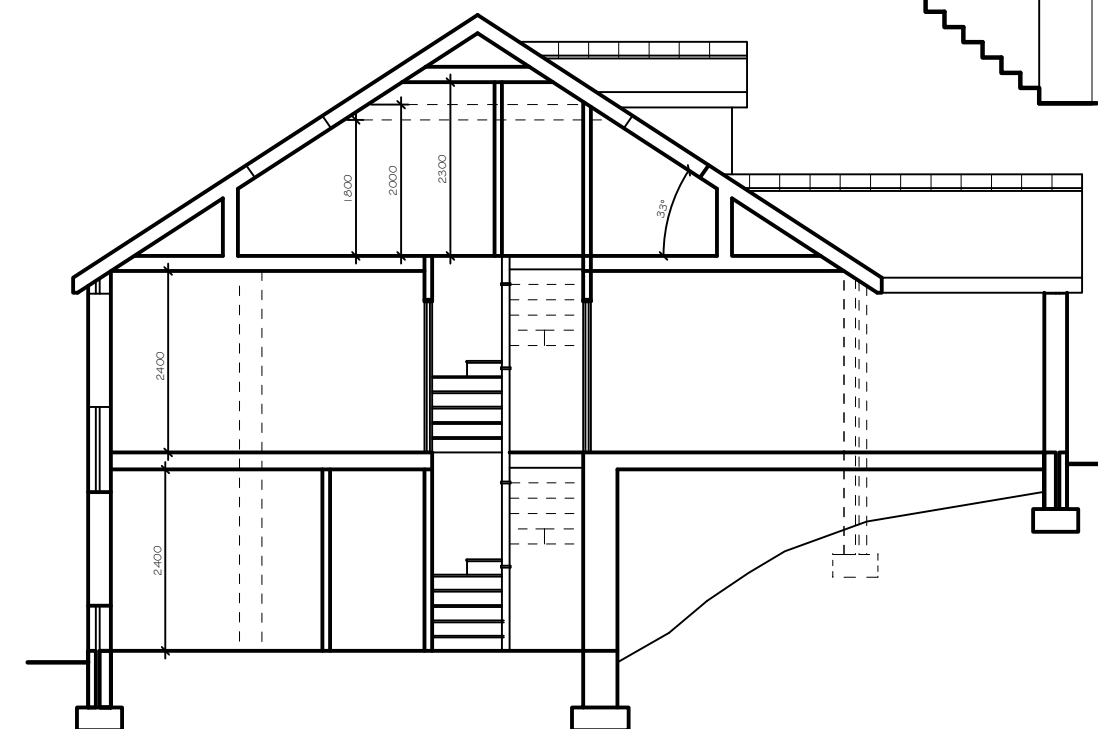

SECTION

1 Marley ludlow
Concrete Tile



1 K Rend
Colour - White



FINISHES
Walls: Krend Render to Sides and Rear Elevations
Colour - White
Roof Covering: Interlocking tiles,, Roof pitch 33°
Windows and Doors : Upvc - Colour: Grey / Black
Fascia & Guttering : Upvc - Colour: Grey / Black

Note: This drawing is copyright ©	
Monarch Architectural Services Ltd	
Revision: Planning Amendment 22nd April 2024	
Revision: Planning Amendment 17th March 2024	
project: Proposed One Pair of Three Bedroom Semi-Detached Houses at Land adjacent to 11 Mansfield Terrace Merthyr Tydfil CF47 9LB Client C.I.T.	
title: Proposed Plans and Elevations	
Date: November 2023	Rev.
Scale: 1:100 @ A2	
Drawn: W. S.	
Drawing No: 23/07/01	D