




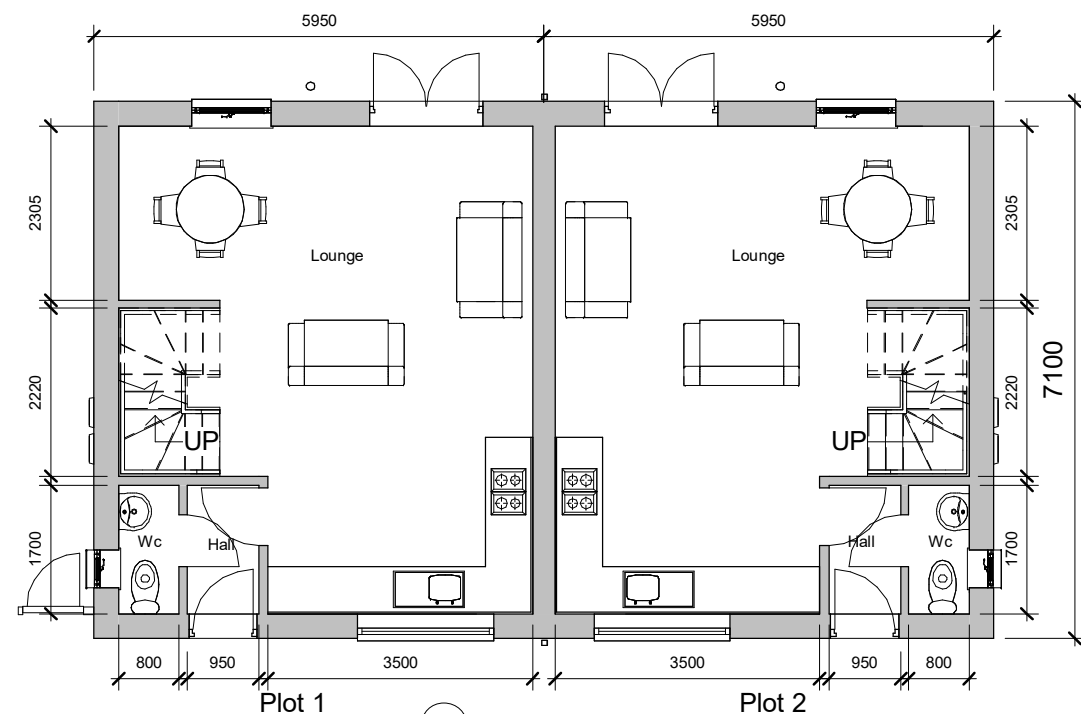

1 Ground Floor
1 : 100

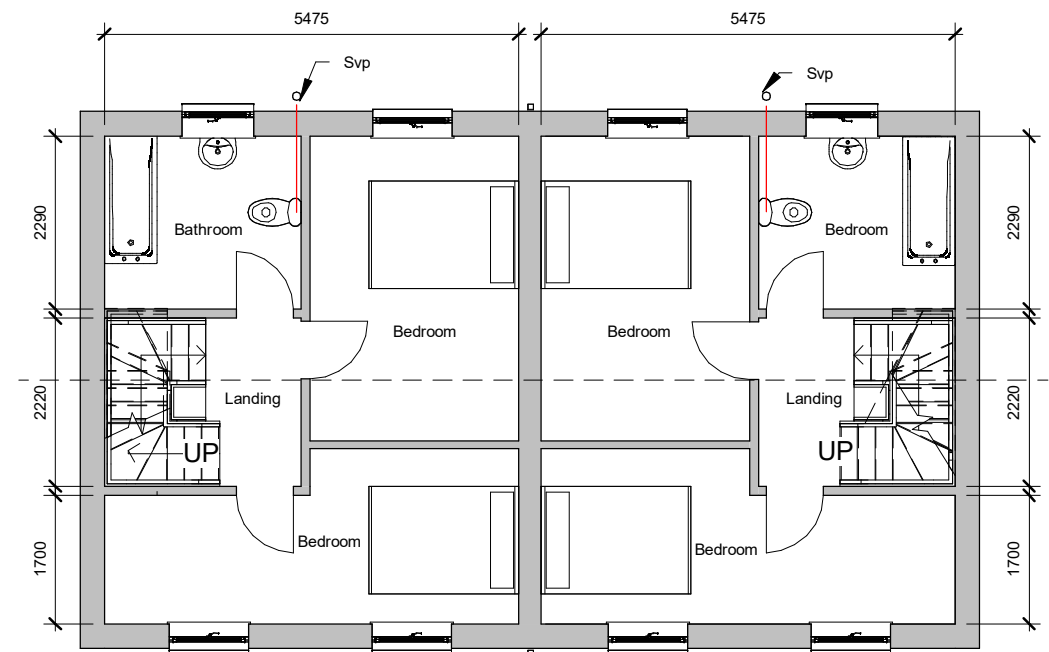

2 First Floor
1 : 100

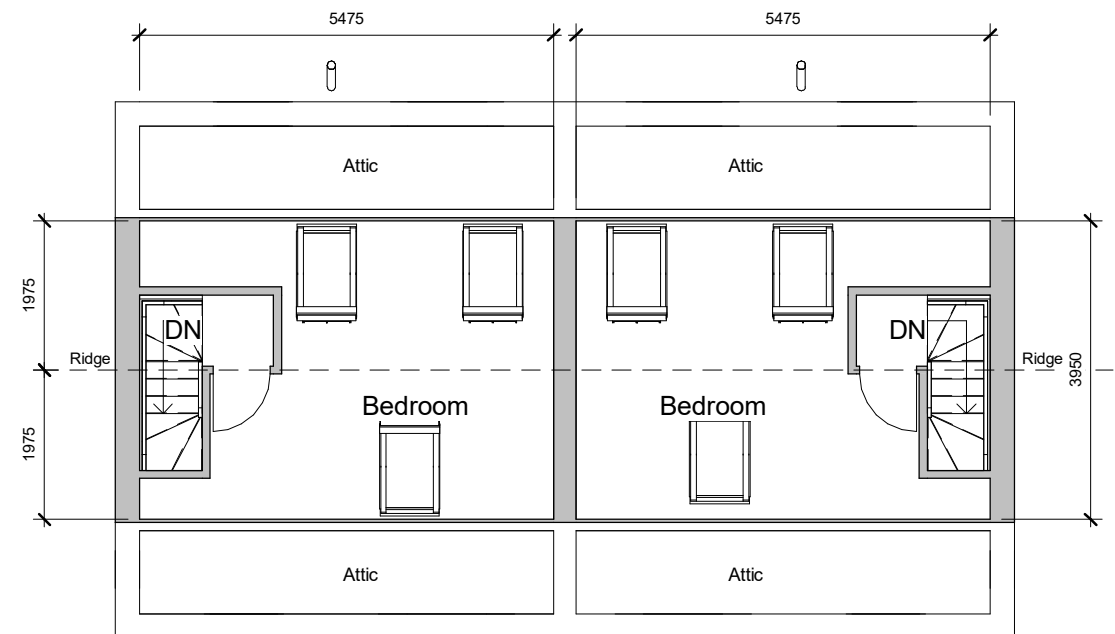

3 Second Floor
1 : 100


PROJECT One Pair Of Semi Detached Houses		SHEET Floor Plans		This Drawing is Copyright, Dimensions to be checked on site and not scaled from this drawing		 Indigo 3d Design		Checked by JH		Drawn by PH		Scale (@ A3) 1 : 100	
				PURPOSE OF ISSUE				DRWAING NUMBER					
INDIGO DESIGN (Part of 3dcadwales Ltd) 5 Ashlea Drive, Merthyr Tydfil, CF47 0NY Tele 01685 385746 Mob - 07940913216 Email: philip@3dcadwales.co.uk		Address Land adjacent to 1a Blaendowlais, Dowlais, Merthyr Tydfil		Planning Approval		BD-01							




Plot 1

Plot 2


1 Front Elevation
1 : 100

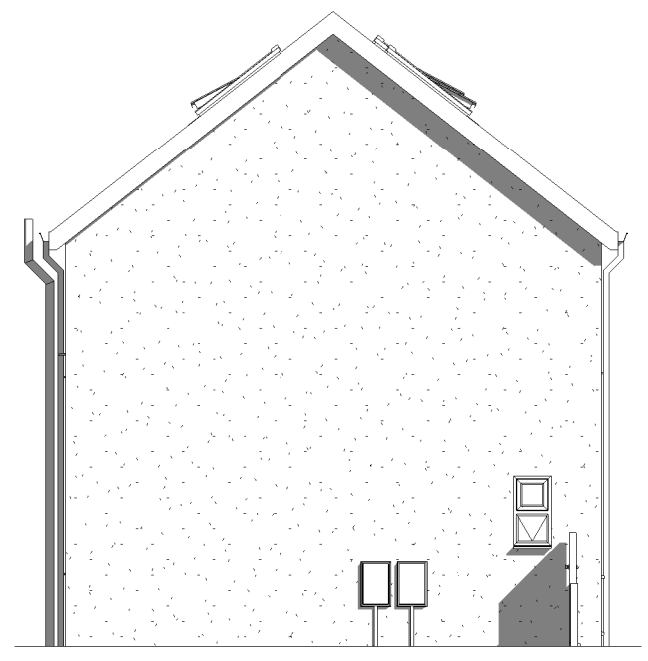

3 Side 1 Elevation
1 : 100

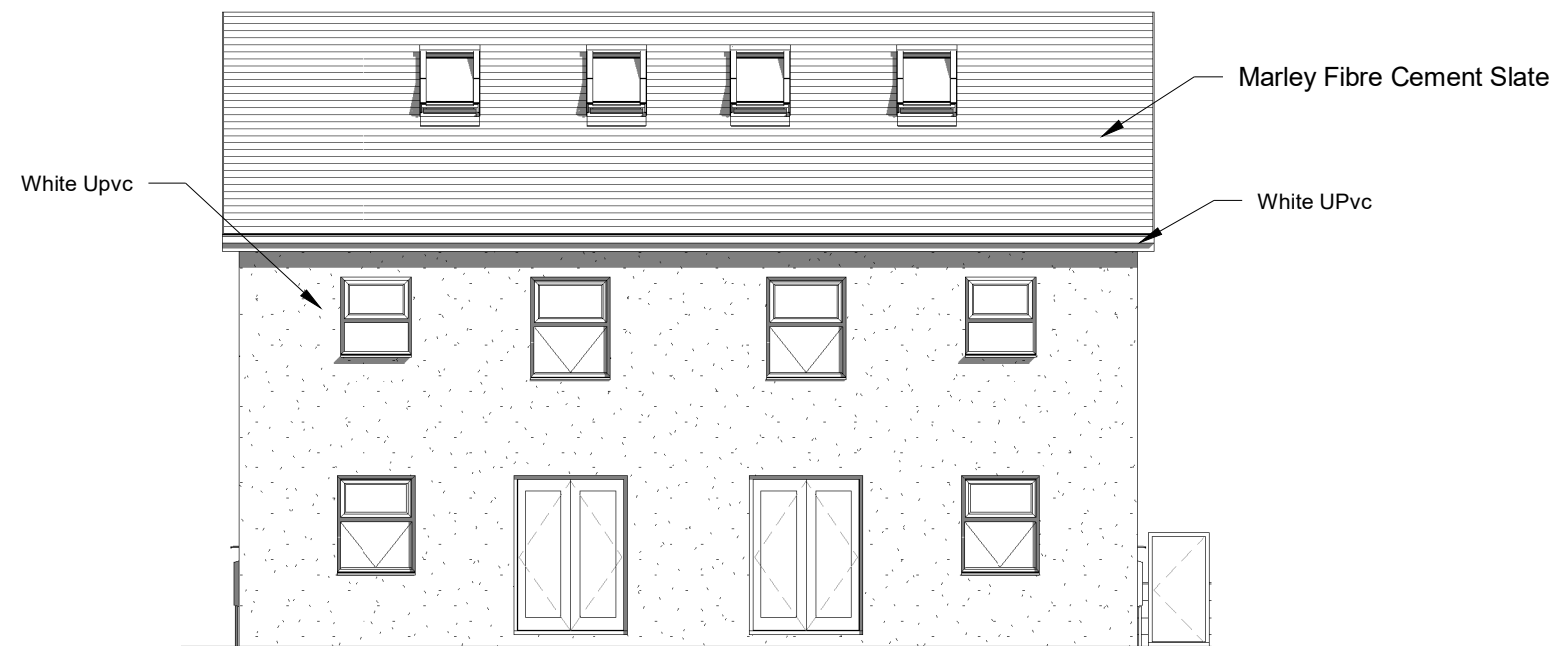

2 Rear Elevation
1 : 100

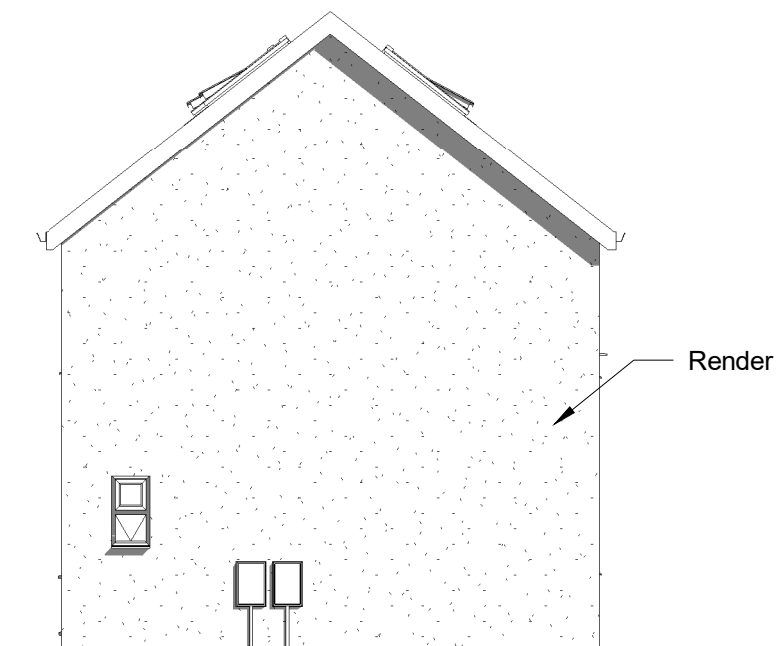


4 Side 2 Elevation
1 : 100


PROJECT One Pair Of Semi Detached Houses		SHEET Elevations		
INDIGO DESIGN (Part of 3dcadwales Ltd) 5 Ashlea Drive, Merthyr Tydfil, CF47 0NY Tele 01685 385746 Mob - 07940913216 Email: philip@3dcadwales.co.uk		Address Land adjacent to 1a Blaendowlais, Dowlais, Merthyr Tydfil		
This Drawing is Copyright, Dimensions to be checked on site and not scaled from this drawing		Checked by JH	Drawn by PH	Scale (@ A3) 1 : 100
		Rev No A	Description Issue	Date 21/05/2022
PURPOSE OF ISSUE Planning Approval	DRWAING NUMBER BD-02	B	Windows and first floor amended	03/07/2022




1 Front Illustration

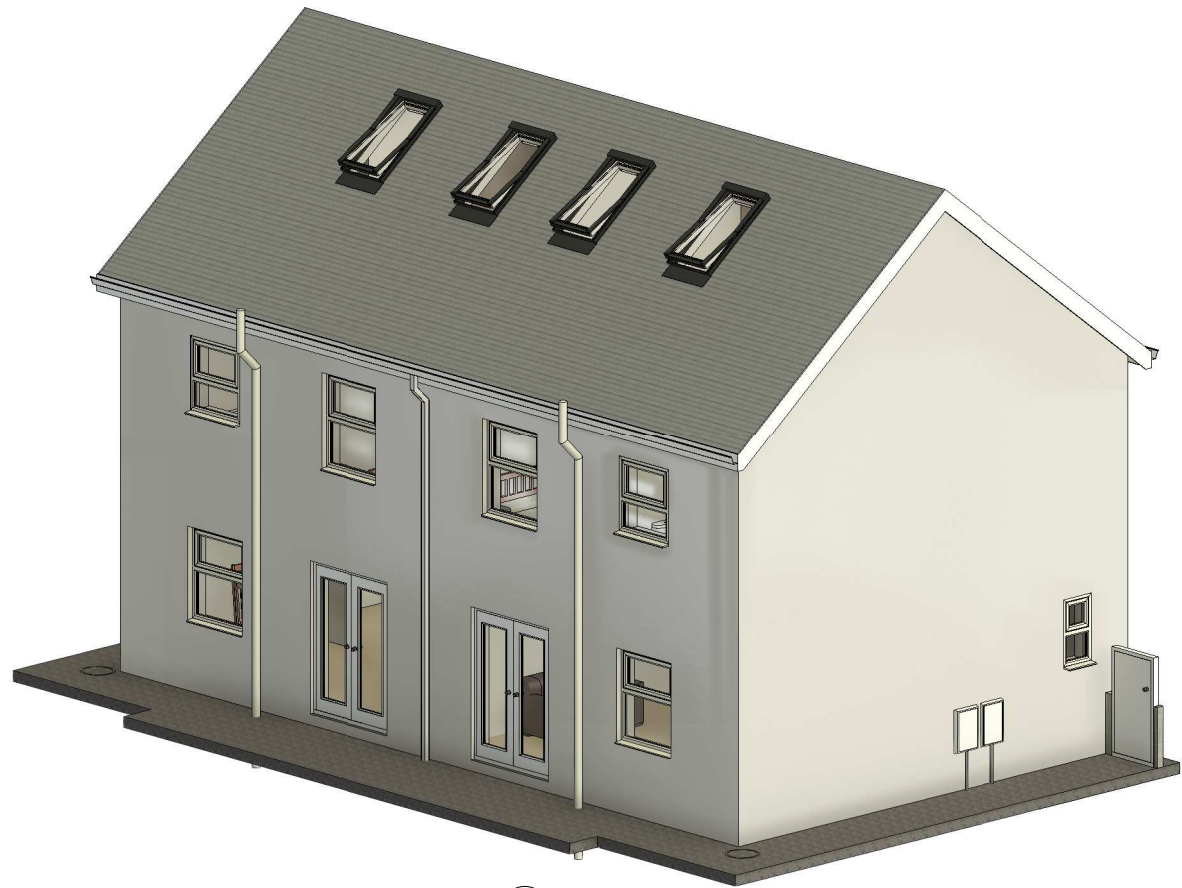

2 Rear Illustration

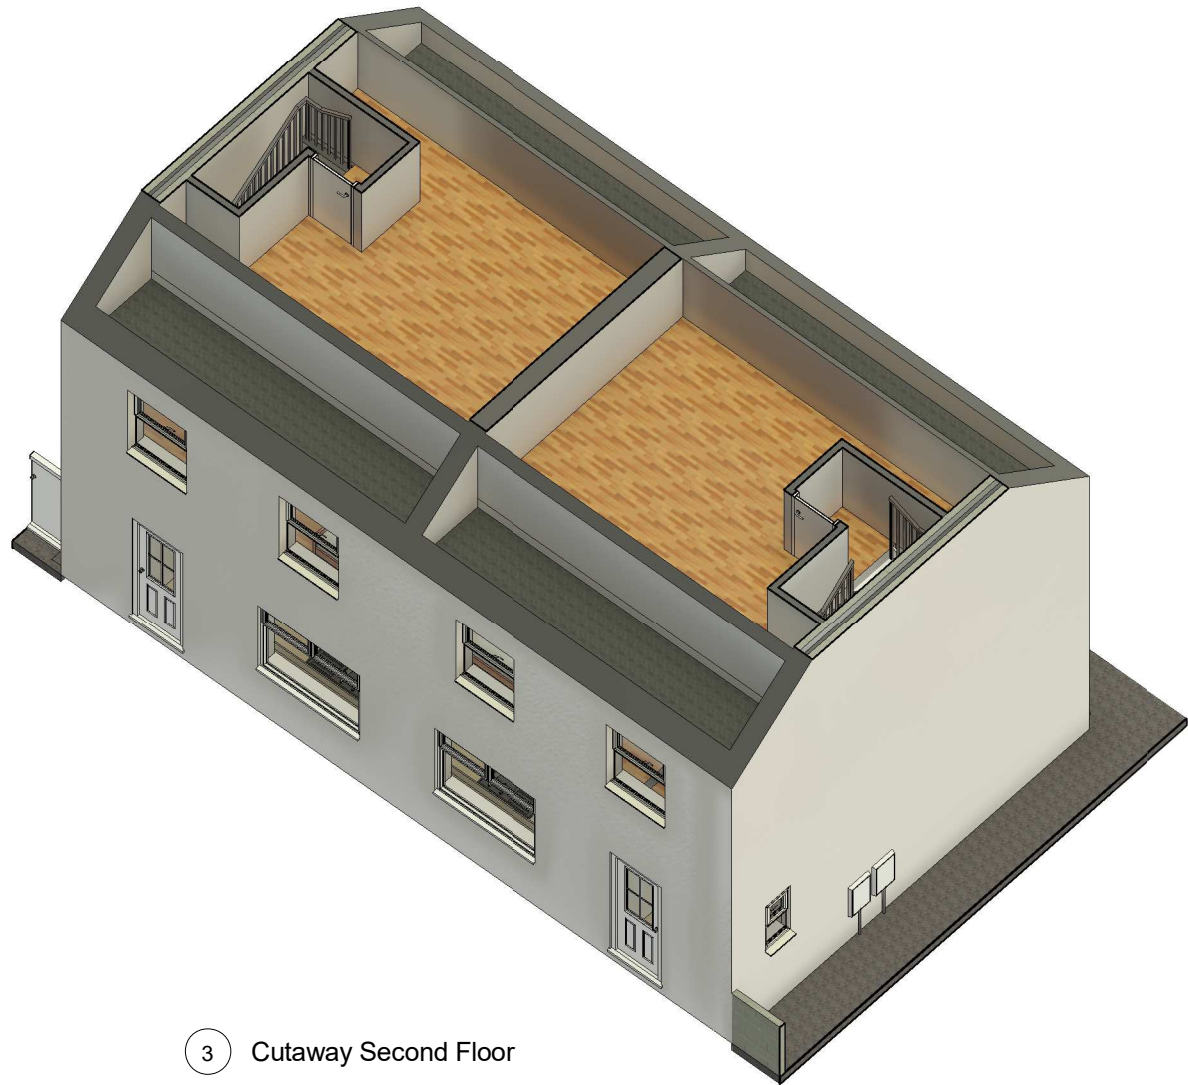

3 Cutaway Second Floor

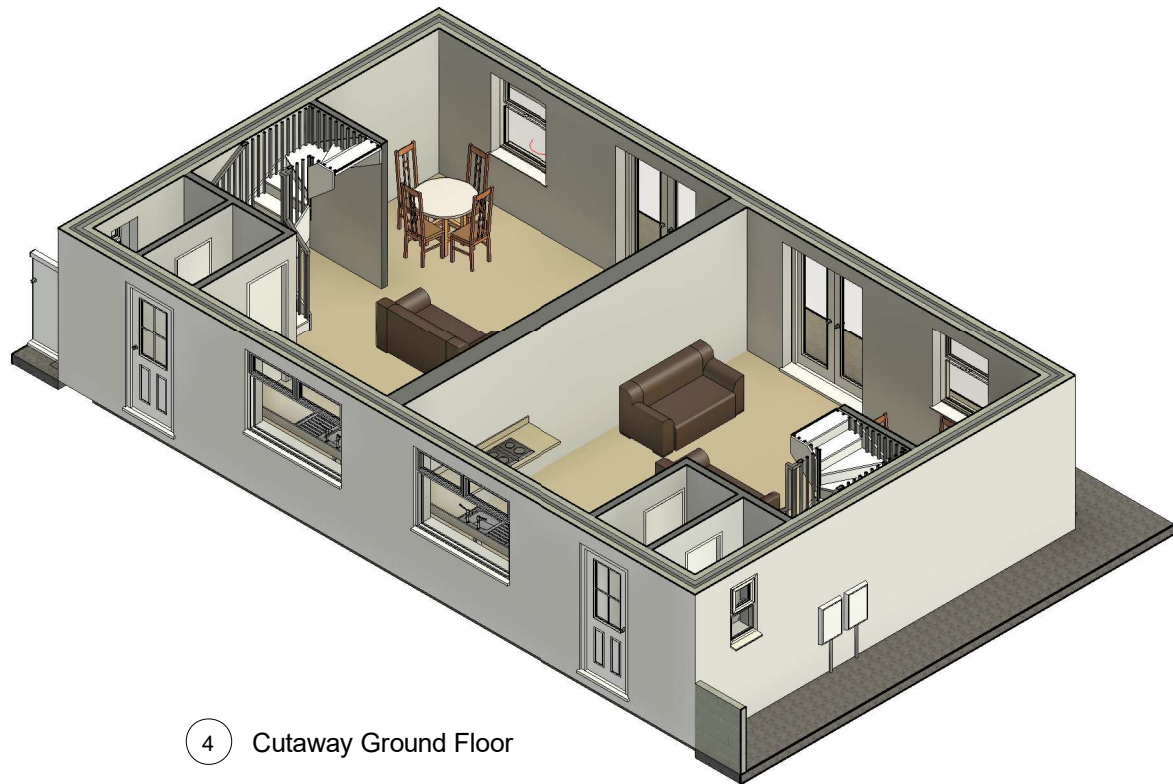

4 Cutaway Ground Floor

INDIGO DESIGN (Part of 3dcadwales Ltd) 5 Ashlea Drive,
Merthyr Tydfil, CF47 0NY Tele 01685 385746 Mob -
07940913216 Email: philip@3dcadwales.co.uk

This Drawing is Copyright,
Dimensions to be checked
on site and not scaled from
this drawing



PURPOSE OF ISSUE
Planning Approval

DRWAING NUMBER
BD-03

PROJECT
One Pair Of Semi Detached Houses

SHEET
Illustrations


Address
Land adjacent to 1a Blaendowlais,
Dowlais, Merthyr Tydfil

Checked by
JH


Drawn by
PH

Scale (@ A3)

Rev No	Description	Date
A	Issue	21/05/2022
B	Windows and first floor amended	03/07/2022

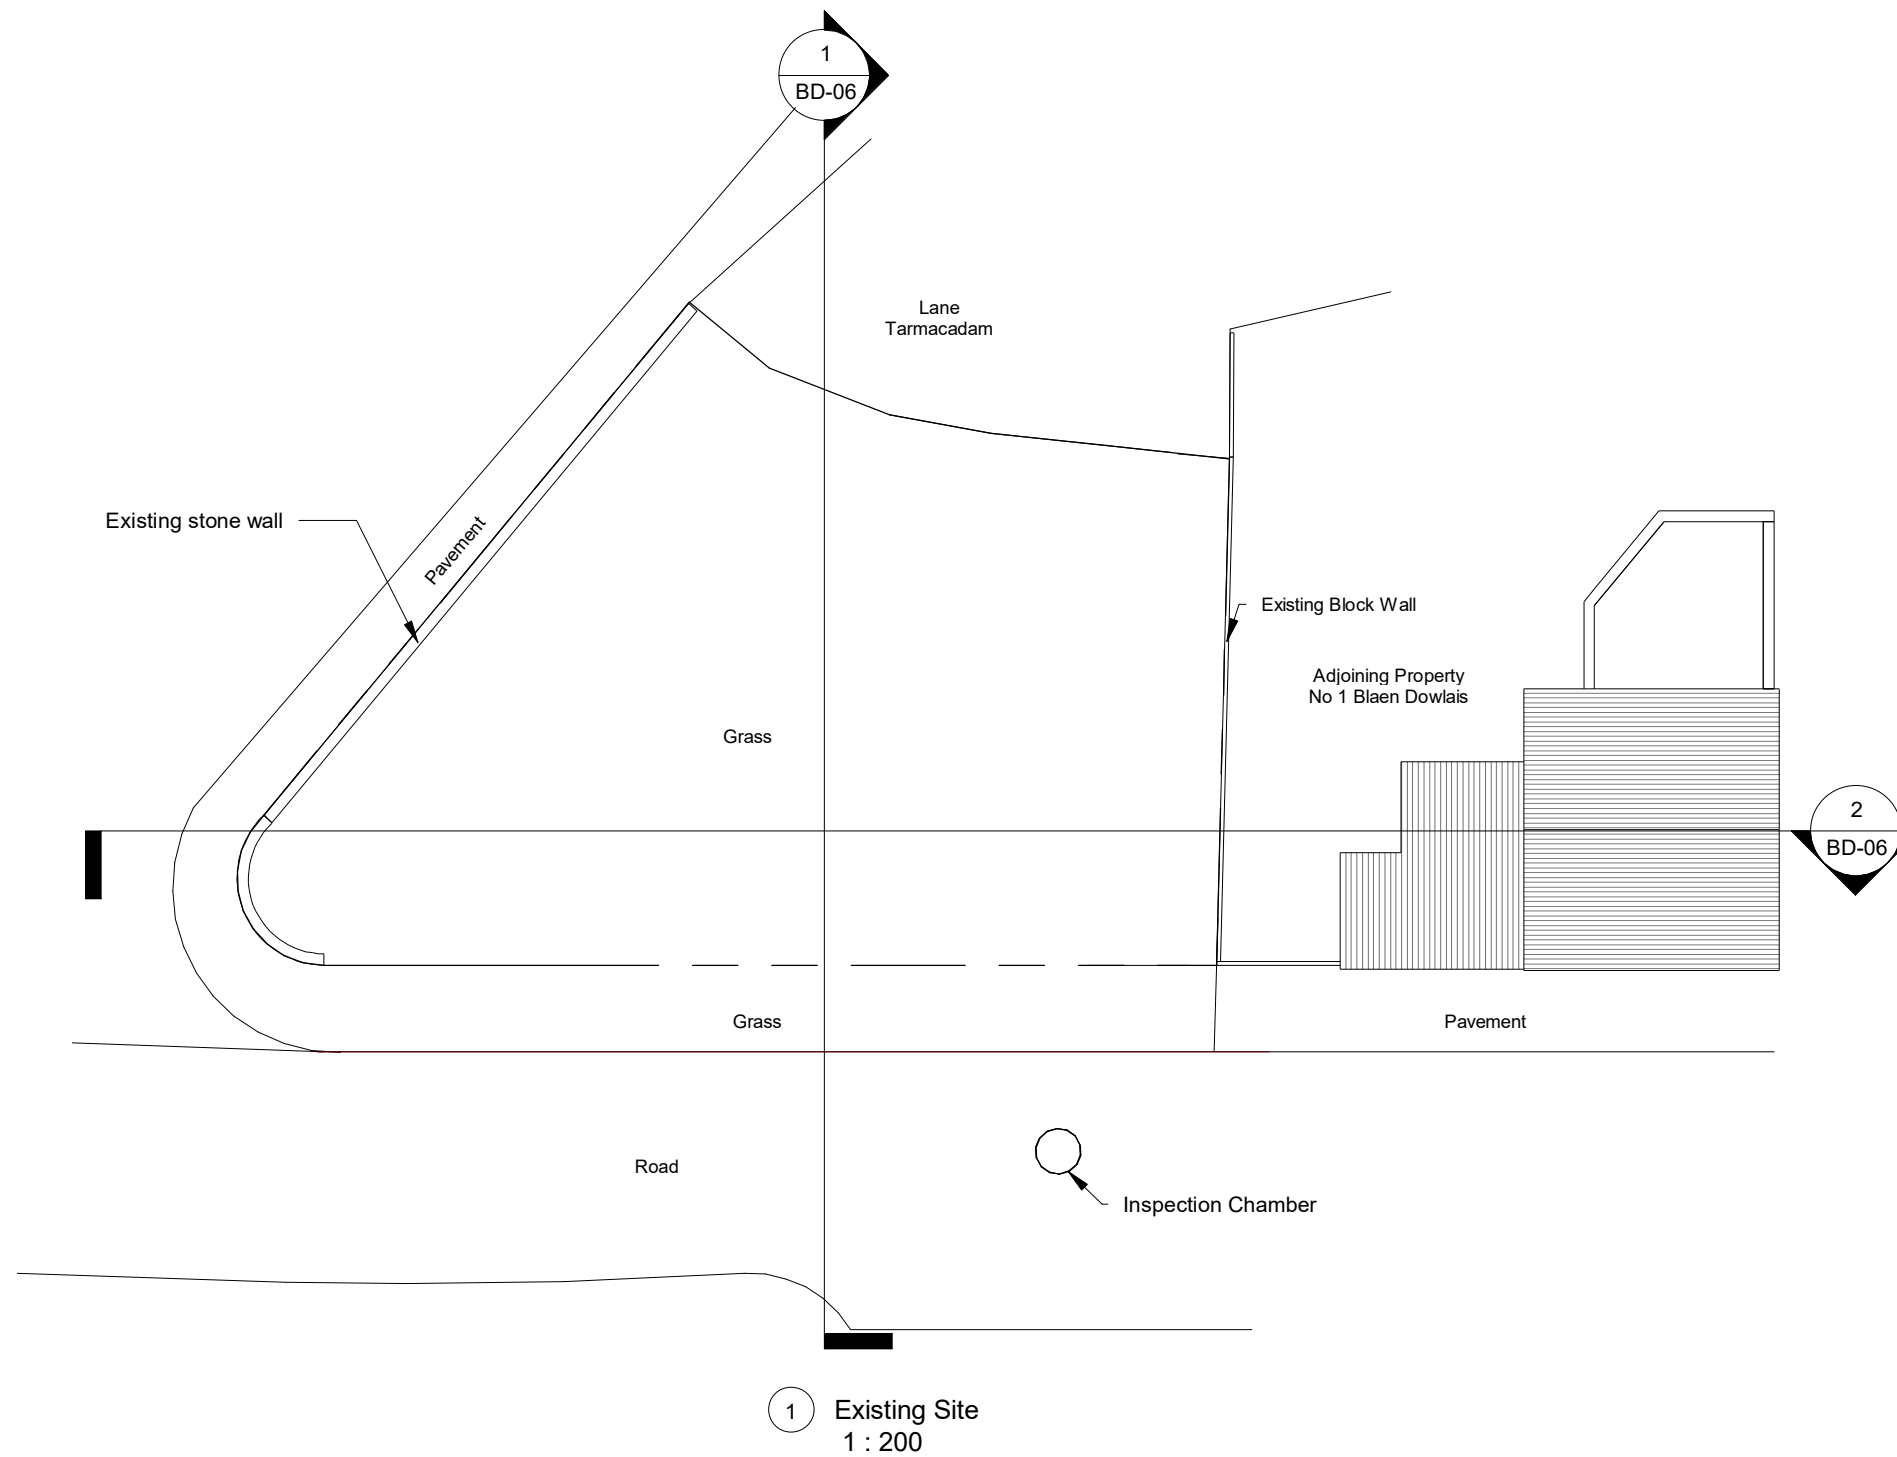

INDIGO DESIGN (Part of 3dcadwales Ltd) 5 Ashlea Drive, Merthyr Tydfil, CF47 0NY Tele 01685 385746 Mob - 07940913216 Email: philip@3dcadwales.co.uk		
This Drawing is Copyright, Dimensions to be checked on site and not scaled from this drawing		
PURPOSE OF ISSUE	DRWAING NUMBER	
Planning Approval	BD-04	
PROJECT		
One Pair Of Semi Detached Houses		
SHEET		
Existing Site Plan		
Address		
Land adjacent to 1a Blaendowlais, Dowlais, Merthyr Tydfil		
Checked by	Drawn by	Scale (@ A3)
JH	PH	1 : 200
Rev No	Description	Date
A	Issue	21/05/2022

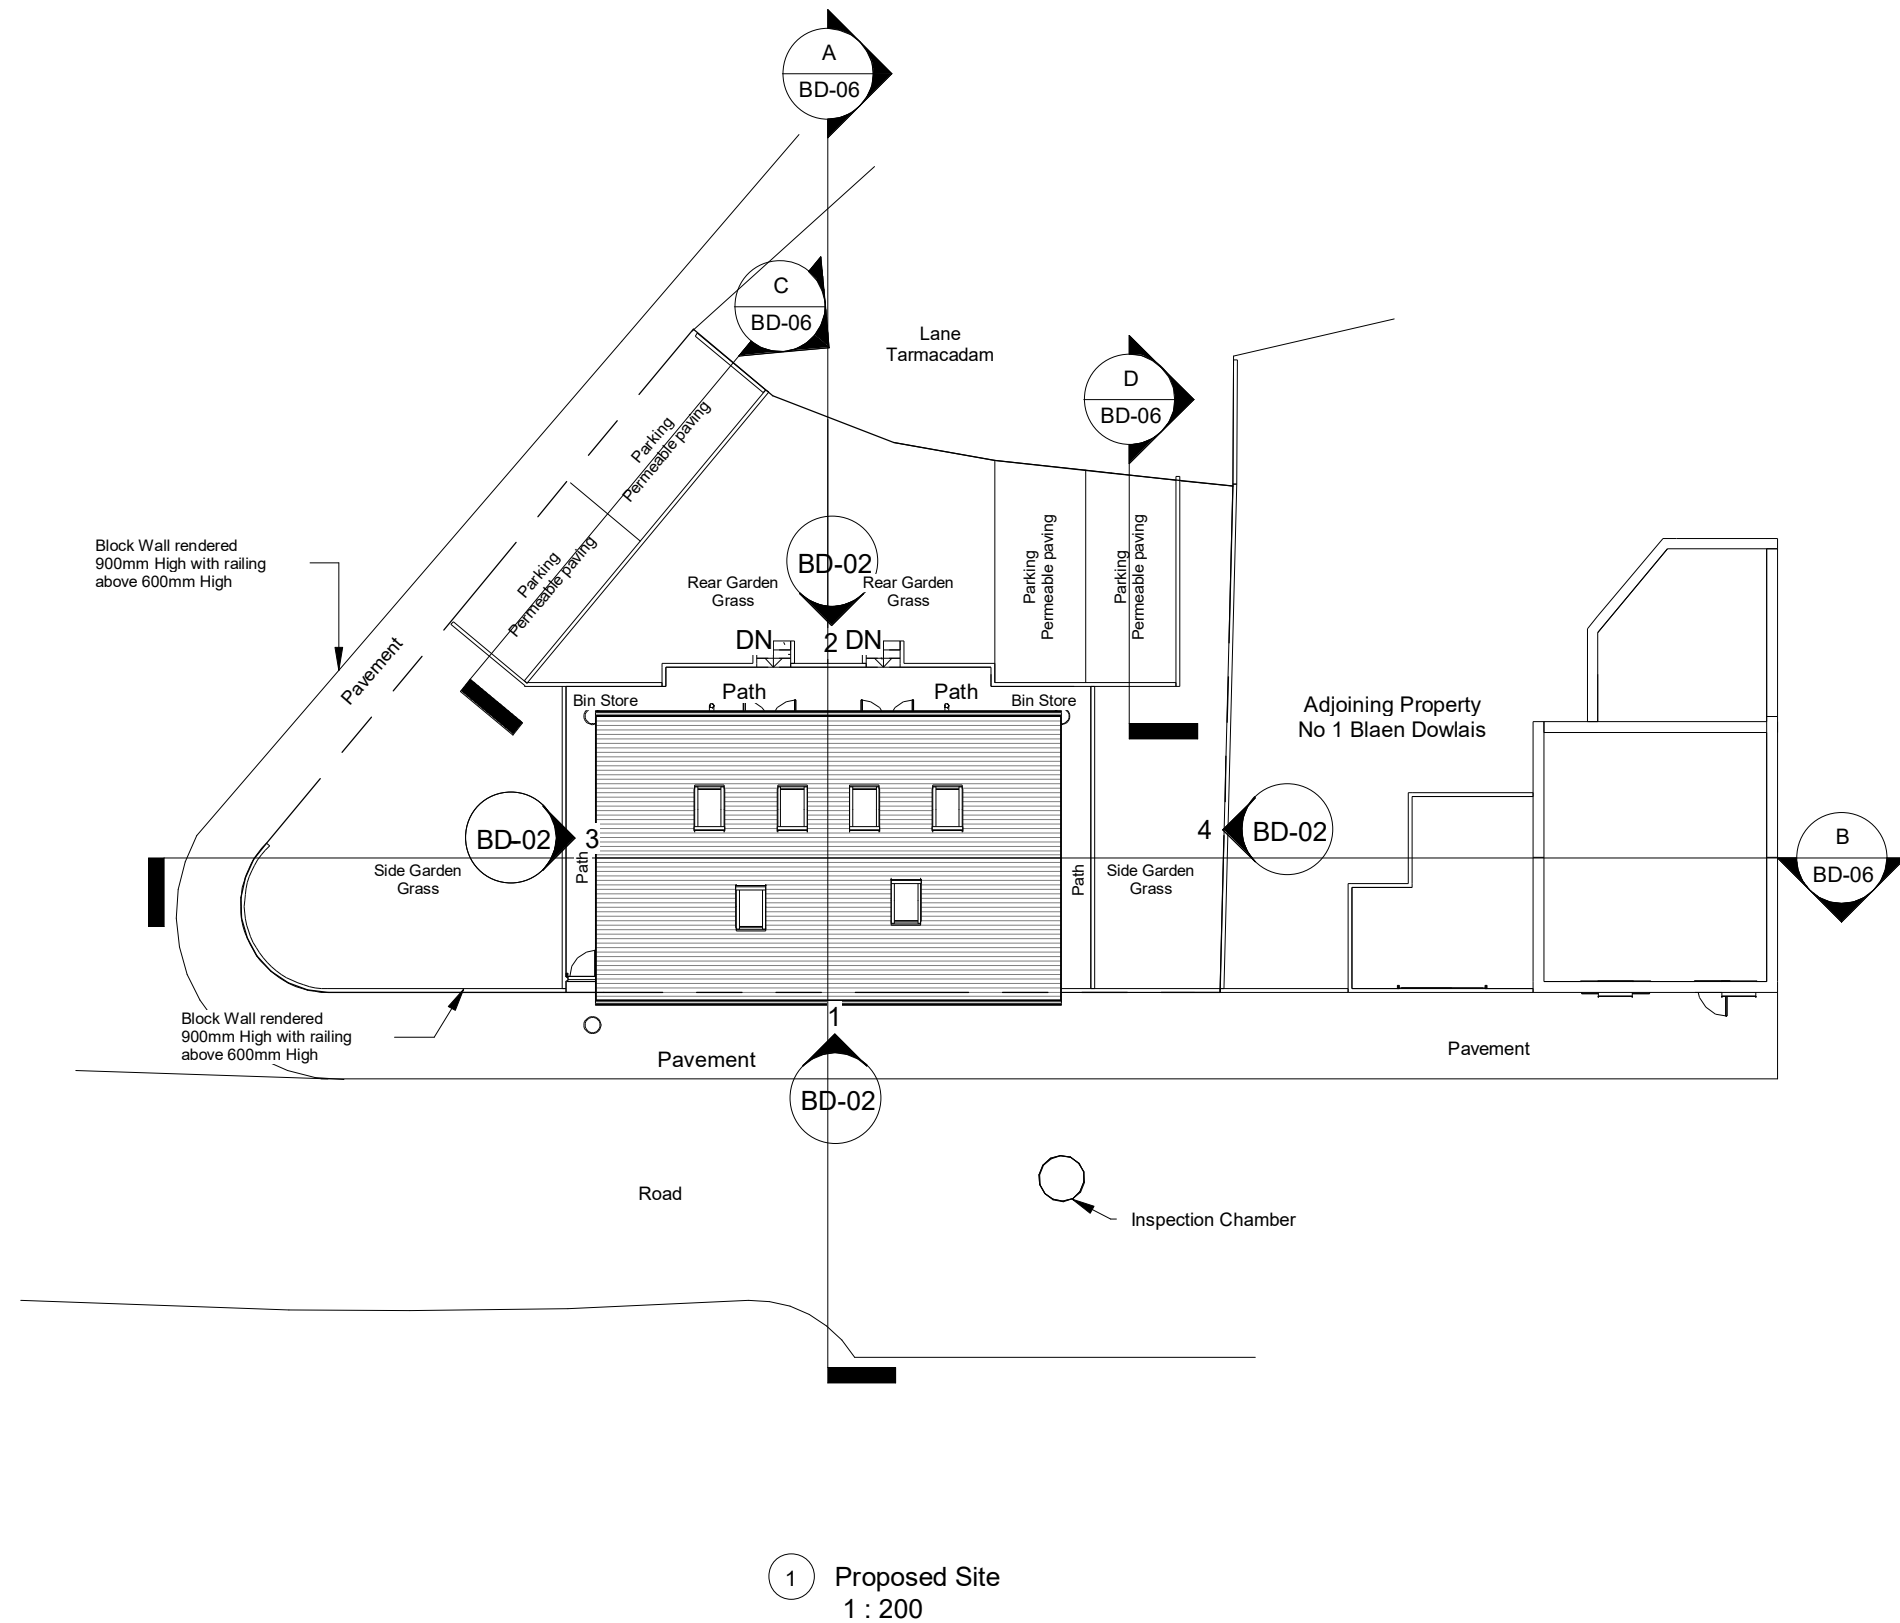

INDIGO DESIGN (Part of 3dcadwales Ltd) 5 Ashlea Drive,
Merthyr Tydfil, CF47 0NY Tele 01685 385746 Mob -
07940913216 Email: philip@3dcadwales.co.uk

This Drawing is Copyright,
Dimensions to be checked
on site and not scaled from
this drawing



PURPOSE OF ISSUE	DRWAING NUMBER
Planning Approval	BD-05


PROJECT
One Pair Of Semi Detached Houses

SHEET
Proposed Site Plan

Address
Land adjacent to 1a Blaendowlais,
Dowlais, Merthyr Tydfil

Checked by JH	Drawn by PH	Scale (@ A3) 1 : 200
------------------	----------------	-------------------------

Rev No	Description	Date
A	Issue	21/05/2022
B	Windows and first floor amended	03/07/2022

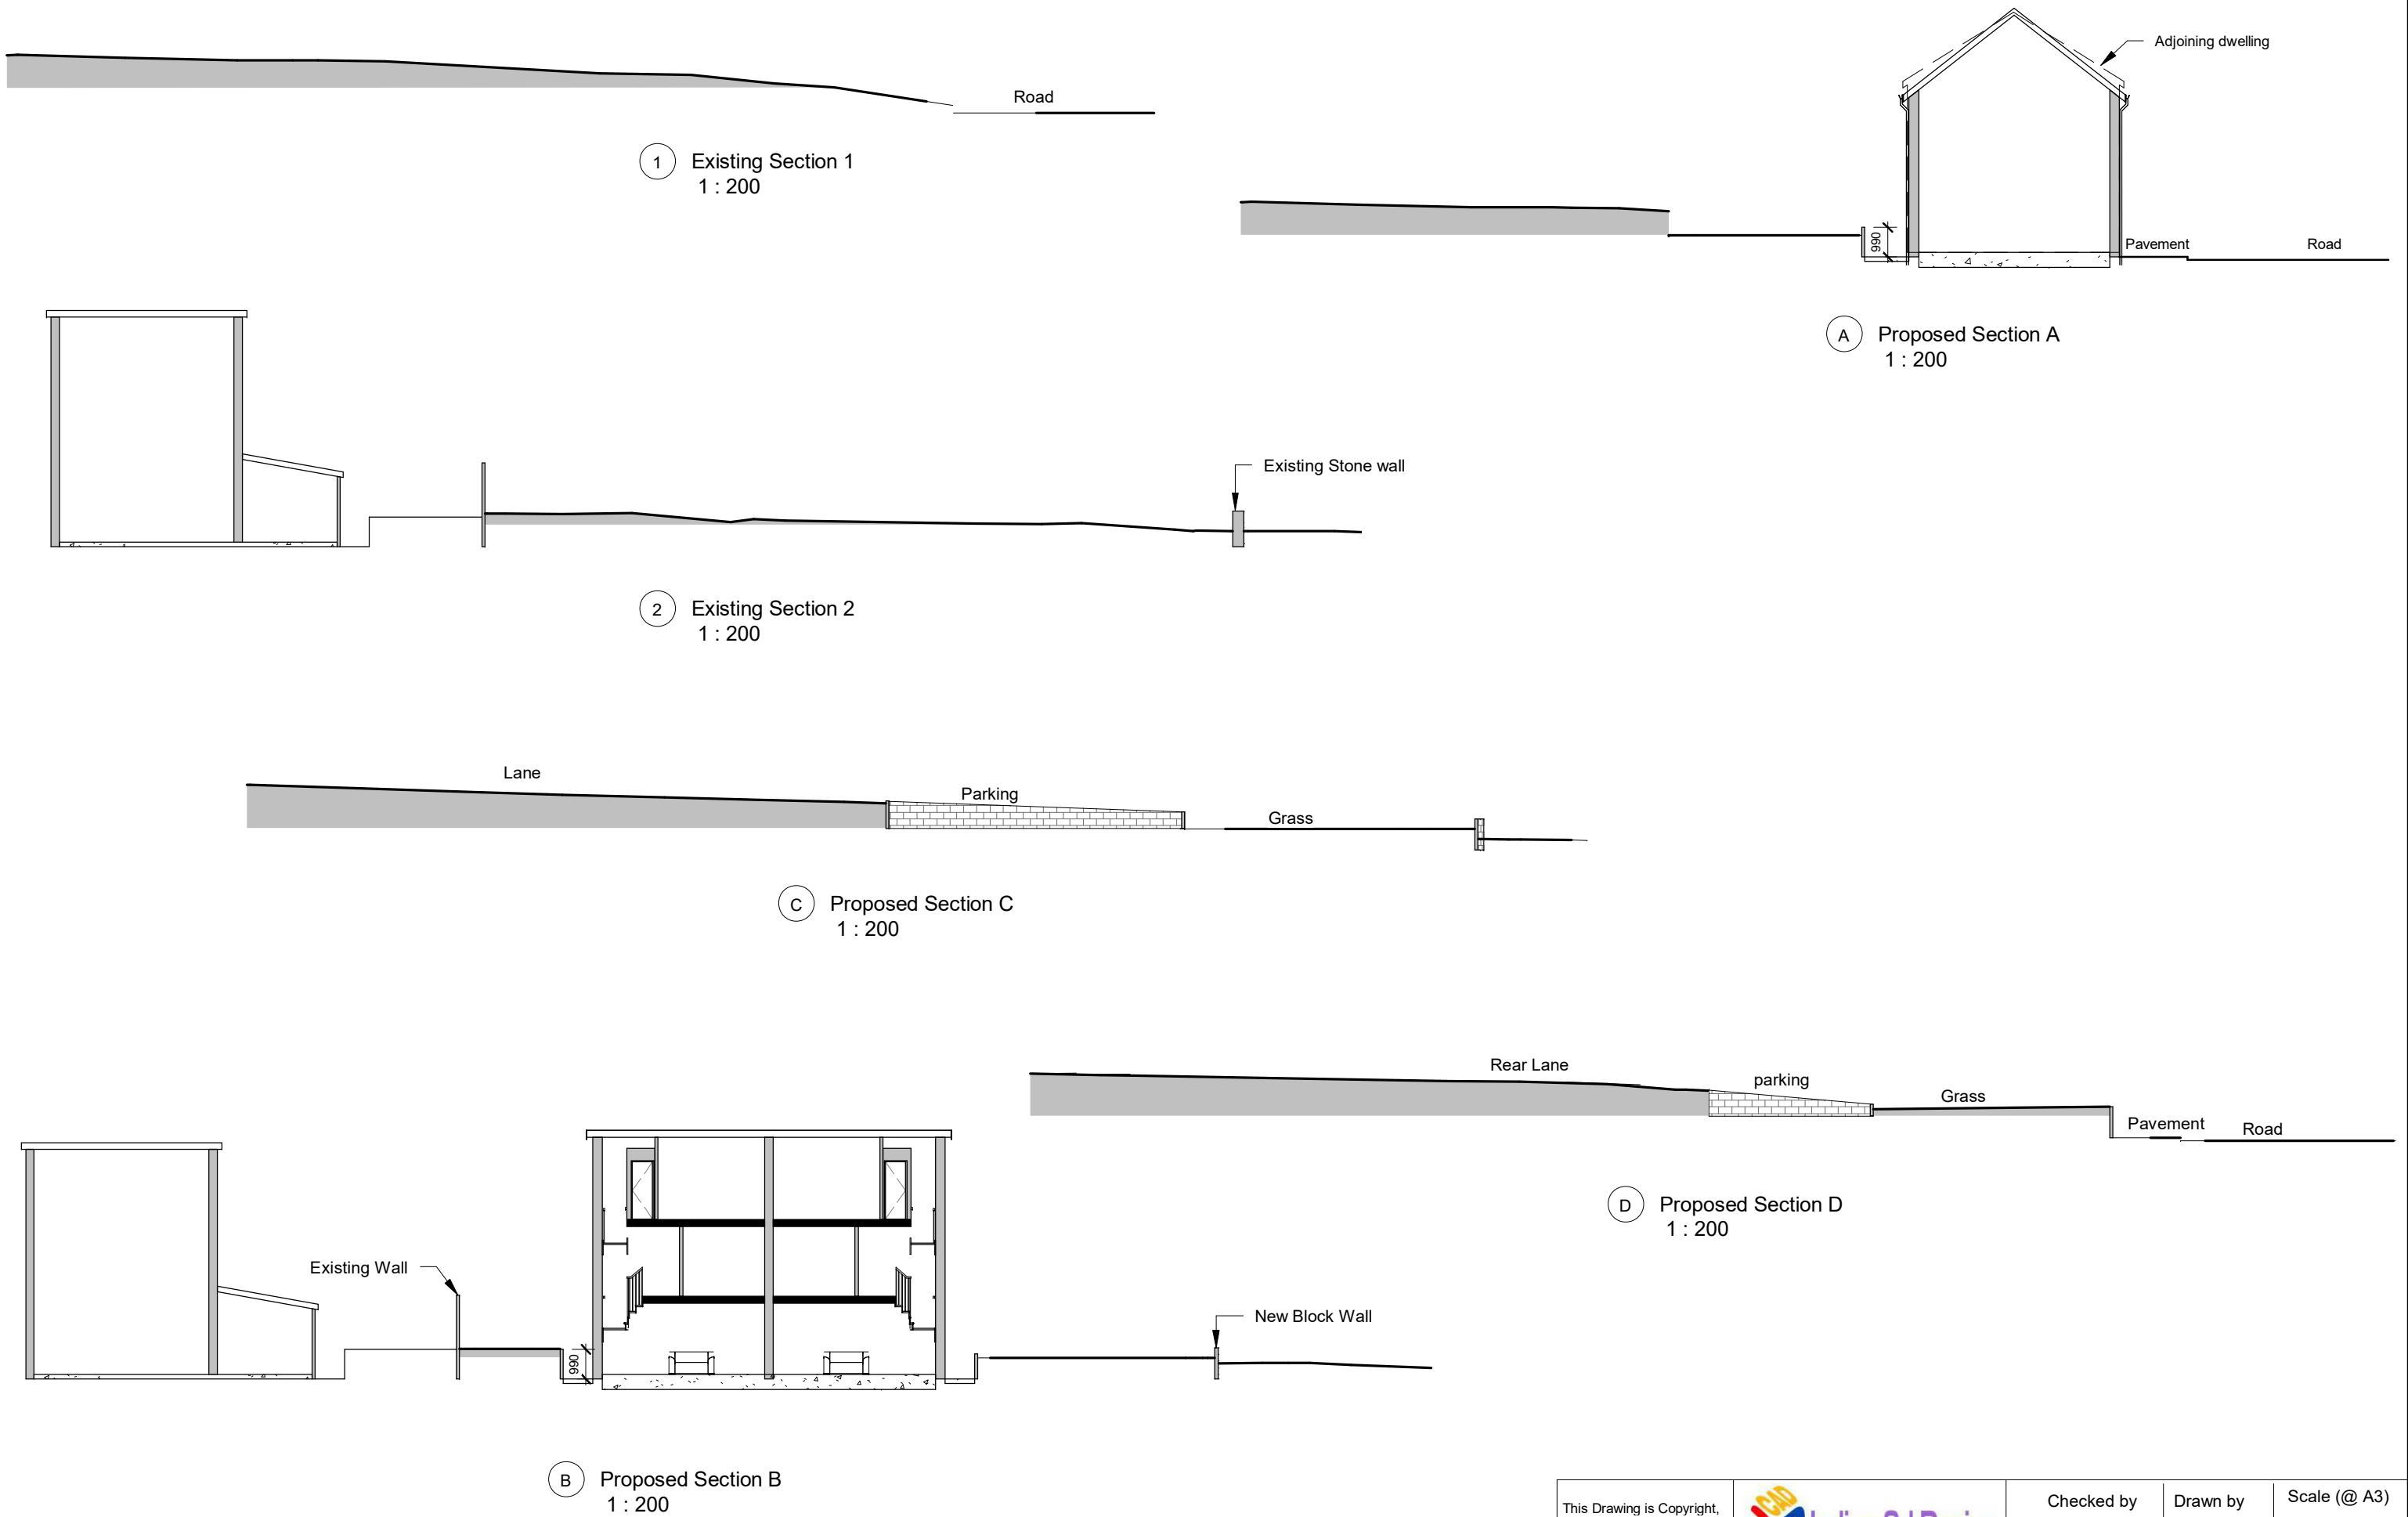

PROJECT
One Pair Of Semi Detached Houses
INDIGO DESIGN (Part of 3dcadwales Ltd) 5 Ashlea Drive, Merthyr Tydfil, CF47 0NY Tele 01685 385746 Mob - 07940913216 Email: philip@3dcadwales.co.uk


SHEET
Sections
Address
Land adjacent to 1a Blaendowlais, Dowlais, Merthyr Tydfil

This Drawing is Copyright, Dimensions to be checked on site and not scaled from this drawing
PURPOSE OF ISSUE
Planning Approval


DRWAING NUMBER
BD-06

Checked by	Drawn by	Scale (@ A3)
JH	PH	1 : 200
Rev No	Description	Date
A	Issue	21/05/2022

All surface water to Soakaway

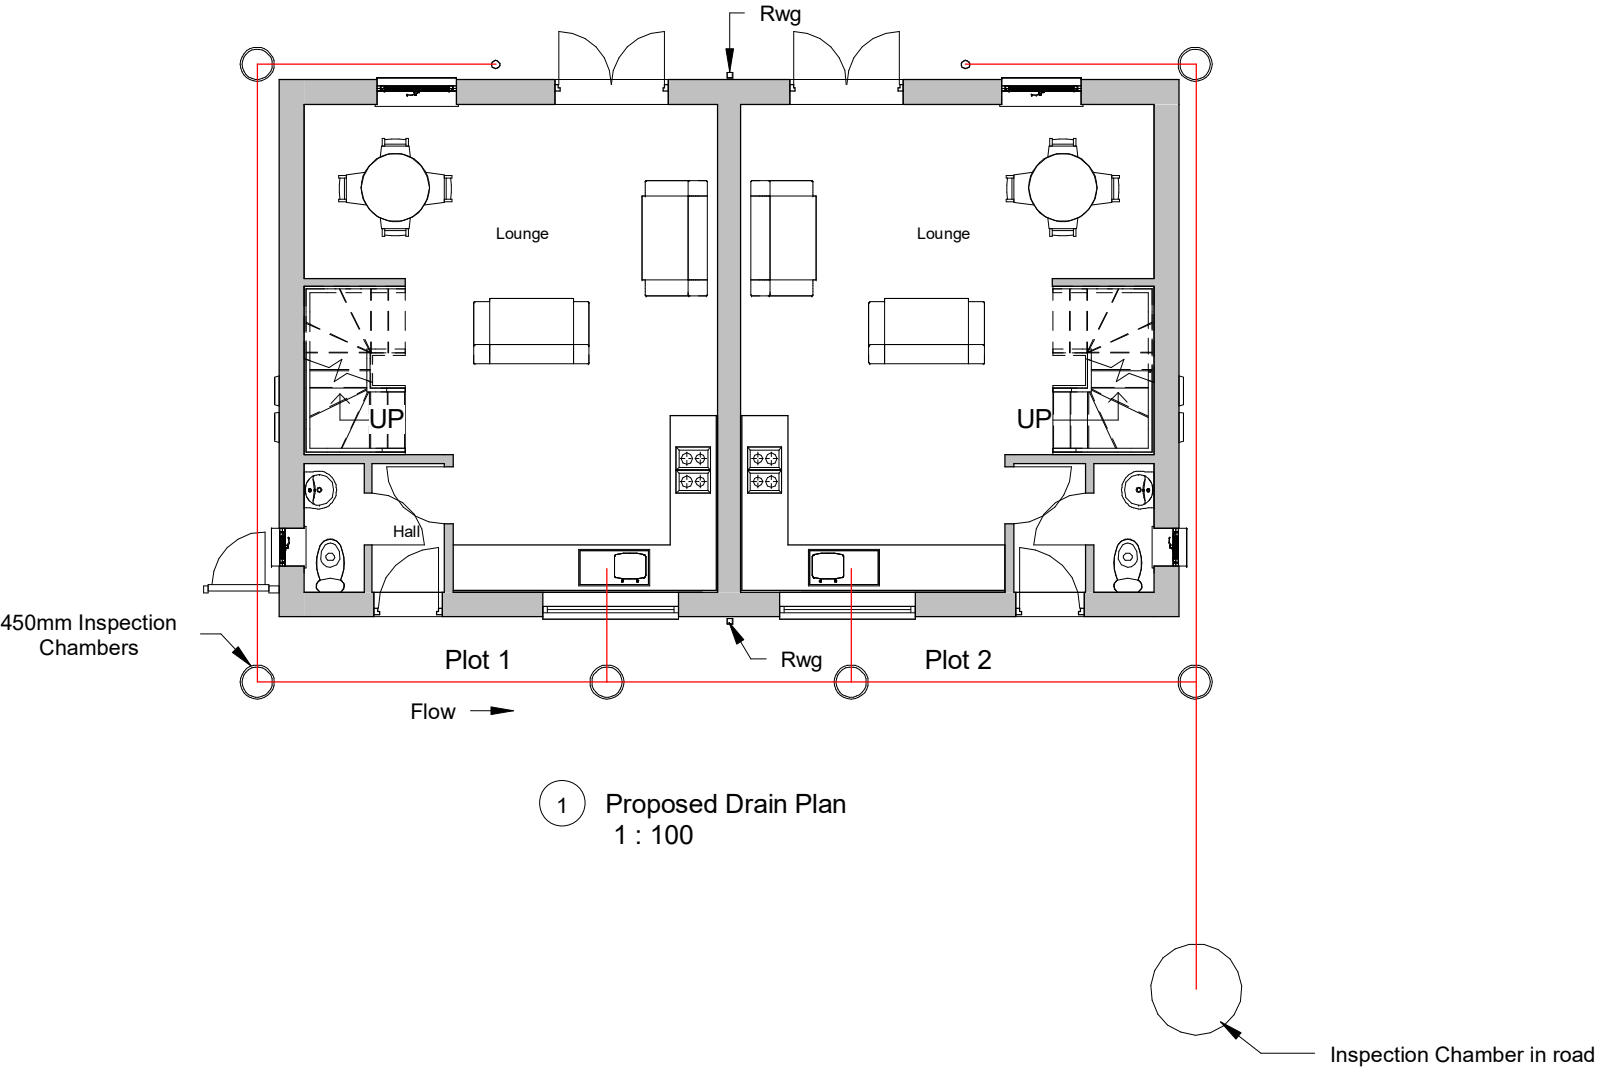

INDIGO DESIGN (Part of 3dcadwales Ltd) 5 Ashlea Drive,
Merthyr Tydfil, CF47 0NY Tele 01685 385746 Mob -
07940913216 Email: philip@3dcadwales.co.uk

This Drawing is Copyright,
Dimensions to be checked
on site and not scaled from
this drawing



PURPOSE OF ISSUE	DRWAING NUMBER
Planning Approval	BD-07

PROJECT
One Pair Of Semi Detached Houses

SHEET
Proposed Drain Plan

Address
Land adjacent to 1a Blaendowlais, Dowlais, Merthyr Tydfil

Checked by	Drawn by	Scale (@ A3)
JH	PH	1 : 100

Rev No	Description	Date
A	Issue	21/05/2022
B	Windows and first floor amended	03/07/2022