




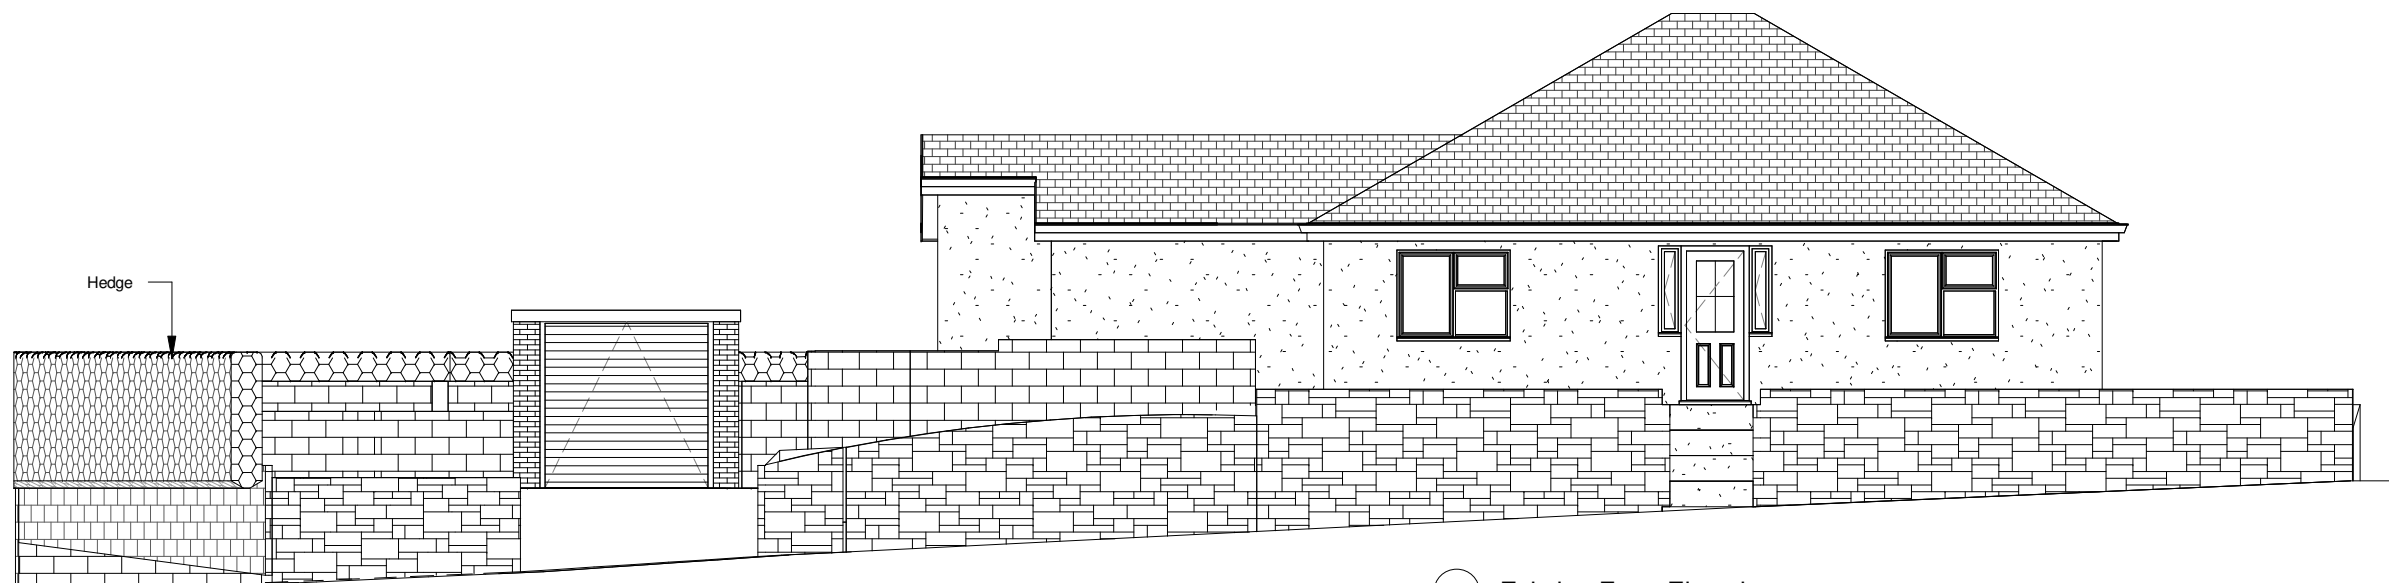


1 Existing Front Elevation
1 : 100

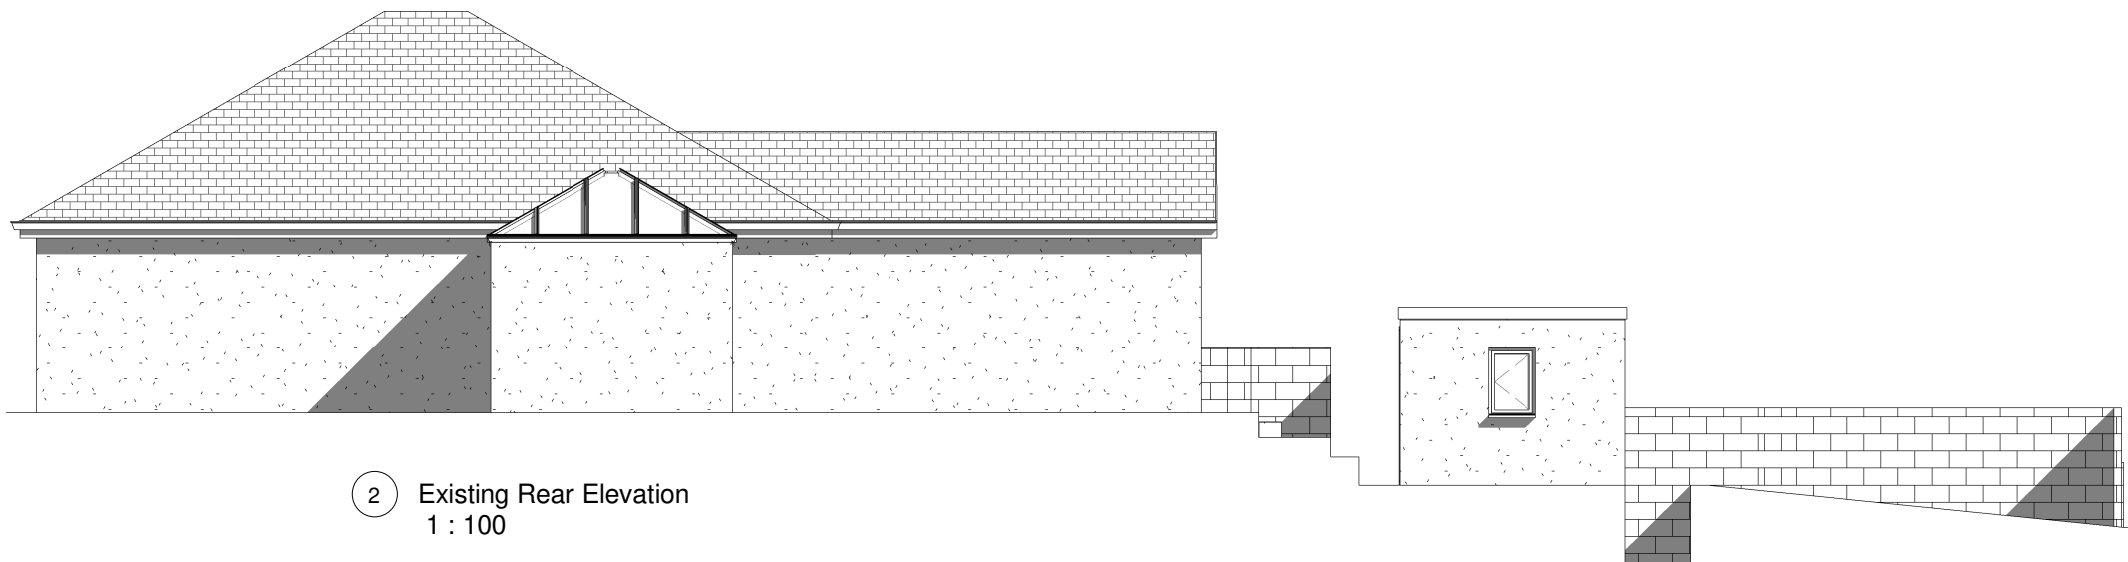

2 Existing Rear Elevation
1 : 100

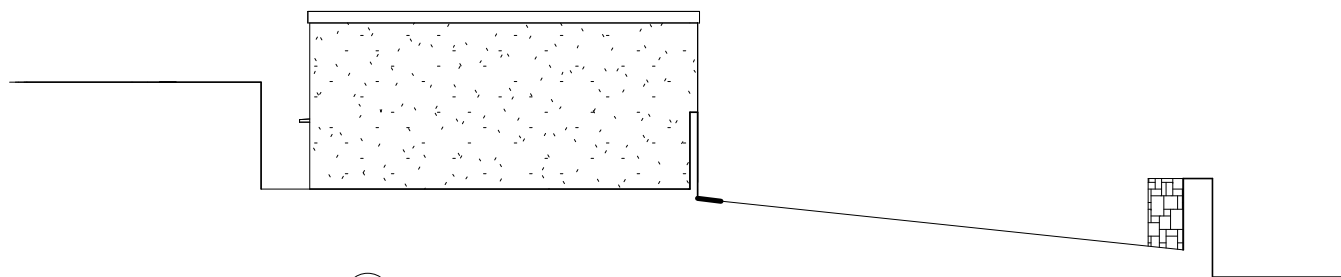

3 Existing Side 1 Elevation
1 : 100

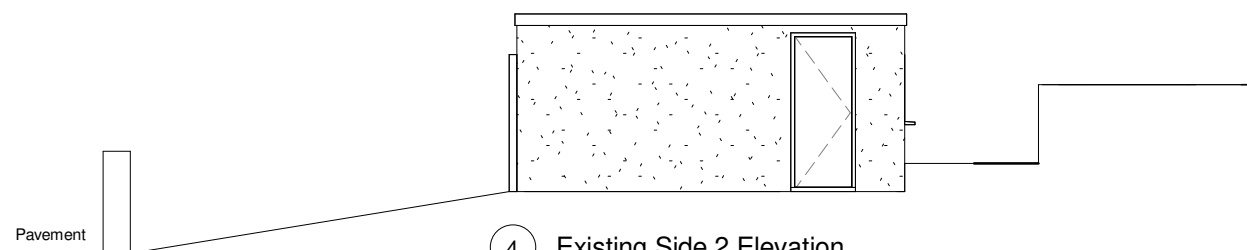

4 Existing Side 2 Elevation
1 : 100

PROJECT New detached garage		SHEET Existing Elevations		
INDIGO DESIGN (Part of 3dcadwales Ltd) 5 Ashlea Drive, Merthyr Tydfil, CF47 0NY Tele 01685 385746 Mob - 07940913216 Email: philip@3dcadwales.co.uk		Address Park View Bungalow, Penyard Road. Merthyr Tydfil. CF47 0HL		
This Drawing is Copyright, Dimensions to be checked on site and not scaled from this drawing		Checked by JH	Drawn by PH	Scale (@ A3) 1 : 100
		Rev No A	Description Issue	Date 29/05/2026
PURPOSE OF ISSUE Planning Approval	DRWAING NUMBER PV-02			