




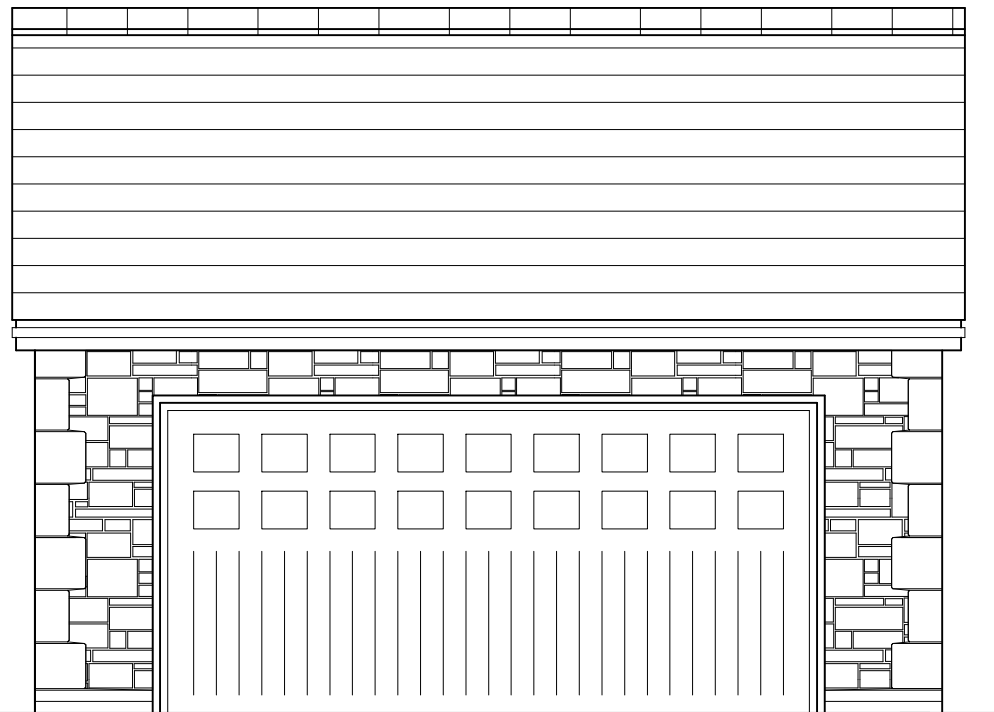


FRONT ELEVATION

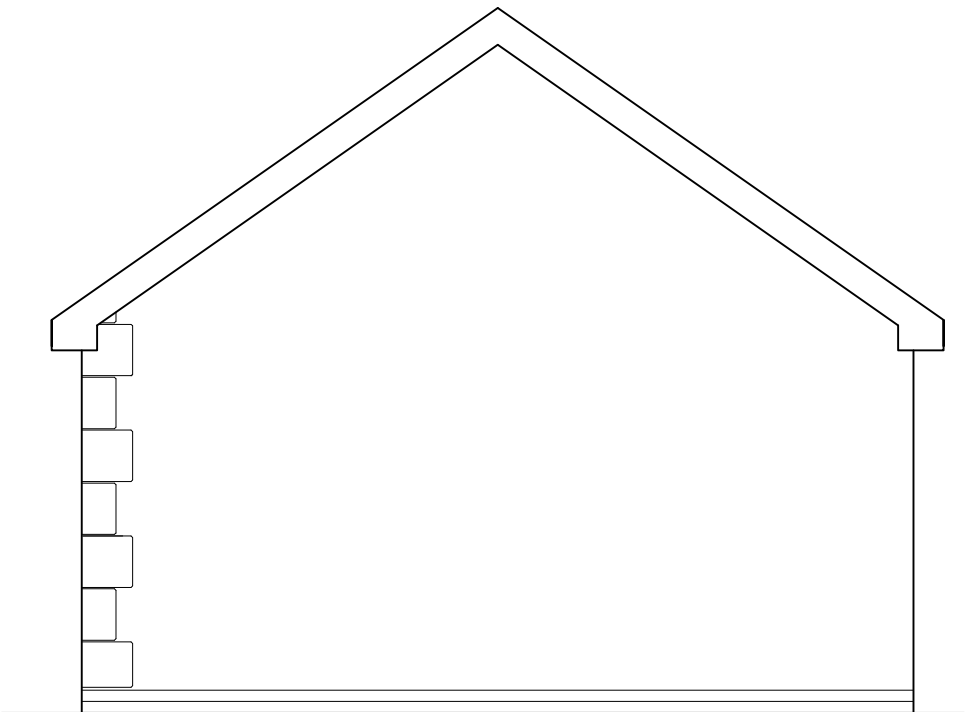


SIDE ELEVATION

 

REAR ELEVATION

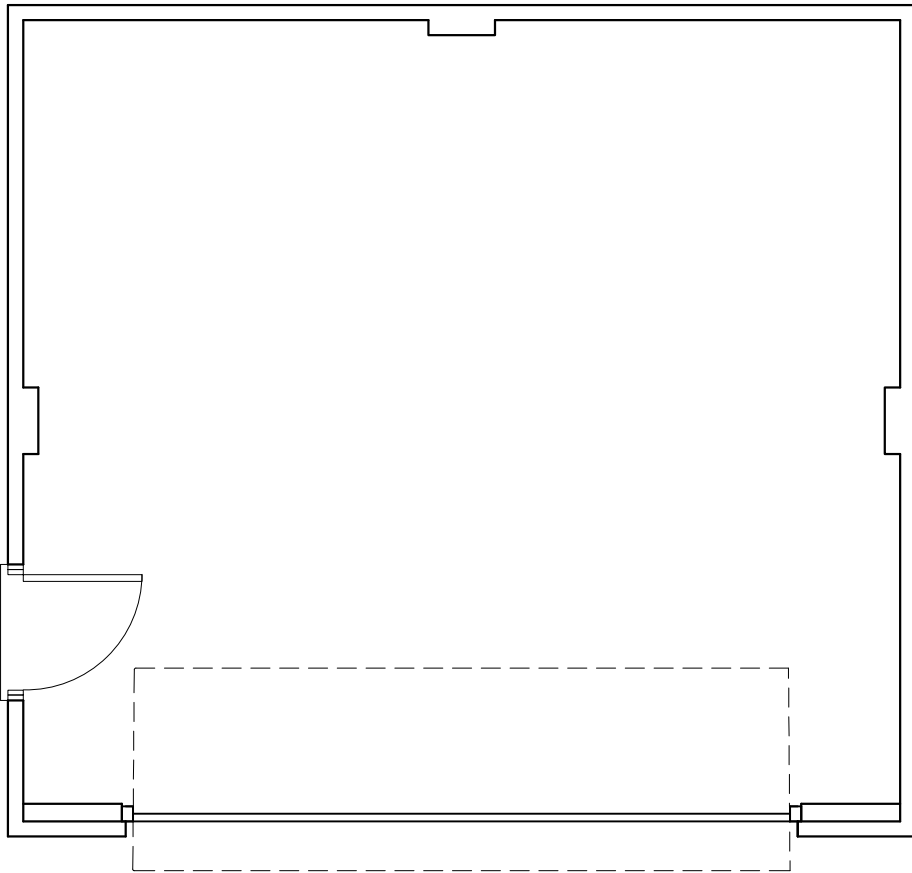

GARAGE FLOOR PLAN

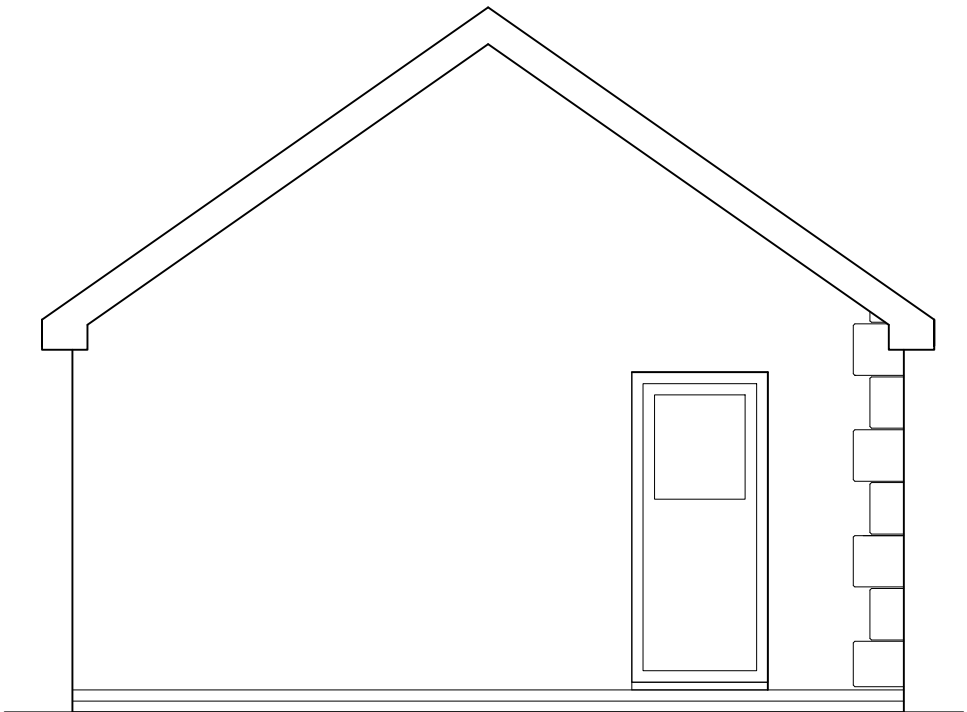


SIDE ELEVATION


Materials



1 Marley Fibre Cement slate

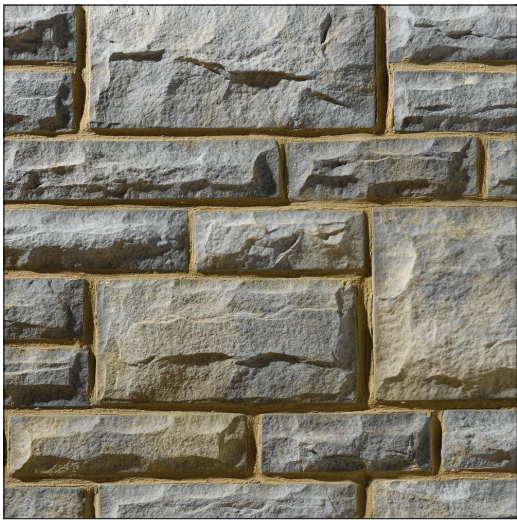

2 Bradstone Square dressed stonework

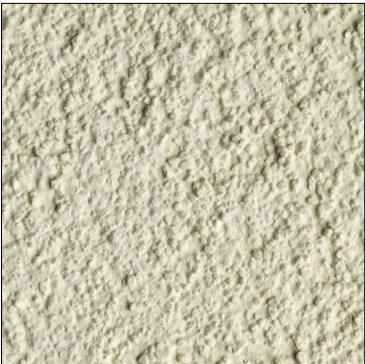

3 K Rend Colour - White

Note: This drawing is copyright ©

Monarch Architectural Services Ltd	Project Proposed Four Bedroom House and Detached Double Garage at Plot 4 Land off Upper Collier Row Heolgerng Merthyr Tydfil Client Mr and Mrs Lambe	Date: March 2020
		Scale: 1 : 50, @ A2
Title Proposed Detached Garage Plans and Elevations		Drawn: W. S.
		Drawing No. 20/12/02 Rev.

FINISHES
Walls: Bradstone Walling with Quoins to Front Elevation Krend Render to Sides and Rear Elevations
Roof Covering: Fibre Cement Slates, Roof pitch 35°
Rollershutter: Powder Coated - Colour: Grey
Fascia & Guttering : Upvc - Colour: Black