




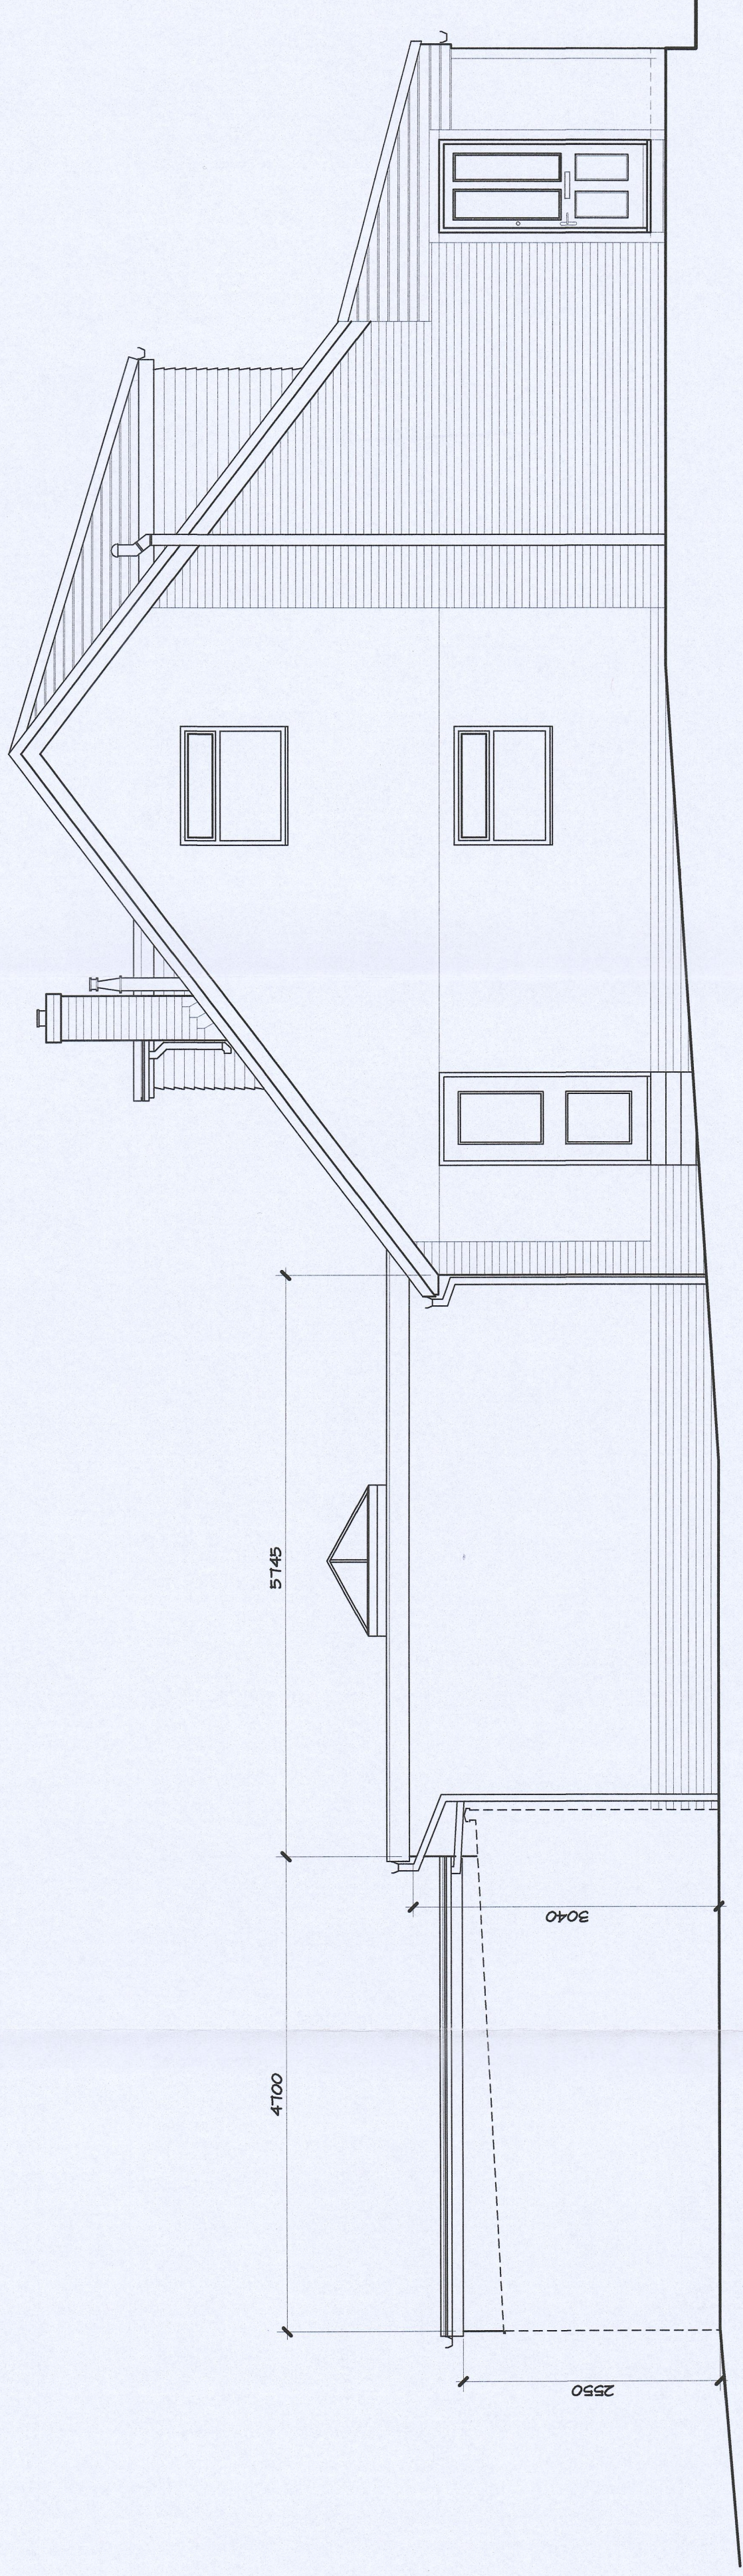

PROPOSED SIDE ELEVATION

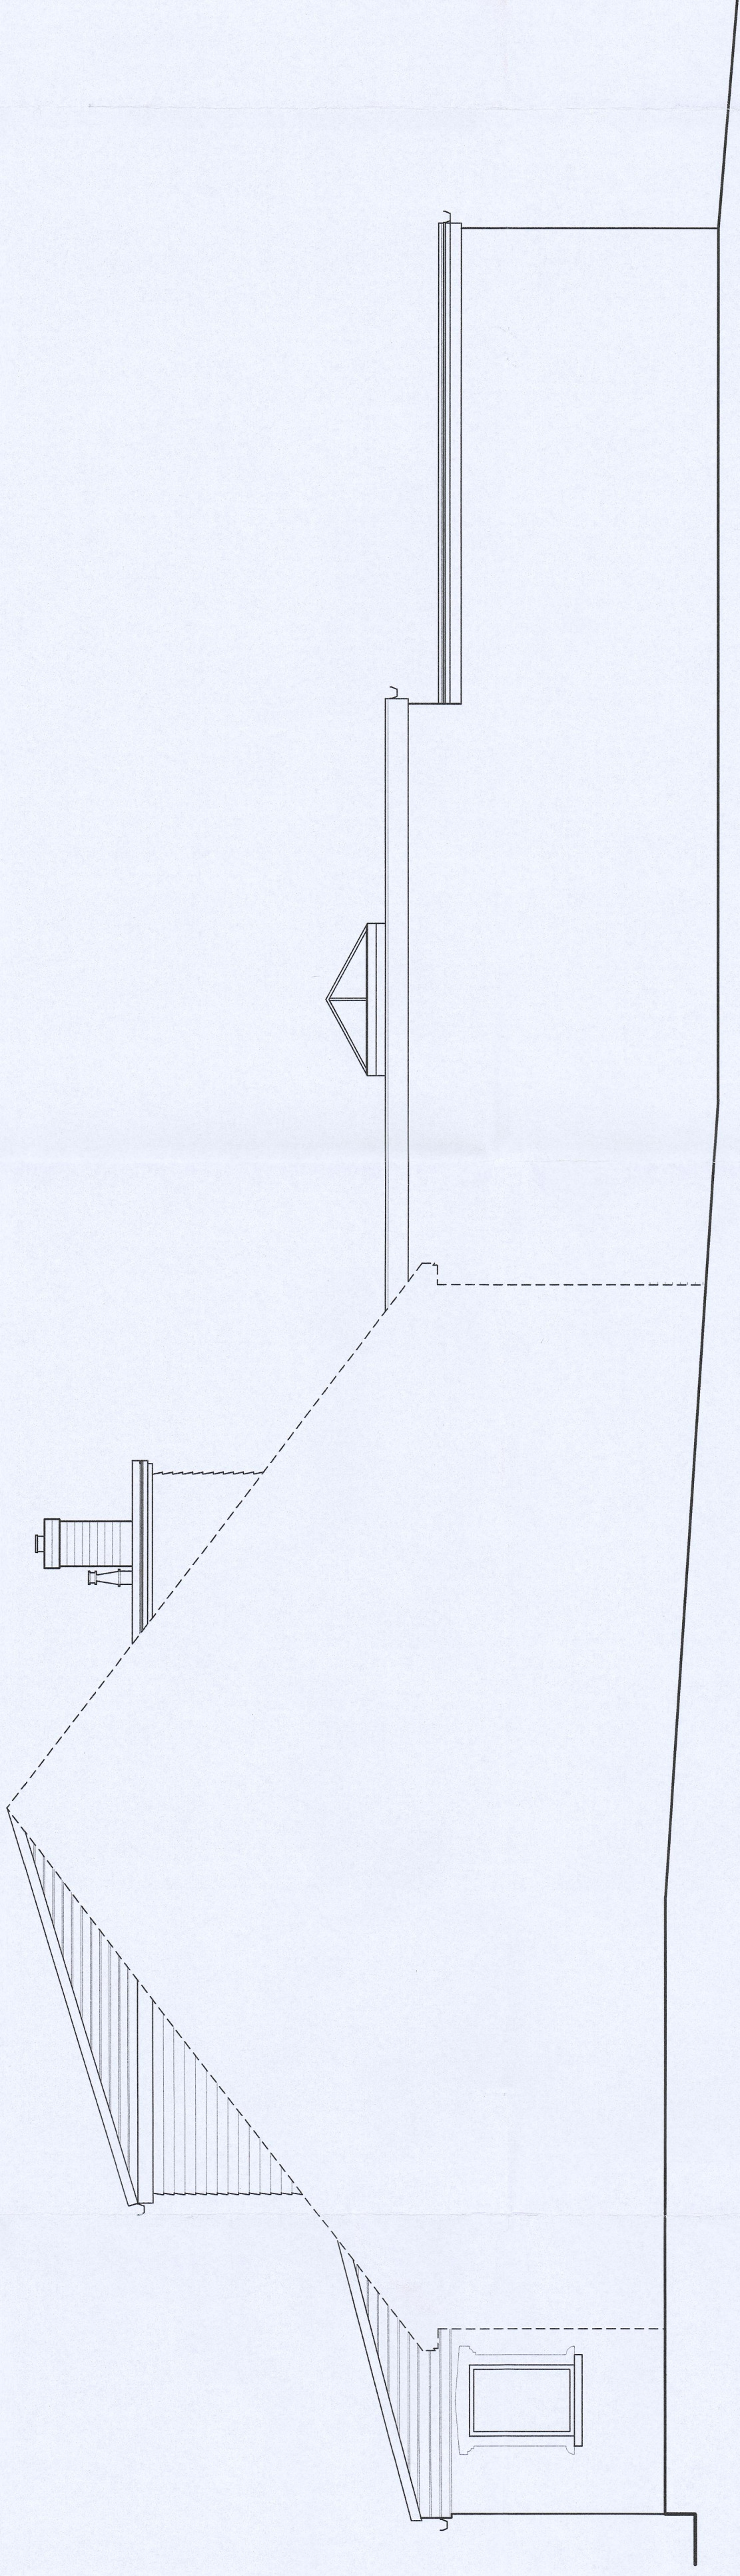

PROPOSED SIDE ELEVATION

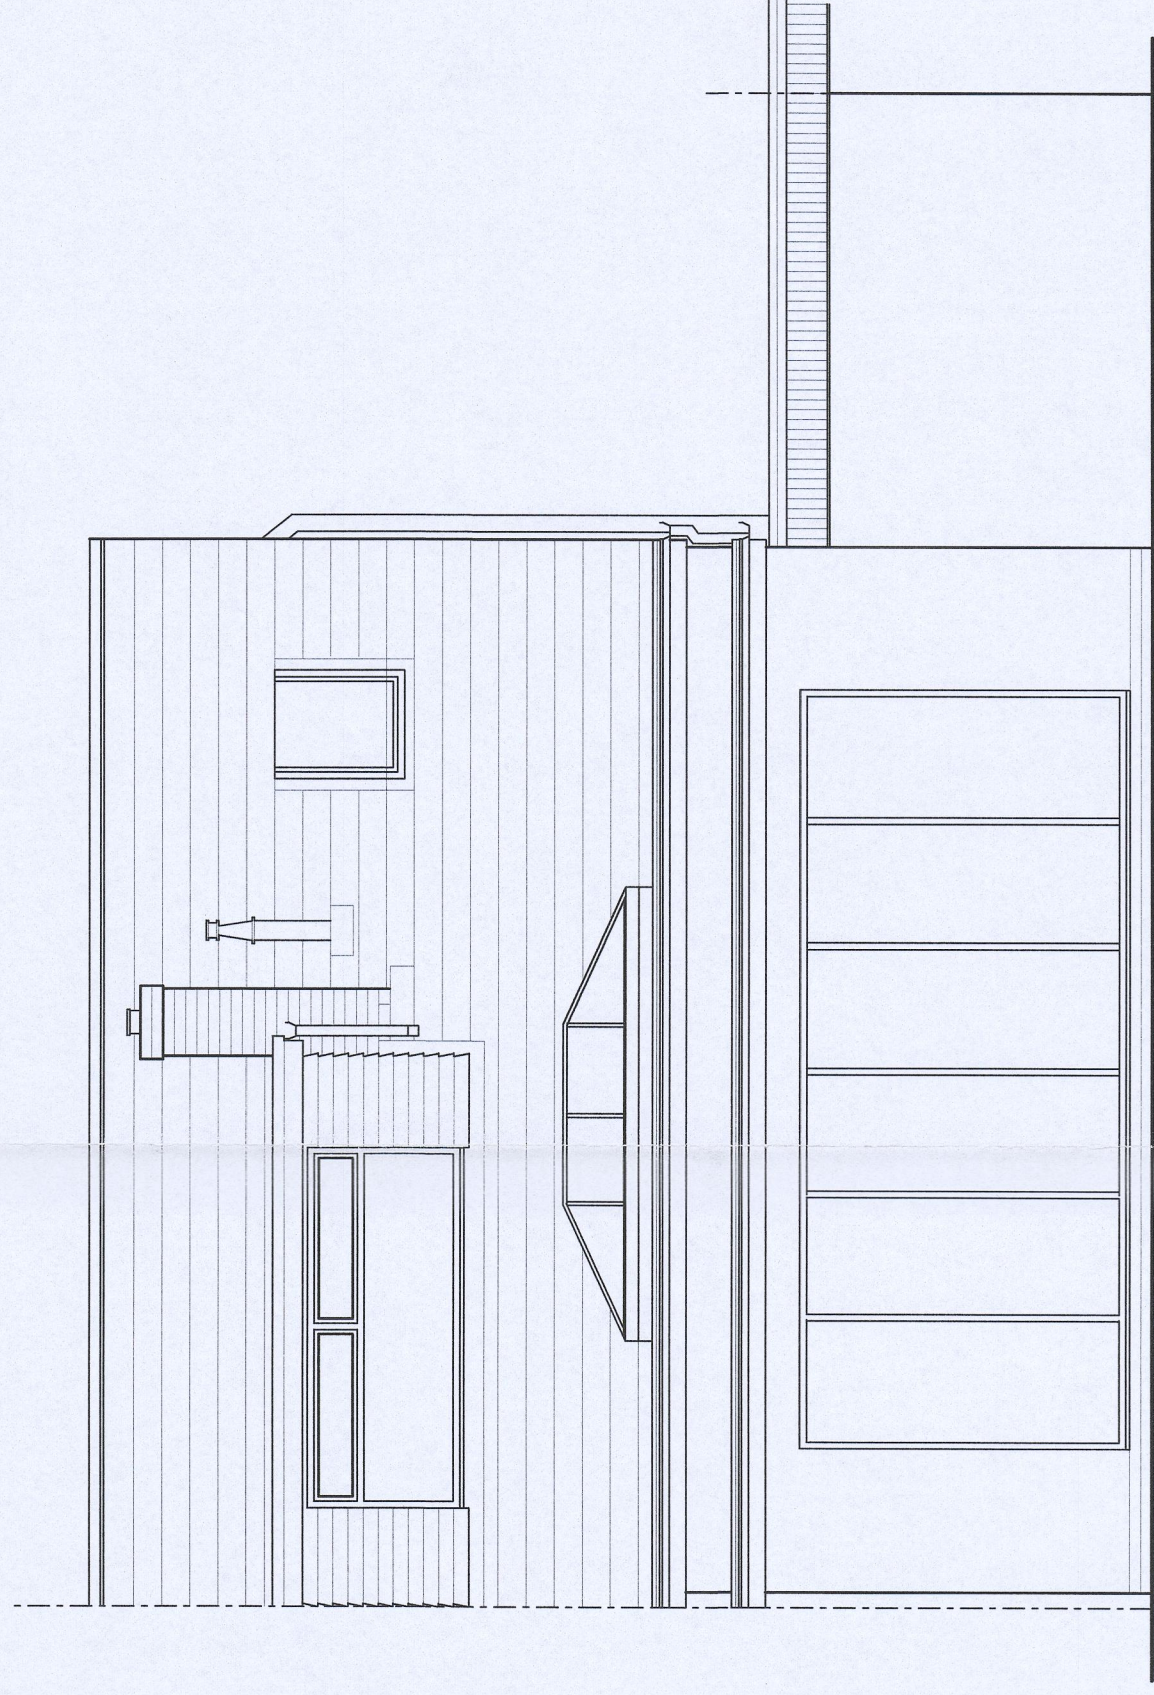

PROPOSED REAR ELEVATION

PROJECT		13, SHIRLEY DRIVE, MERTHYR TYDFIL	
DRAWING TITLE		PROPOSED ELEVATIONS	
DRAWN	DATE	SCALE	DRNG NO.
	6/21	1:50	6J/04
REV			