



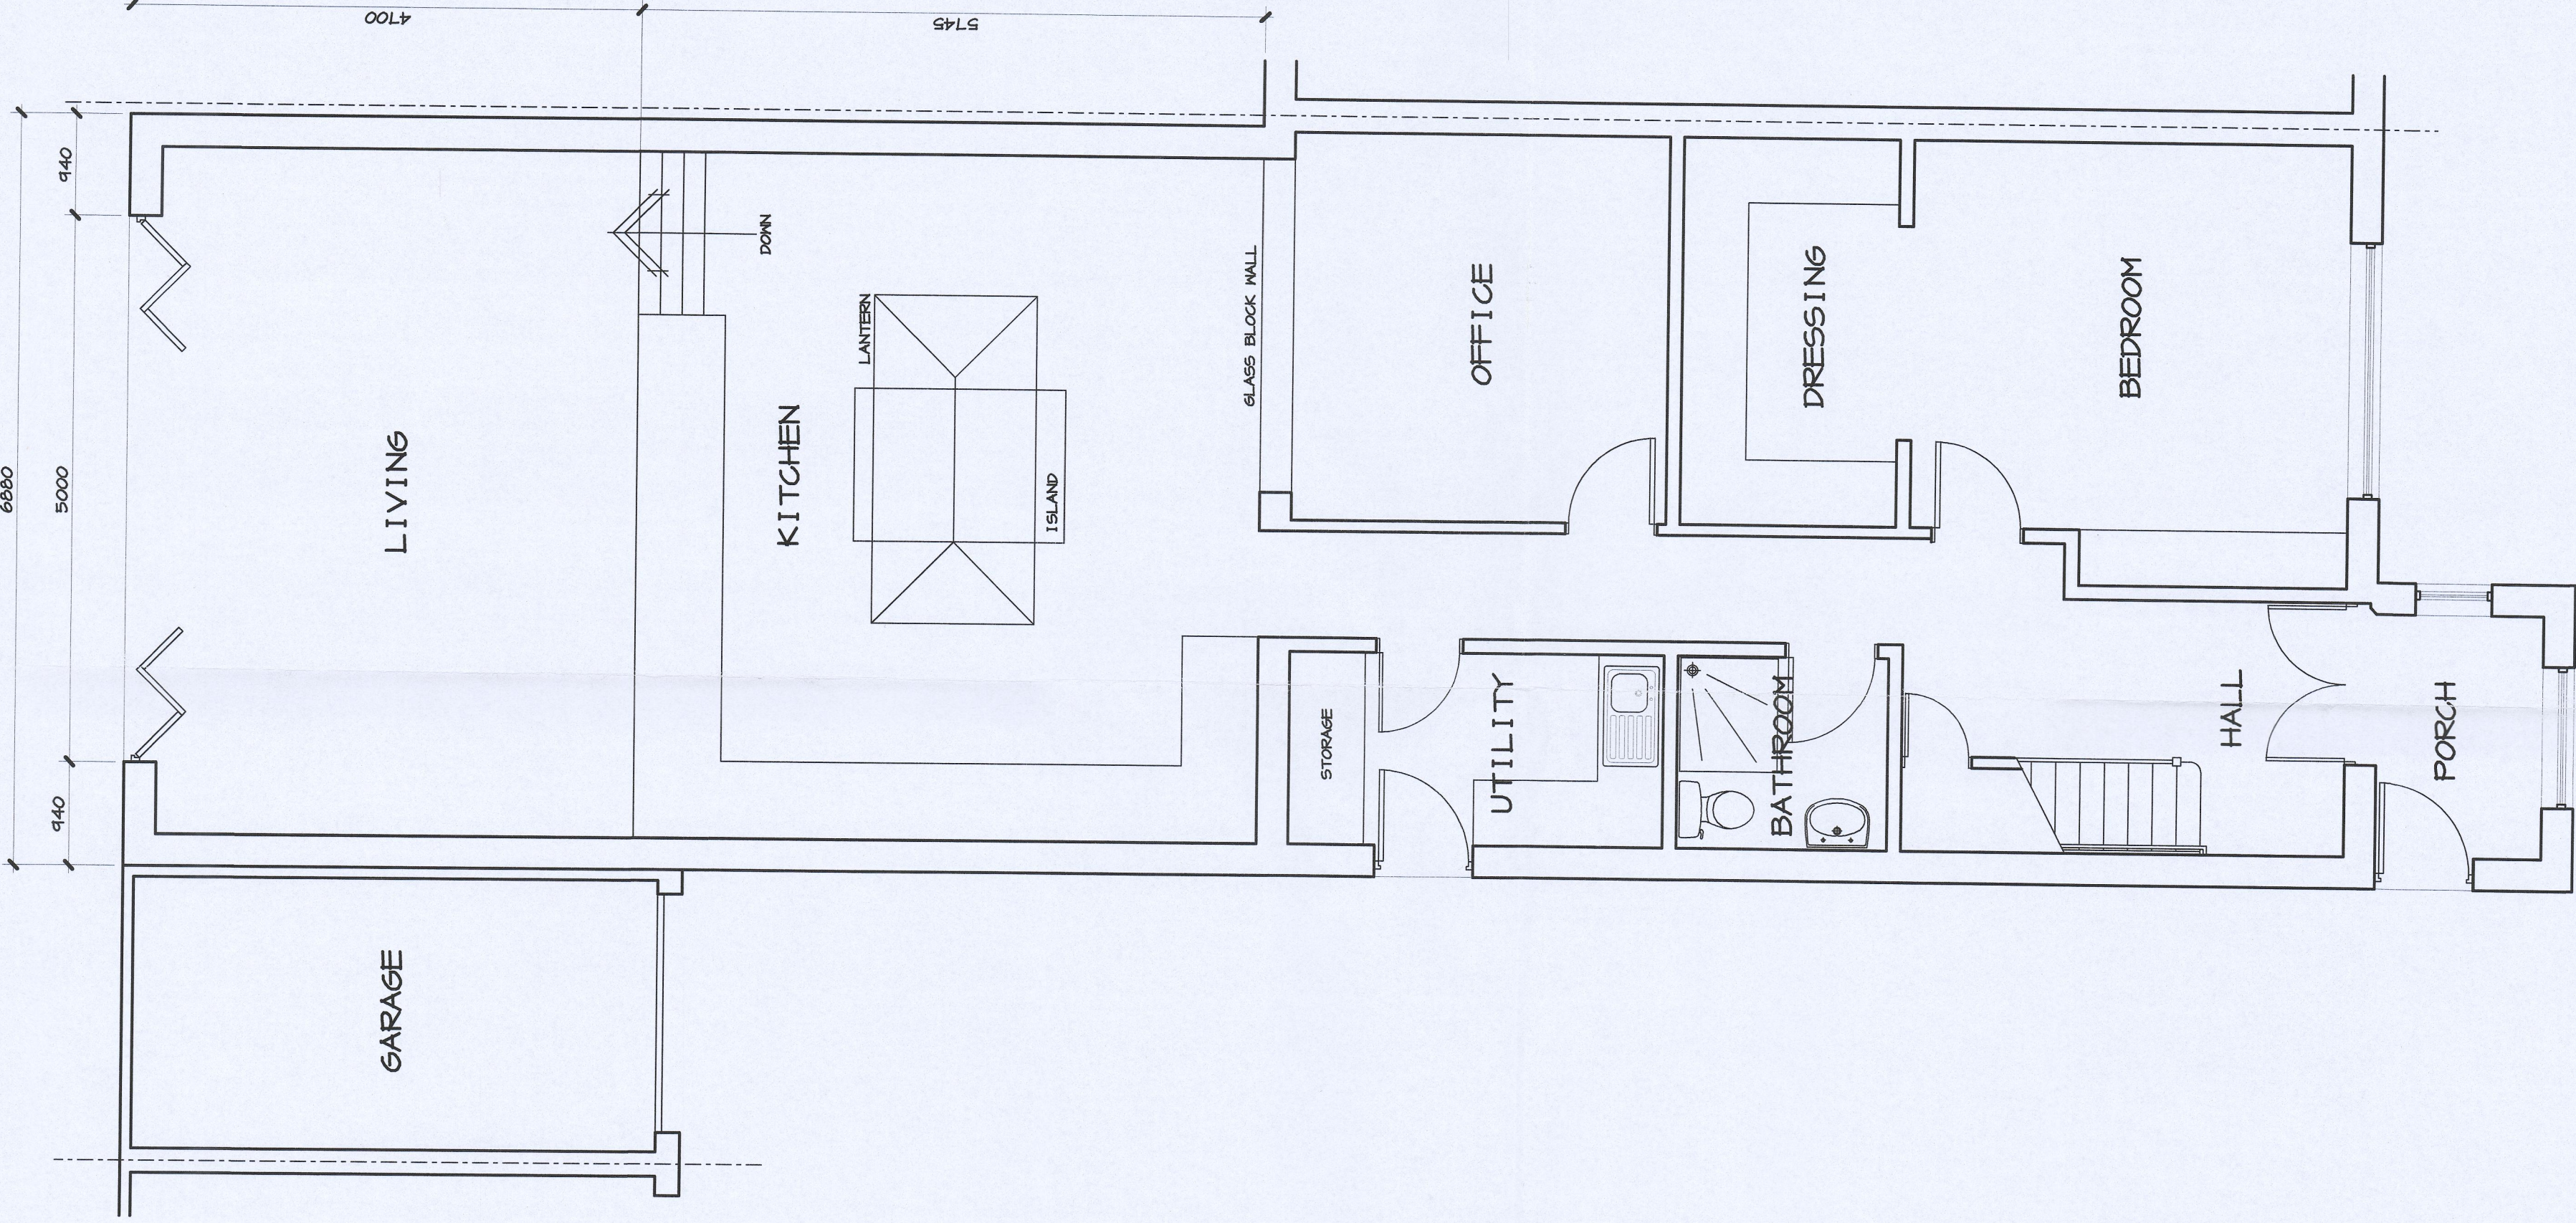

PROPOSED GROUND FLOOR PLAN

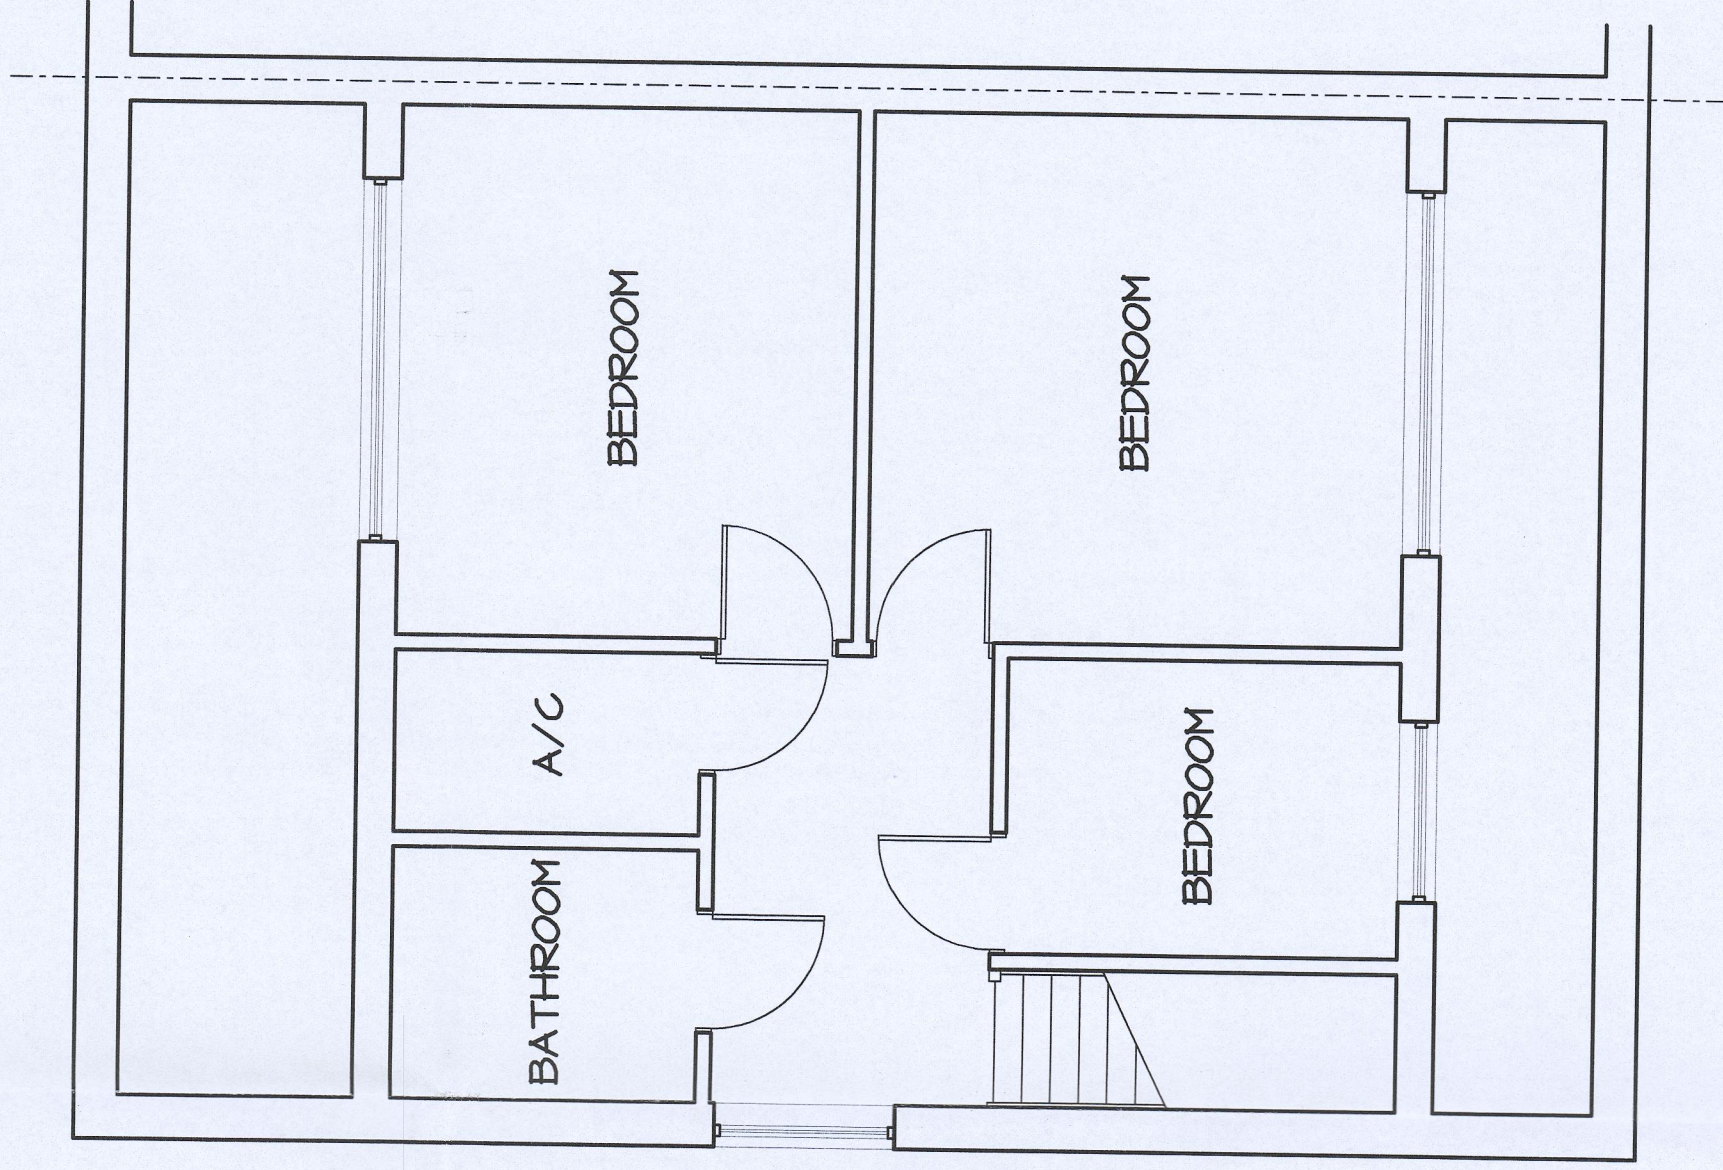

EXISTING FIRST FLOOR PLAN

PROJECT		19, SHIRLEY DRIVE, MERTHYR TYDFIL		
DRAWING TITLE		PROPOSED PLANS		
DRAWN	DATE	SCALE	DRWG NO.	REV
	6/21	1:50	64/03	