

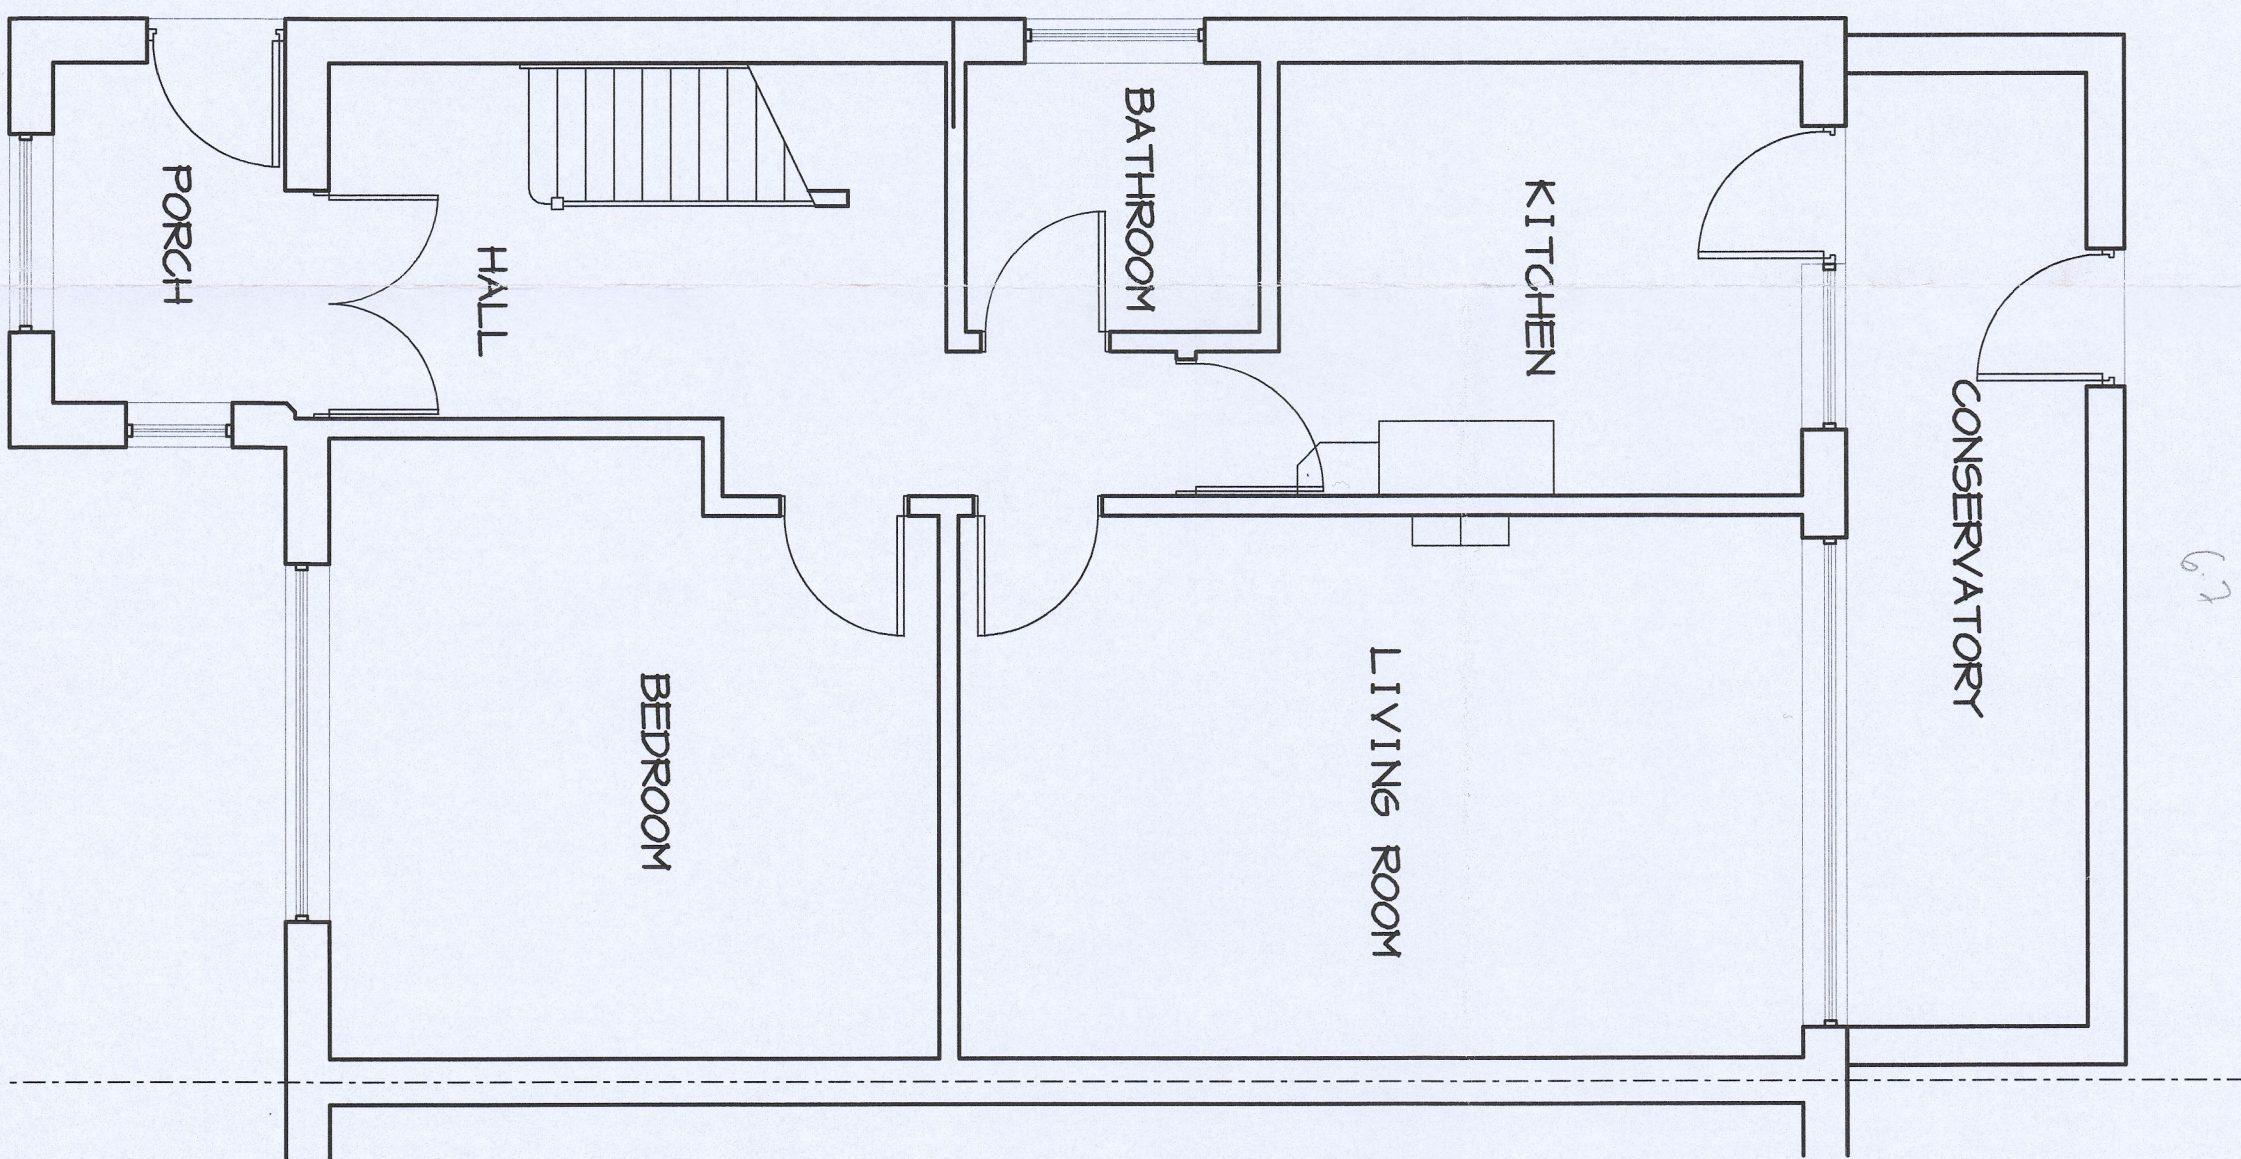


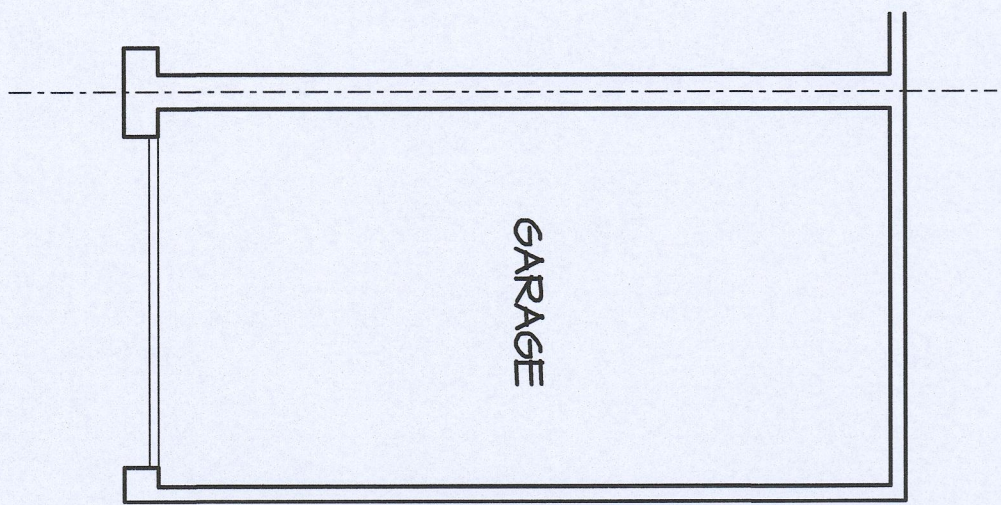

EXISTING GROUND FLOOR PLAN

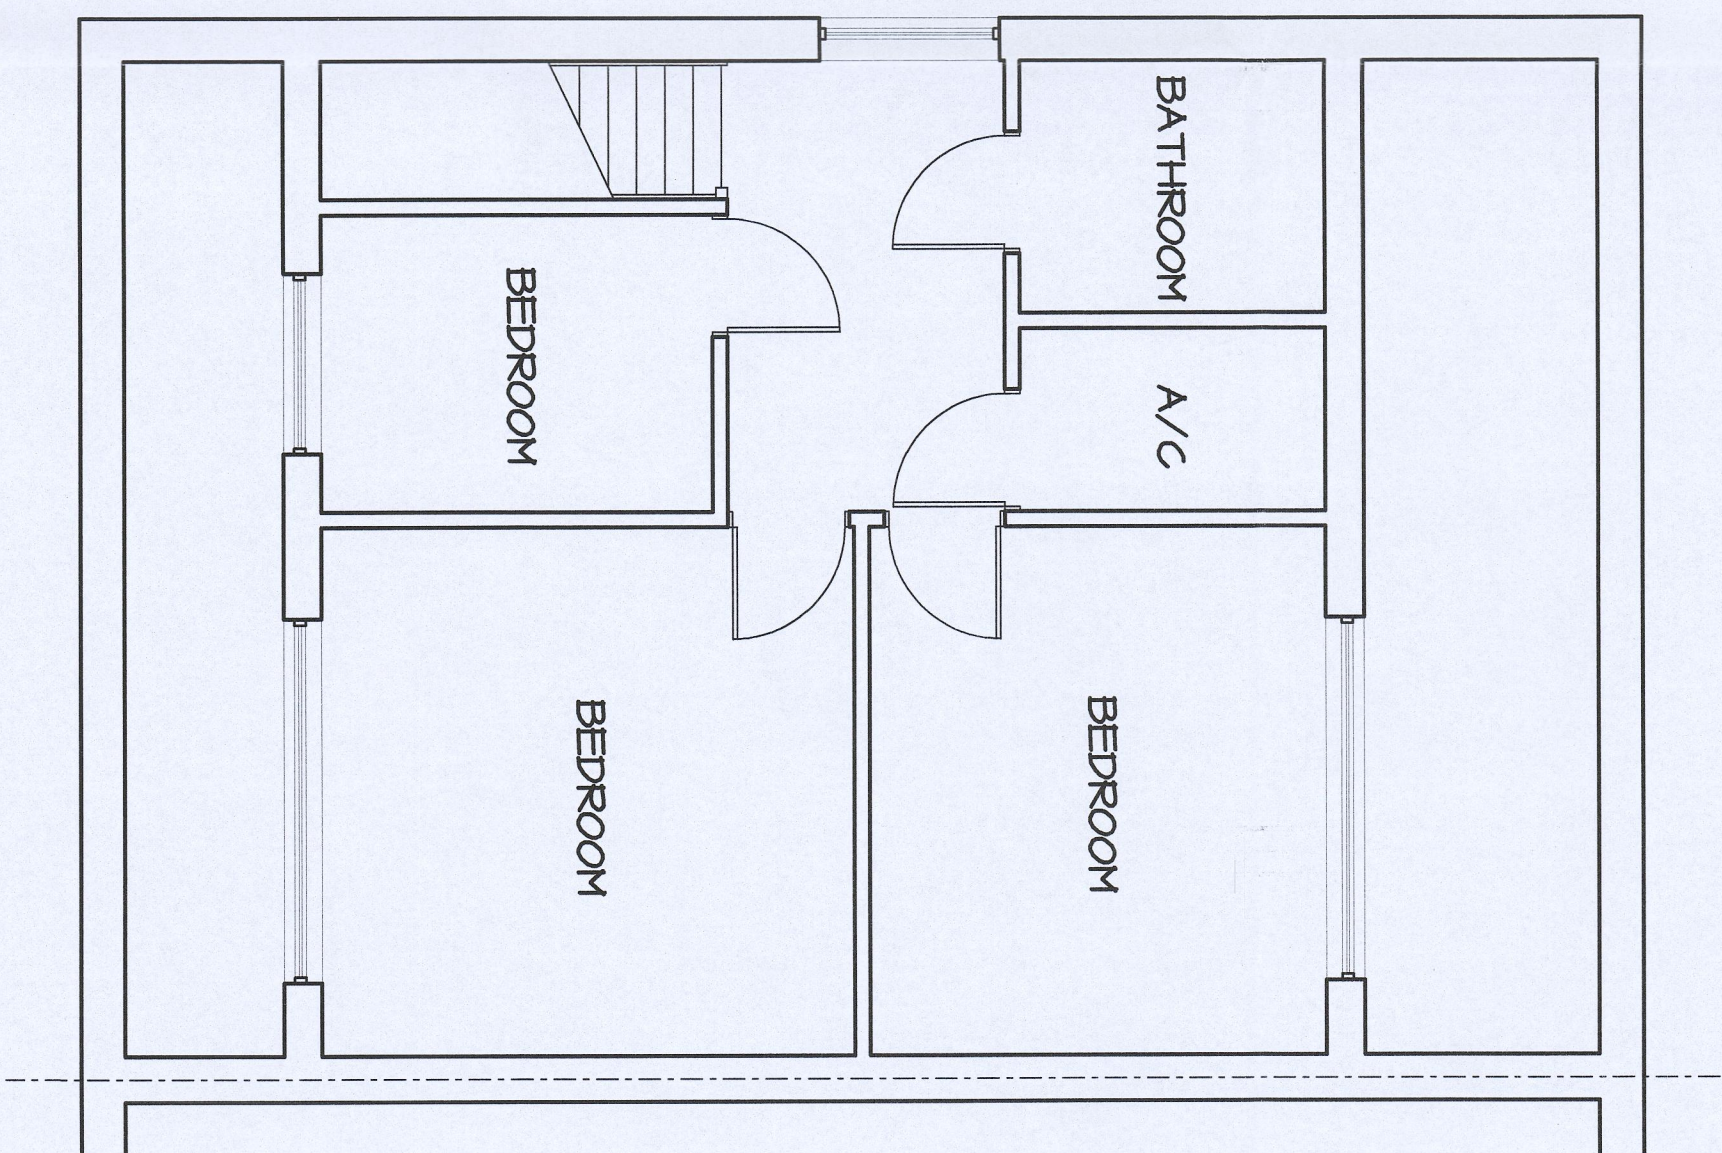

EXISTING FIRST FLOOR PLAN

PROJECT				
19, SHIRLEY DRIVE, WERTHER TDFIL				
DRAWING TITLE				
EXISTING PLANS				
DRAWN	DATE	SCALE	DWG NO.	REV
6/21	6/21	1:50	6J/01	