




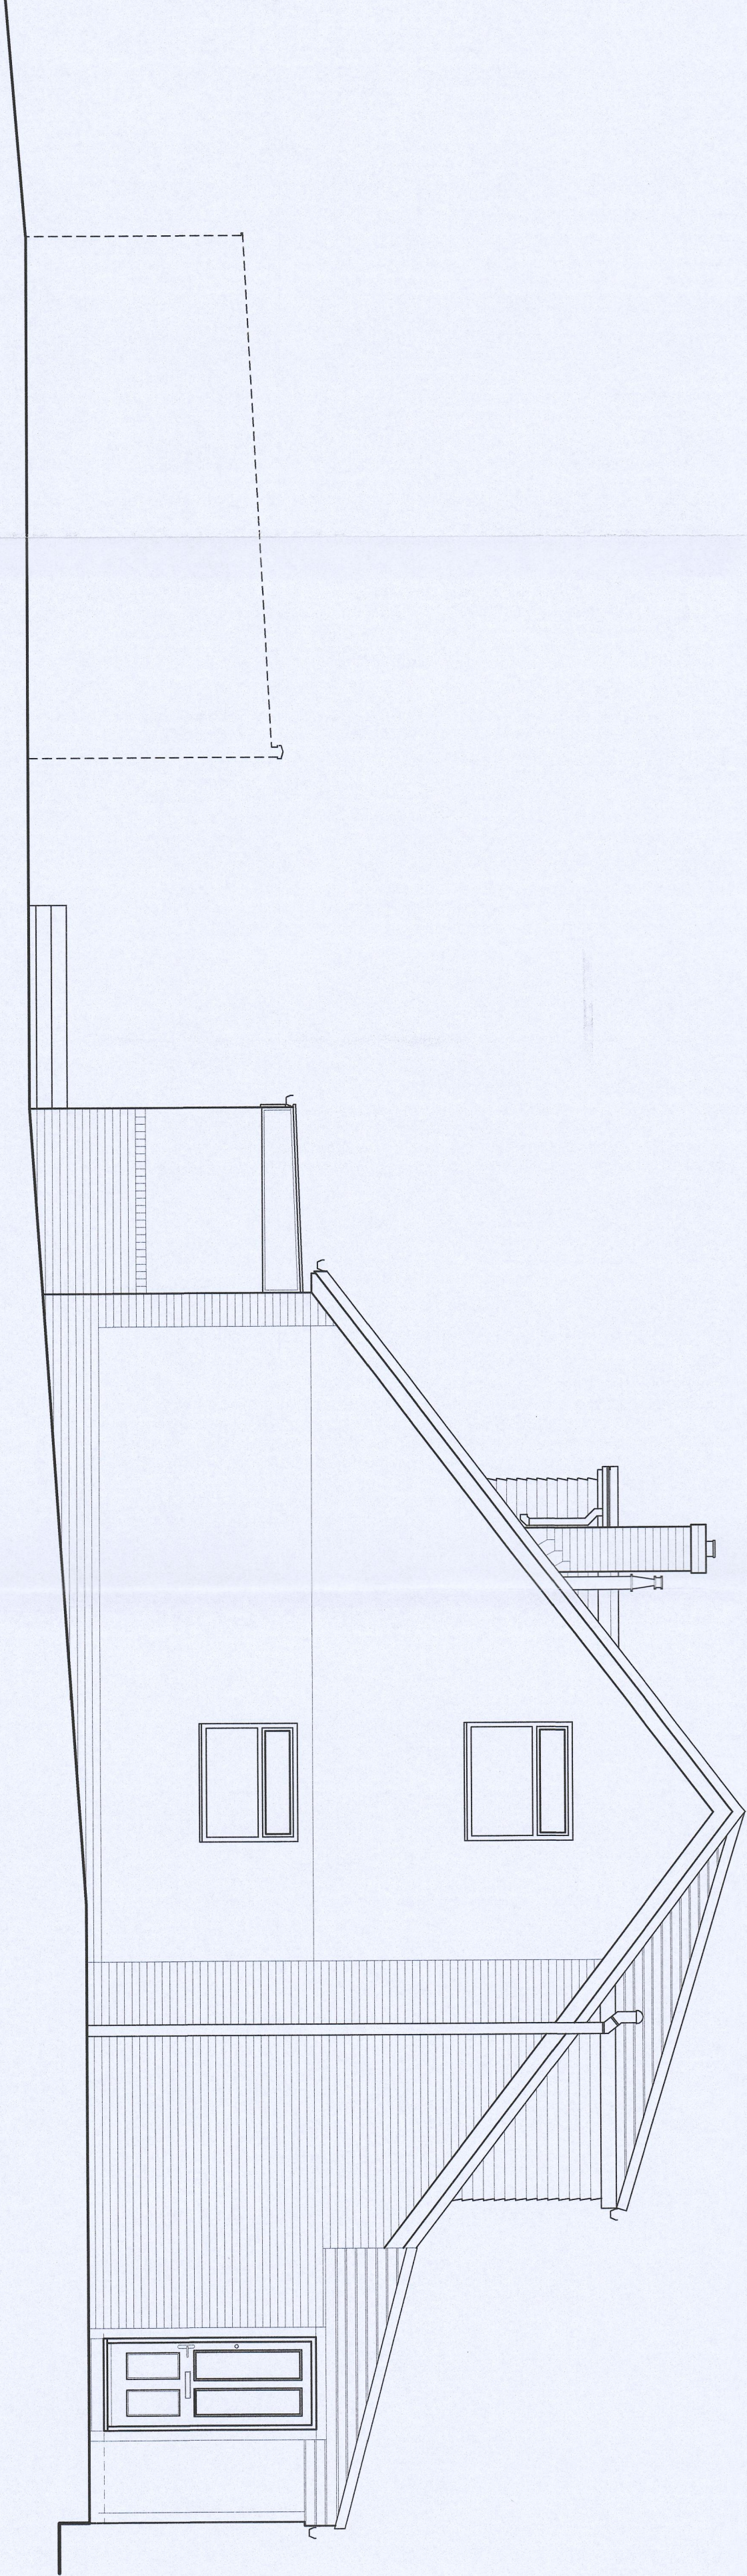

EXISTING SIDE ELEVATION

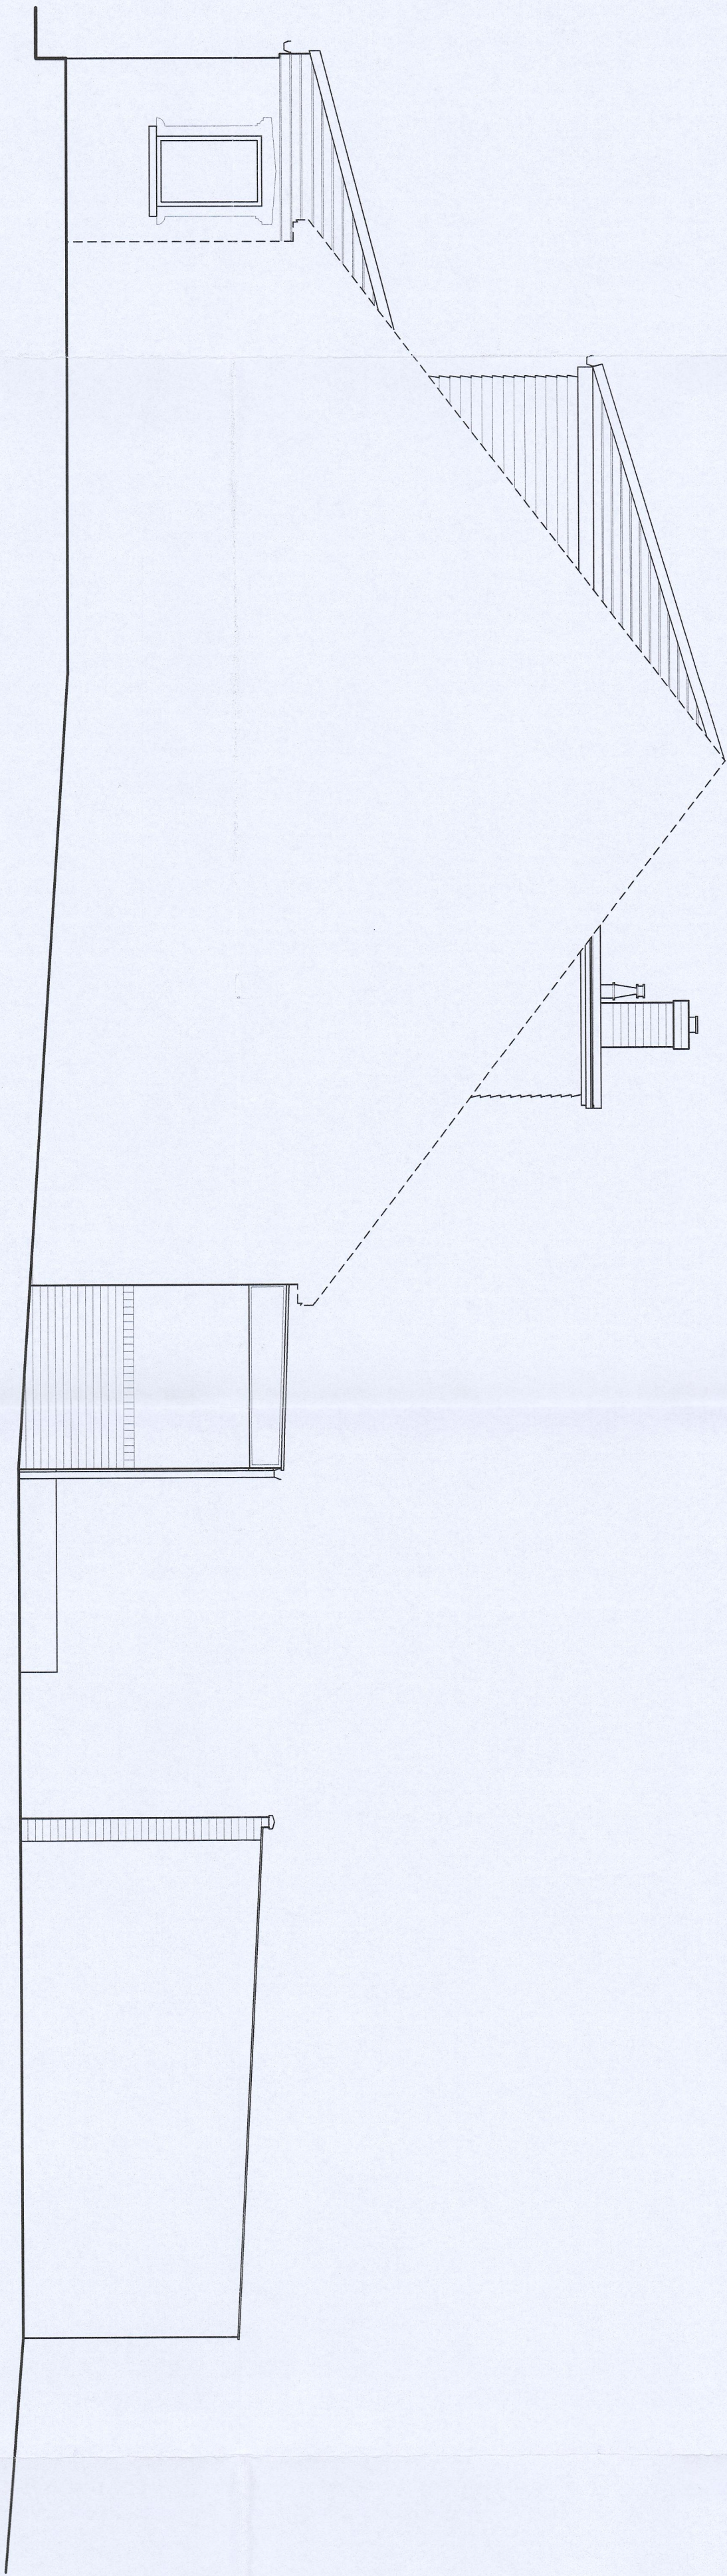

EXISTING SIDE ELEVATION

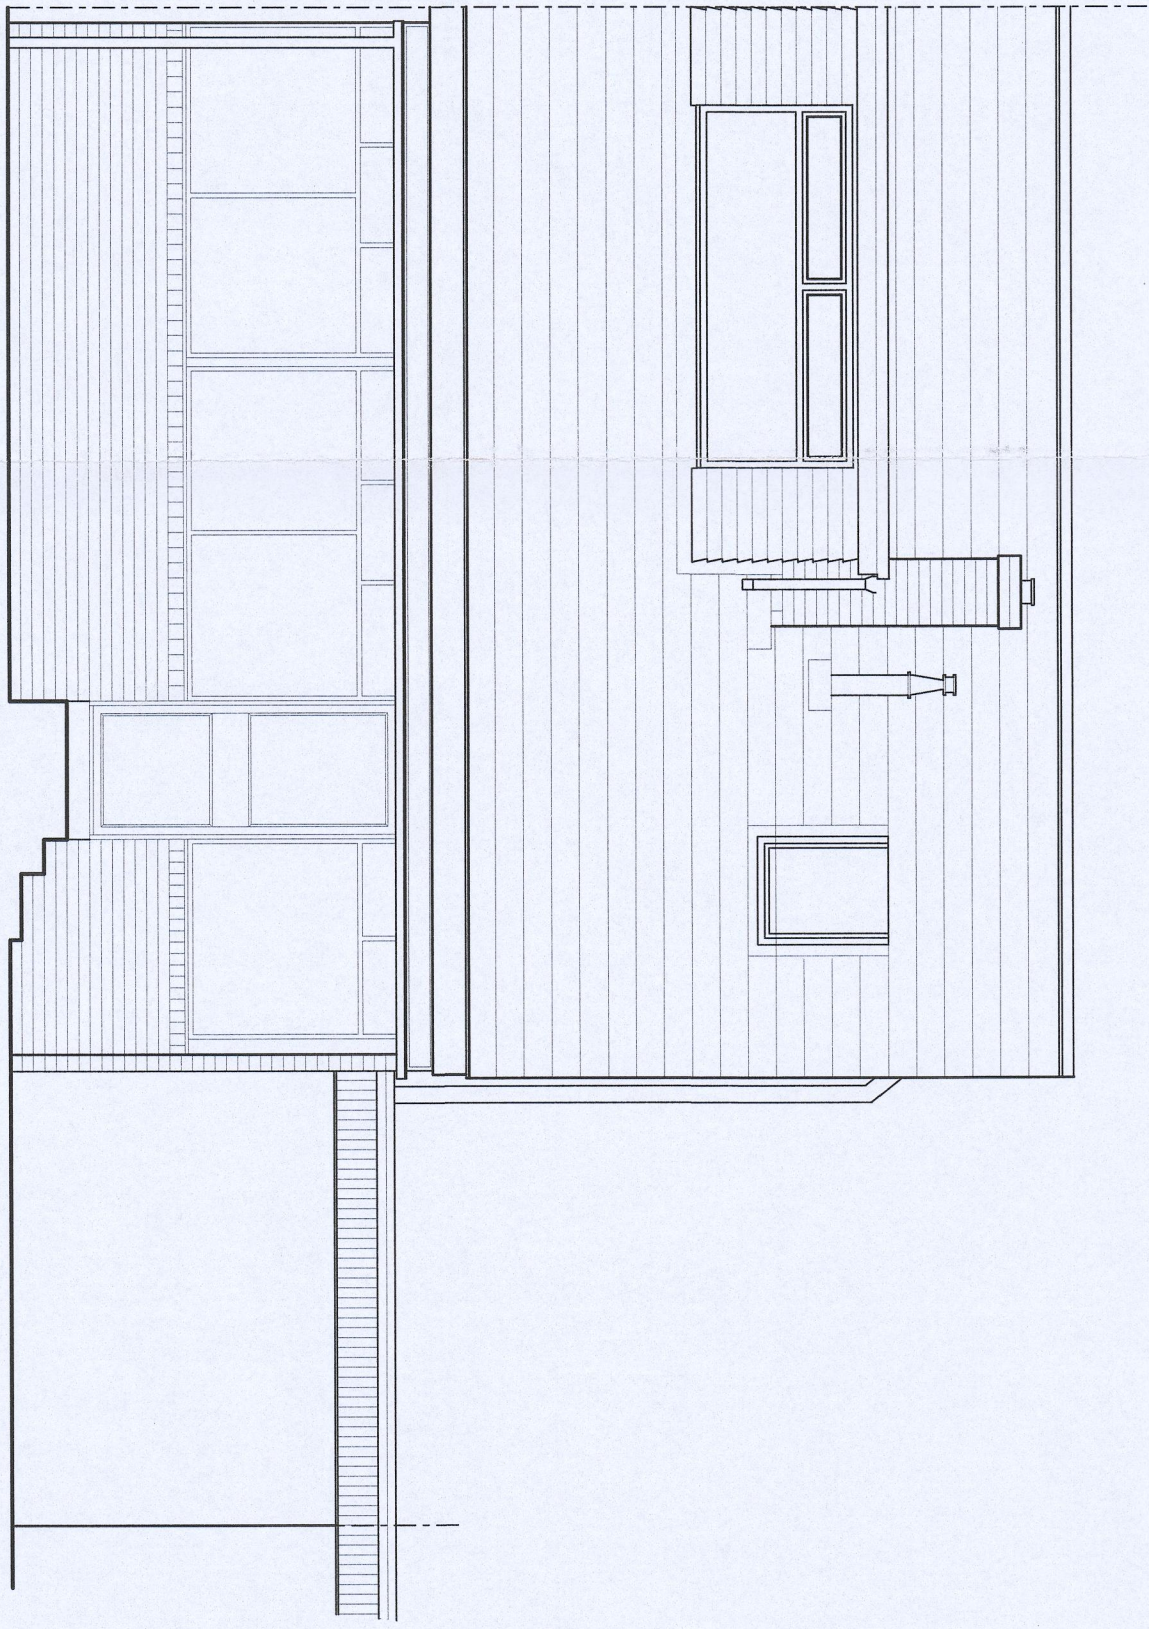

EXISTING REAR ELEVATION

PROJECT				
13, SHIRLEY DRIVE, WERTHER TWP, IL				
DRAWING TITLE				
EXISTING ELEVATIONS				
DRAWN	DATE	SCALE	DWG. NO.	REV.
6/21	6/21	1:50	6/02	