




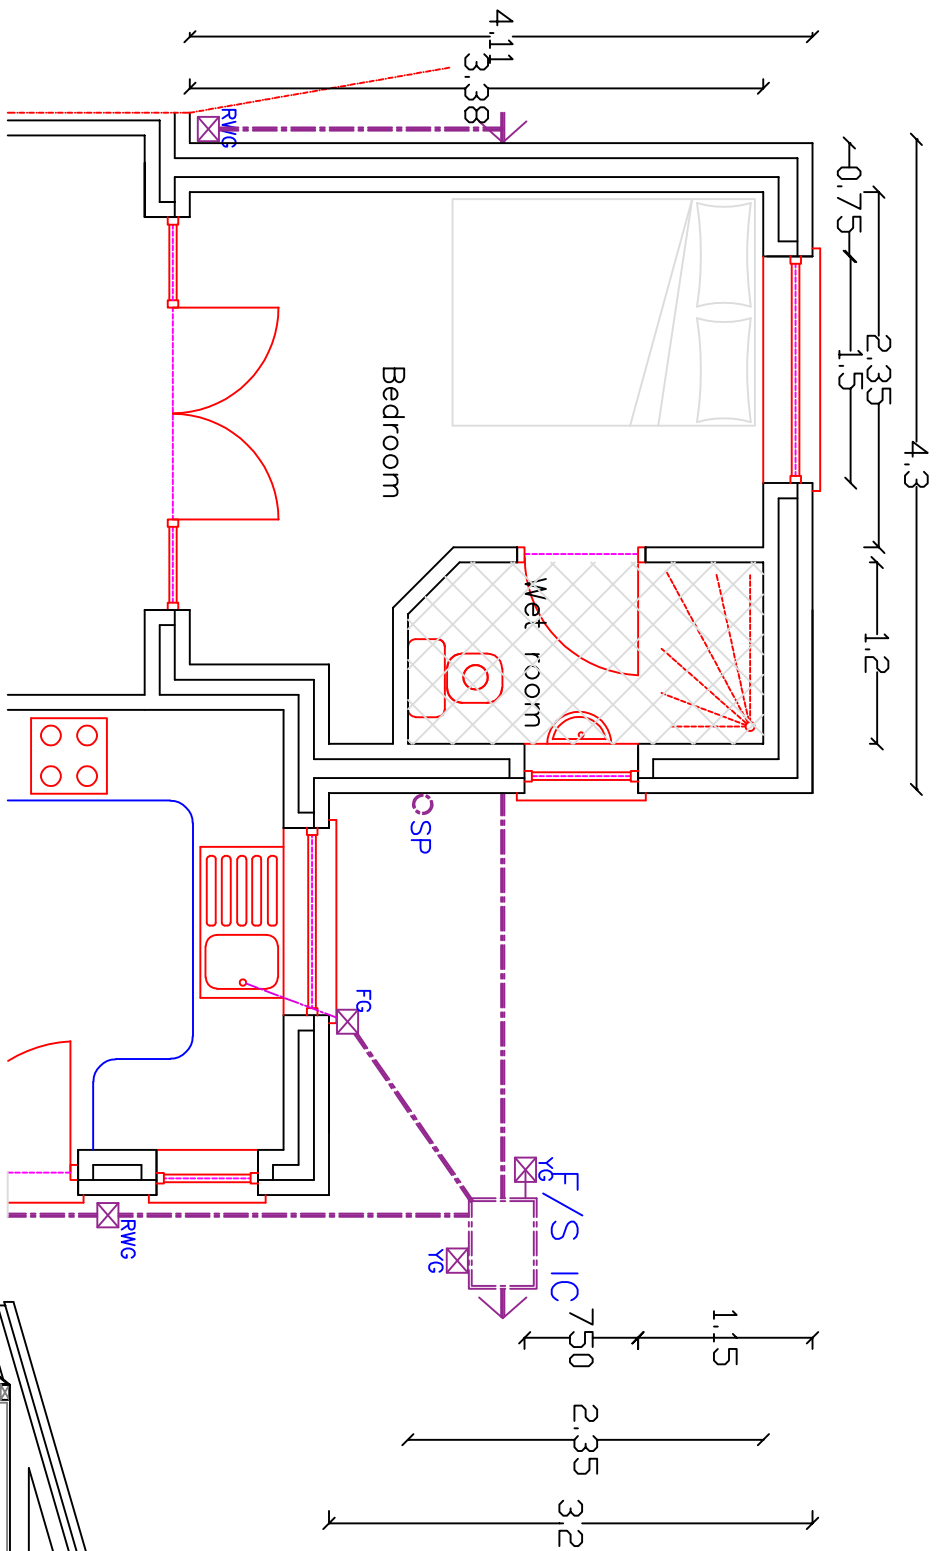


Proposed Partial Ground Floor Plan
Scale 1:50

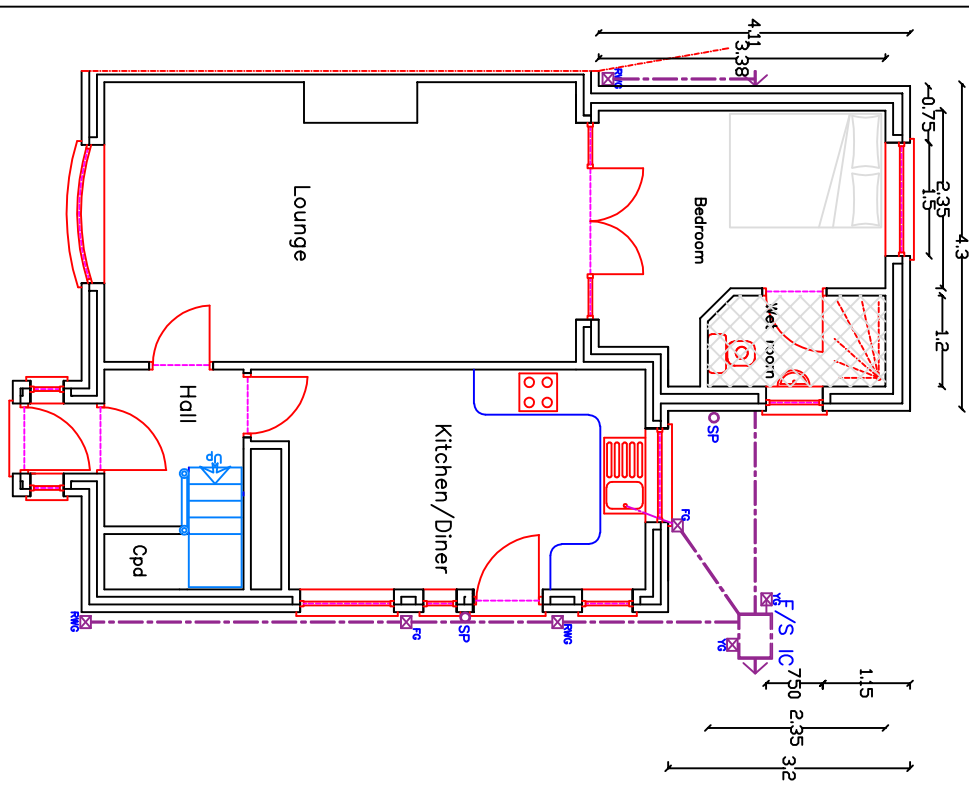


Proposed Ground Floor Plan
Scale 1:100

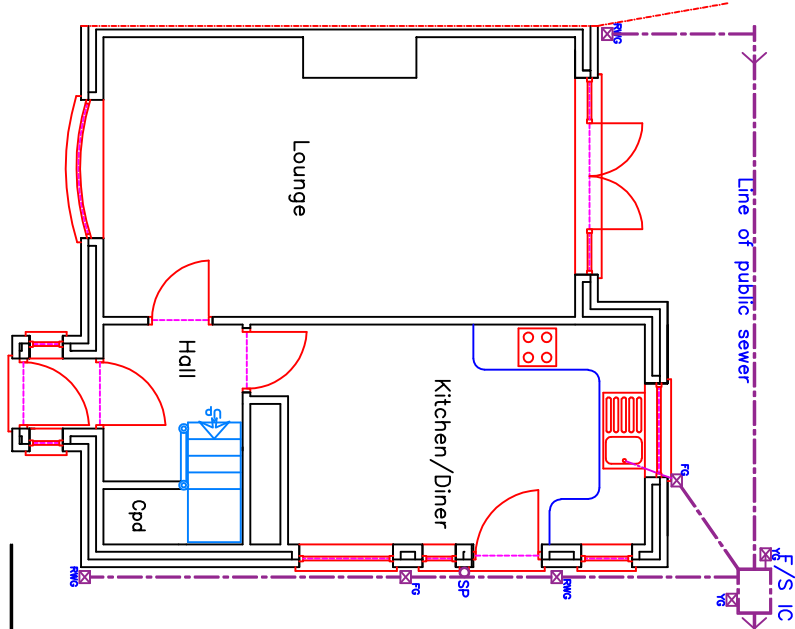


Existing Ground Floor Plan
Scale 1:100

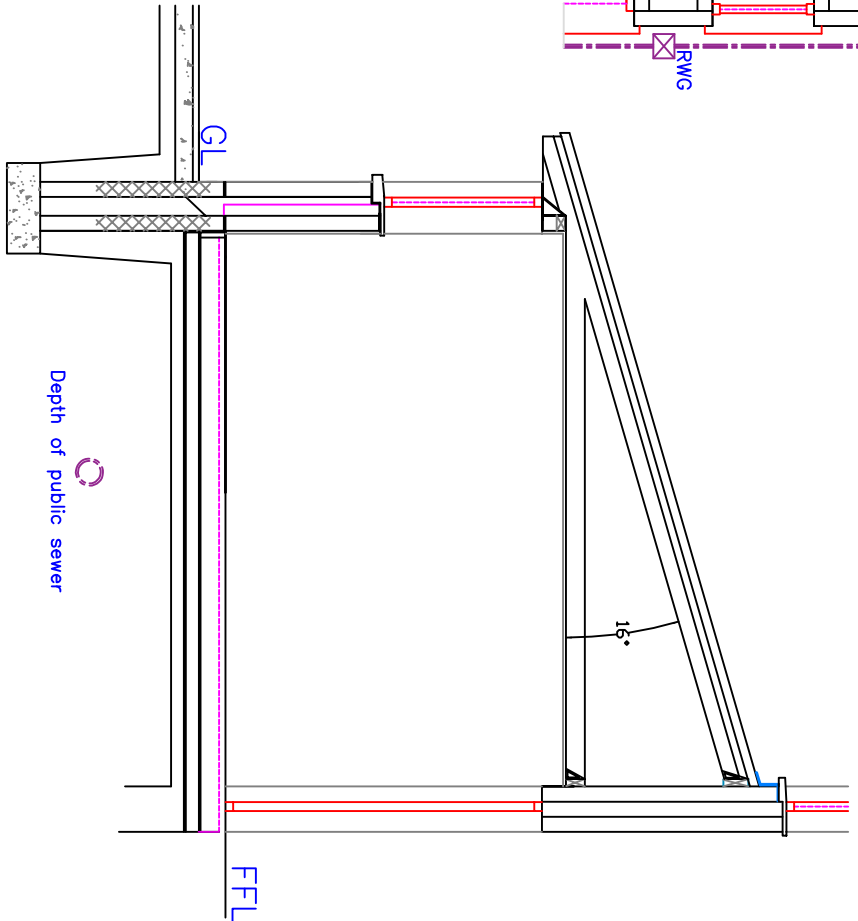


Proposed Section
Scale 1:50

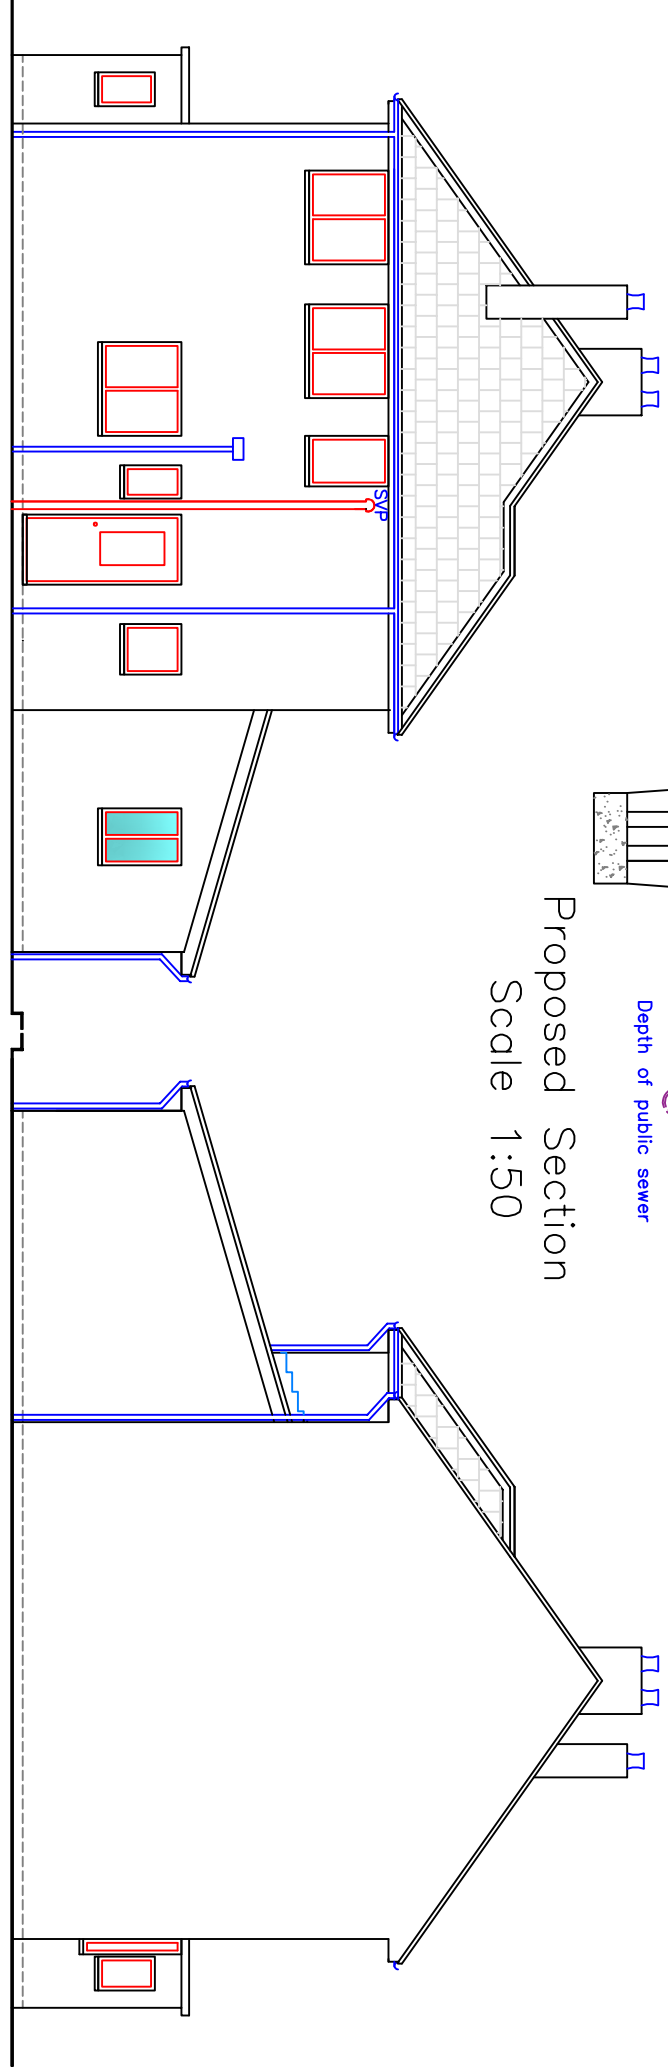


Proposed Side Elevation
Scale 1:100

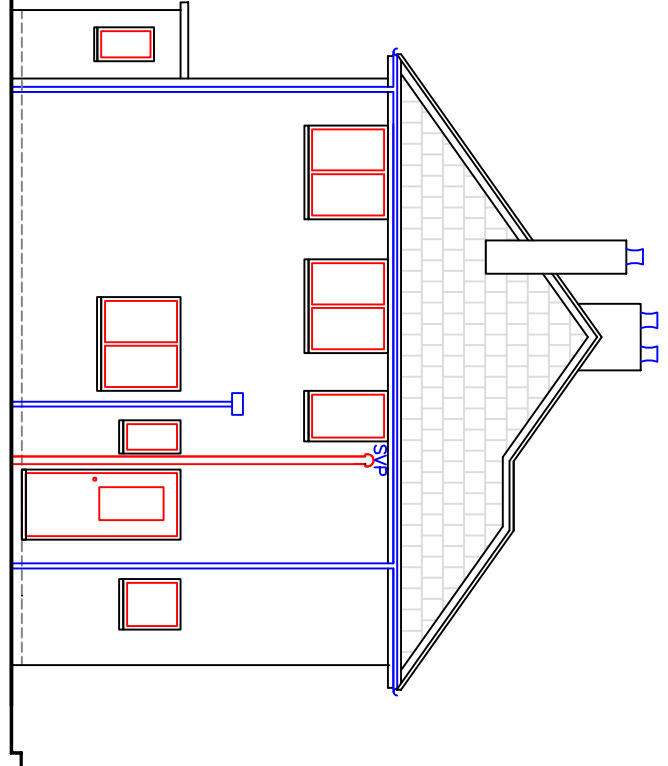


Existing Side Elevation
Scale 1:100

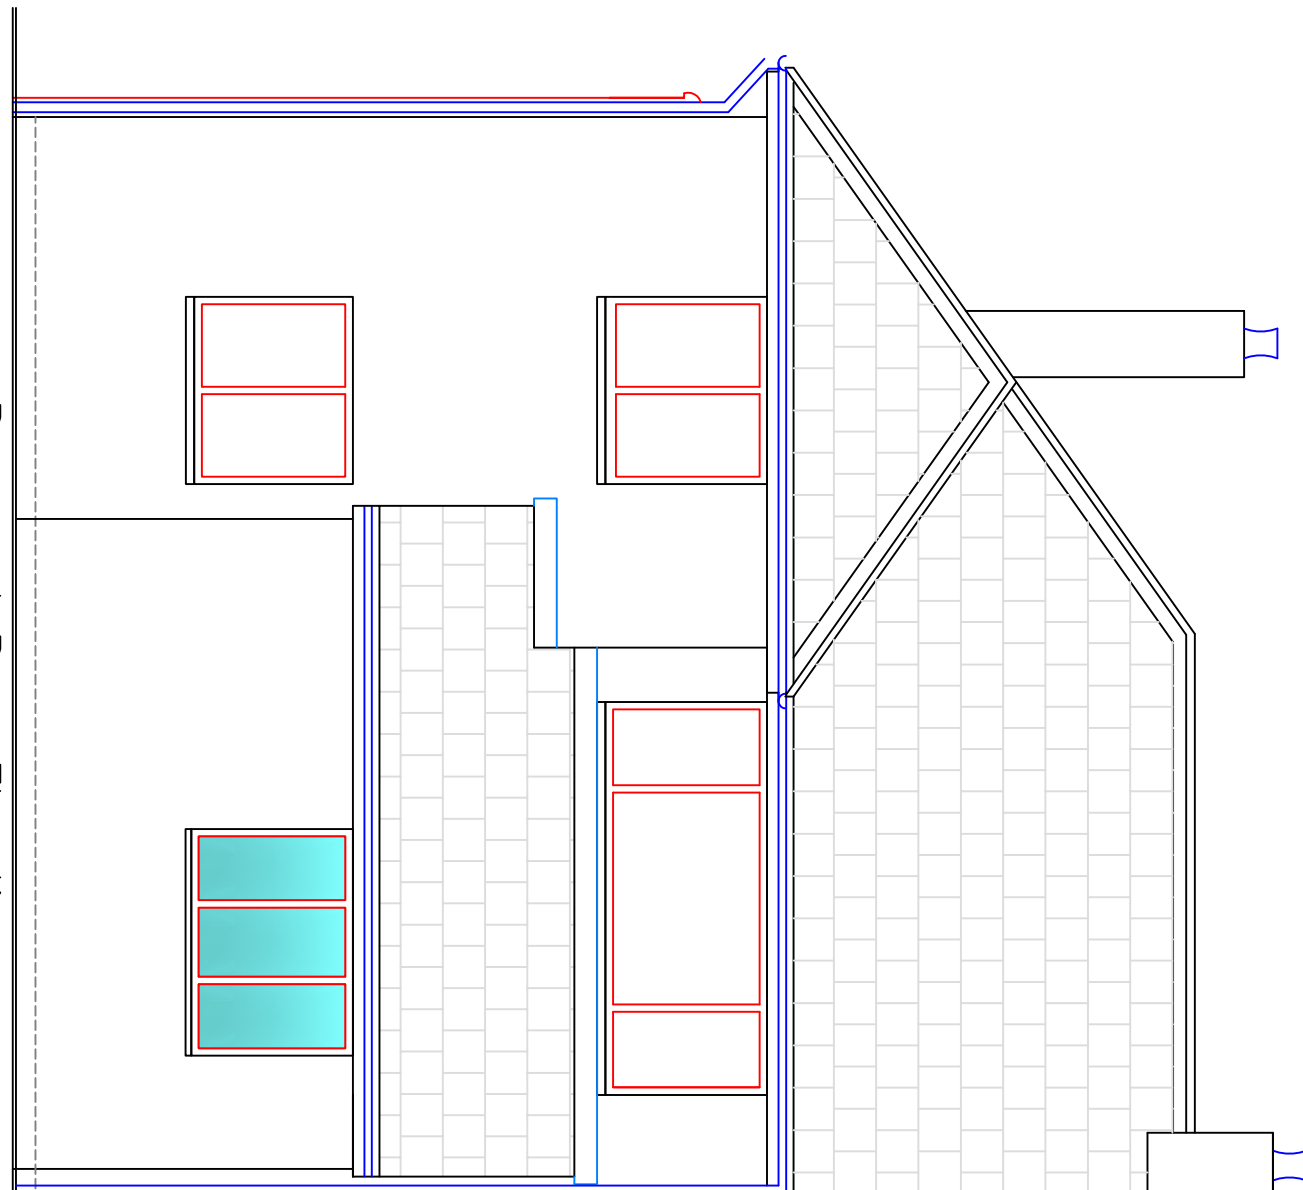

Proposed Rear Elevation
Scale 1:50

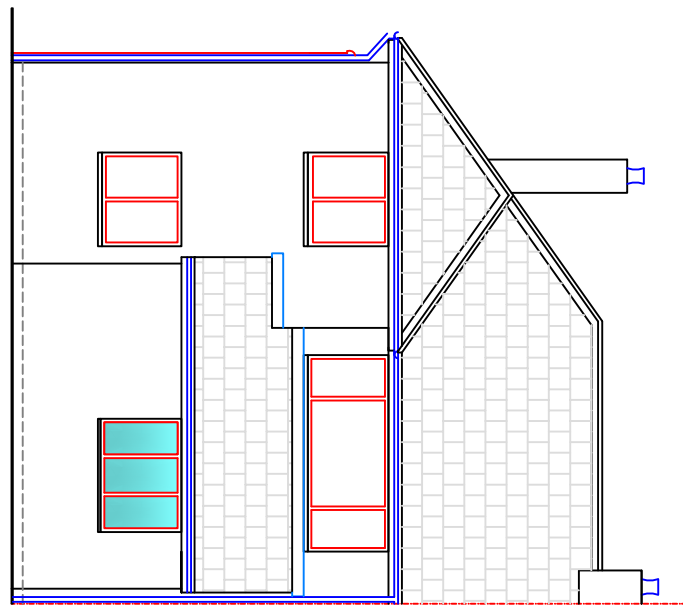

Proposed Rear Elevation
Scale 1:100

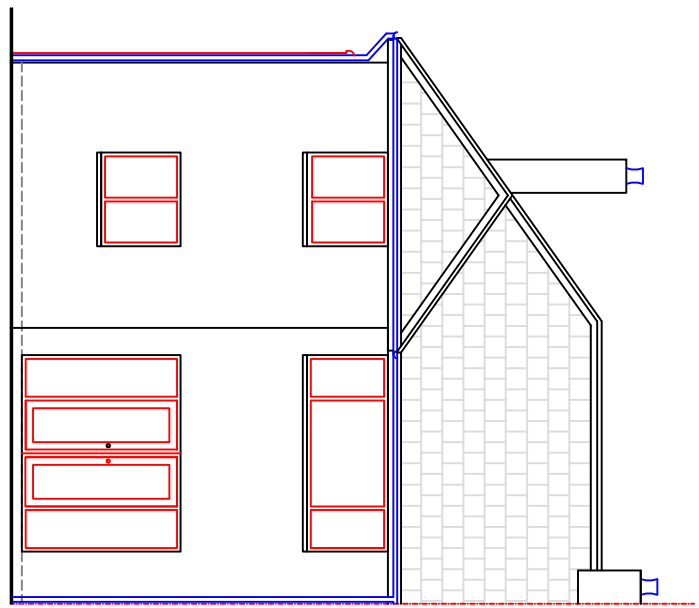

Existing Rear Elevation
Scale 1:100

Utopia Design

Architectural Services

Building Planning Application Support

Paul Thomas: BSc (Hons)

Email: utopiasos@hotmail.com

Tel: 01685 559230. Mob: 07908 725065

Issued Only for Purpose Indicated

Drawing Status: FOR PLANNING PURPOSES ONLY

Client

26, Maesgwynne

Cefn Coed

Merthyr Tydfil

CF48 6BW

Project

Proposed Single Storey

Rear Extension

Drawn by

PT

Date

30.03.2020

Title

Existing and Proposed Plans, Elevations & Sections

Scale

1:50

1:100

Paper

Dwg No

AZ

Maesgwynne 26 01