


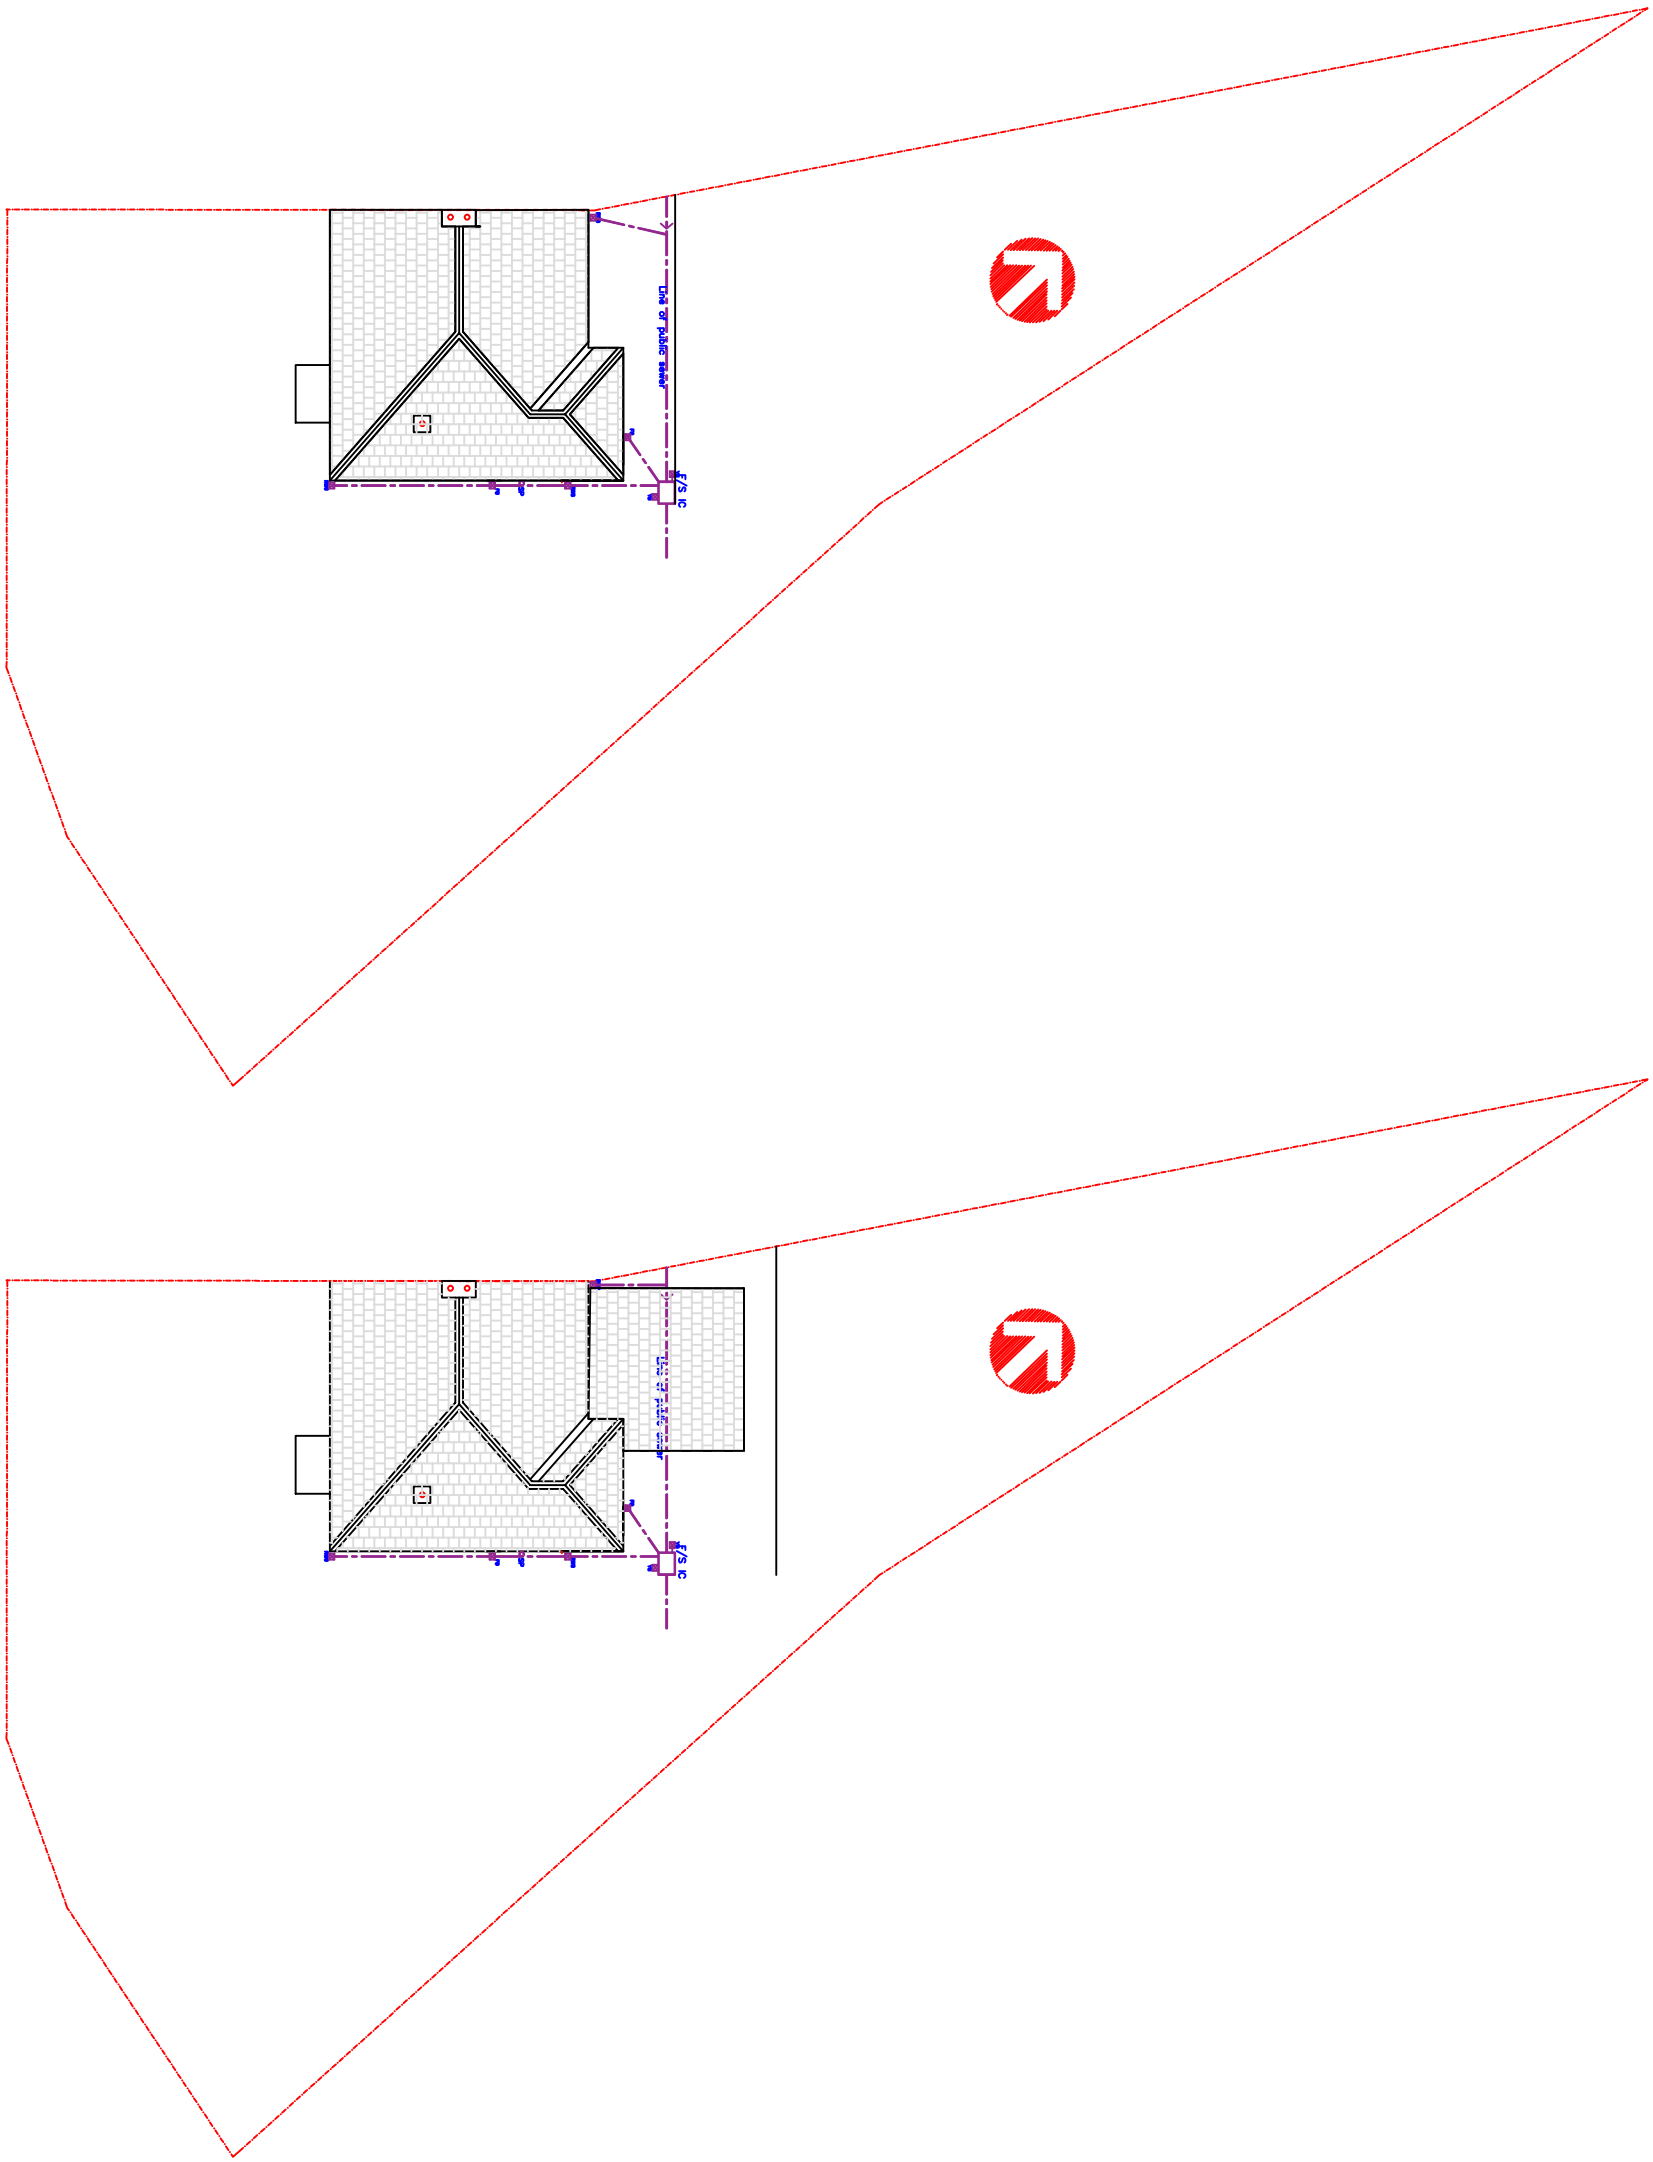

Existing Site Plan
Scale 1:100

Proposed Site Plan
Scale 1:100

Utopia Design

26 Maesgwyrne

Merthyr Tydfil

CF48 2SB

Utopia Design

Architectural Services

Building Planning Application Support

Paul Thomas: BSc (Hons)

Email: utopiodas@hotmail.com

Tel: 01685 559230 Mob: 07908 725065

Issued Only for Purpose Indicated

Drawing Status: FOR PLANNING PURPOSES ONLY

Client

26, Maesgwyrne

Cefn Coed

Merthyr Tydfil

CF48 2SB

Project

Proposed Single Storey

Rear Extension

Drawn by

PT

Date

30.03.2020

Scale

1:200

Title

Existing and

Proposed Plans

Paper

A2

Drwg No

Maesgwyrne 26 02