


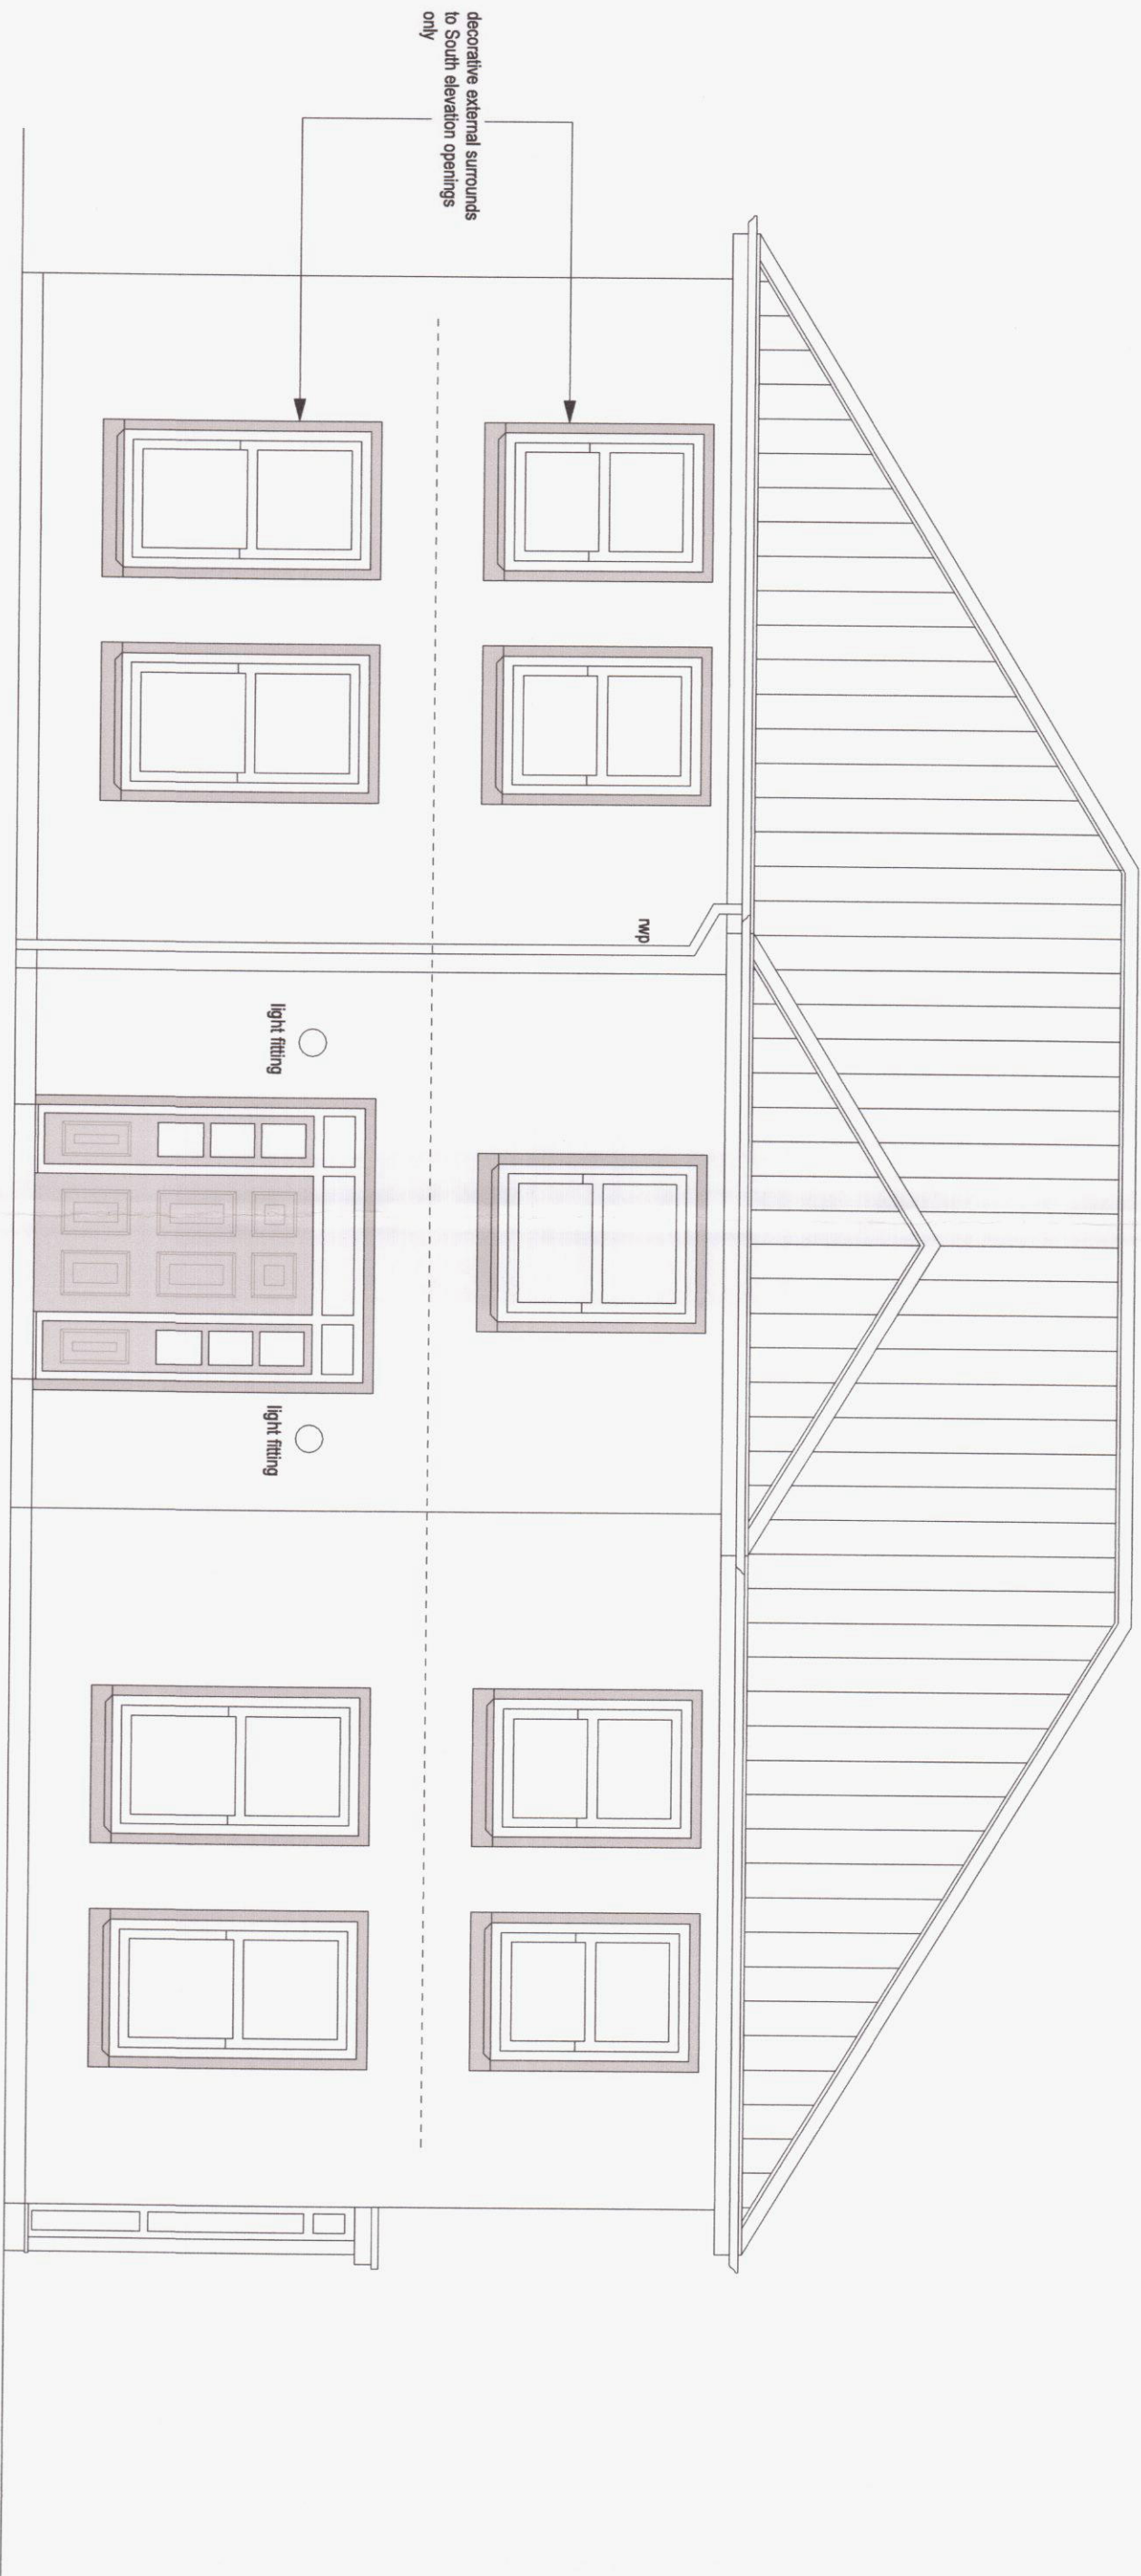

ELEVATION TO SOUTH



ELEVATION TO EAST



ELEVATION TO NORTH



ELEVATION TO WEST

MATERIALS		
Roof Covering		
New and existing natural slates, colour: black, with copper terracotta ridge and hip tiles.		
Fascia, Barge Boards and Soffits		
All white upvc.		
Main Walls		
Smooth, through coloured render, off white, decorative surrounds to front elevation windows and entrance door only.		
Windows		
Upvc vertical sliding sash window frames, colour: charcoal grey.		
External doors		
As shown on drawings, upvc, colour: grey.		
Rainwater goods		
Painted metal, OG profile gutters and circular rainwater pipes, all colour: black.		
Revision E - 13/02/20 - Bay windows retained to previous size, mps and roof windows shown.		
Revision C - 23/01/20 - further minor alterations to windows and external doors. Bay windows revised. External colour revised.		
Revision B - 02/01/19 - alterations to windows and external doors, elevational treatment revised.		
This drawing has been prepared by Paul Overton Architects and may not be reproduced or used in any form without the written consent of Paul Overton Architects.		
Do not scale off this drawing.		
All heights, levels, areas and volumes to be checked on site before any work is undertaken.		
PAUL OVERTON ARCHITECTS		
PAUL OVERTON ARCHITECTS LTD. THE STRAITS STUDIO, 100, THE STRAITS, CARDIFF, CF10 1JL. TEL: 0300 331 1111. paul@pauloverton.co.uk		
Client		
Mr and Mrs R. Llewellyn		
Project		
Cyfarthfa Vicarage, Merthyr Tydfil		
Drawing Title		
Sketch design - elevations		
CAD ref		
Drawn PRO		
Date		
December 2019		
Scale		
1:50		
Project No.		
9037		
Drawing No.		
04		
Revision		
E		