




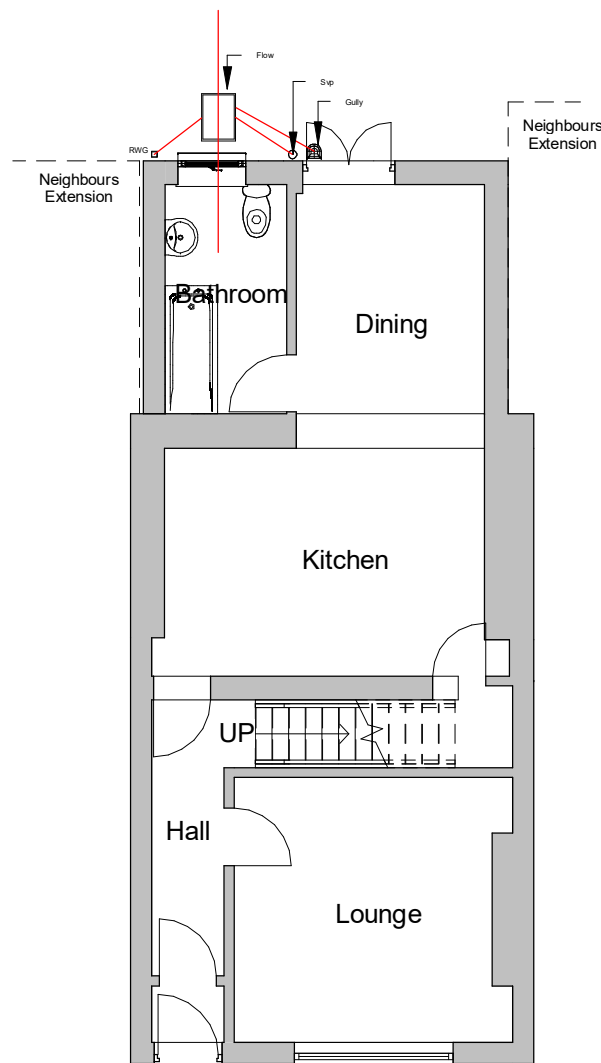


Existing Ground Floor

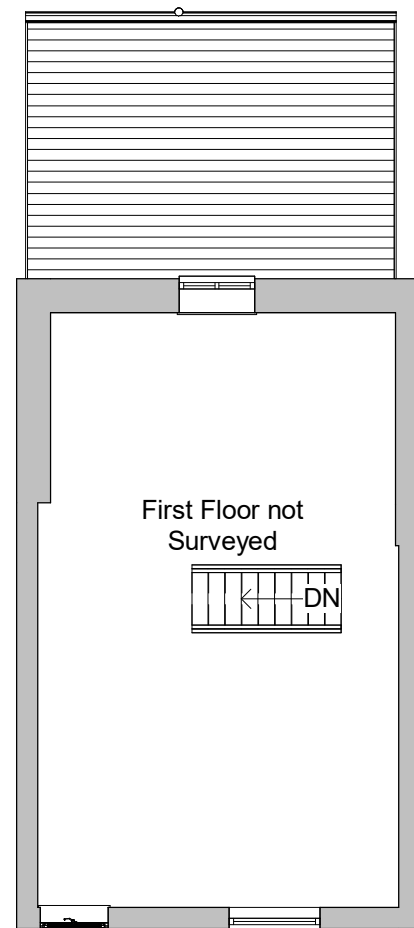


Existing First Floor

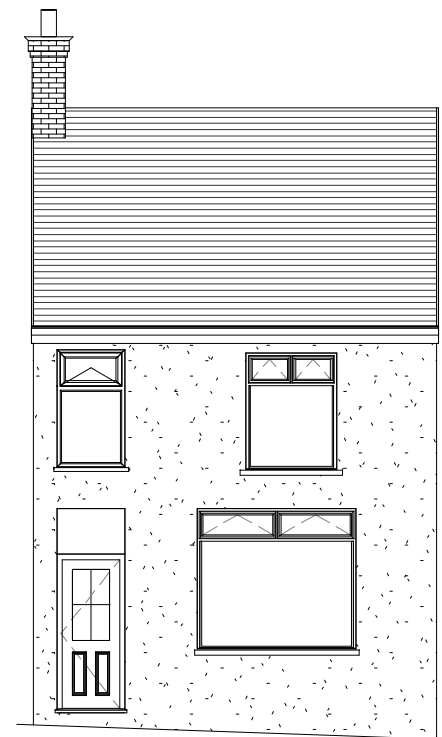


Existing Front Elevation

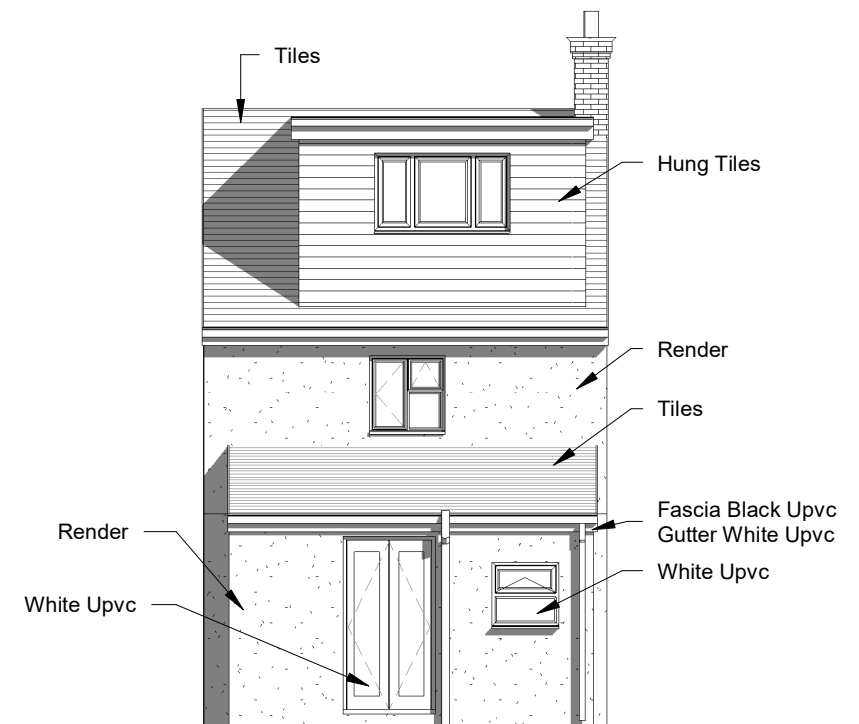

Existing Rear Elevation

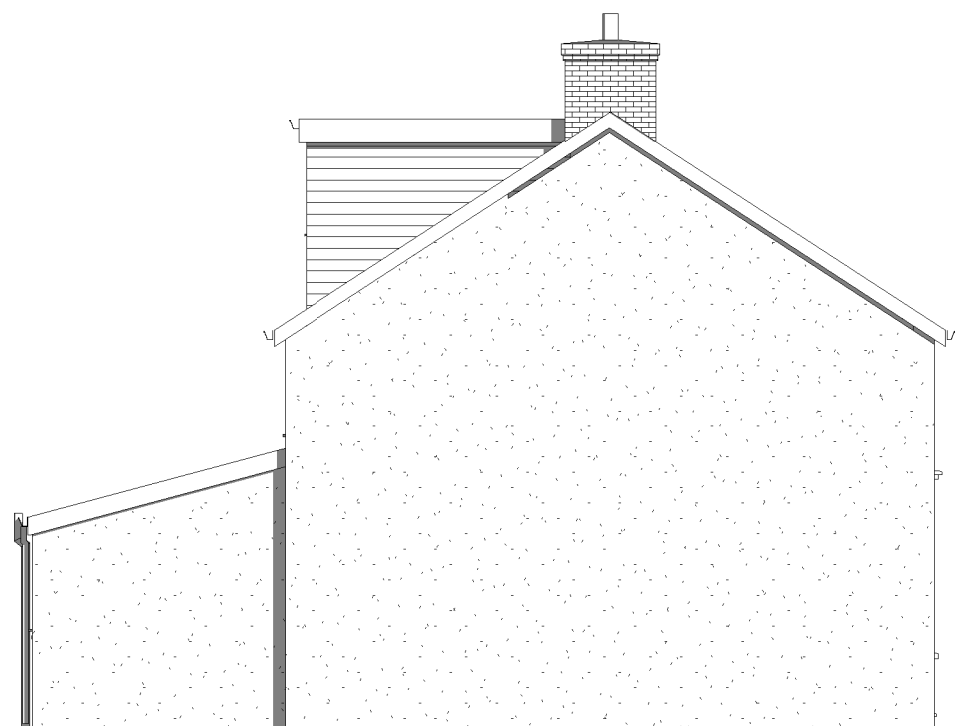

Existing Side 1 Elevation

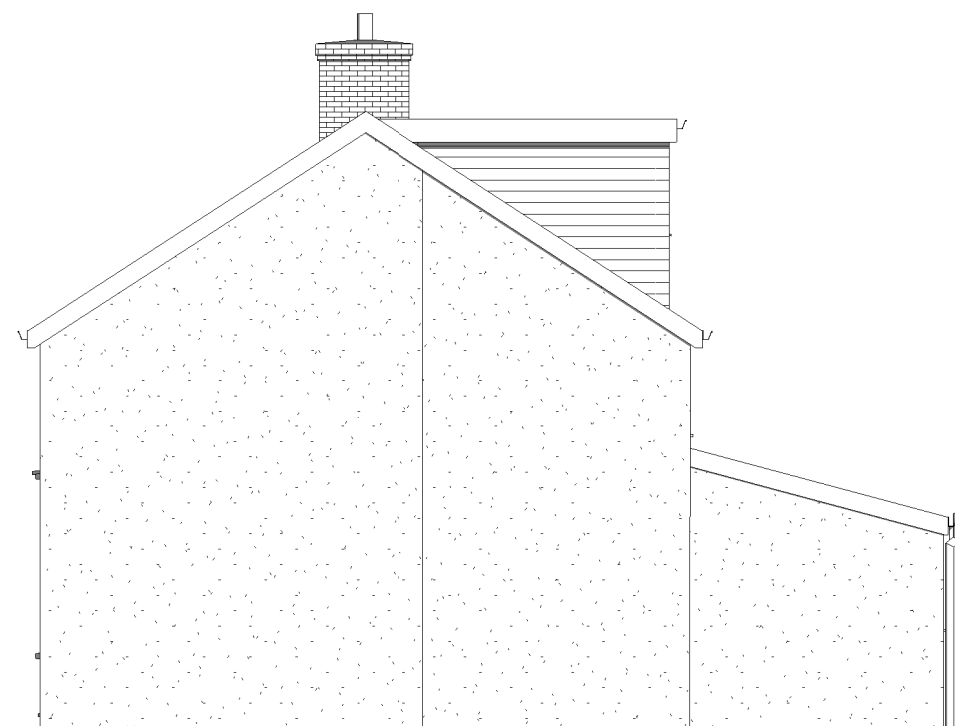

Existing Side 2 Elevation

INDIGO DESIGN (Part of 3dcadwales Ltd) 5 Ashlea Drive, Merthyr Tydfil, CF47 0NY Tele 01685 385746 Mob - 07940913216 Email: philip@3dcadwales.co.uk

This Drawing is Copyright, Dimensions to be checked on site and not scaled from this drawing



PURPOSE OF ISSUE	DRWAING NUMBER
Planning Approval	02025070-01


PROJECT
Single storey rear extension

SHEET
Existing Plans and Elevations


Address	6 Barrington Street, Aberfan, Merthyr Tydfil. CF48 4QX
---------	--

Checked by	Drawn by	Scale (@ A3)
JH	PH	1 : 100

Rev No	Description	Date
A	Issue	05/01/2021

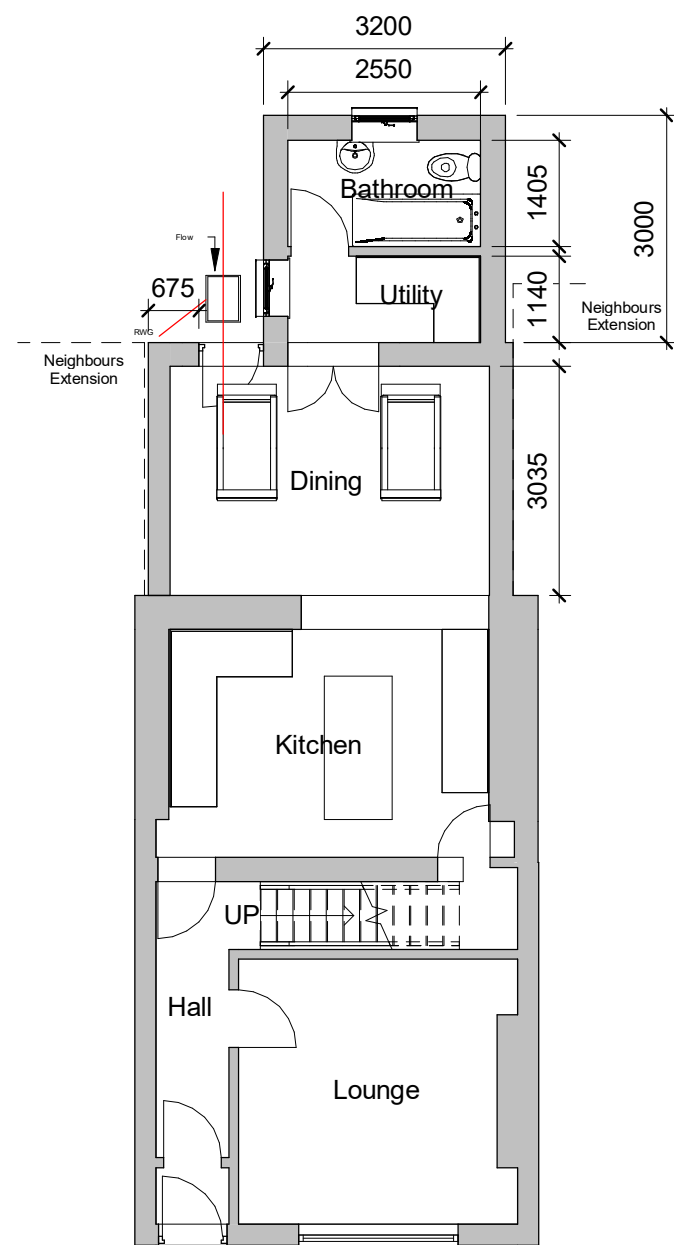


Proposed Ground Floor

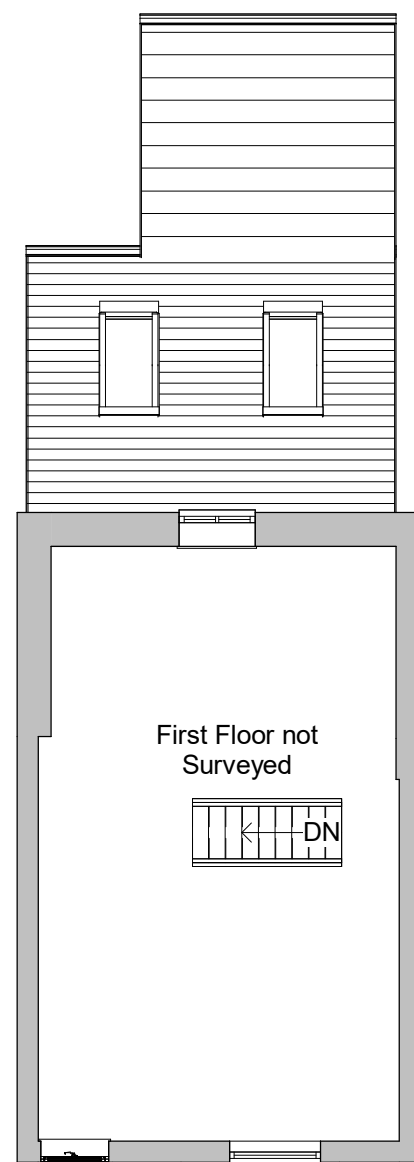


Proposed First Floor




Proposed Front Elevation

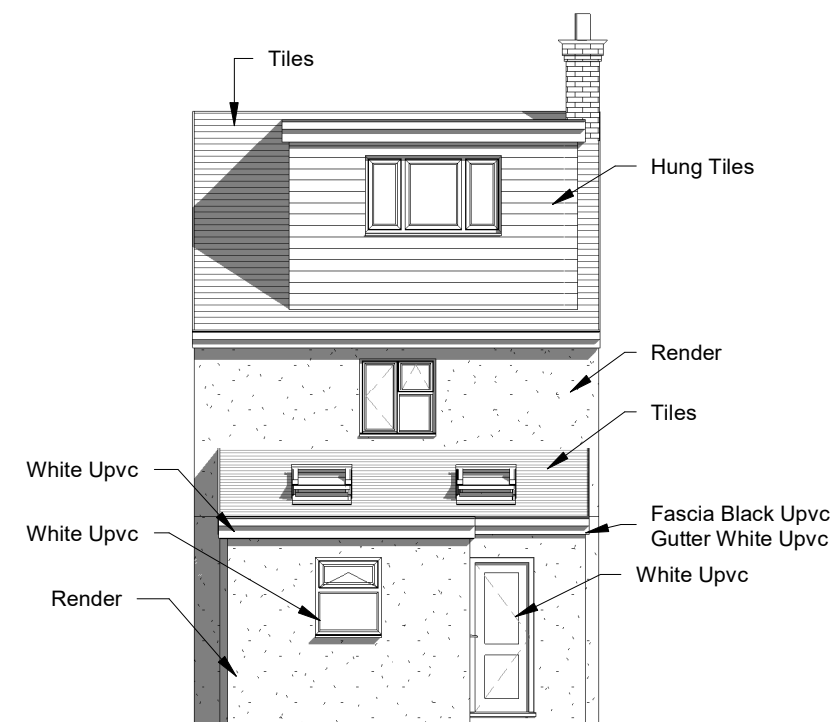

Proposed Rear Elevation

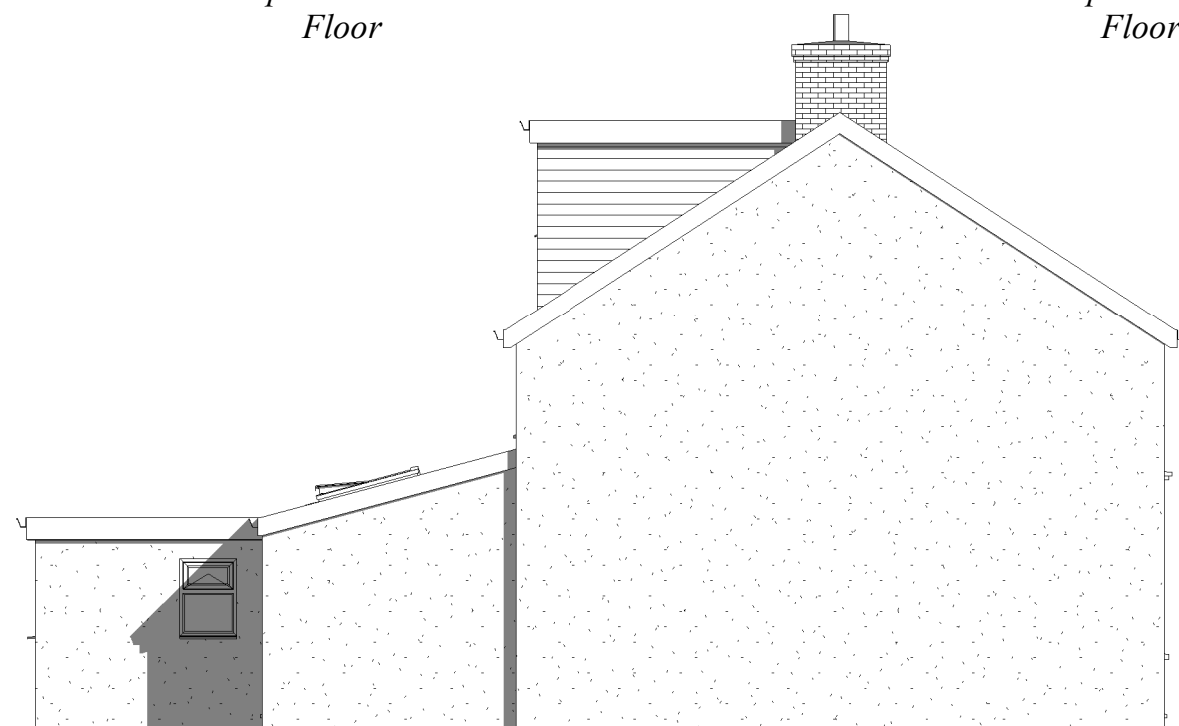

Proposed Side 1 Elevation

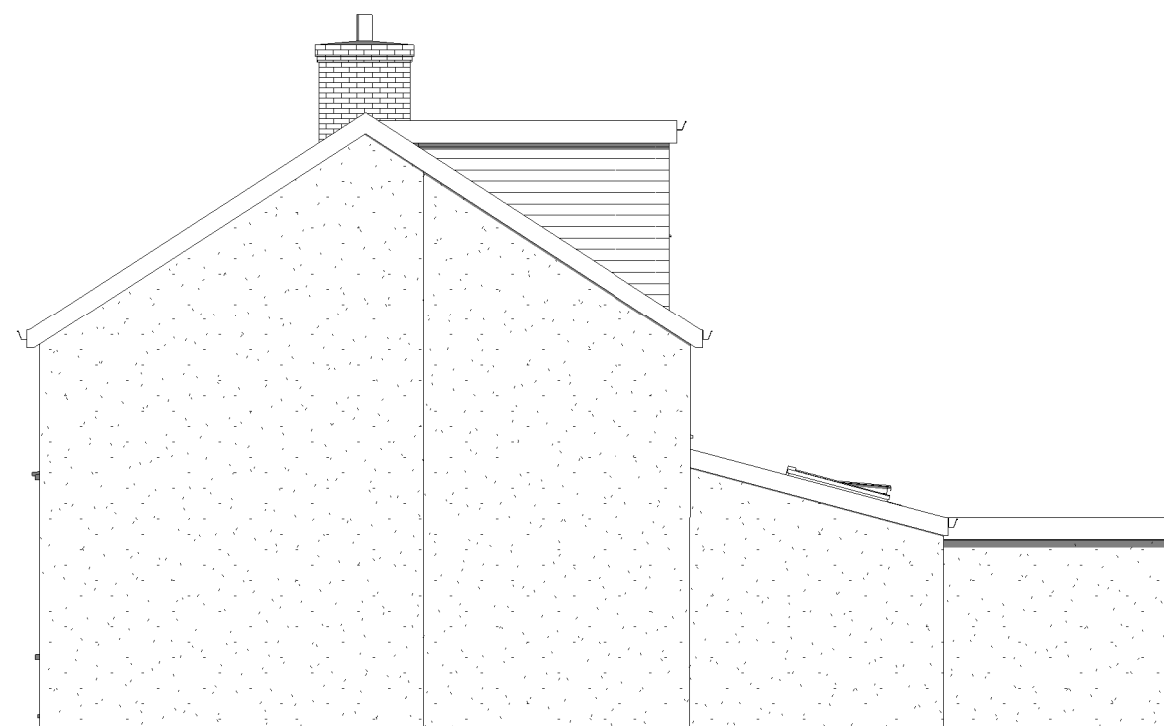

Proposed Side 2 Elevation

INDIGO DESIGN (Part of 3dcadwales Ltd) 5 Ashlea Drive,
Merthyr Tydfil, CF47 0NY Tele 01685 385746 Mob -
07940913216 Email: philip@3dcadwales.co.uk

This Drawing is Copyright,
Dimensions to be checked
on site and not scaled from
this drawing



PURPOSE OF ISSUE	DRWAING NUMBER
Planning Approval	02025070-02


PROJECT	Single storey rear extension
---------	------------------------------

SHEET	Proposed Plans & Elevations
-------	-----------------------------


Address	6 Barrington Street, Aberfan, Merthyr Tydfil. CF48 4QX
---------	---

Checked by	Drawn by	Scale (@ A3)
JH	PH	1 : 100

Rev No	Description	Date
A	Issue	05/01/2021

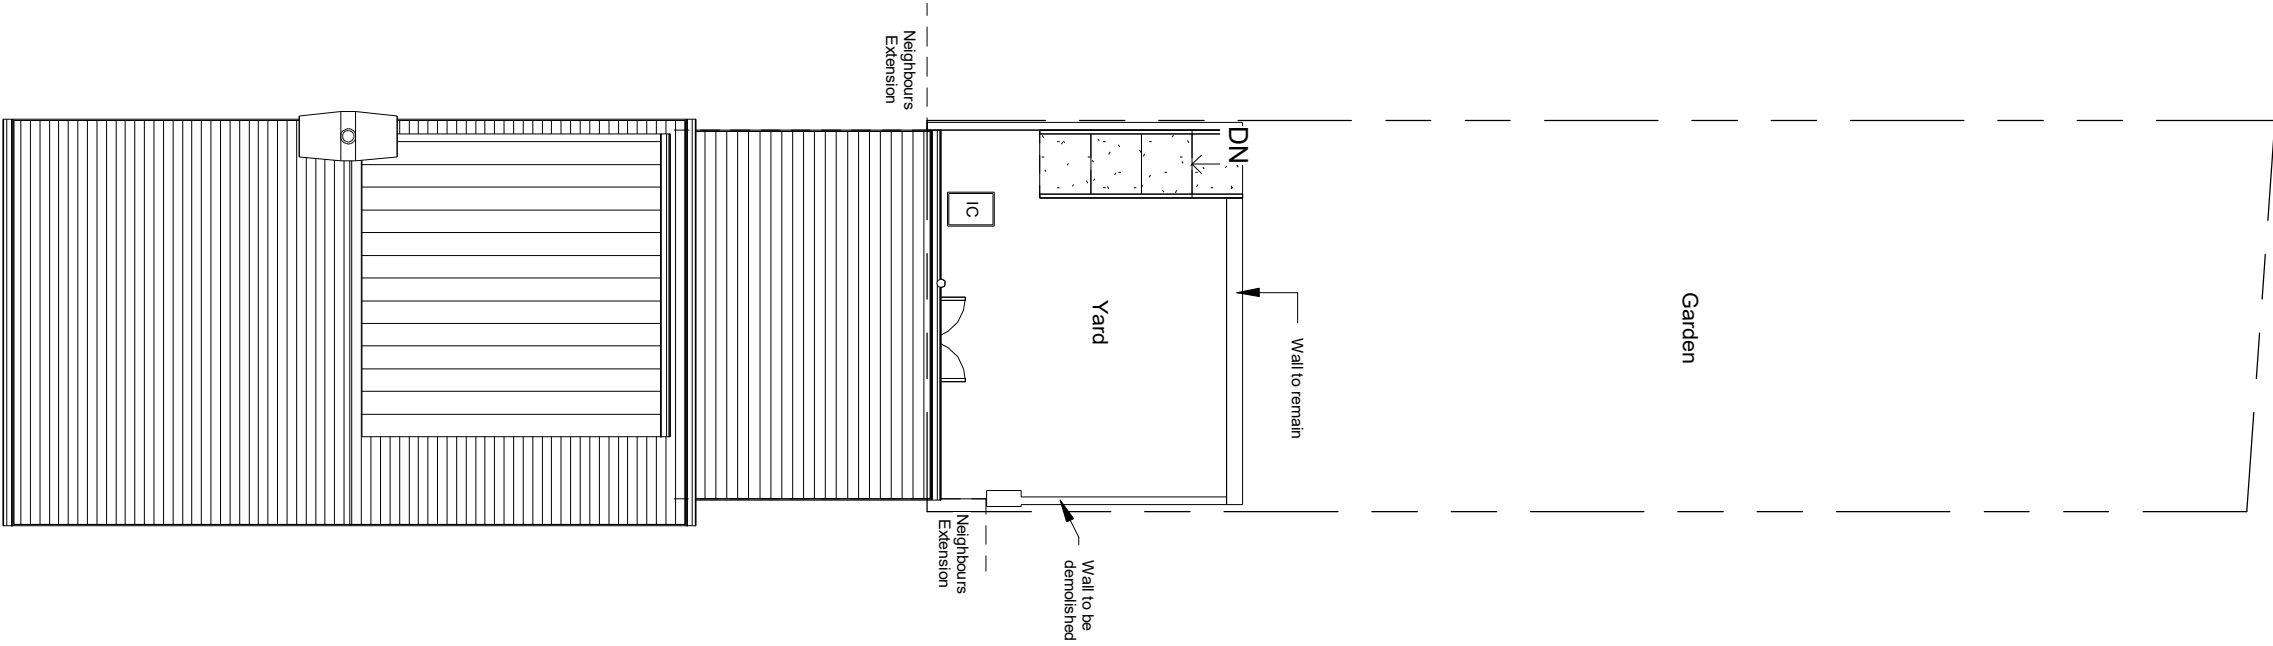

Existing Site Plan

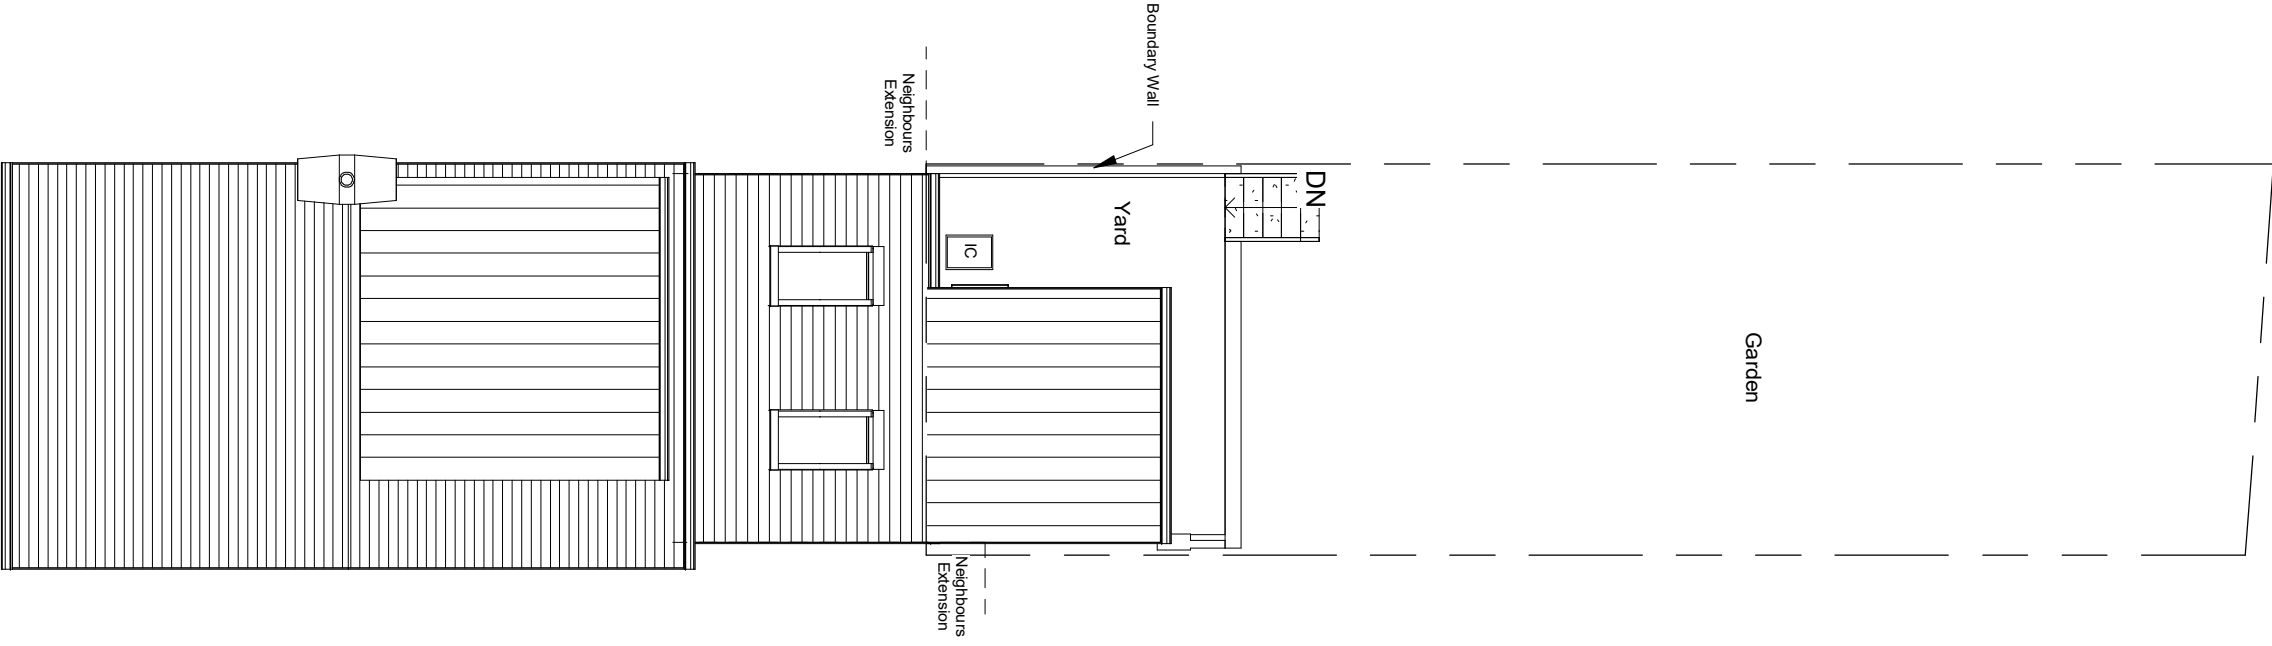

Proposed Site Plan

INDIGO DESIGN (Part of 3dcadwales Ltd) 5 Ashlea Drive,
Merthyr Tydfil, CF47 0NY Tele 01685 385746 Mob -
07940913216 Email: philip@3dcadwales.co.uk

This Drawing is Copyright,
Dimensions to be checked
on site and not scaled from
this drawing



PURPOSE OF ISSUE	DRWAING NUMBER
Planning Approval	02025070-03


PROJECT	Single storey rear extension
---------	------------------------------

SHEET	Site Plans
-------	------------


Address	6 Barrington Street, Aberfan, Merthyr Tydfil. CF48 4QX
---------	---

Checked by	Drawn by	Scale (@ A3)
JH	PH	1 : 100

Rev No	Description	Date
A	Issue	05/01/2021

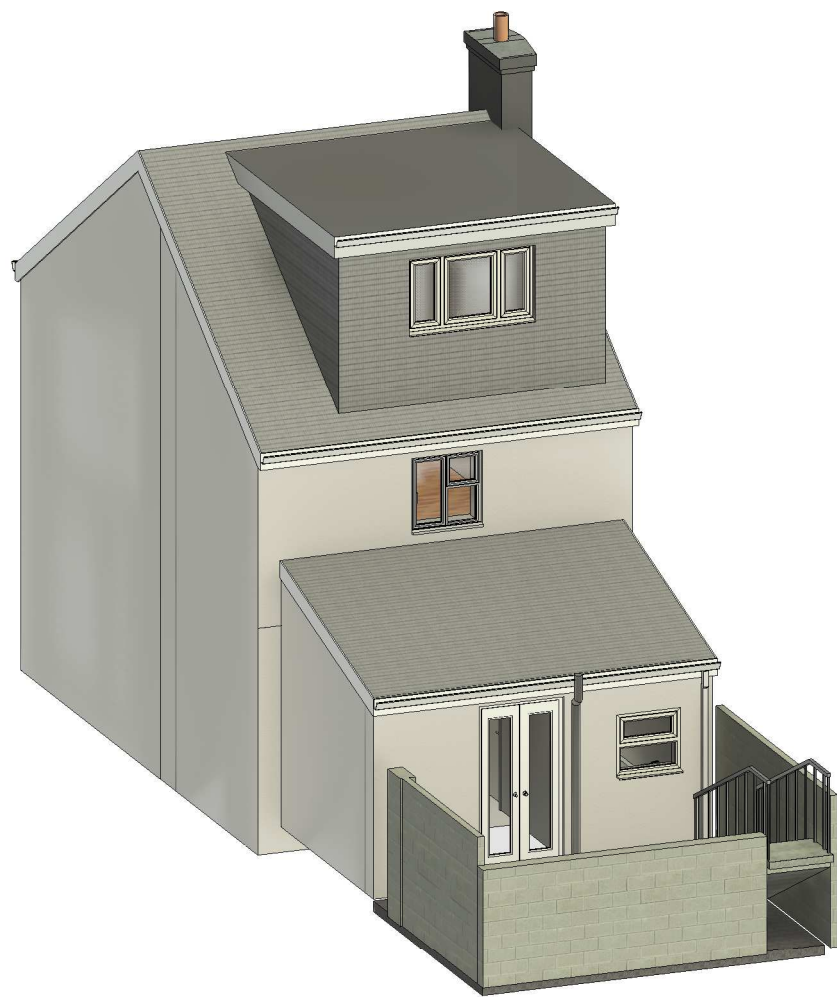

*Existing
Illustration*

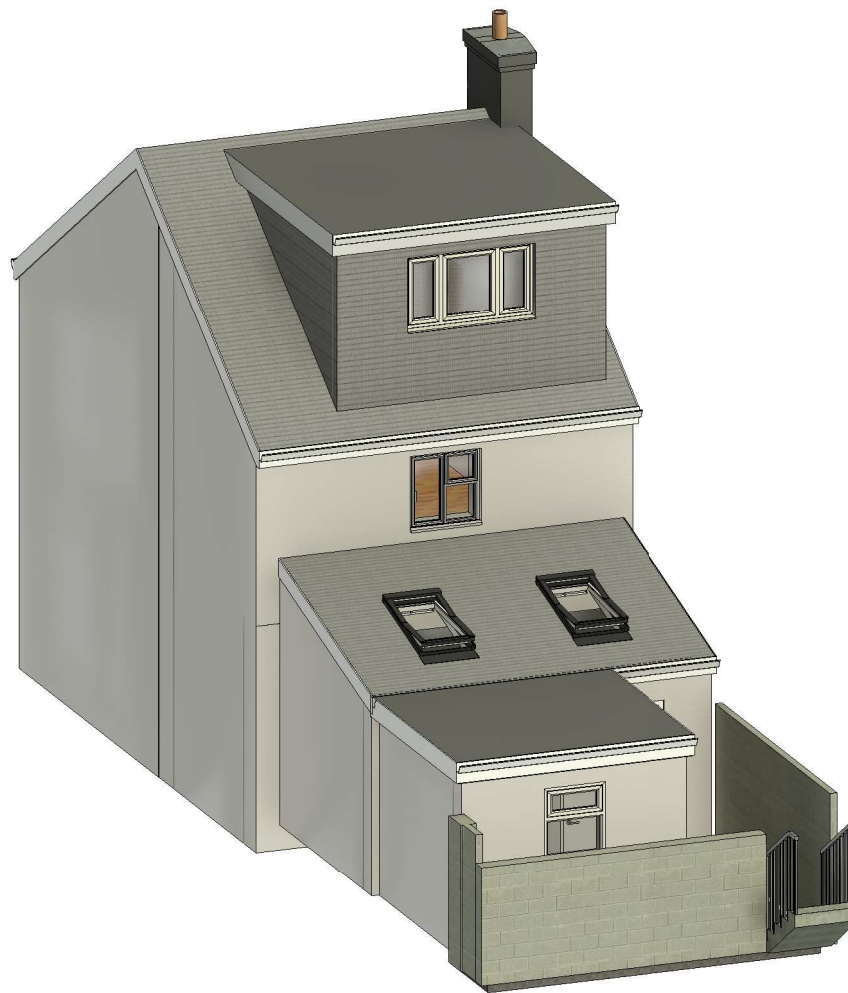

*Proposed
Illustration A*



*Proposed
Illustration B*

PROJECT Single storey rear extension		SHEET Illustrations		
INDIGO DESIGN (Part of 3dcadwales Ltd) 5 Ashlea Drive, Merthyr Tydfil, CF47 0NY Tele 01685 385746 Mob - 07940913216 Email: philip@3dcadwales.co.uk		Address 6 Barrington Street, Aberfan, Merthyr Tydfil. CF48 4QX		
This Drawing is Copyright, Dimensions to be checked on site and not scaled from this drawing		Checked by JH	Drawn by PH	Scale (@ A3)
		Rev No A	Description Issue	Date 05/01/2021
PURPOSE OF ISSUE Planning Approval	DRWAING NUMBER 02025070-04			