




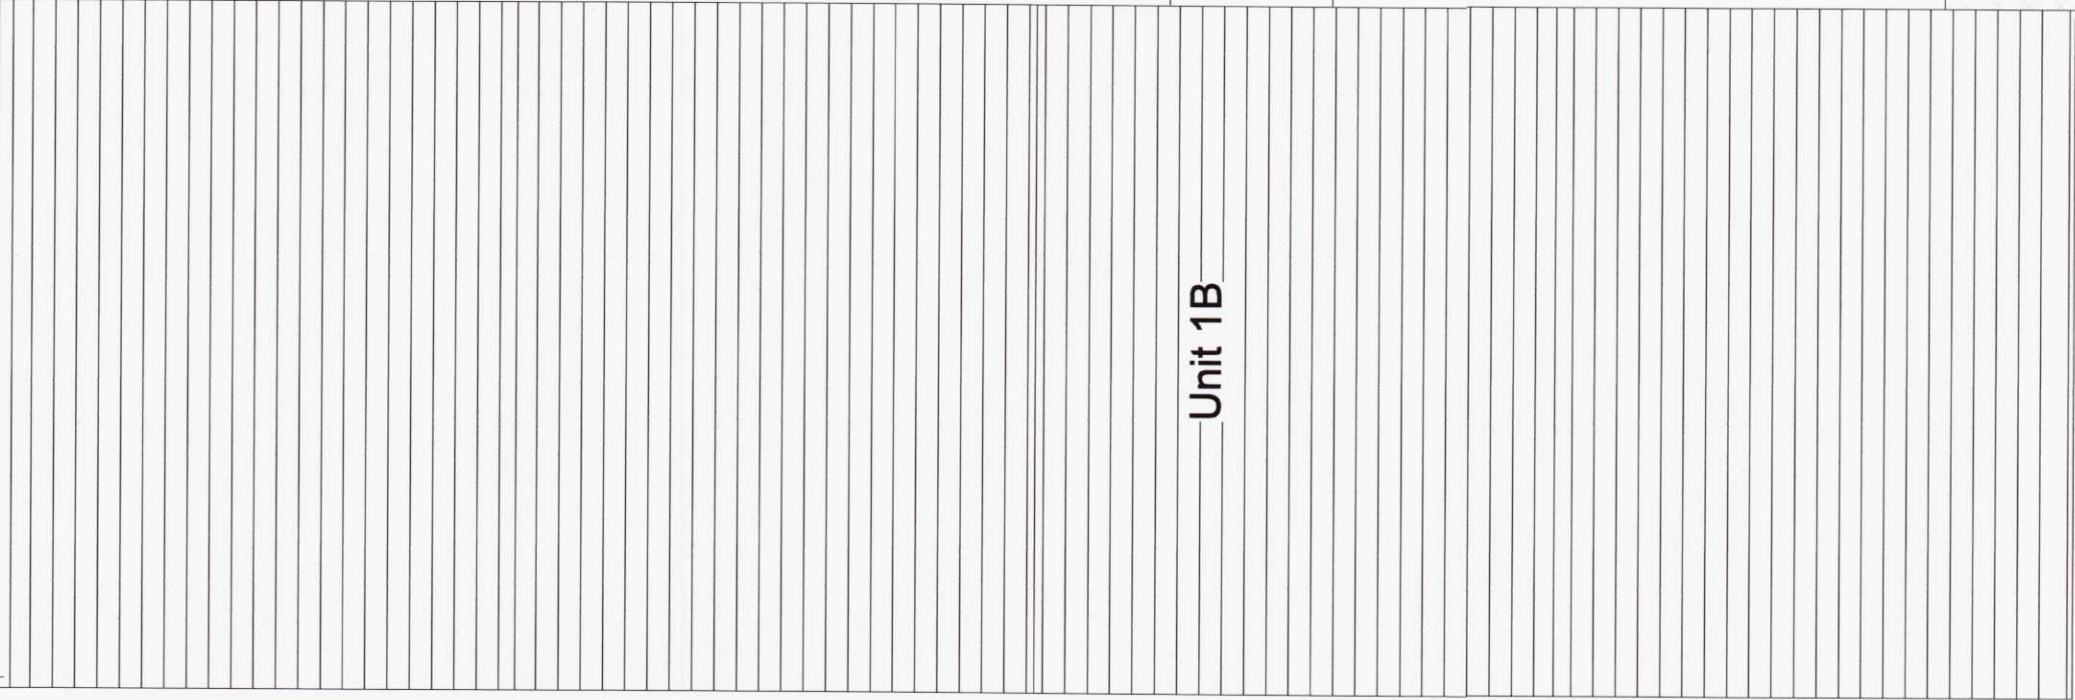

Existing Site

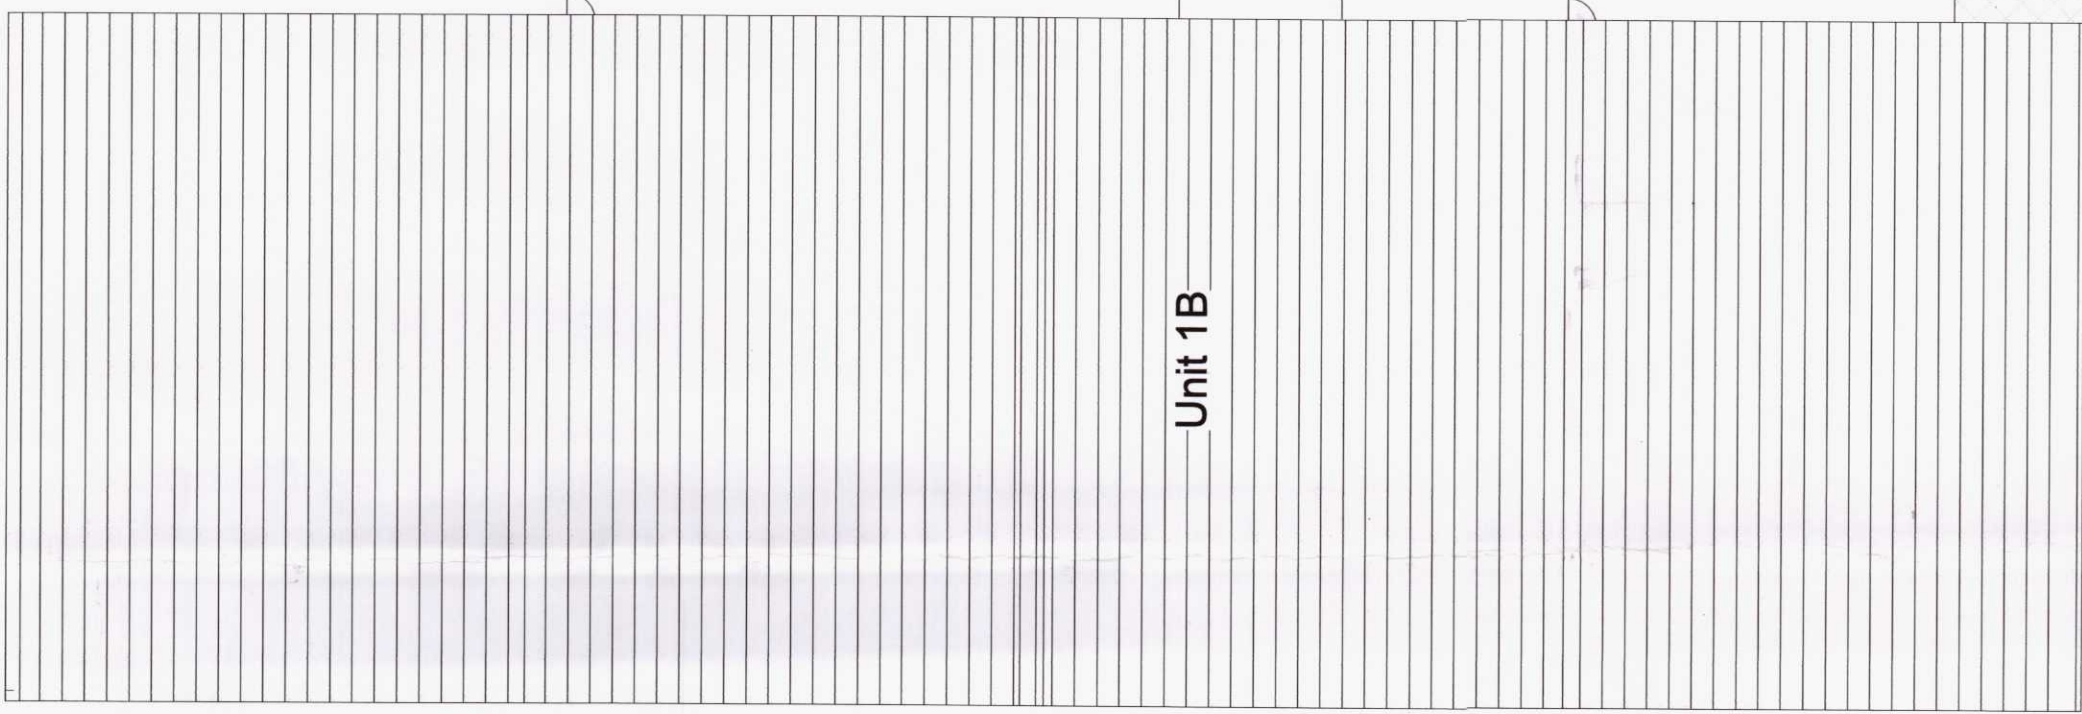

Proposed Site

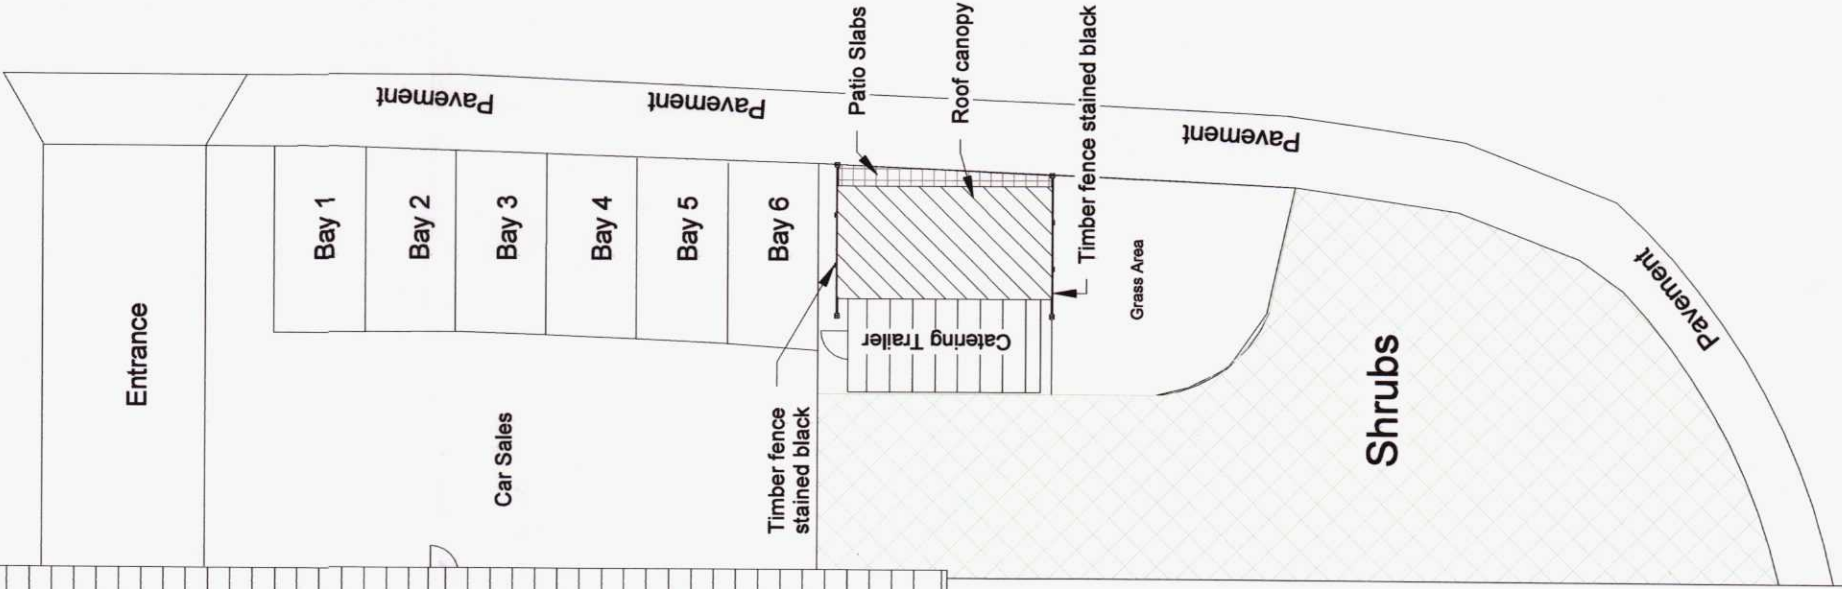


190304

MTBCB
AMENDED PLANS
07 JAN 2020
RECEIVED

MERTHYR TYDFIL
COUNTY BOROUGH COUNCIL
Town & Country Planning Act 1990
PERMISSION GRANTED SUBJECT TO CONDITIONS
09 JAN 2020
J. JONES
BA(Hons) BTM R.T.P.J
HEAD OF TOWN PLANNING

MERTHYR TYDFIL
COUNTY BOROUGH COUNCIL
OFFICE COPY
PLEASE DO NOT
REMOVE

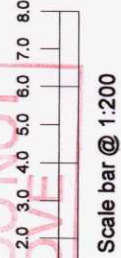

Scale bar @ 1:200

INDIGO DESIGN (Part of 3scadwales Ltd) 5 Ashlea Drive, Merthyr Tydfil, CF47 0NY Tel: 01685 385746 Mob: 079409 3216 Email: enquiries@indigo-3d-design.co.uk
This Drawing is Copyright, Dimensions to be checked on site and not scaled from this drawing



PURPOSE OF ISSUE	Planning Approval	SHEET	Site Plan
PROJECT	Siting of Catering trailer	Address	Platinum Car Sales Ltd., Unit 1B, Cyfarthfa Ind Est, Merthyr Tydfil, CF47 8PE
DRAWING NUMBER	91021122-05	Checked by	Scale (@ A2)
		JH	PH
			1 : 200

Rev. No	Issue	Description	Date
A	Elevation, scale bar & frames added		22/11/19
B	Canopy size amended		26/11/19
C			07/01/20