



Proposed Front Elevation

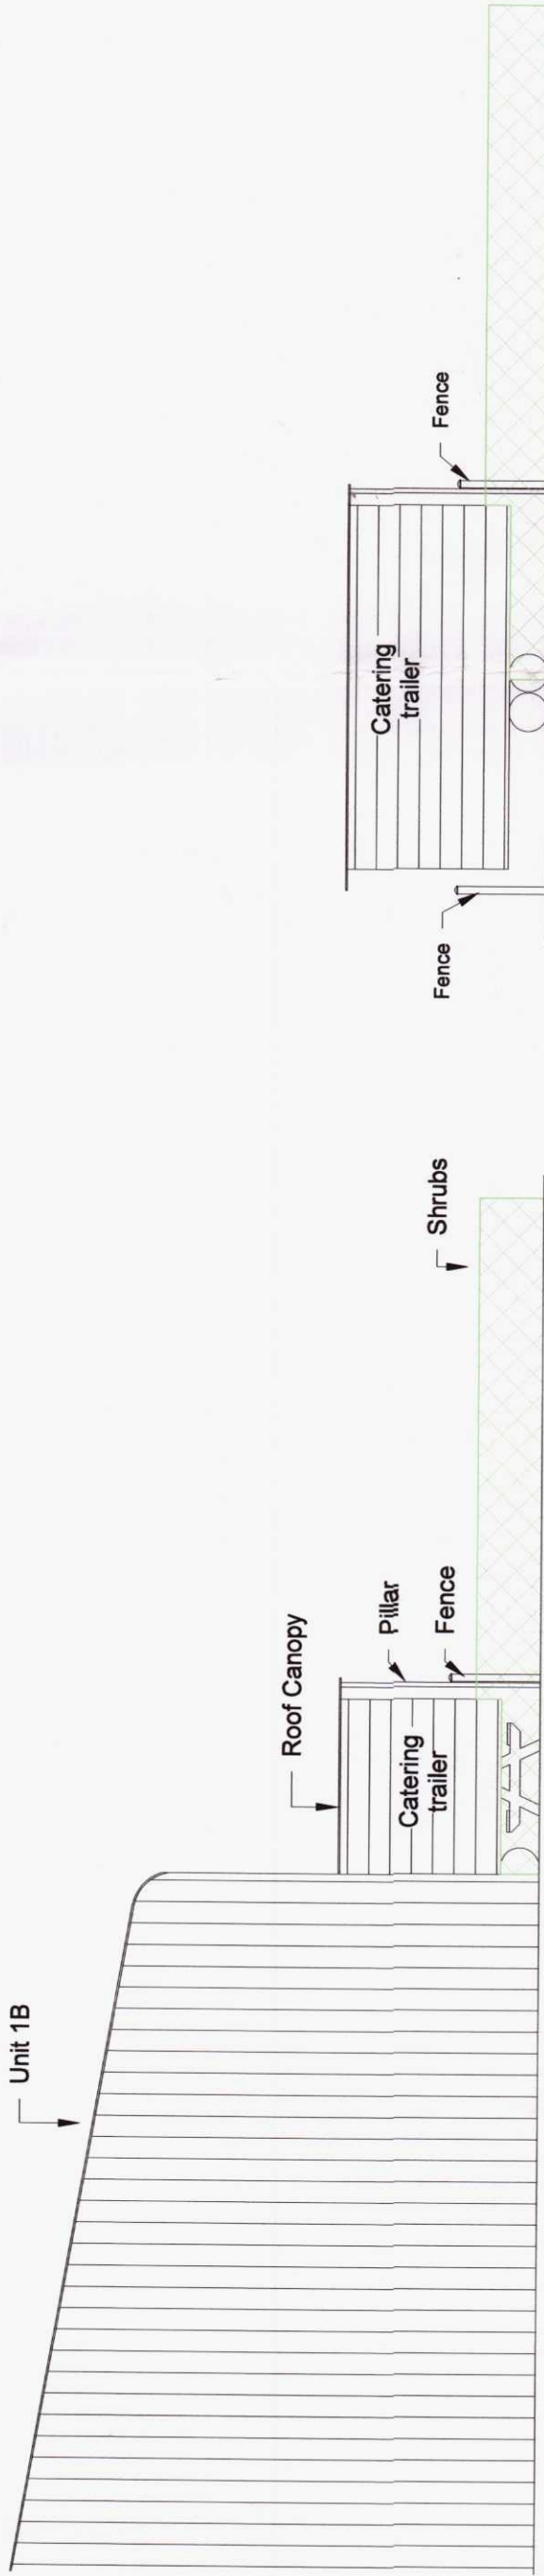


Proposed Rear Elevation

Proposed Rear Elevation without unit

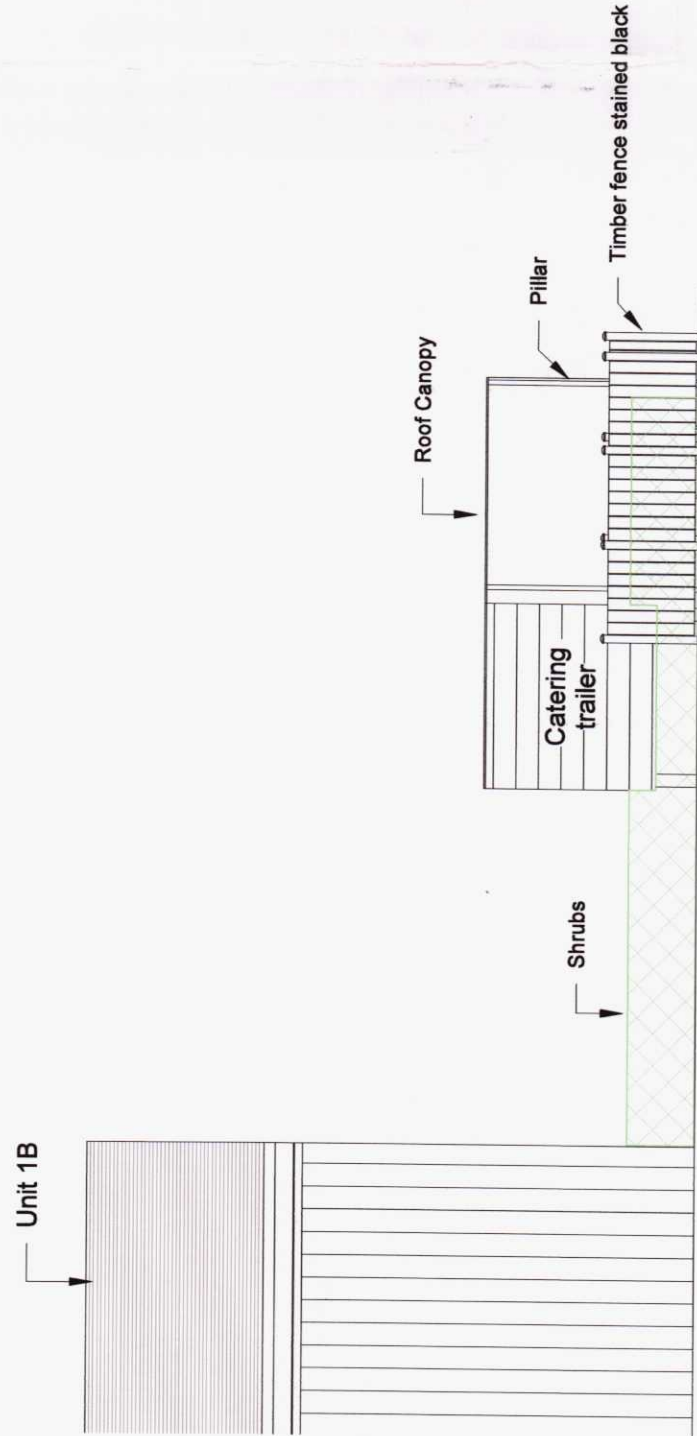

Proposed Side Elevation 2

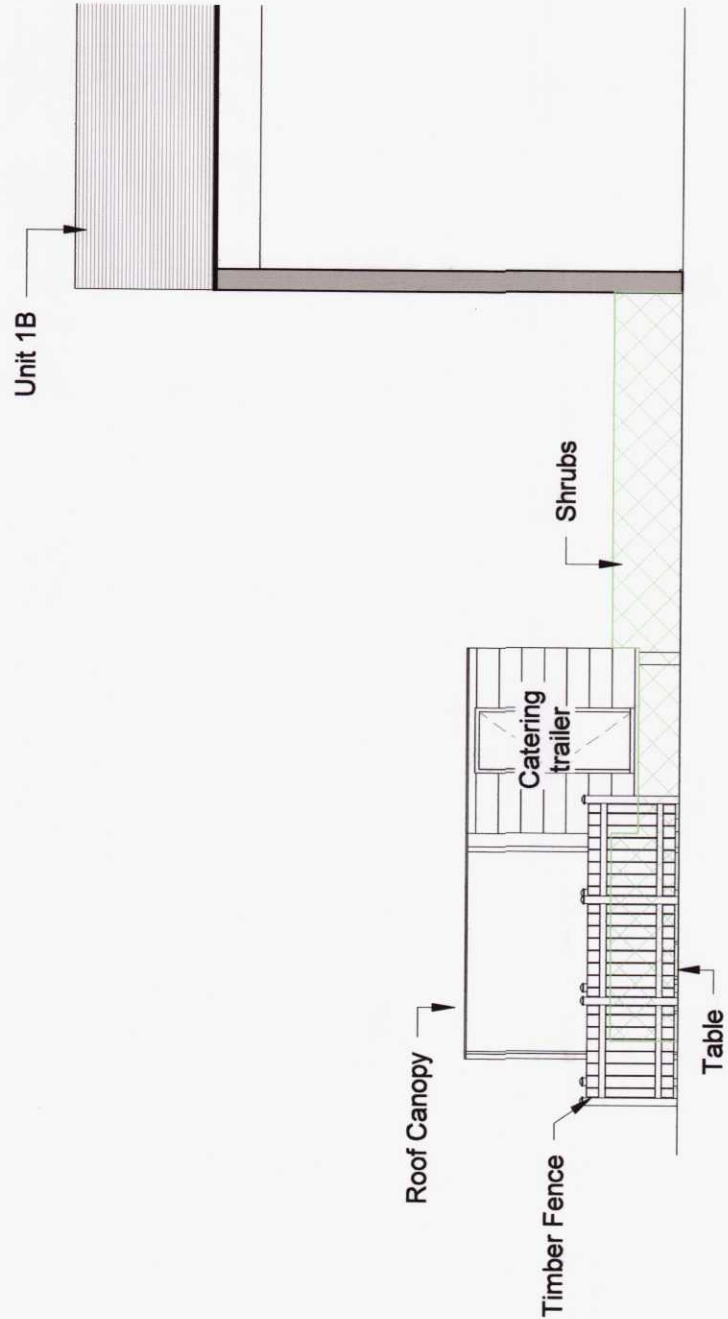


Proposed Side Elevation 1

MERTHYR TYDFIL
COUNTY BOROUGH COUNCIL
Planning Department
PERMISSION GRANTED SUBJECT TO CONDITIONS
09 JAN 2020
J. JONES
BA(Hons) BTP M.R.T.P.I.
HEAD OF TOWN PLANNING

MTCBC
AMENDED PLANS
07 JAN 2020
RECEIVED

190304

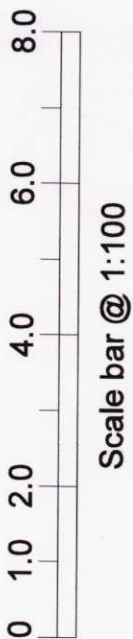

INDIGO DESIGN (Part of 3dswales Ltd) 5 Ashlea Drive, Merthyr Tydfil, CF47 0NY Tel: 01685 385746 Mob: 07940913216 Email: enquiries@indigo-3d-design.co.uk on site and not scaled from this drawing		INDIGO 3d Design	
PURPOSE OF ISSUE	Planning Approval	SHEET	
PROJECT	Siting of Catering trailer	Address	Platinum Car Sales Ltd., Unit 1B, Cyfarthfa Ind Est, Merthyr Tydfil, CF47 8PE
DRAWING NUMBER	91021122-04	Checked by	JH
		Drawn by	PH
		Scale (@ A2)	1 : 100
Rev No	Issue	Description	
A	Issue	Elevation, scale bar & finishes added	
B	Issue	Canopy 200 amended	
C	Issue	Canopy 200 amended	
		Date	22/11/19
		Date	26/11/19
		Date	07/01/20

Catering trailer material Aluminium Black
Roof Pillars steel painted black
Roof canopy clear plastic sheeting
Timber Fence stained black