




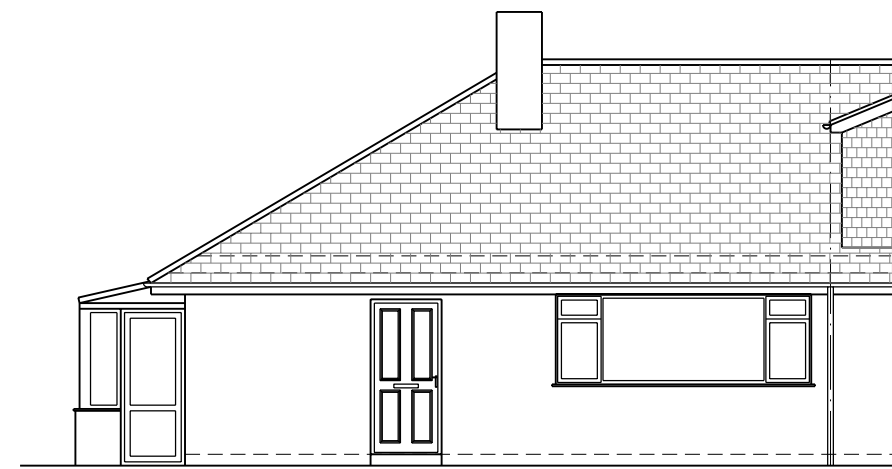


EXISTING
FRONT ELEVATION
SCALE 1: 100

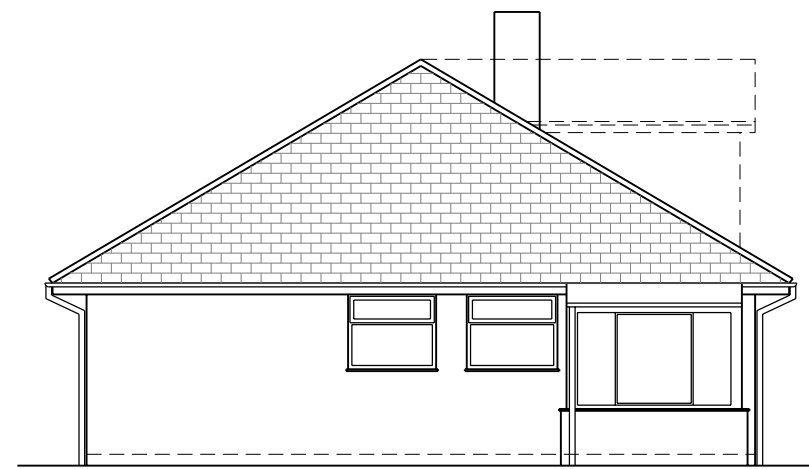


EXISTING
SIDE ELEVATION
SCALE 1: 100

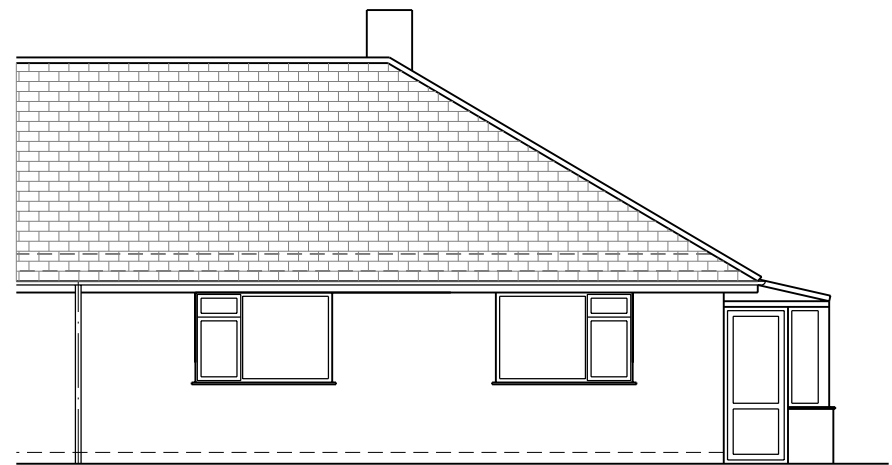


EXISTING
REAR ELEVATION
SCALE 1: 100

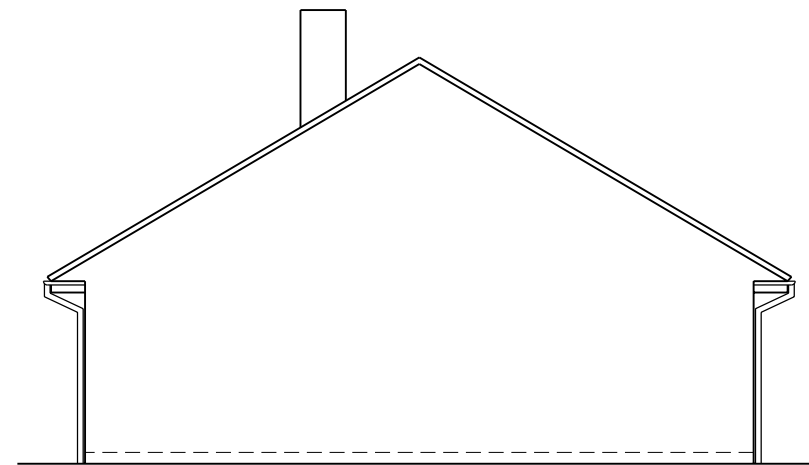


EXISTING
SIDE ELEVATION
SCALE 1: 100

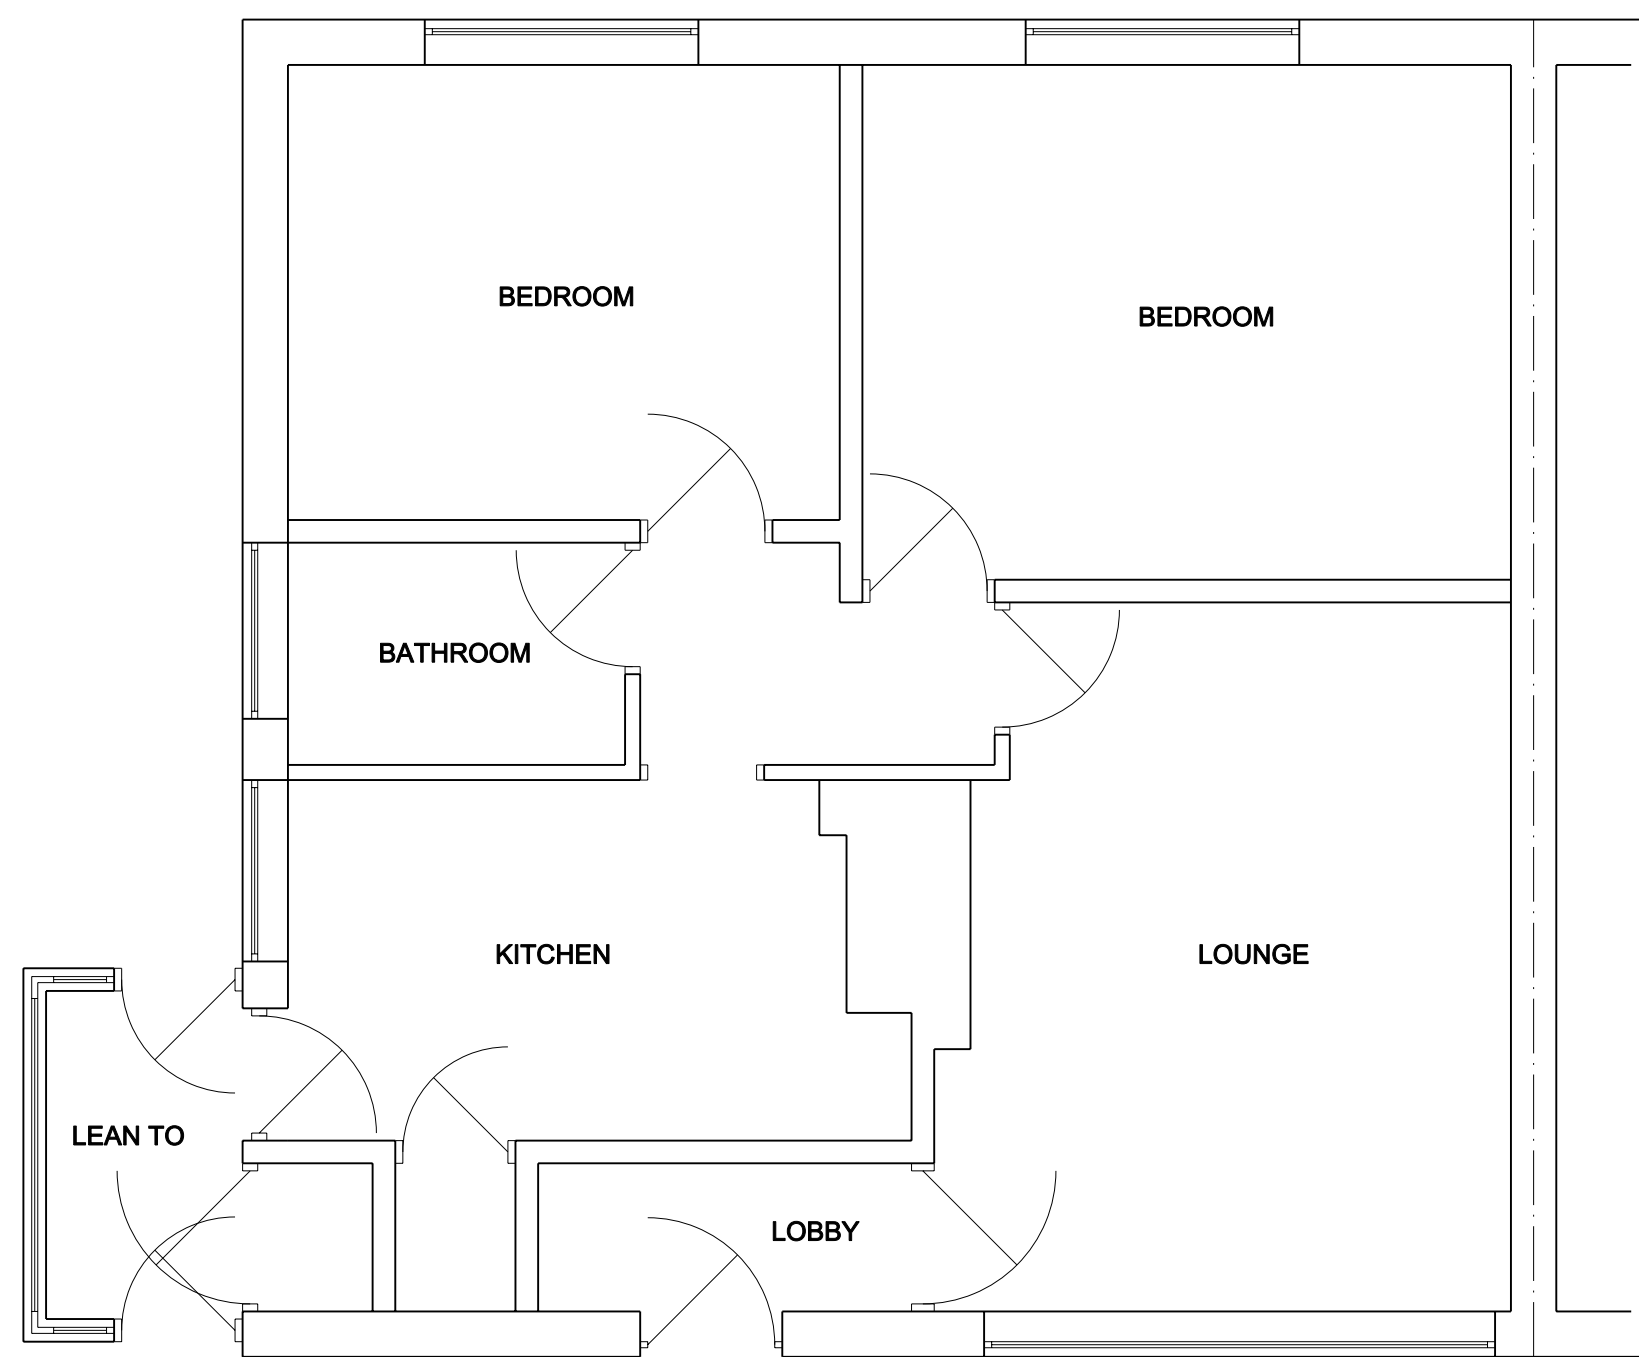


EXISTING
GROUND FLOOR PLAN
SCALE 1:50

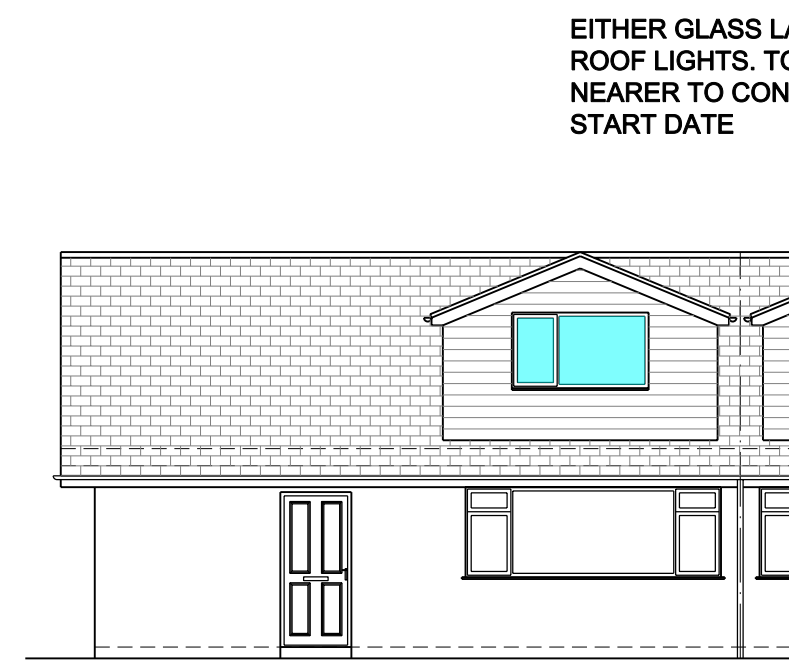


PROPOSED
FRONT ELEVATION
SCALE 1: 100

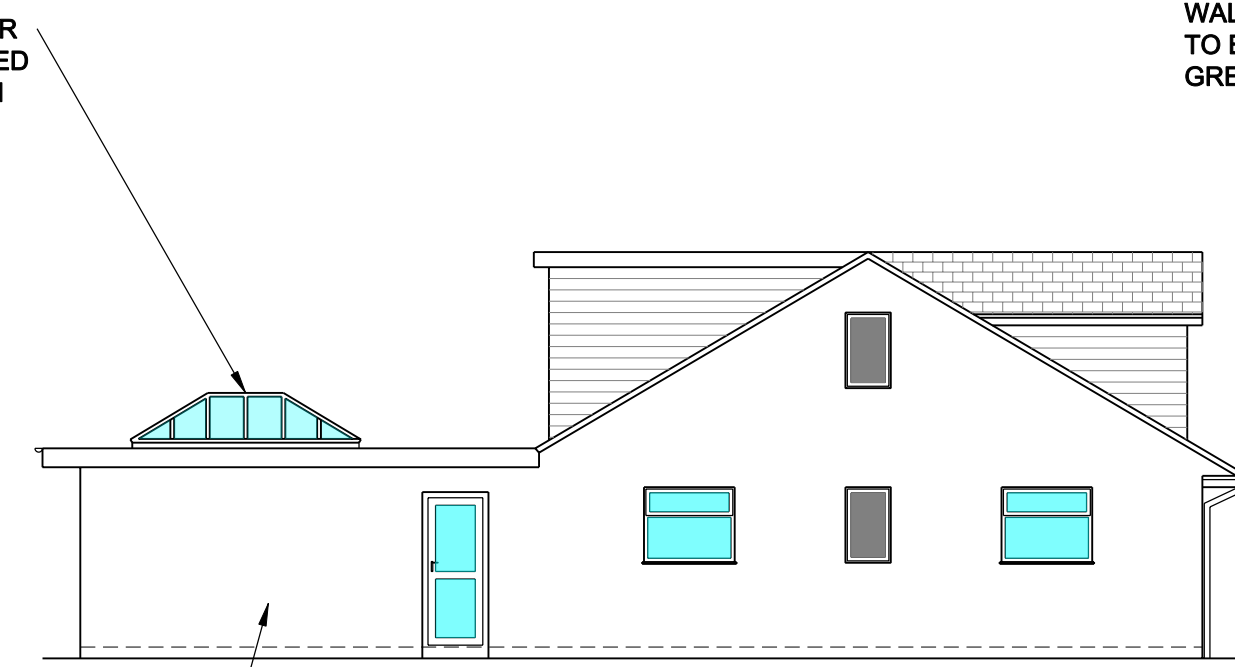


PROPOSED
SIDE ELEVATION
SCALE 1: 100

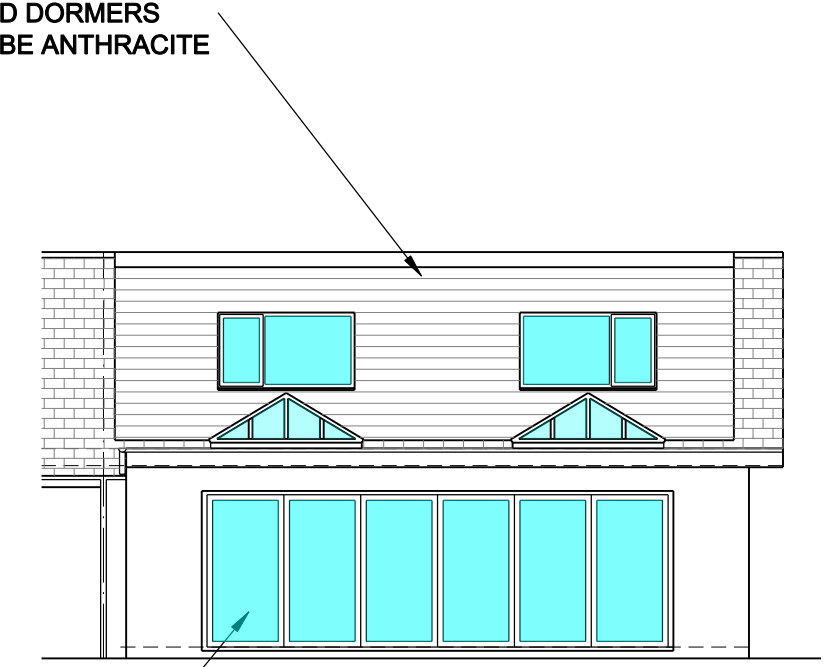


PROPOSED
REAR ELEVATION
SCALE 1: 100

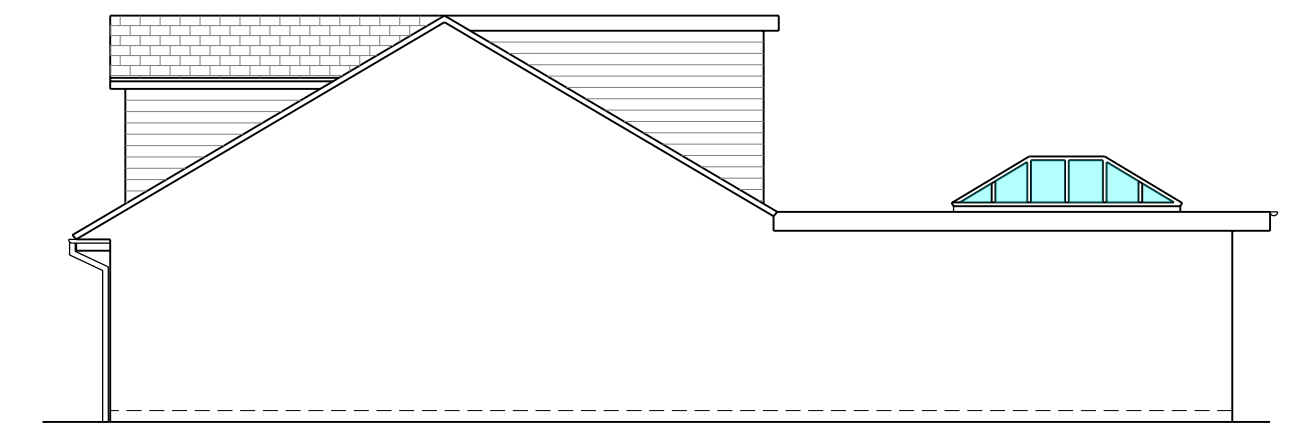

PROPOSED
SIDE ELEVATION
SCALE 1: 100

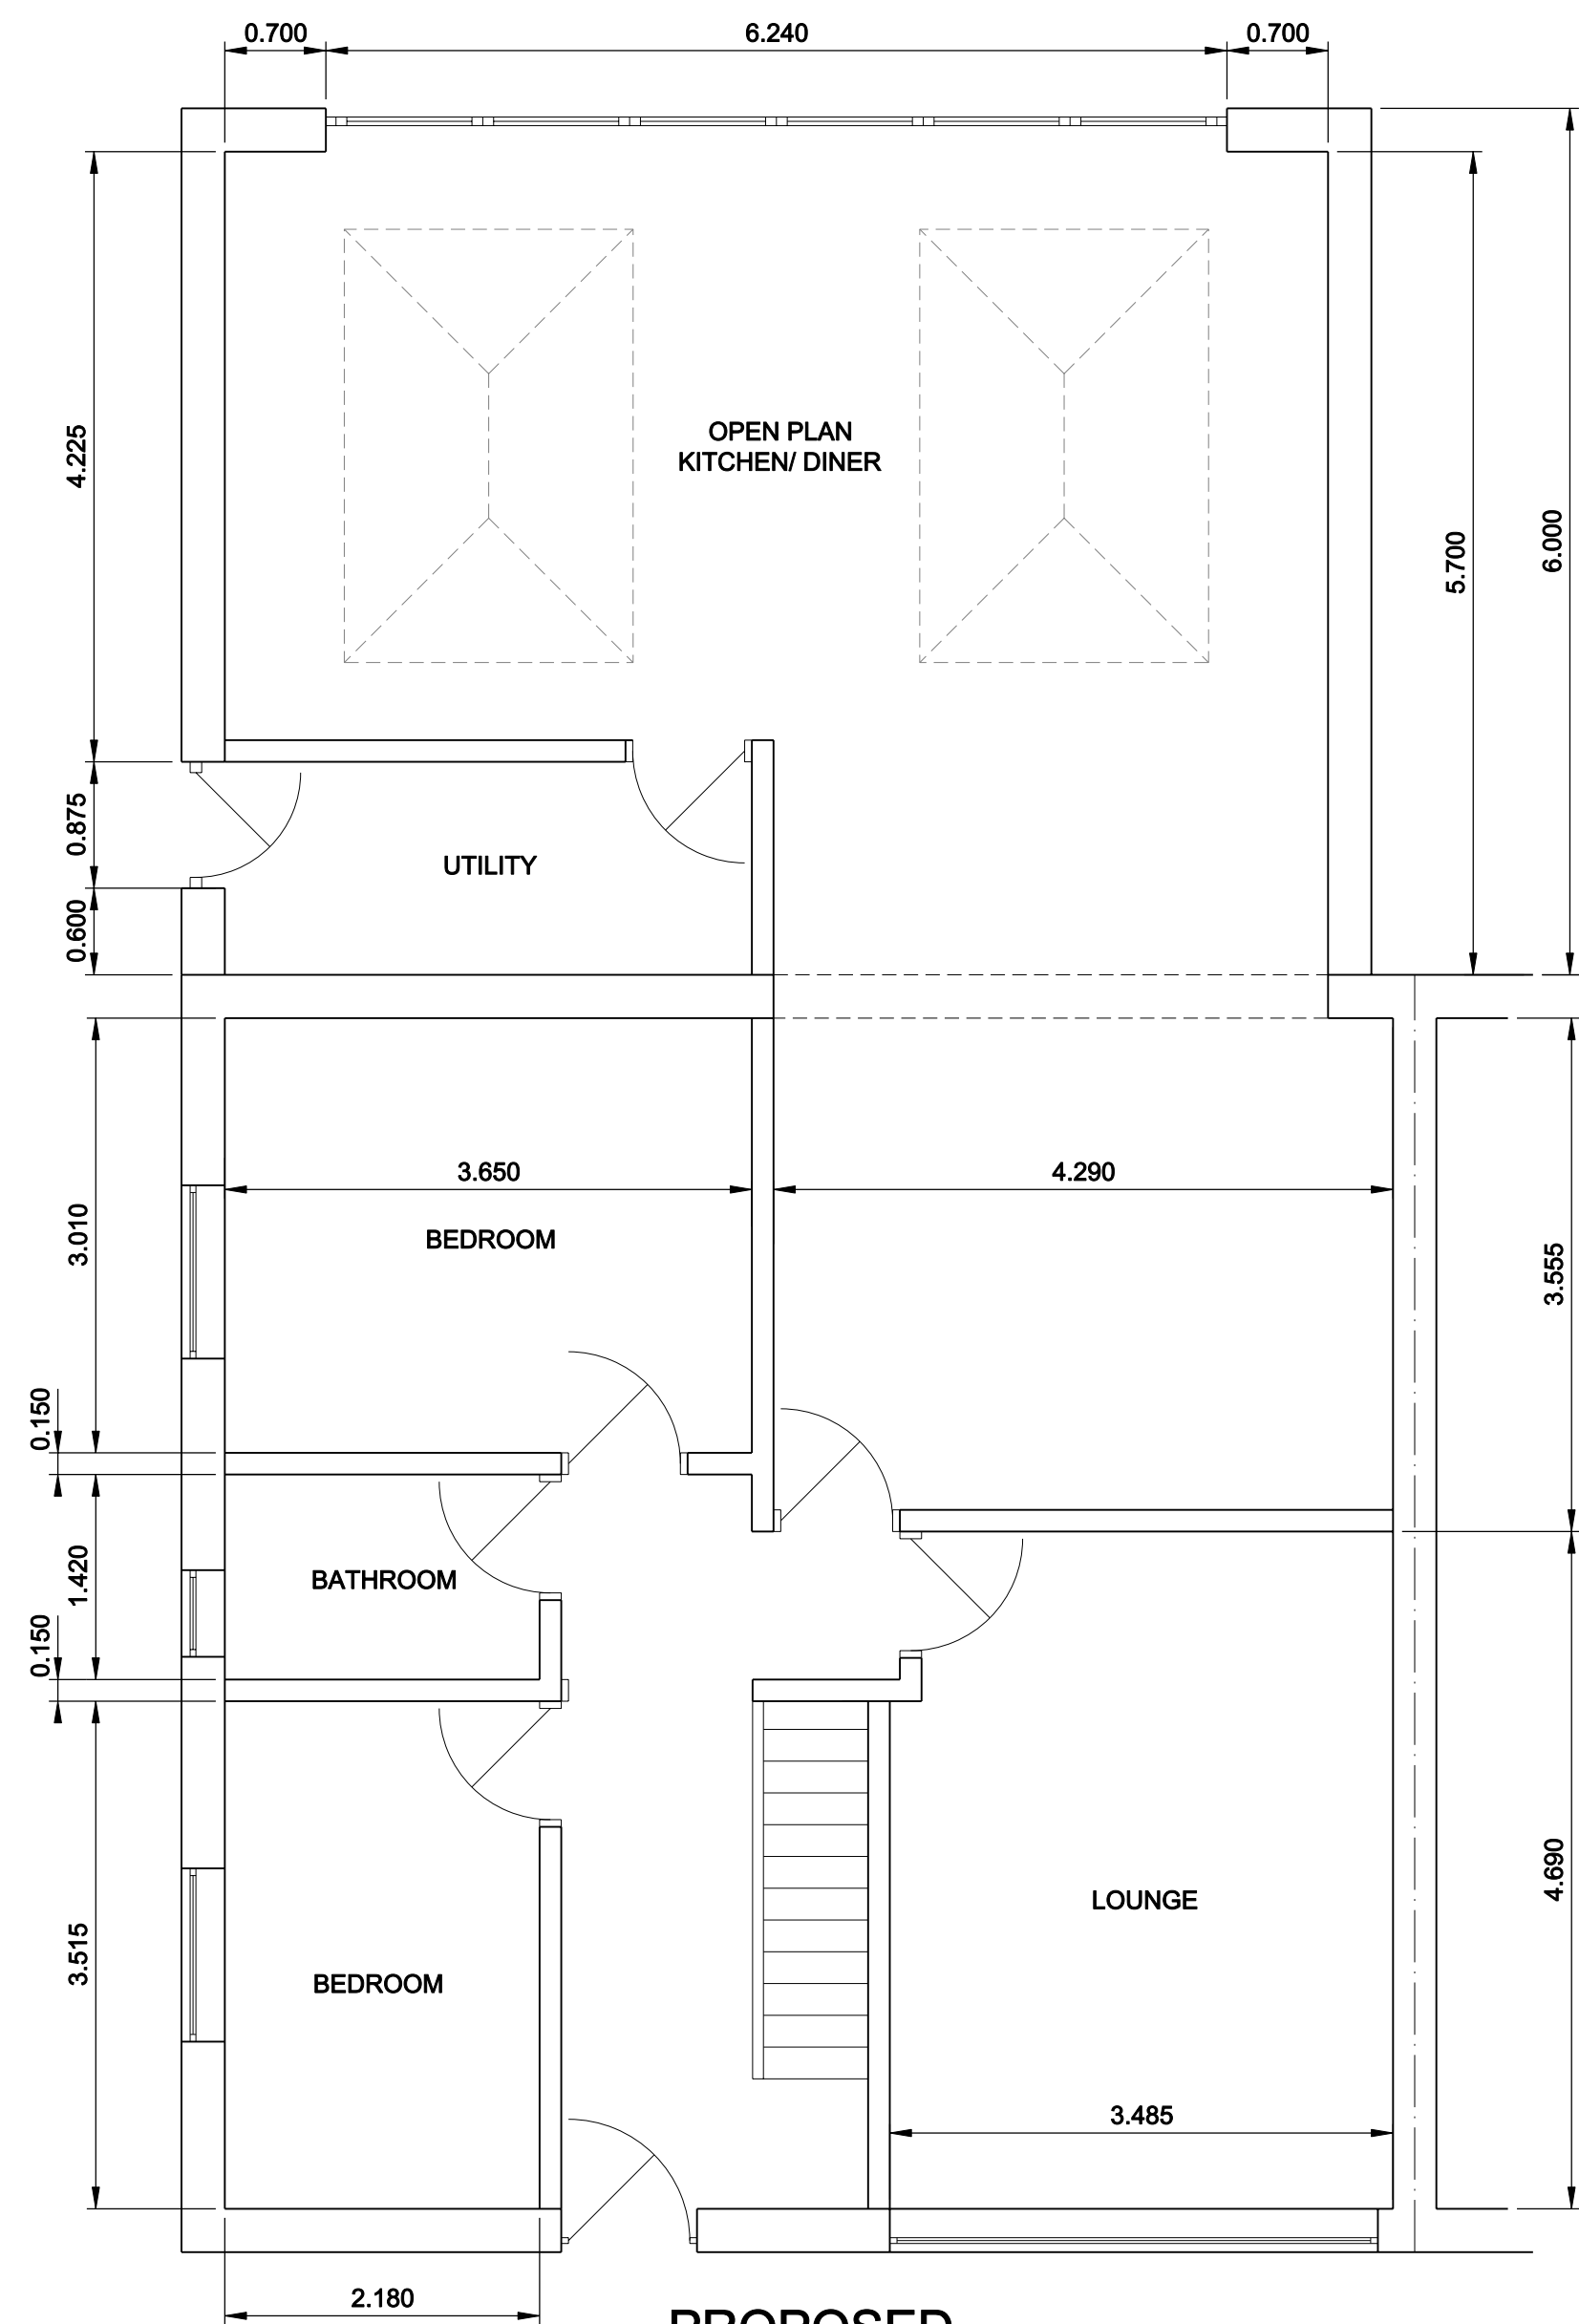

PROPOSED
GROUND FLOOR PLAN
SCALE 1:50

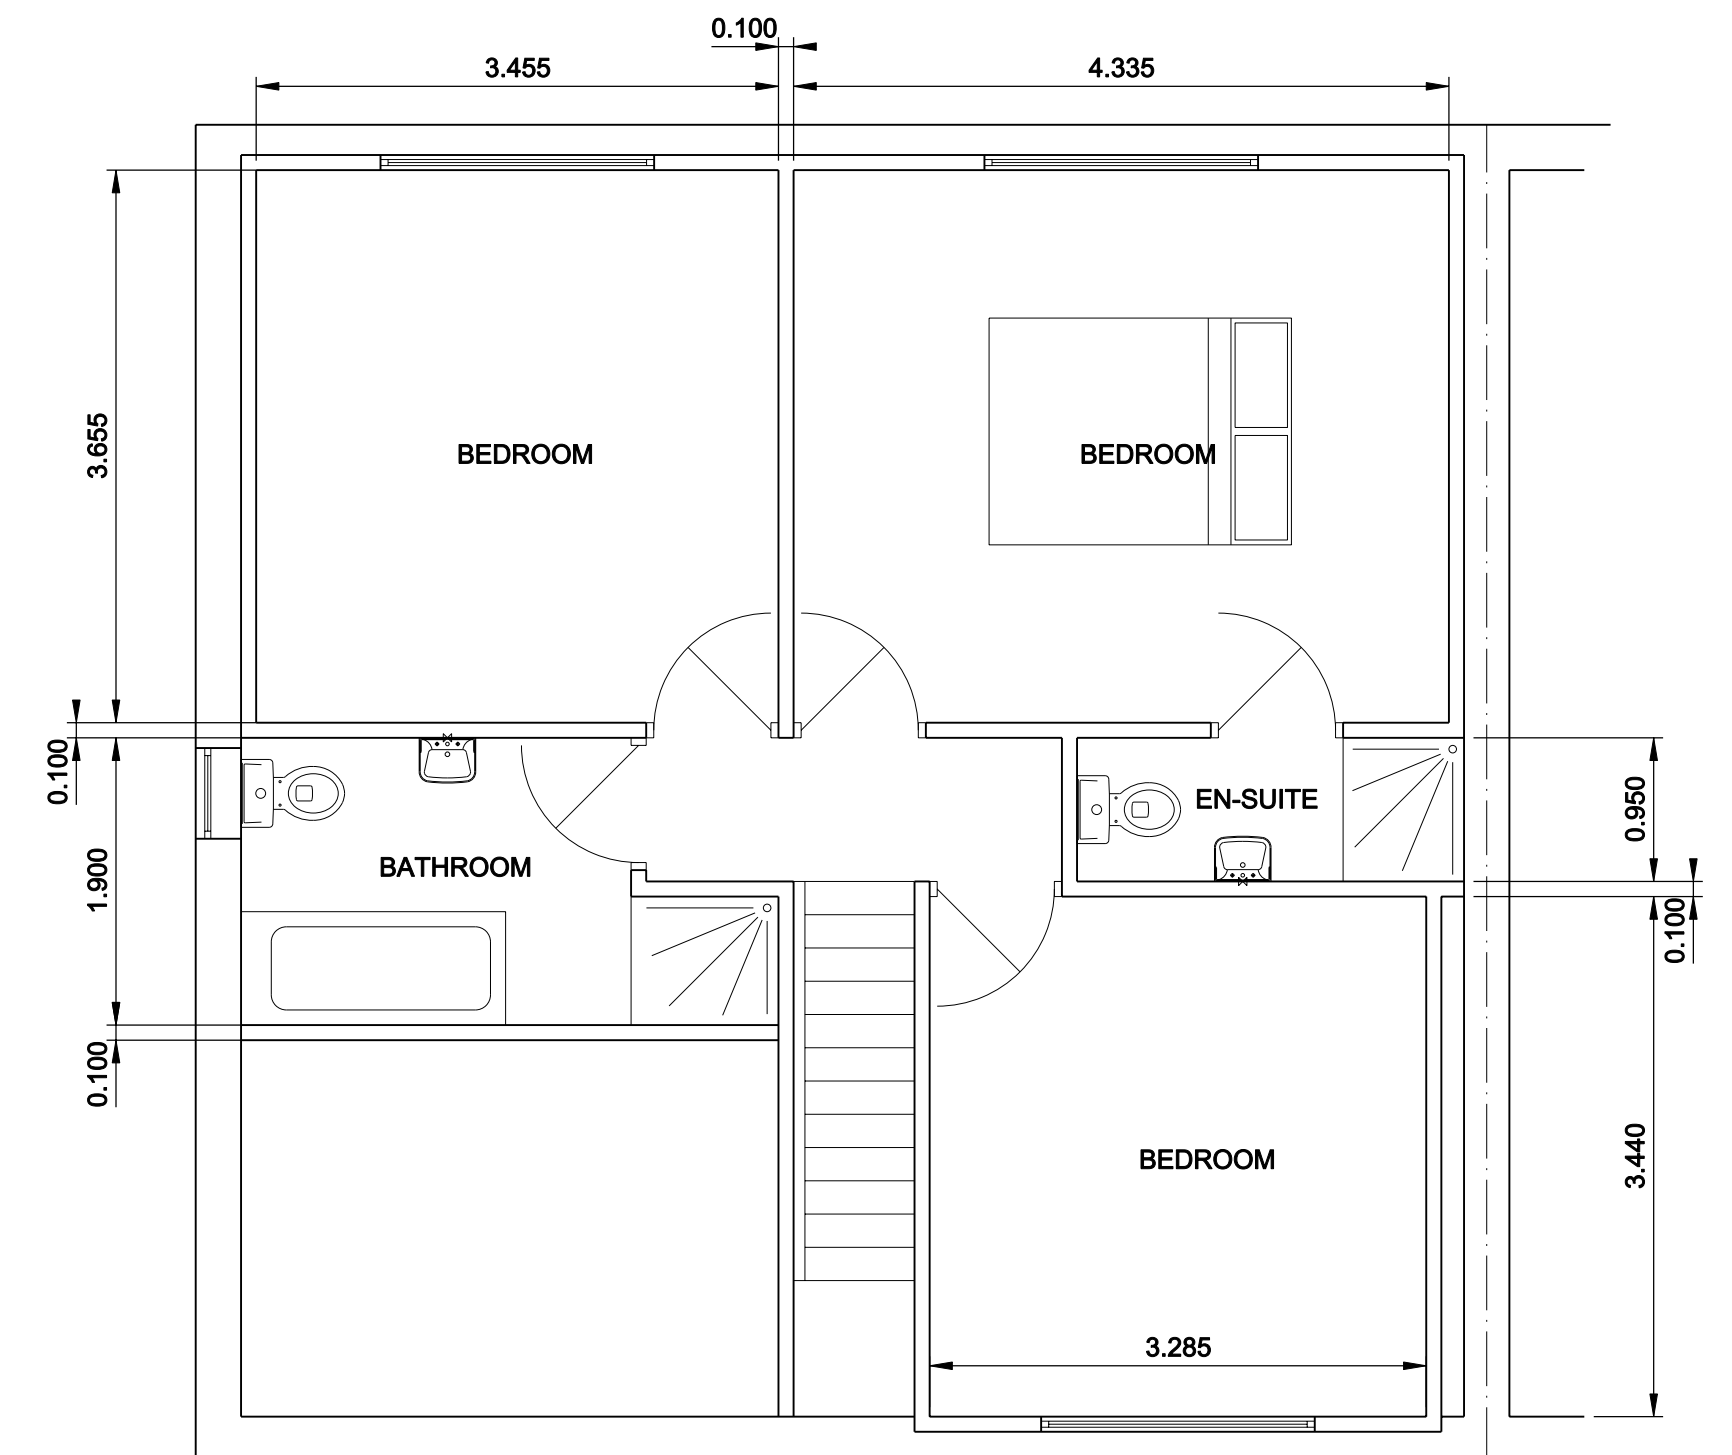

PROPOSED
LOFT FLOOR PLAN
SCALE 1:50

DISCLAIMER:
THIS DRAWING IS A DIAGRAMMATIC OVERVIEW
OF THE CLIENTS REQUIREMENTS. ALL DIMENSIONS
NEED TO BE CHECKED ON SITE BY THE BUILDER.
THE DESIGNER ACCEPTS NO RESPONSIBILITY FOR
THE DIMENSIONS AND/ OR SETTING OUT

A	05/04/2023	Existing & Proposed Side Elevations Added
REV	DATE	DESCRIPTION
CLIENT	Mr N ROSSER	
ADDRESS	33 VERNON CLOSE MERTHYR CF47 0HY	
DRAWING TITLE	PROPOSED DORMER LOFT CONVERSION AND REAR EXTENSION TO EXISTING DOMESTIC BUNGALOW	
EXISTING & PROPOSED ELEVATIONS AND EXISTING & PROPOSED FLOOR PLANS		
SCALES 1:50 & 1: 100	DATE MARCH 2023	
DRAWING No	LTG - ROSSER - 001	
REV	A	

LTG Design
The key to quality