


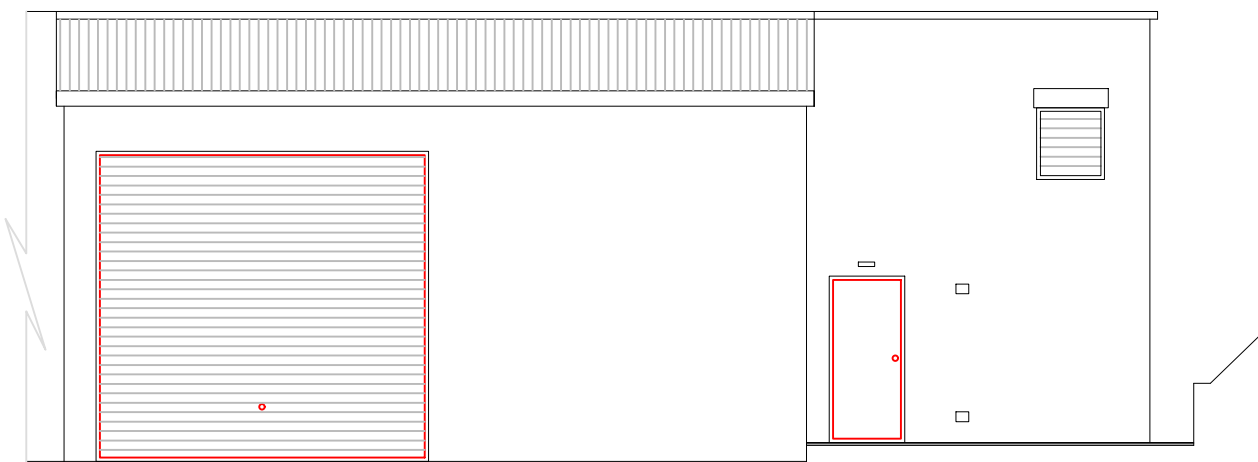


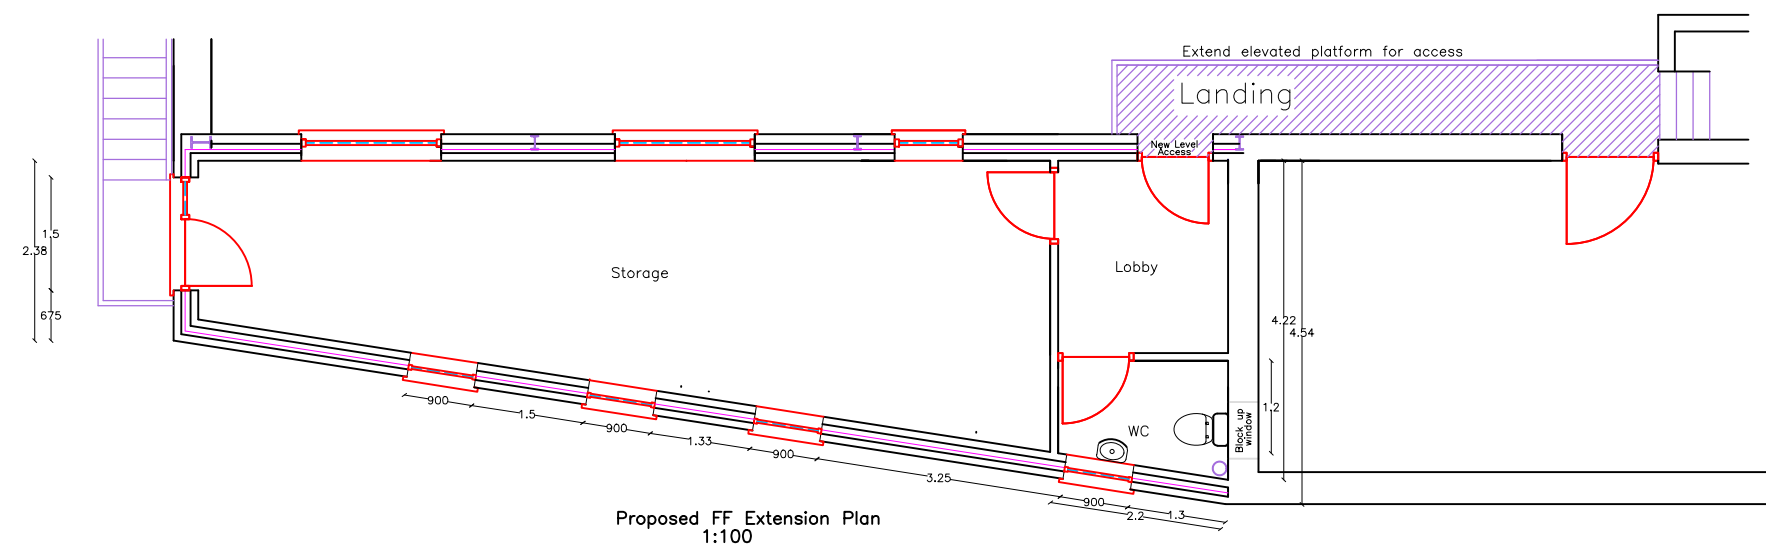


Existing End Elevation
1:100

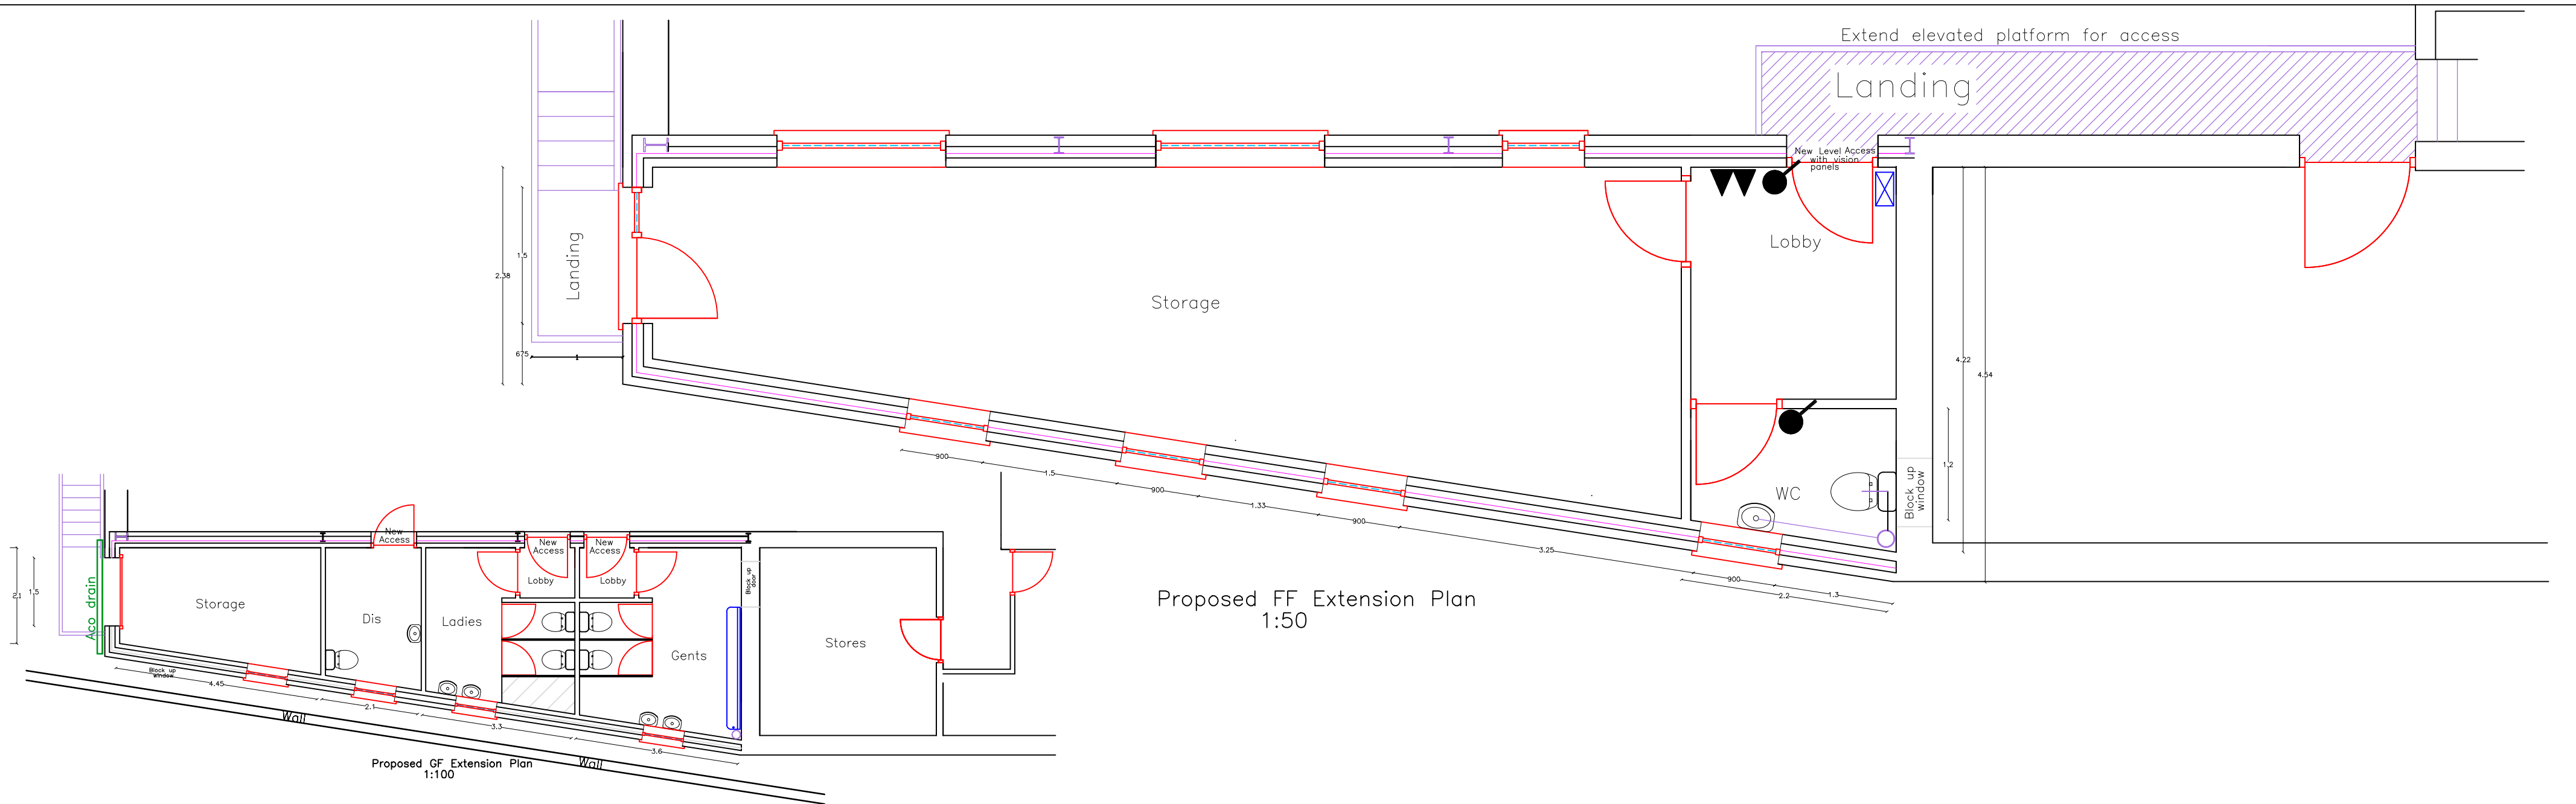


Existing Rear Elevation
1:100

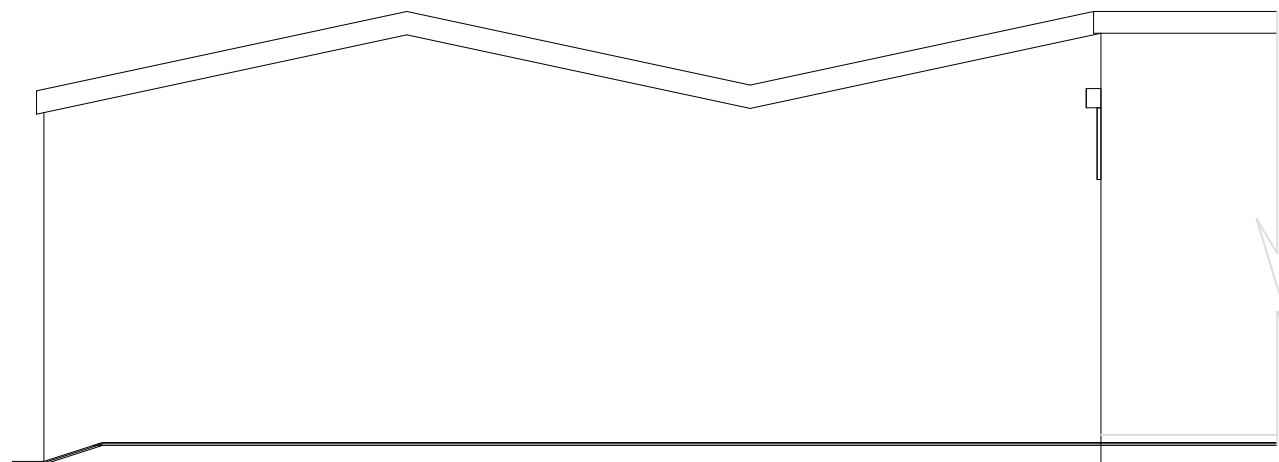


Existing Front Elevation
1:100

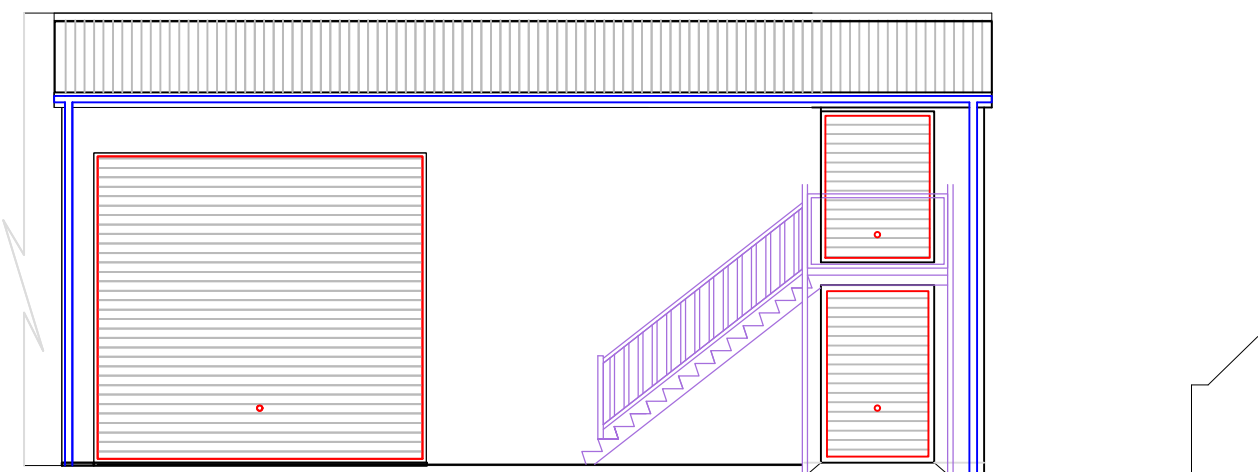

Proposed End Elevation
1:100

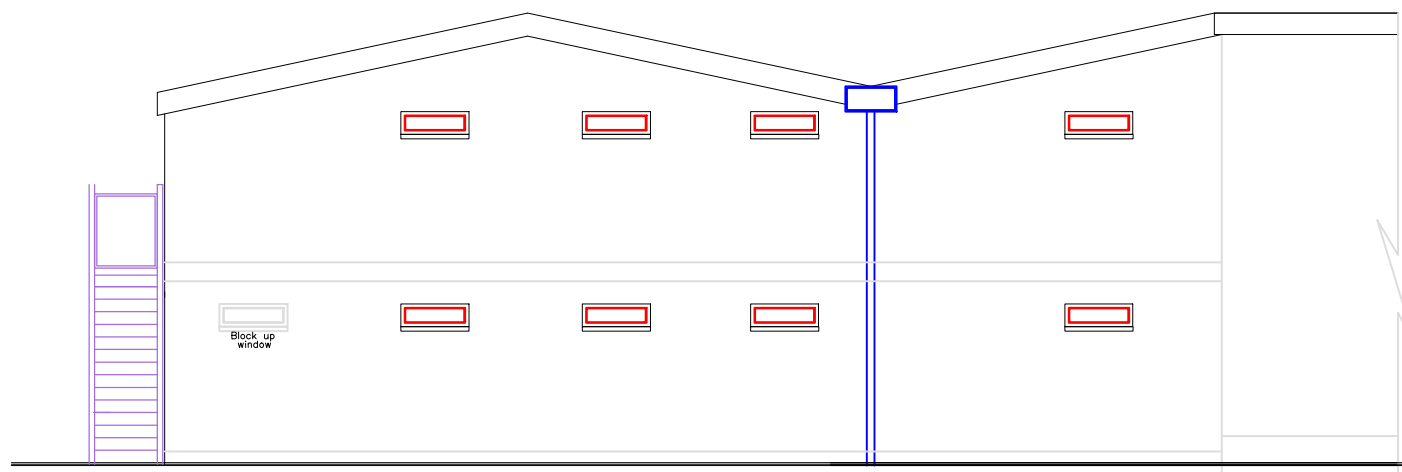

Proposed Rear Elevation
1:100

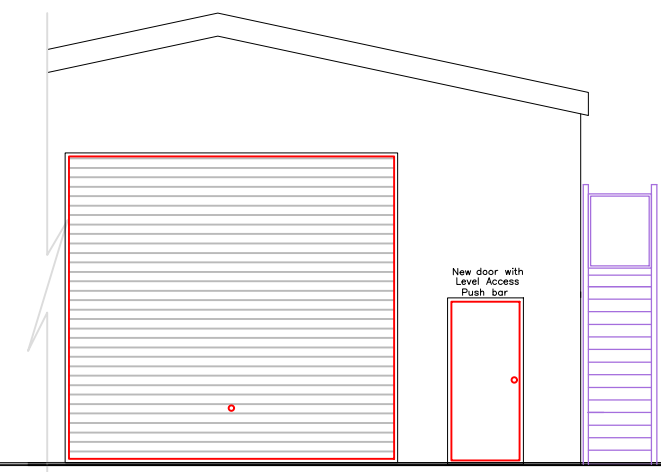

Proposed Front Elevation
1:100

N.B.
All dimensions and sewer runs to be checked on site by contractor before work begins

Utopia Design Architectural Services			
Issued Only for Purpose Indicated			
Drawing Status: FOR PLANNING PURPOSES ONLY			
Client	MMA Red Barrel House Pant Road, Dowlais Merthyr Tydfil CF48 3SH		
Project	Proposed New Rear Extension for WC Conveniences & Store		
Drawn by	Paper	Date	
PT	A2	JAN 23	
Title	Scale	1:50 1:100	
Existing & Proposed Plans Elevations Section		Drwg No	MMA FF EXTENSION 05C