





Front Elevation
Scale 1: 100

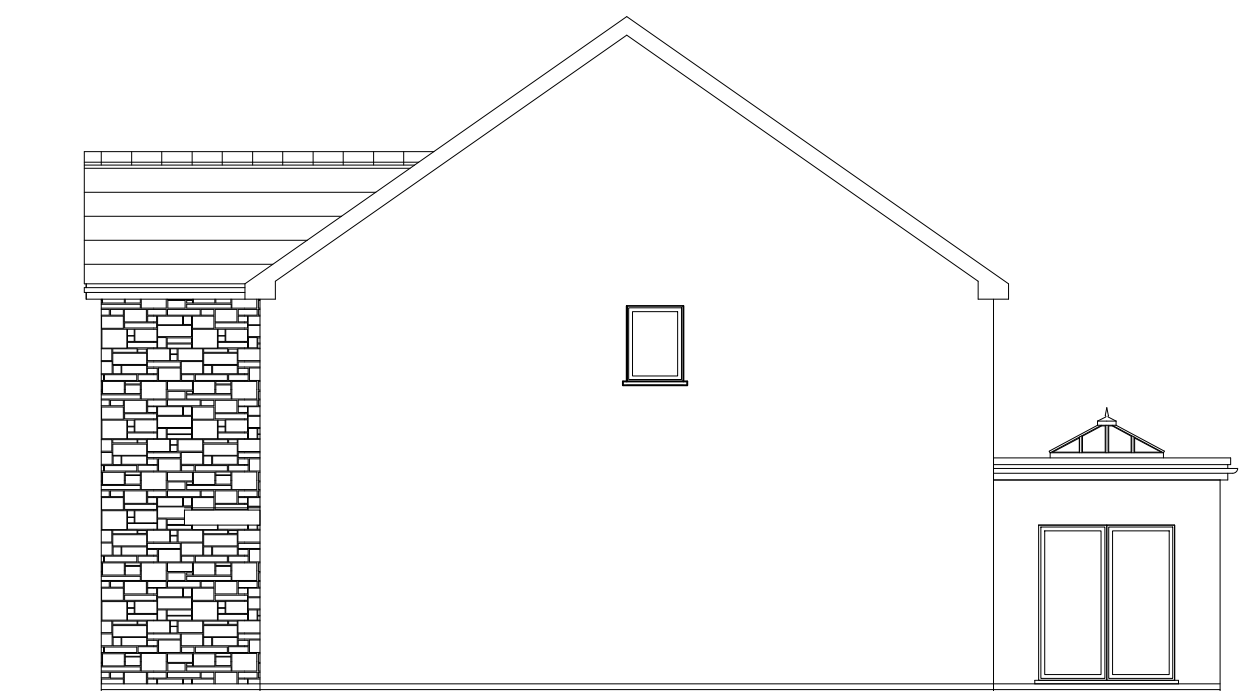


Side Elevation




Rear Elevation

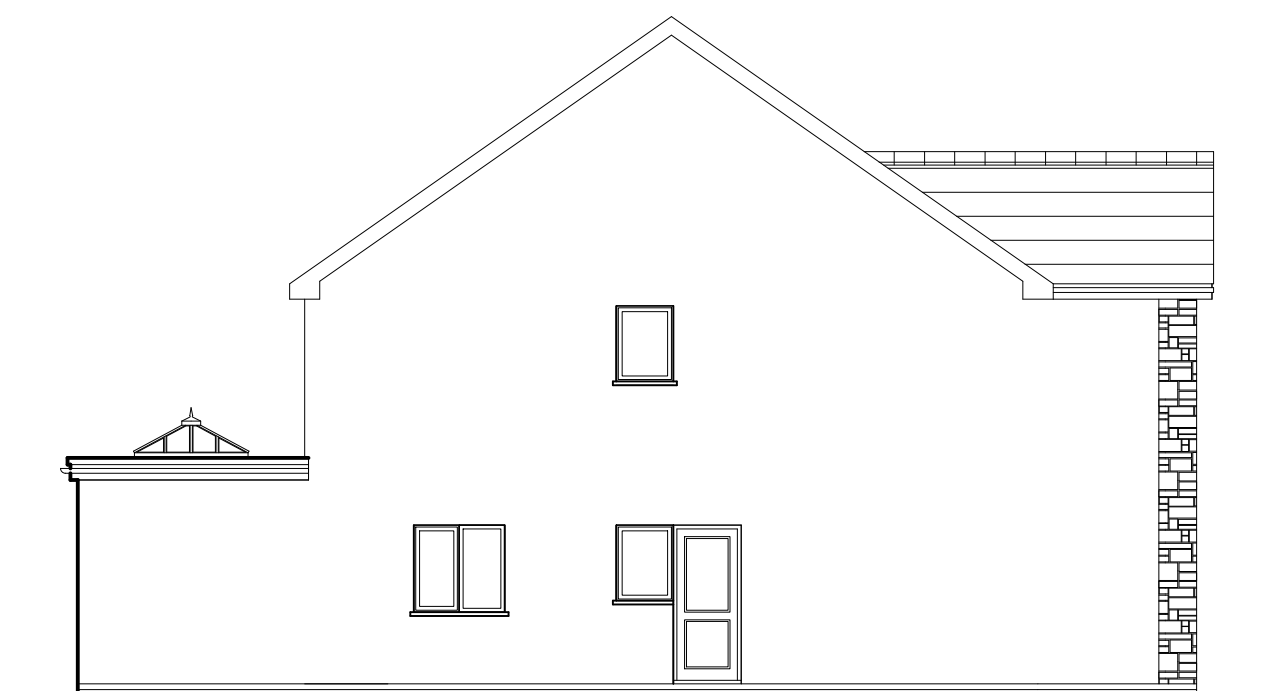

Side Elevation

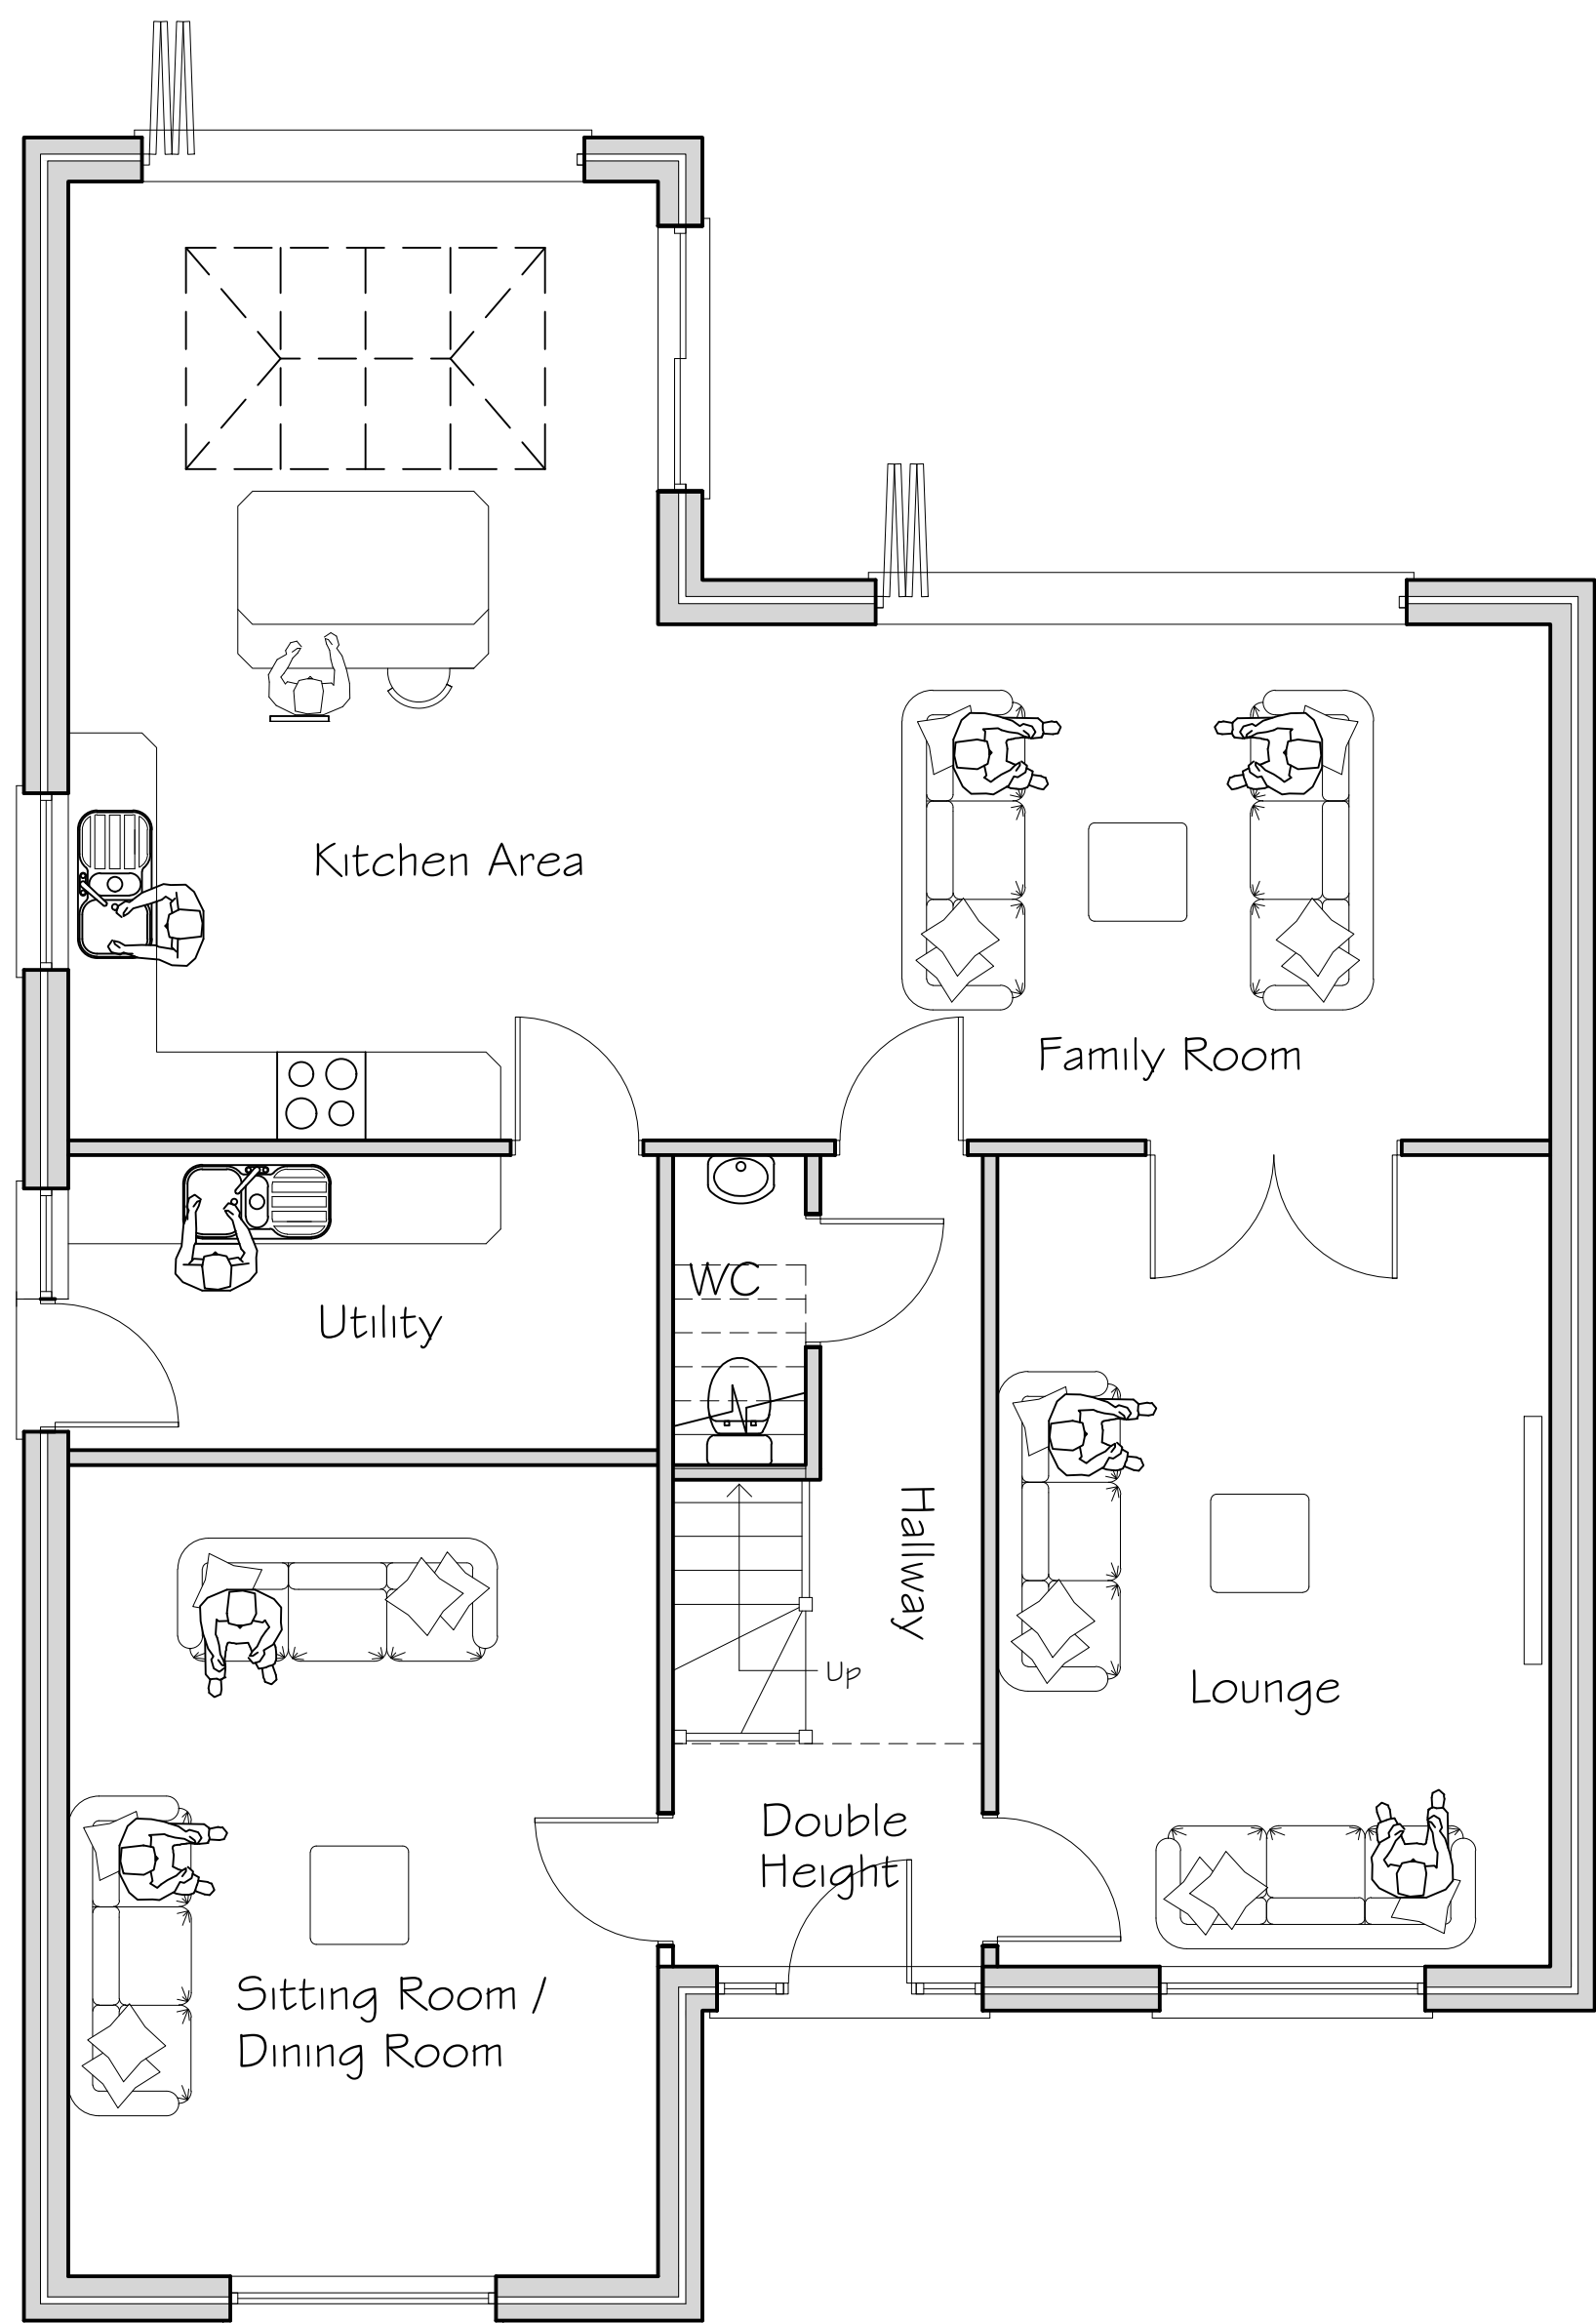

Ground Floor

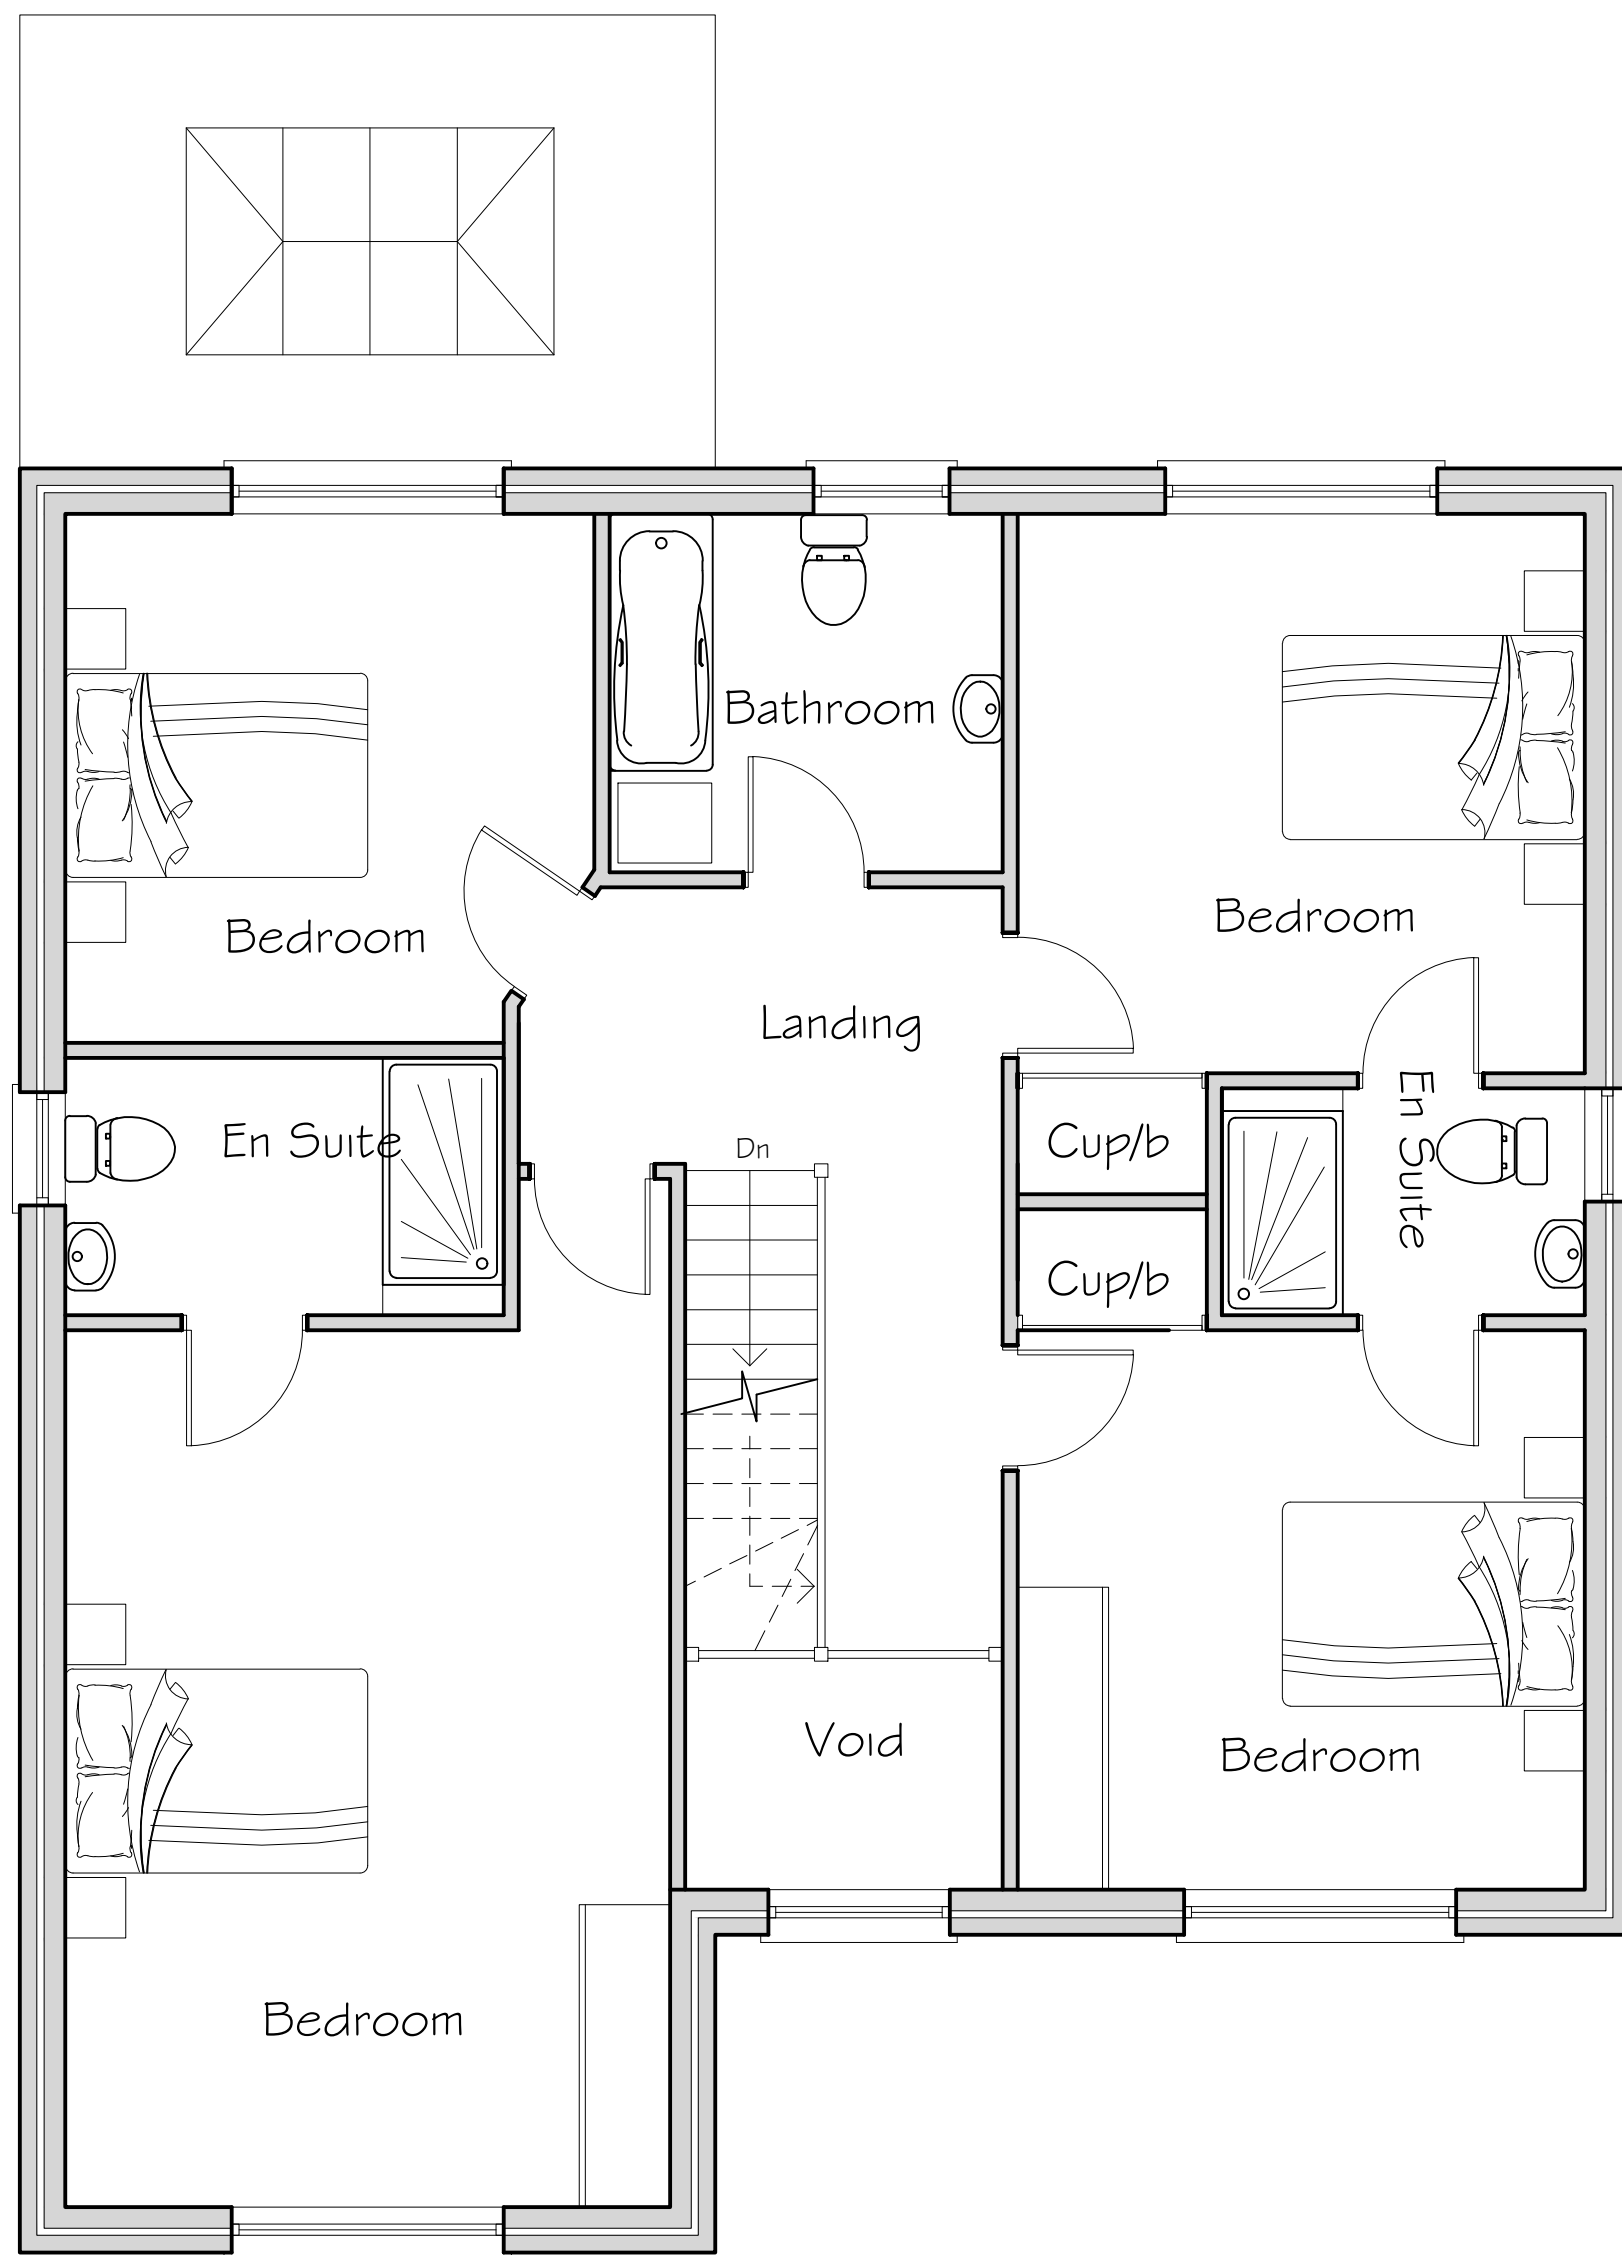


First Floor

1 Marley Fibre
Cement slate



2 Bradstone Square
dressed stonework

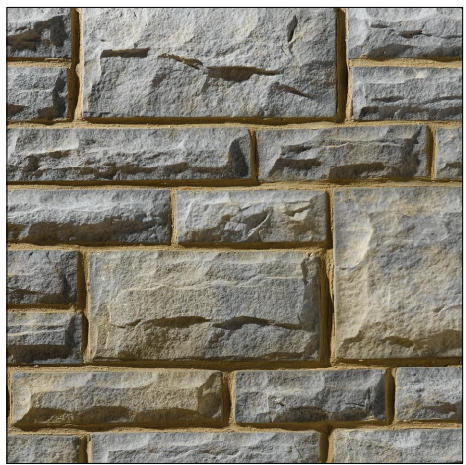

3 K Rend
Colour - White



Note: This drawing is copyright ©

Monarch Architectural Services Ltd Revision: Planning 23rd June 2021	project Proposed Four Bedroom Detached House with Integral Garage at Plot 6 Land off Upper Collier Row Neolgering Merthyr Tydfil Client Mr and Mrs French	Date: May 2021
		Scale: 1: 50, 1: 100, @ A1
Title Proposed Detached House Plans and Elevations	Drawing No. 21 / 21 / 01	Rev. B
		Drawn: W. S.