




North Elevation
1 : 200

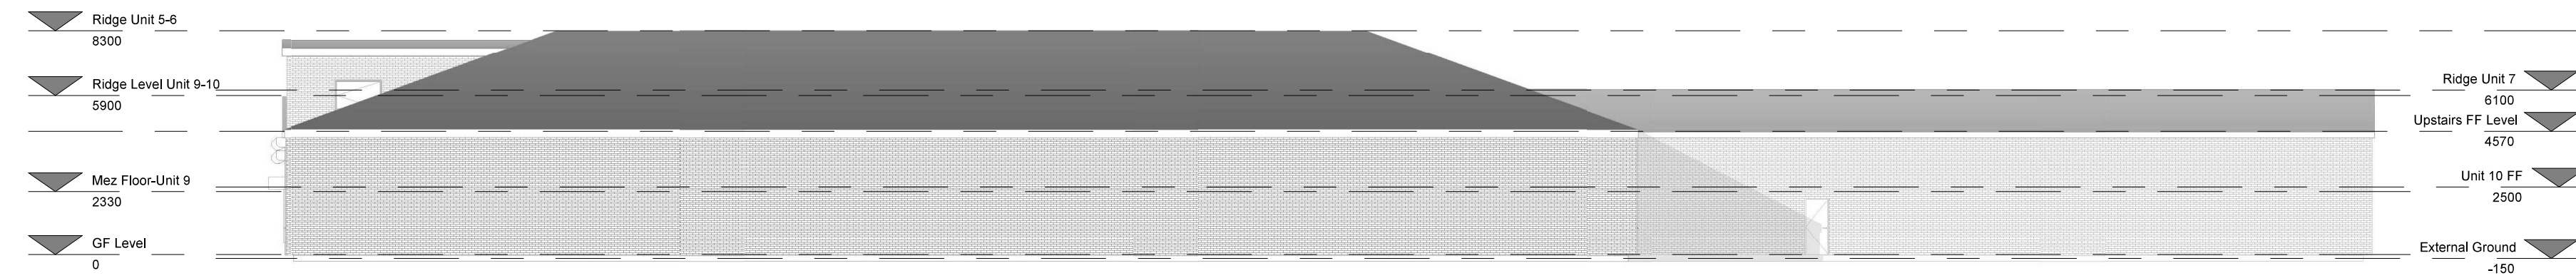


West Elevation
1 : 200

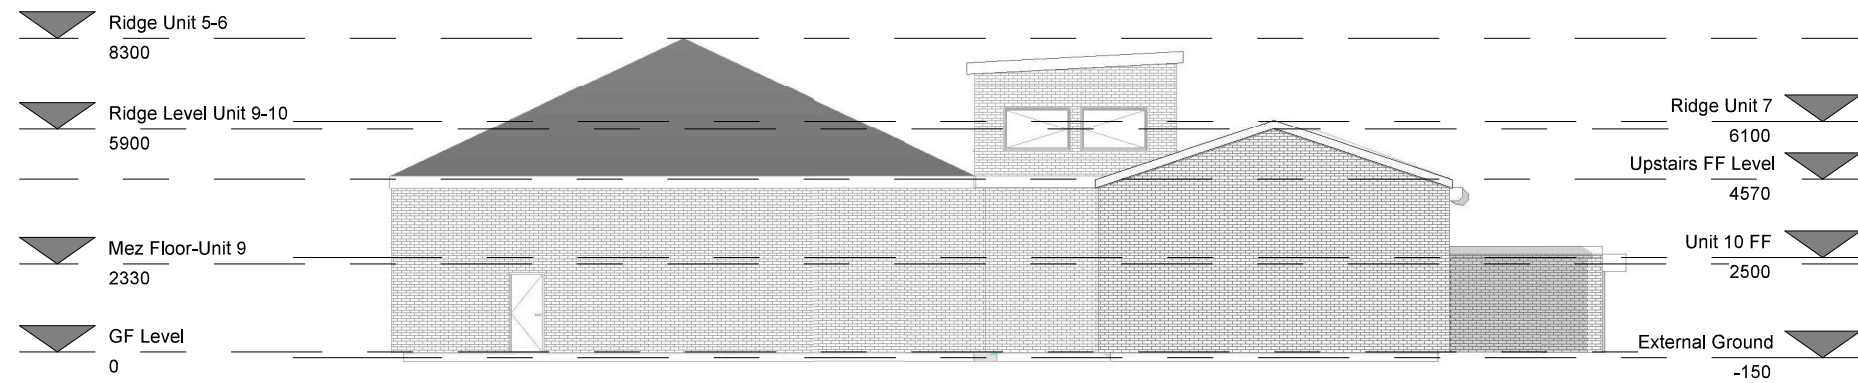


South Elevation
1 : 200

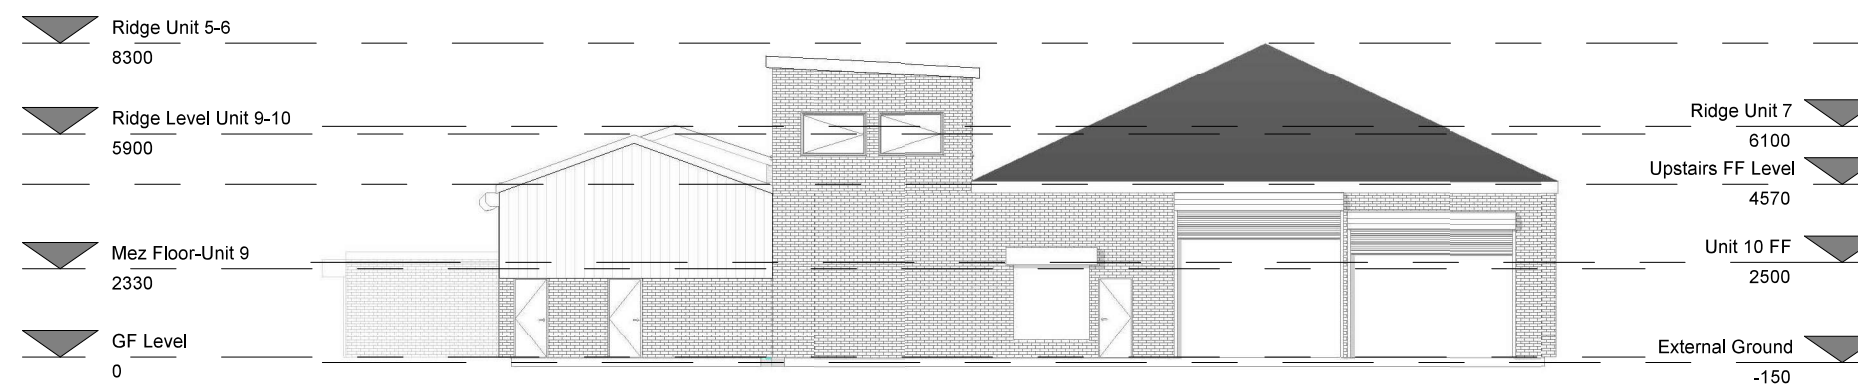


East Elevation
1 : 200

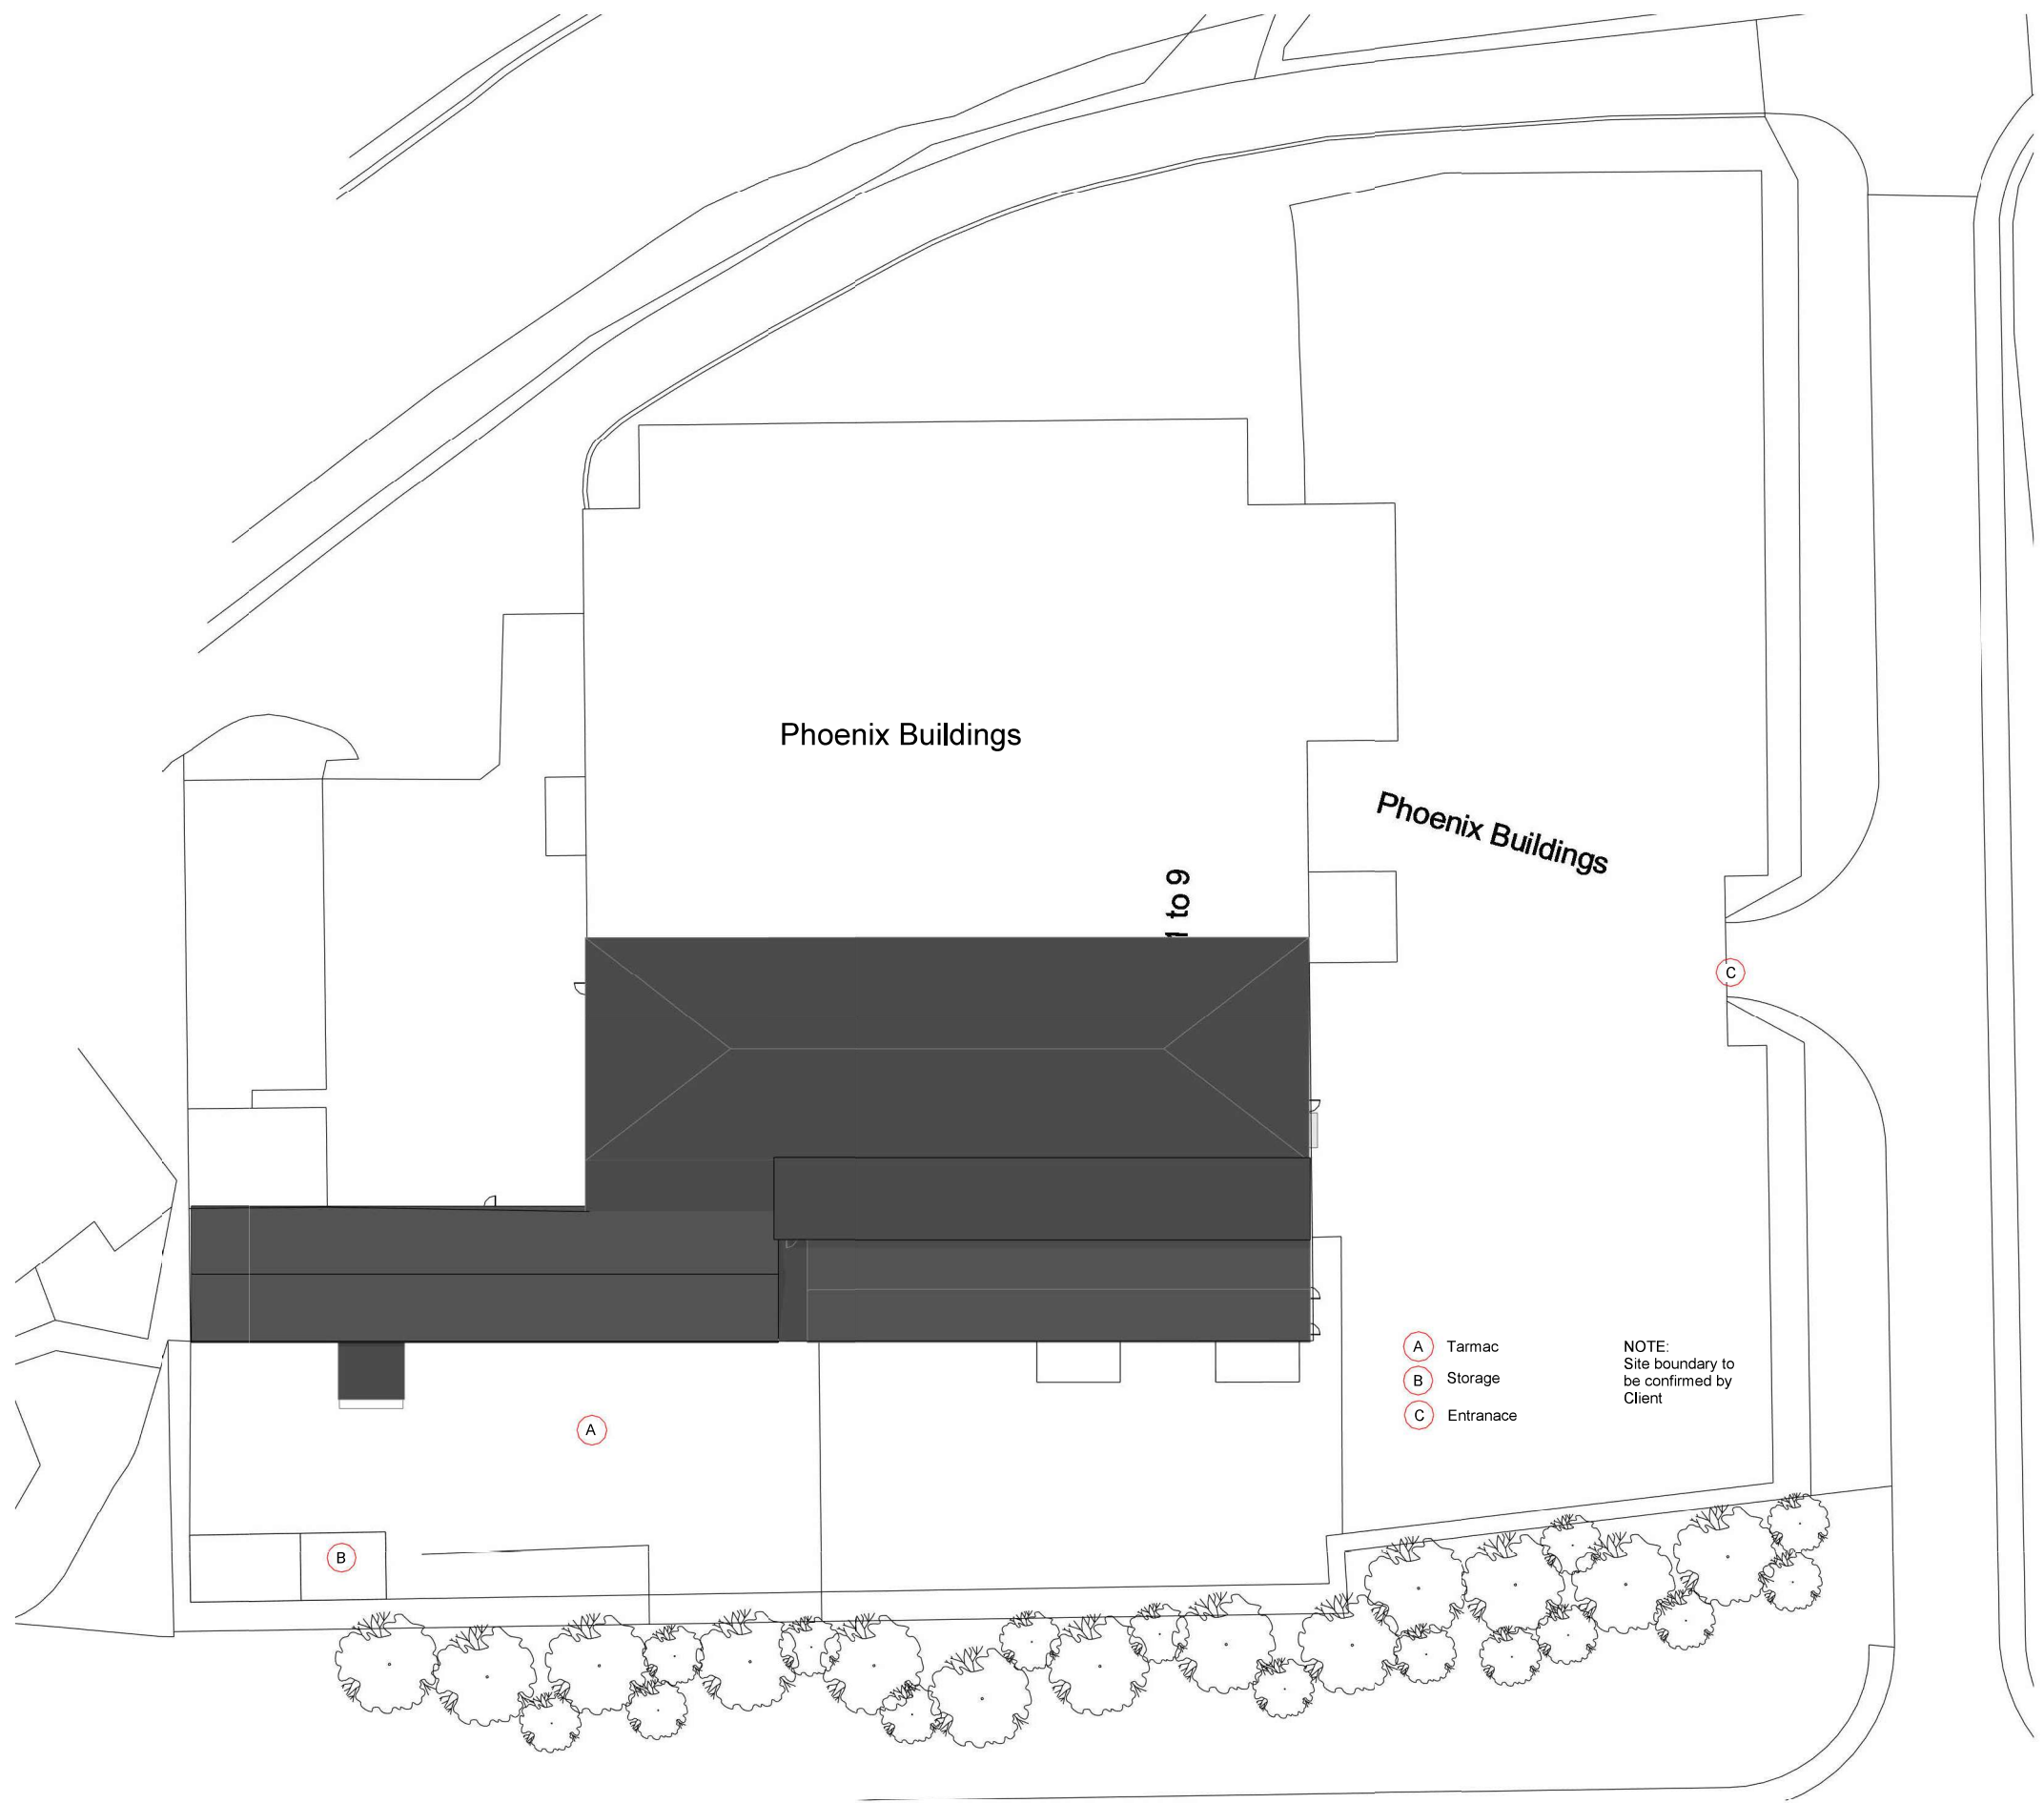


Site Plan
1 : 500

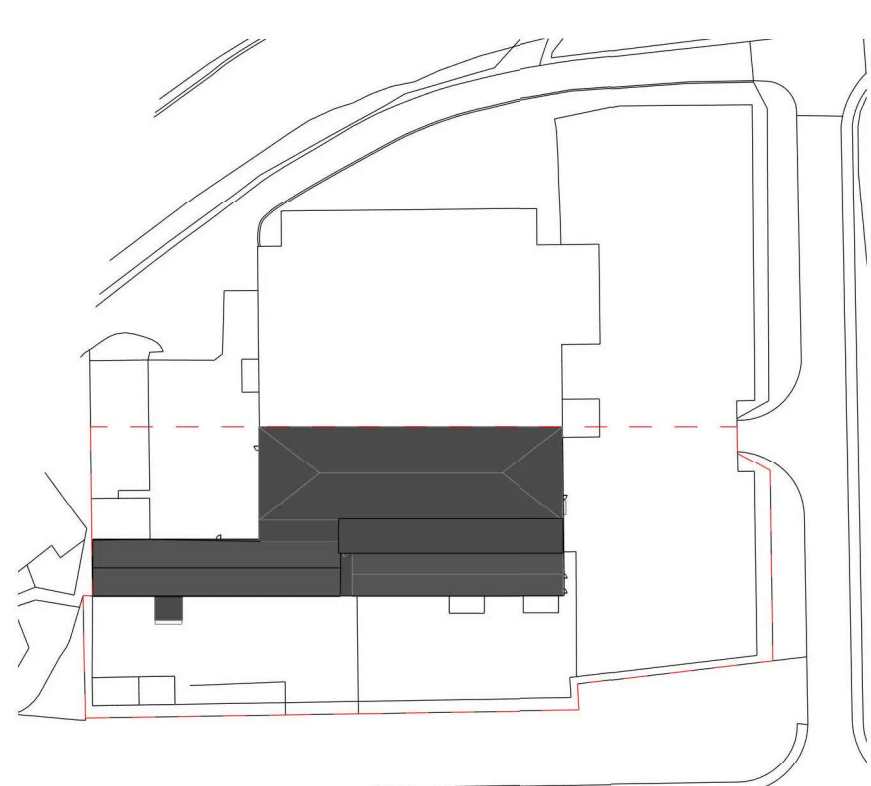

Location Plan
1 : 1250

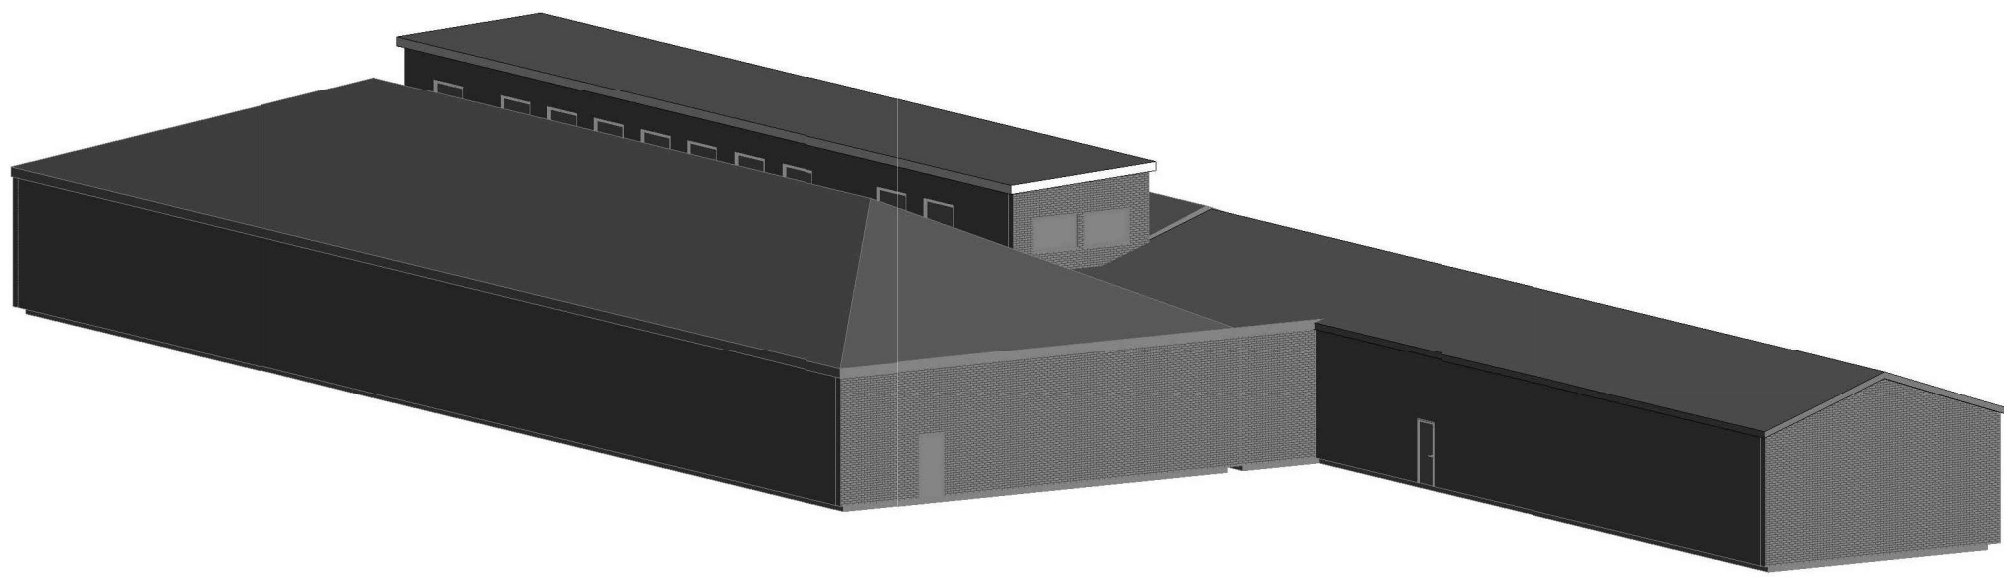

3D View 2

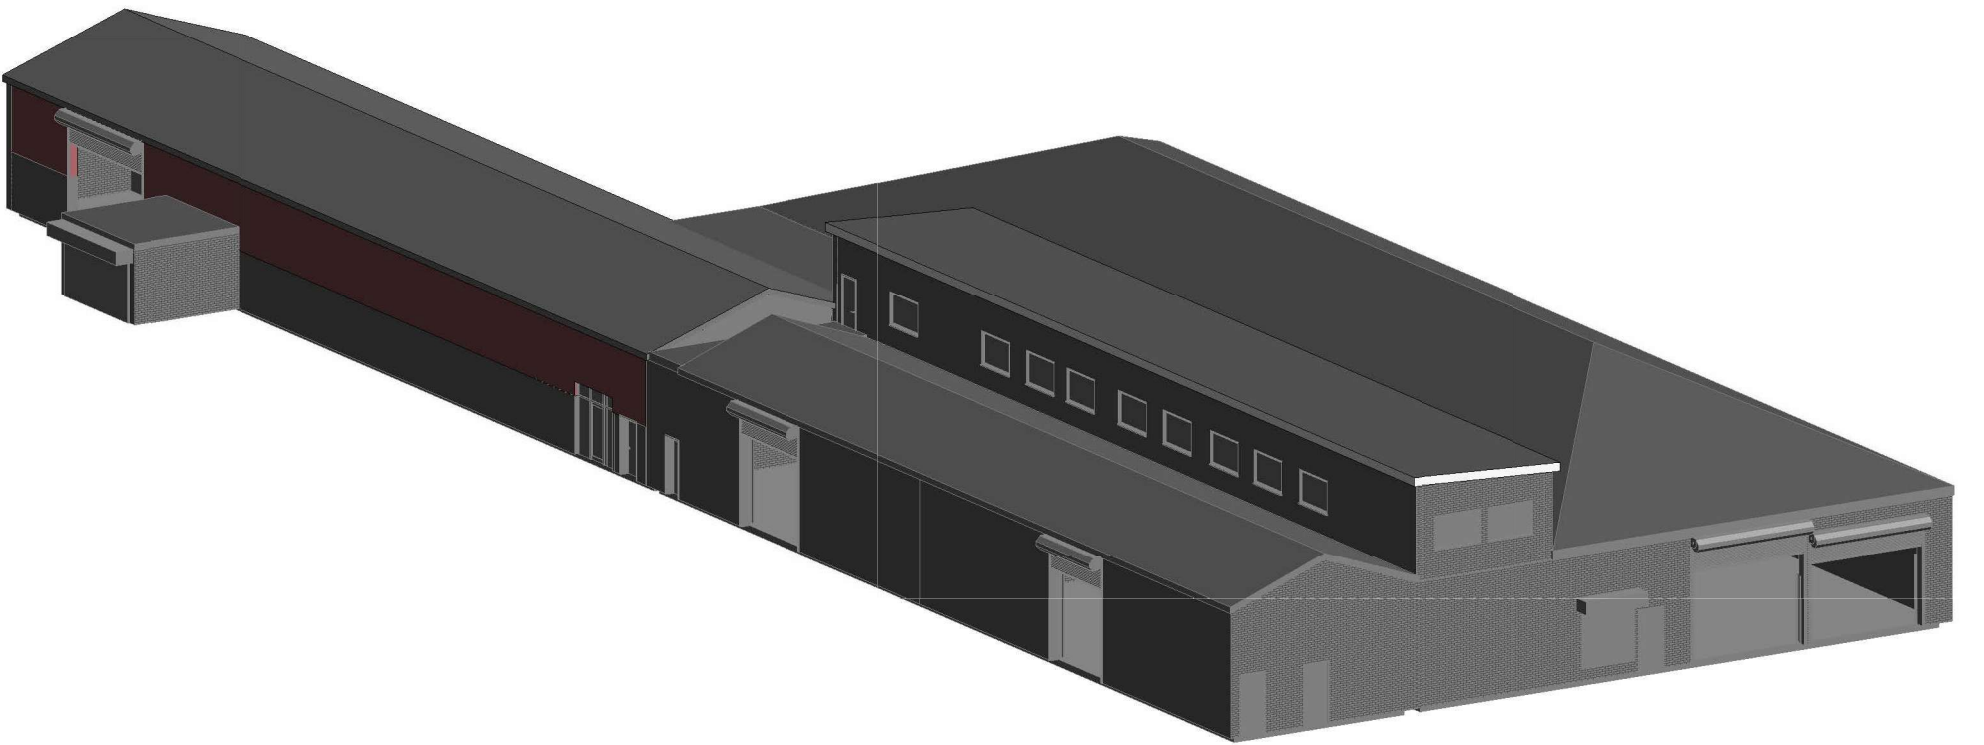


3D View 1

NOTE: All dimensions to be checked on site. Do not scale this drawing. All discrepancies should be reported to R.Hughes Architectural Studio. Copyright: 2024 R.Hughes Architectural Studio. This drawing and this design are copyright of R.Hughes Architectural Studio. This drawing is not to be used or copied without written consent.

REVISIONS:		
REV	DESCRIPTION	DATE

STATUS: Planning

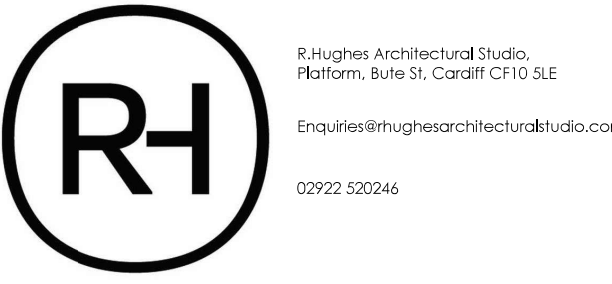

CLIENT:	Smart Electrical Systems Ltd		
	Good Mill Rd, Downhills, Merthyr Tydfil CF48 3TD		
TITLE:	Existing Elevations/Site Plan		
DRAWN:	CHECKED:	APPROVED:	REVISION:
	WP	RD	RH
SHEET:	SCALE:		DATE:
	PL002		23/02/24