




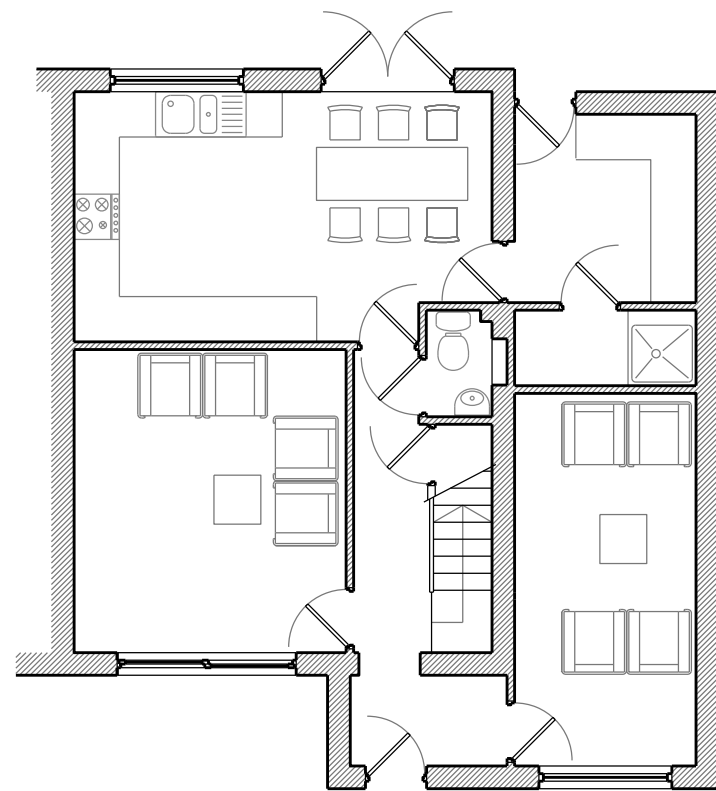


PROPOSED GROUND FLOOR PLAN.
SCALE 1:100

 

PROPOSED FRONT ELEVATION.
SCALE 1:100

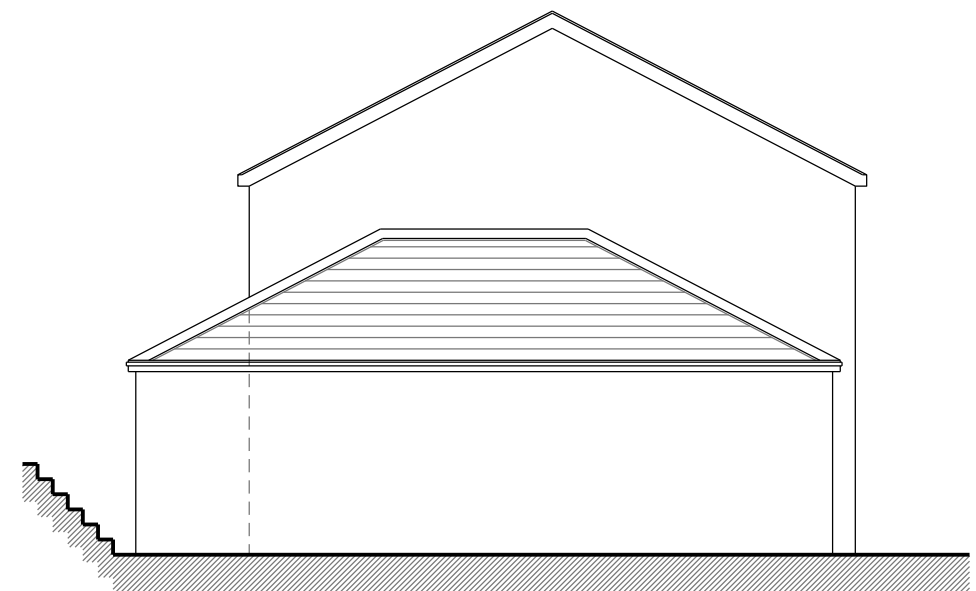

PROPOSED SIDE ELEVATION.
SCALE 1:100

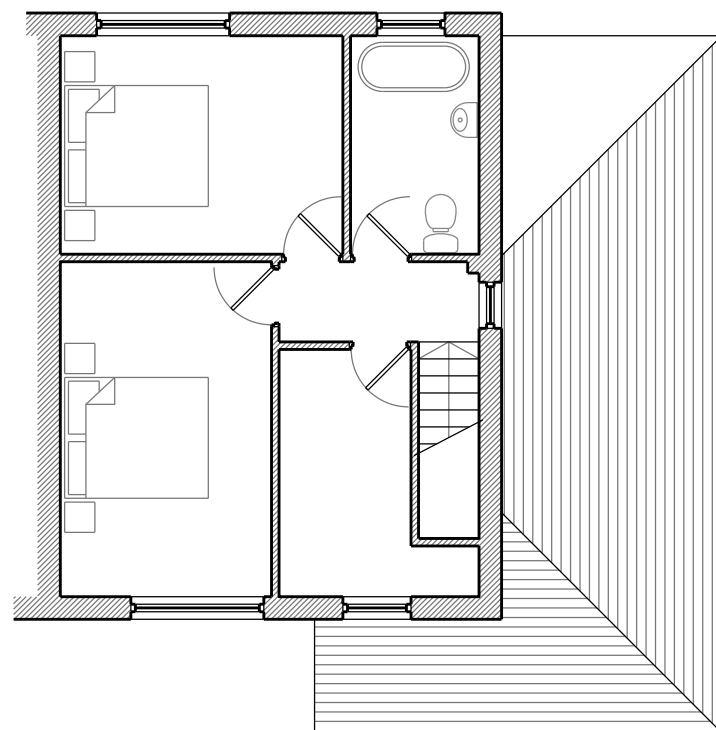

PROPOSED FIRST FLOOR PLAN.
SCALE 1:100



PROPOSED REAR ELEVATION.
SCALE 1:100

revisions

project

PROPOSED EXTENTION TO
6 ANTHONY GROVE
ABERCANAID, MERTHYR
CF48 1YX

title

PROPOSED DRAWINGS

date

JAN 22

scale

1/100 on A3

drawn by

RAS

drawing number

12/2022/PL/003D

client.

Mr & Mrs R D'Arcy