




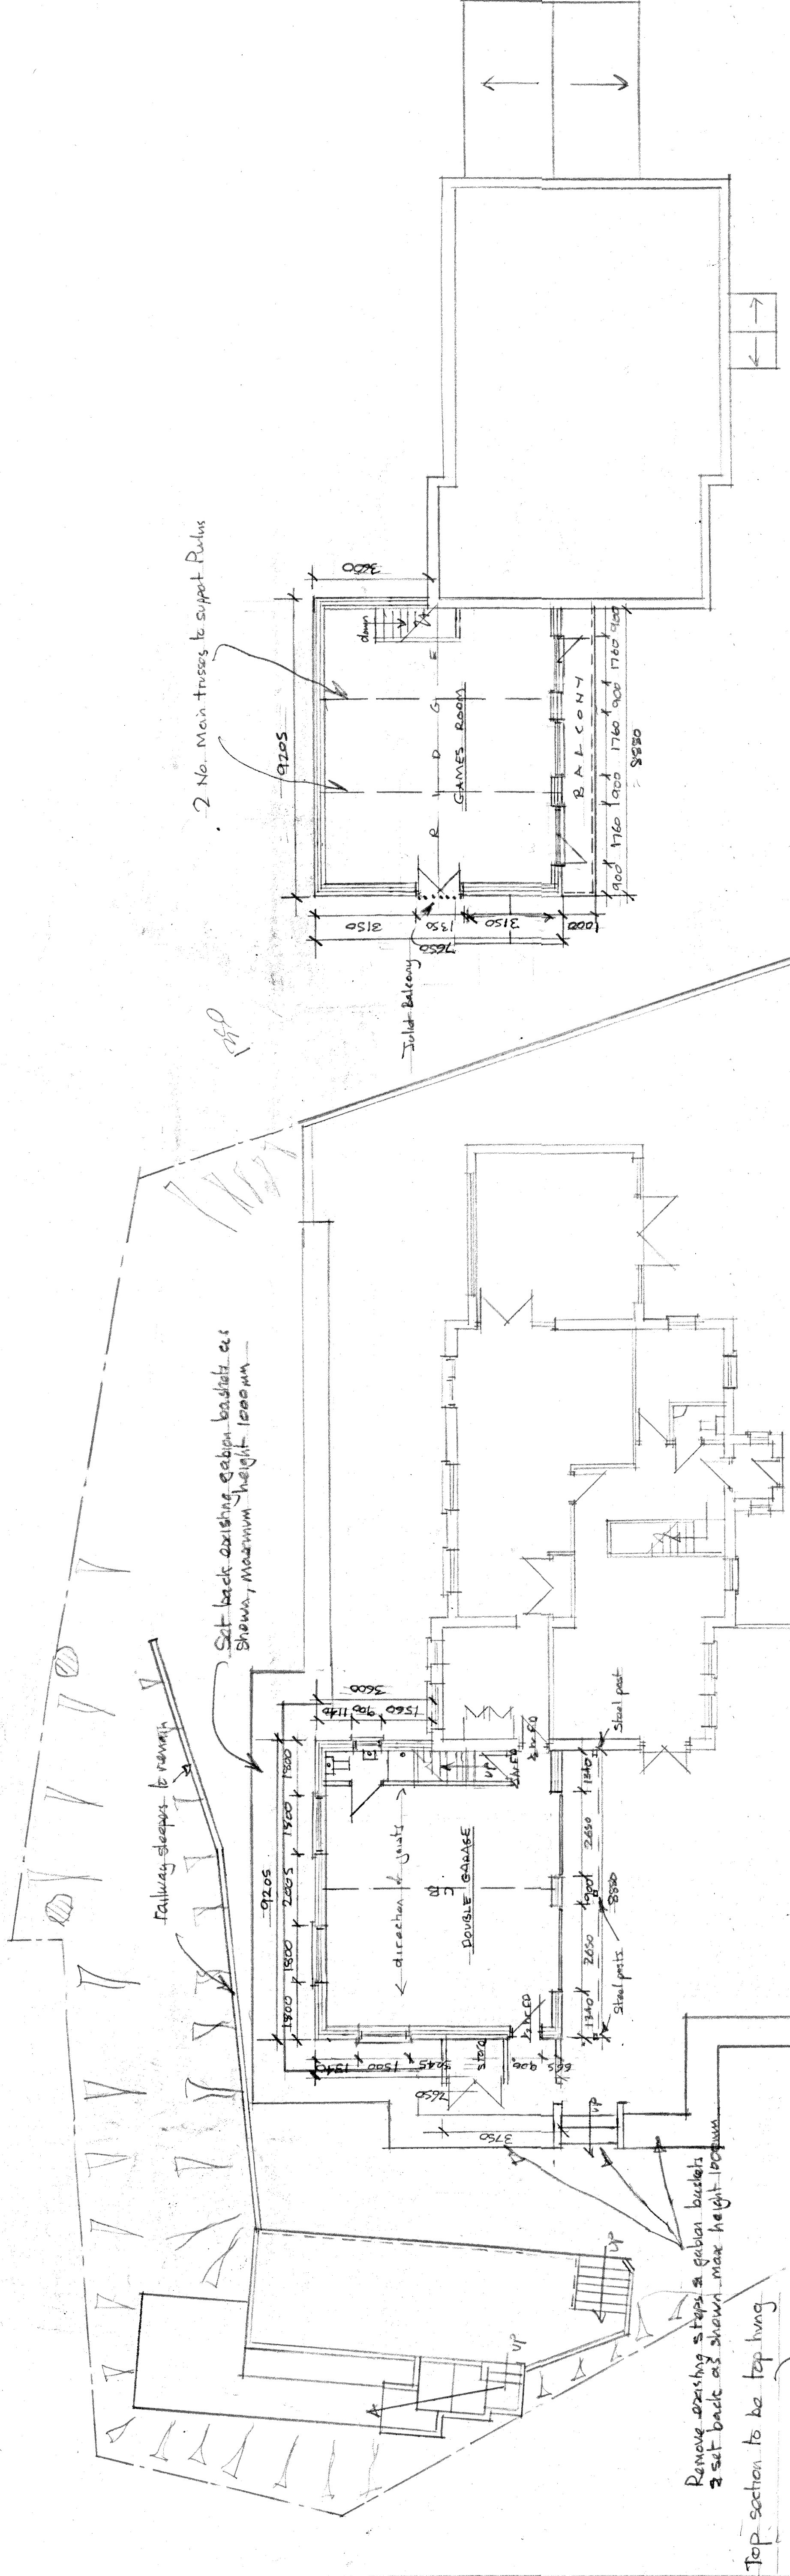


PROPOSED FIRST FLOOR PLAN

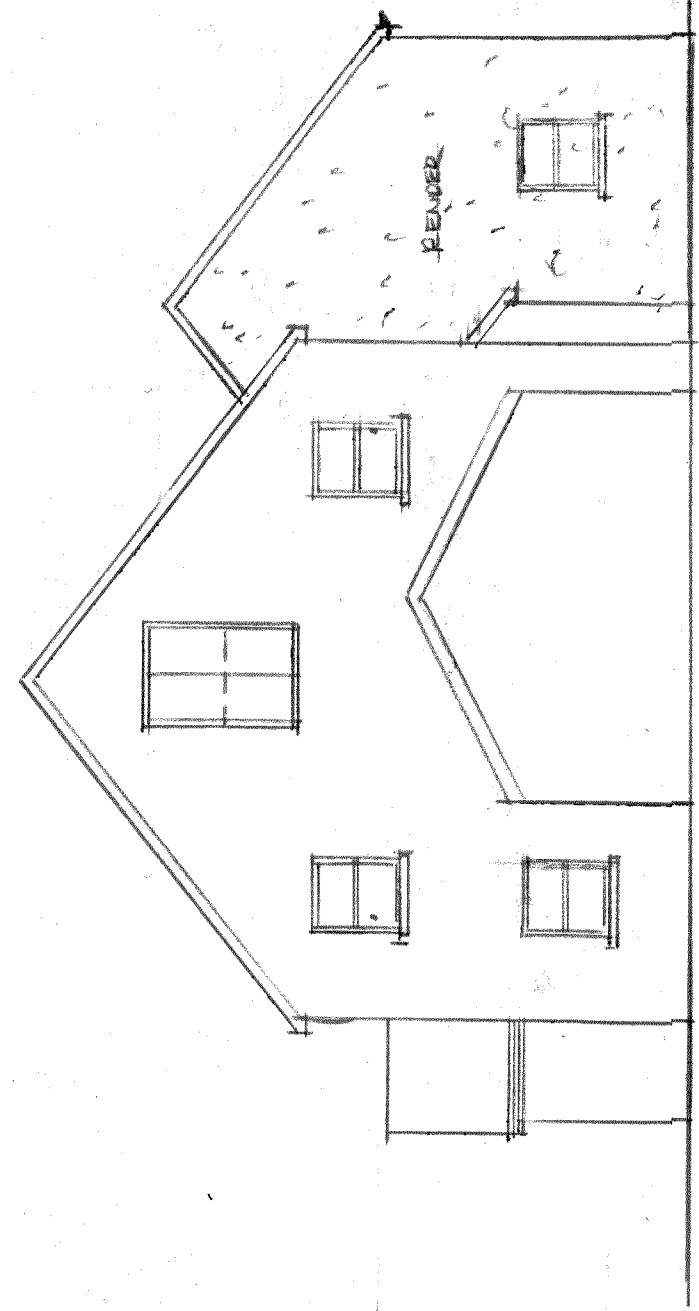


PROPOSED GROUND FLOOR PLAN

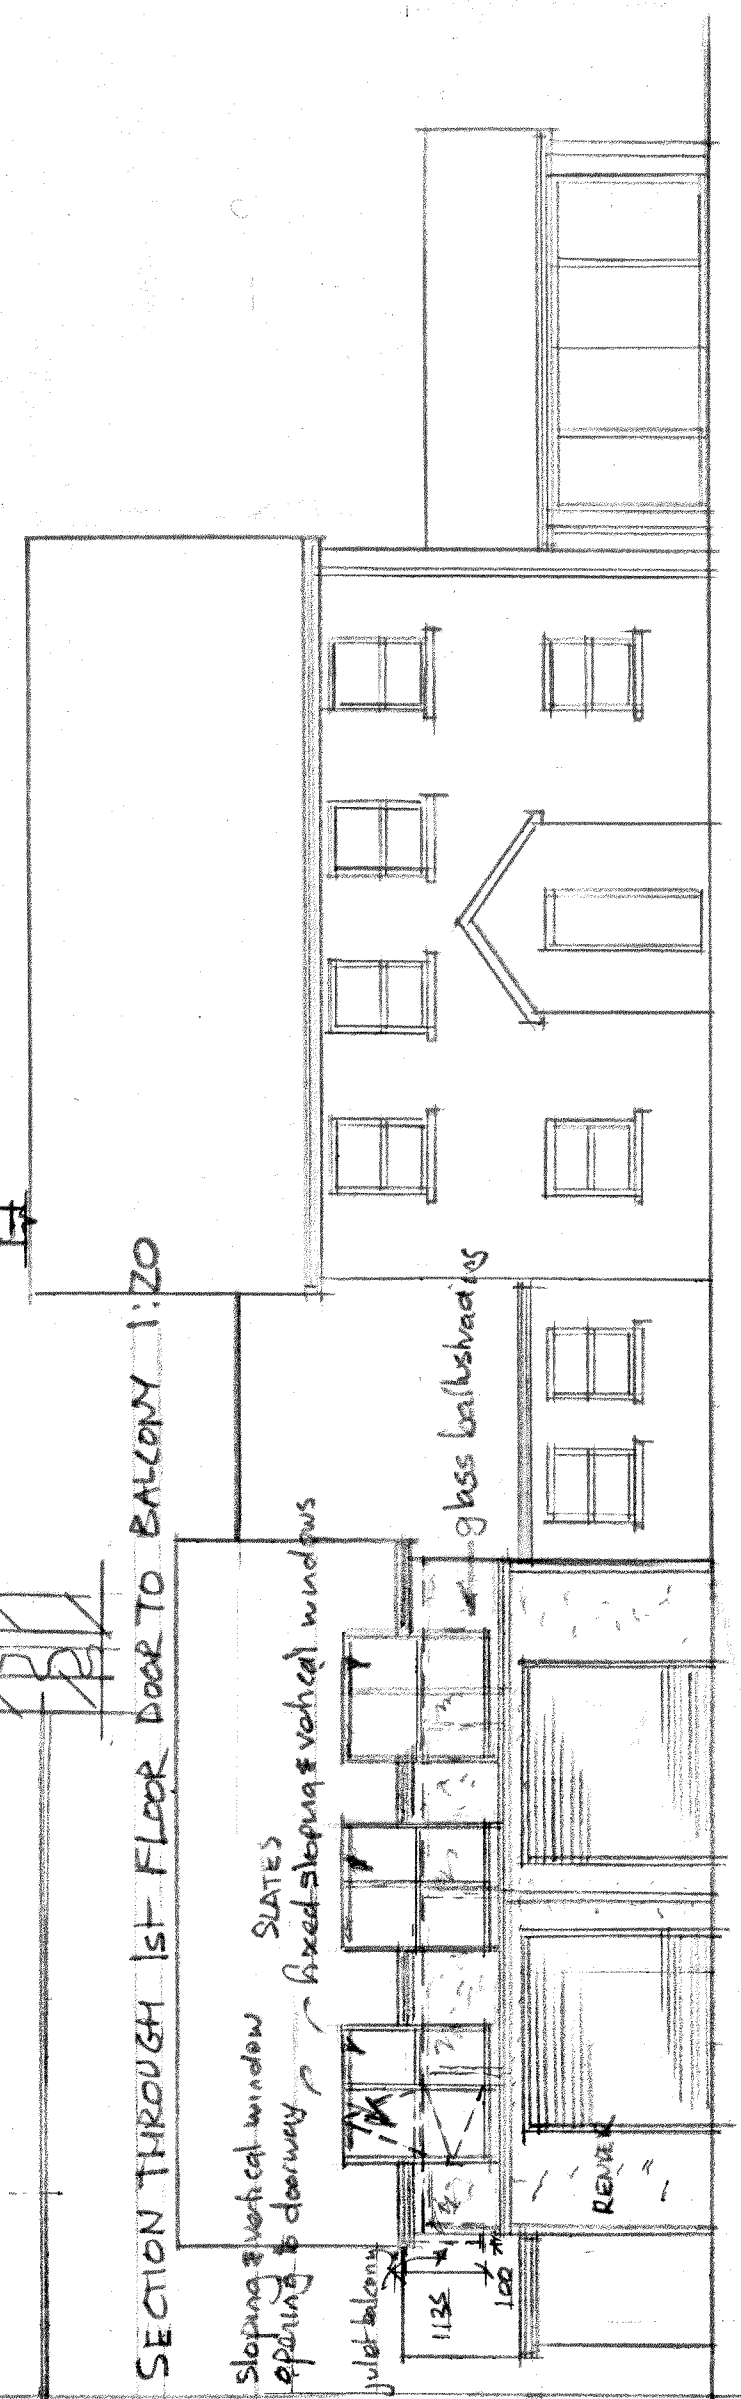

SECTION THROUGH 1st FLOOR DOOR TO BALCONY 1:20

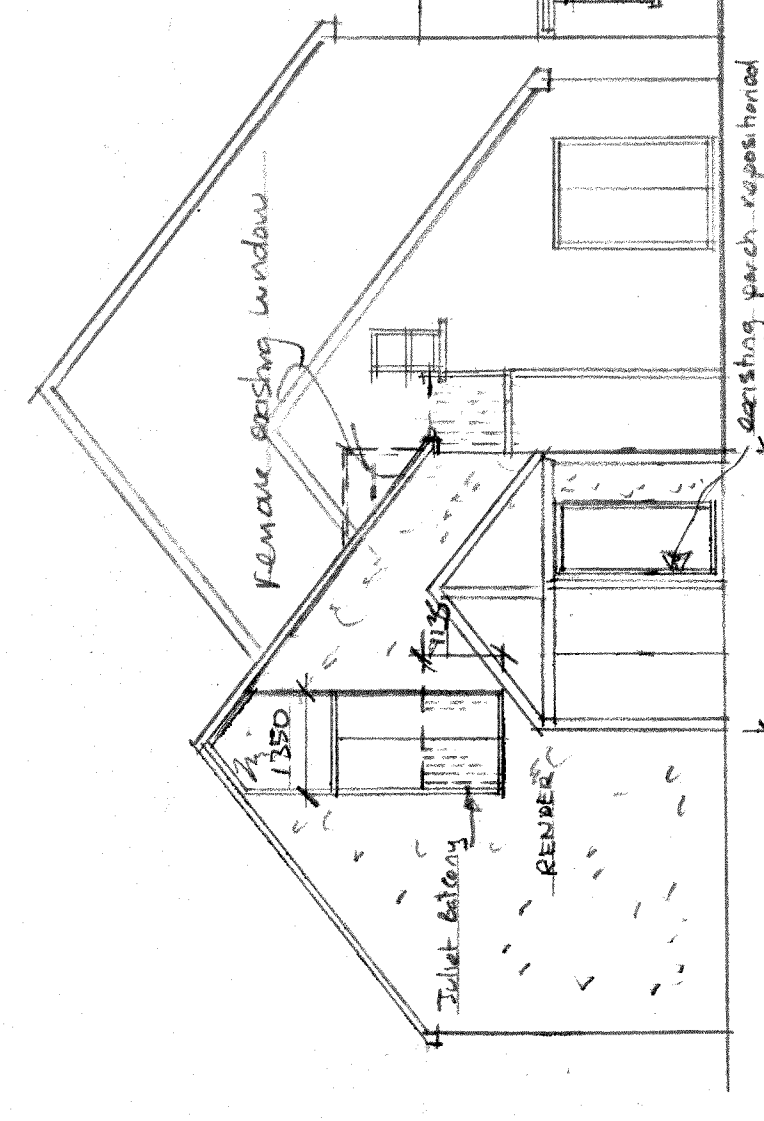

PROPOSED SIDE ELEVATION

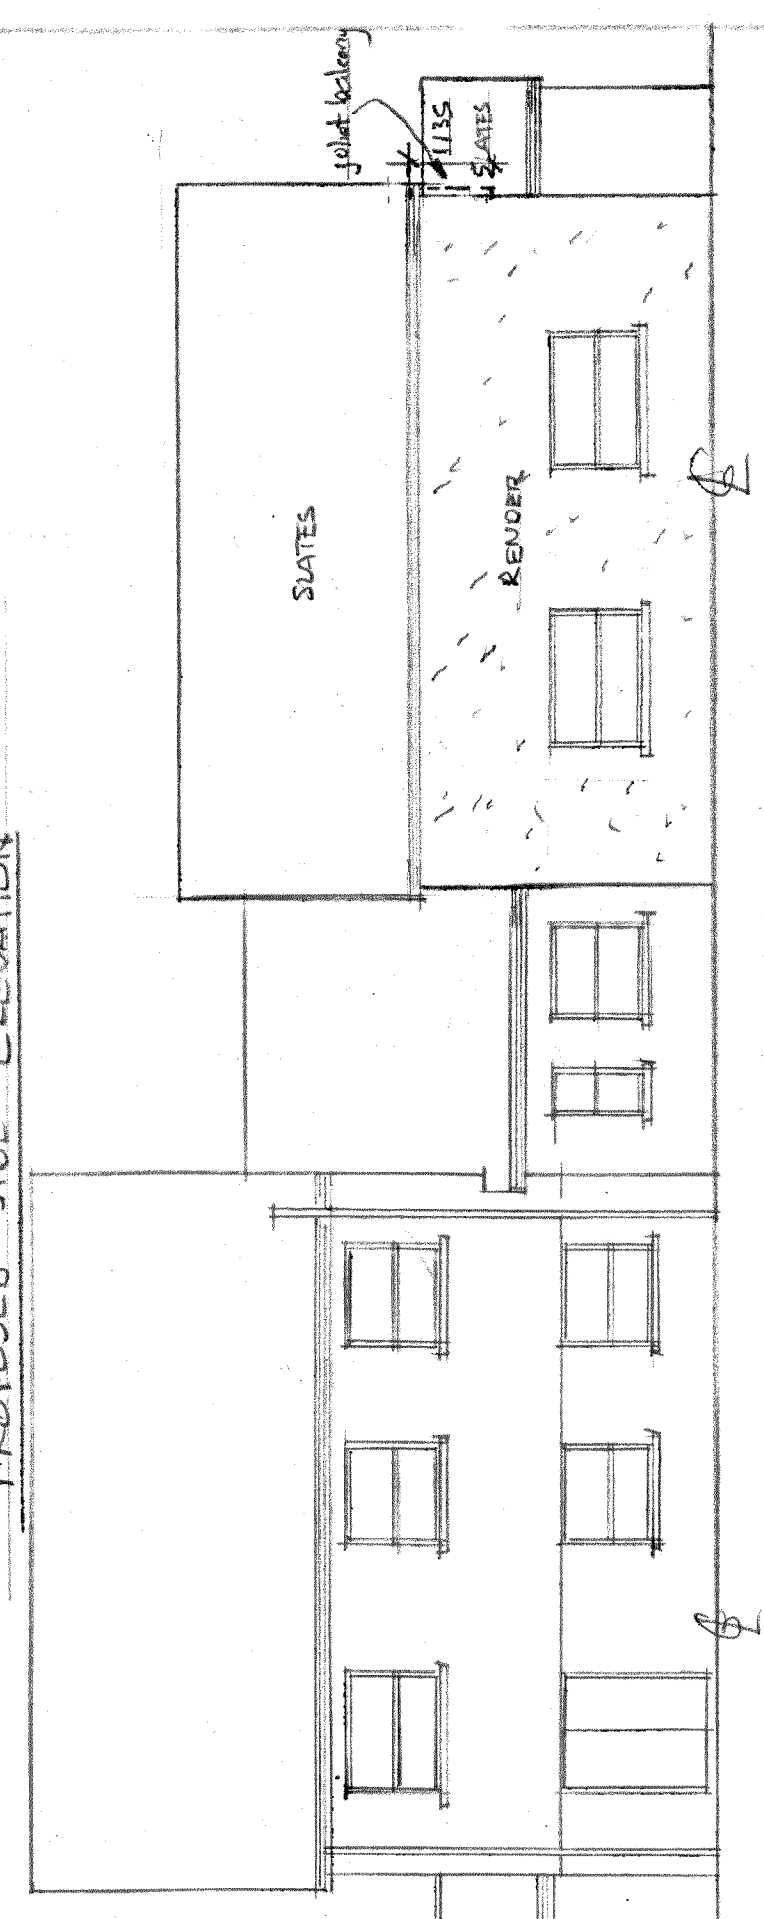

PROPOSED REAR ELEVATION

PROPOSED DOUBLE STOREY ATTACHED ROOF EXTENSION TO SIDE			
ADDRESS 107 HEOLGERIG, HEOLGERIG MERTHYR TYDFIL, CF48 1TD			
DATE	SCALE	DATE	SCALE
28/12	1:100	12/01/2023	A COLLINS
DRAWN BY			
28/12			