




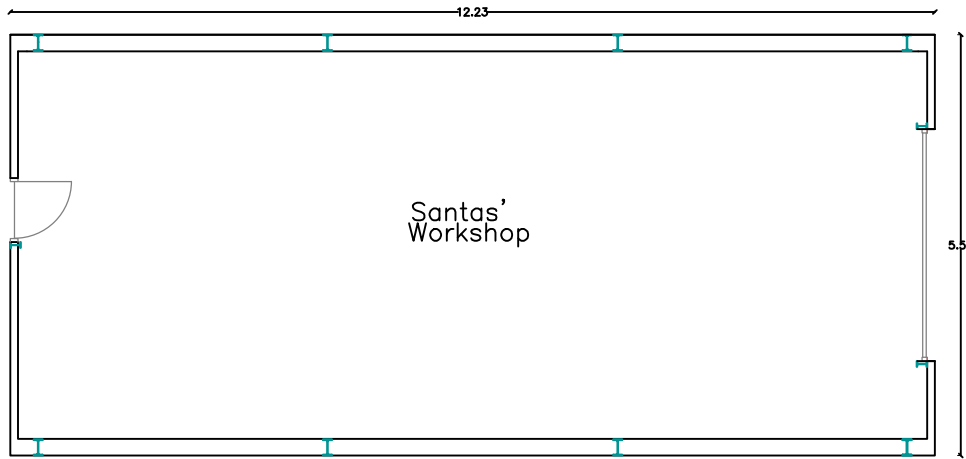


Existing GF Plan
1:100

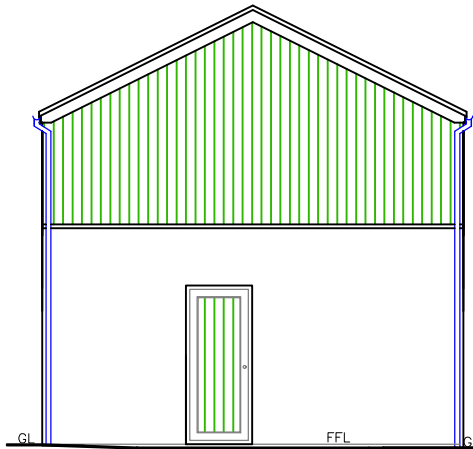


Existing Rear Elevation
1:100

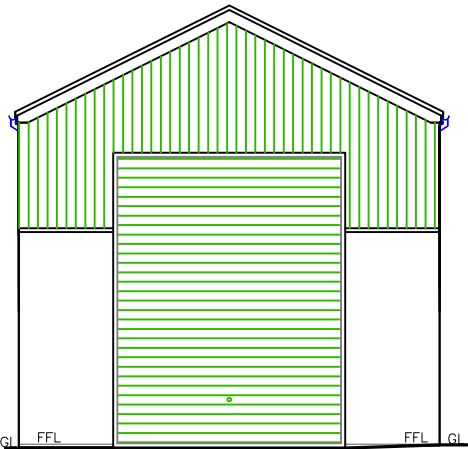


Existing Front Elevation
1:100

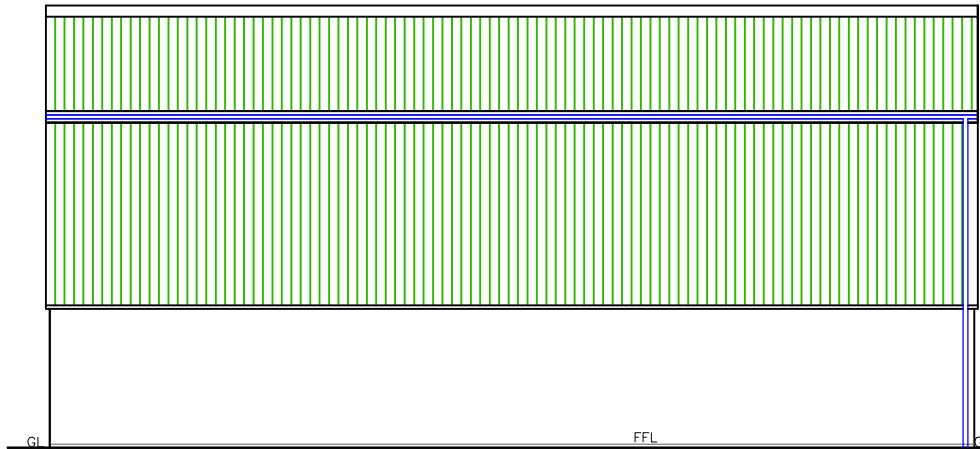


Existing Side Elevation
1:100

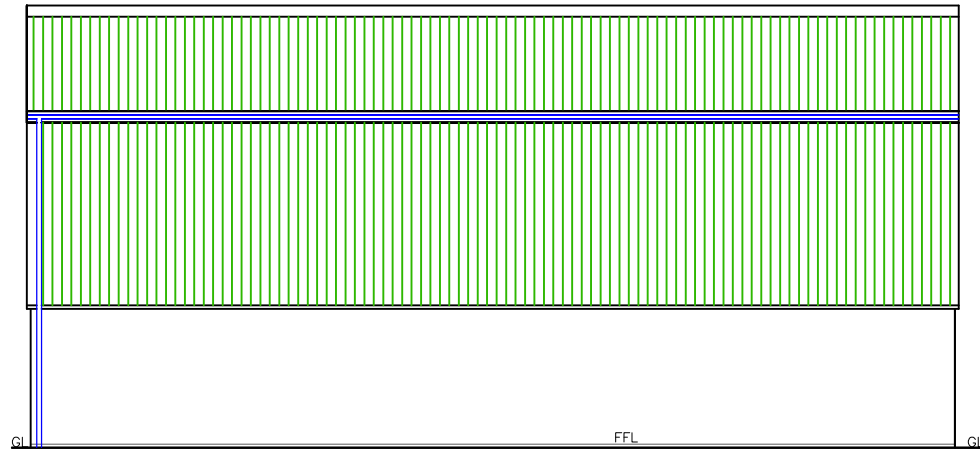


Existing Side Elevation
1:100

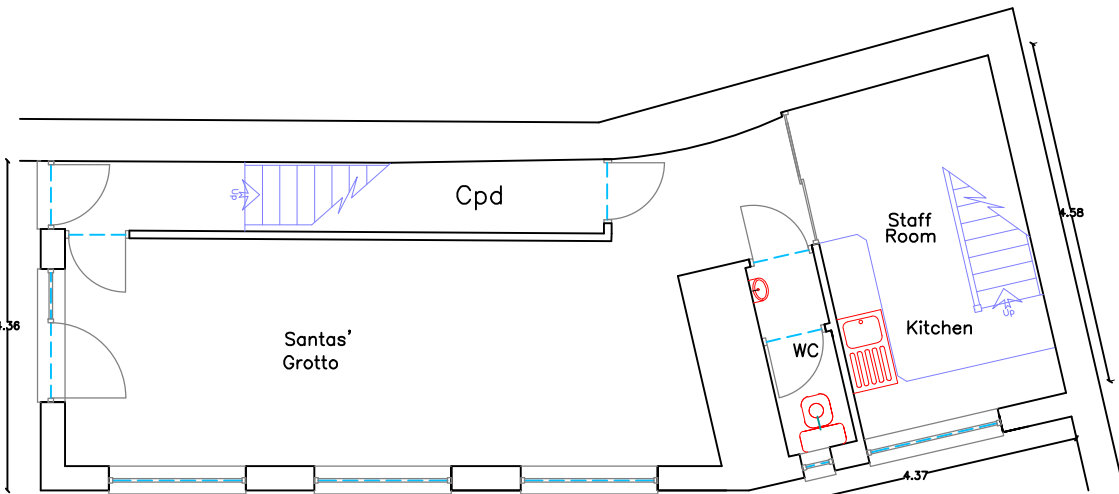


Existing GF Plan
1:100

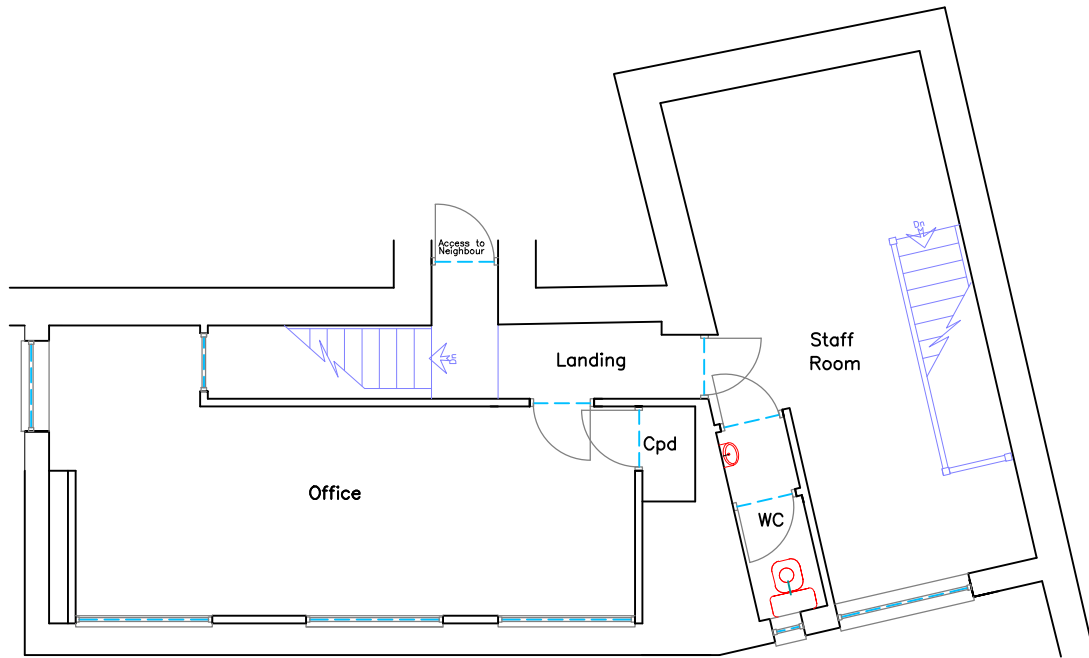


Existing FF Plan
1:100

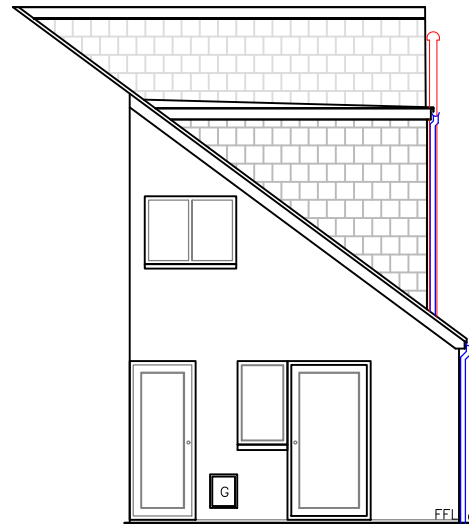

Existing Front Elevation
1:100

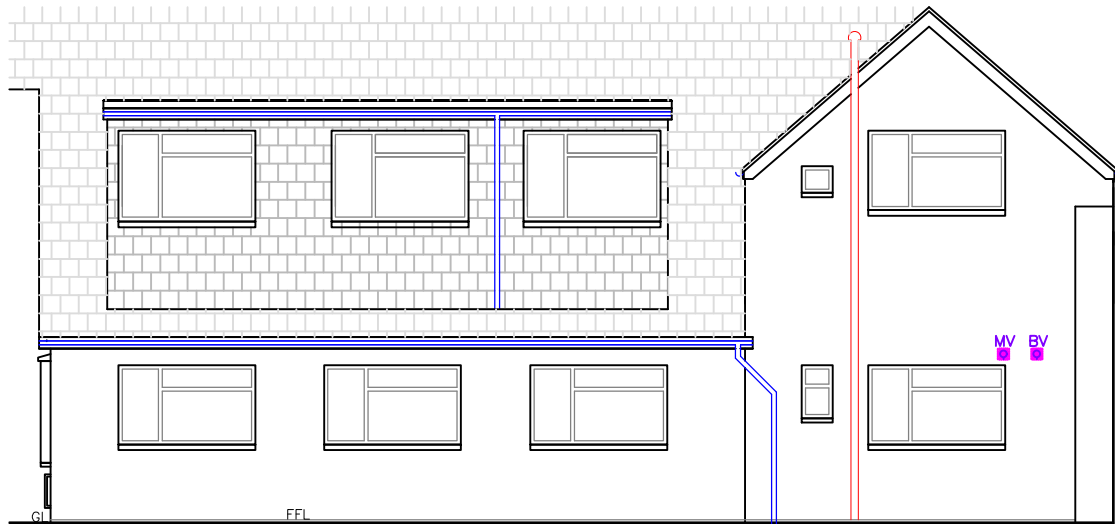


Existing Side Elevation
1:100

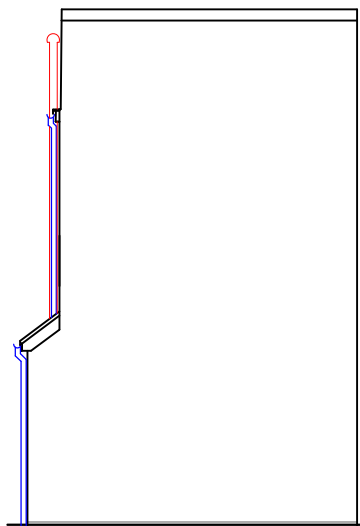

Existing Rear Elevation
1:100



Existing Side Elevation
1:100

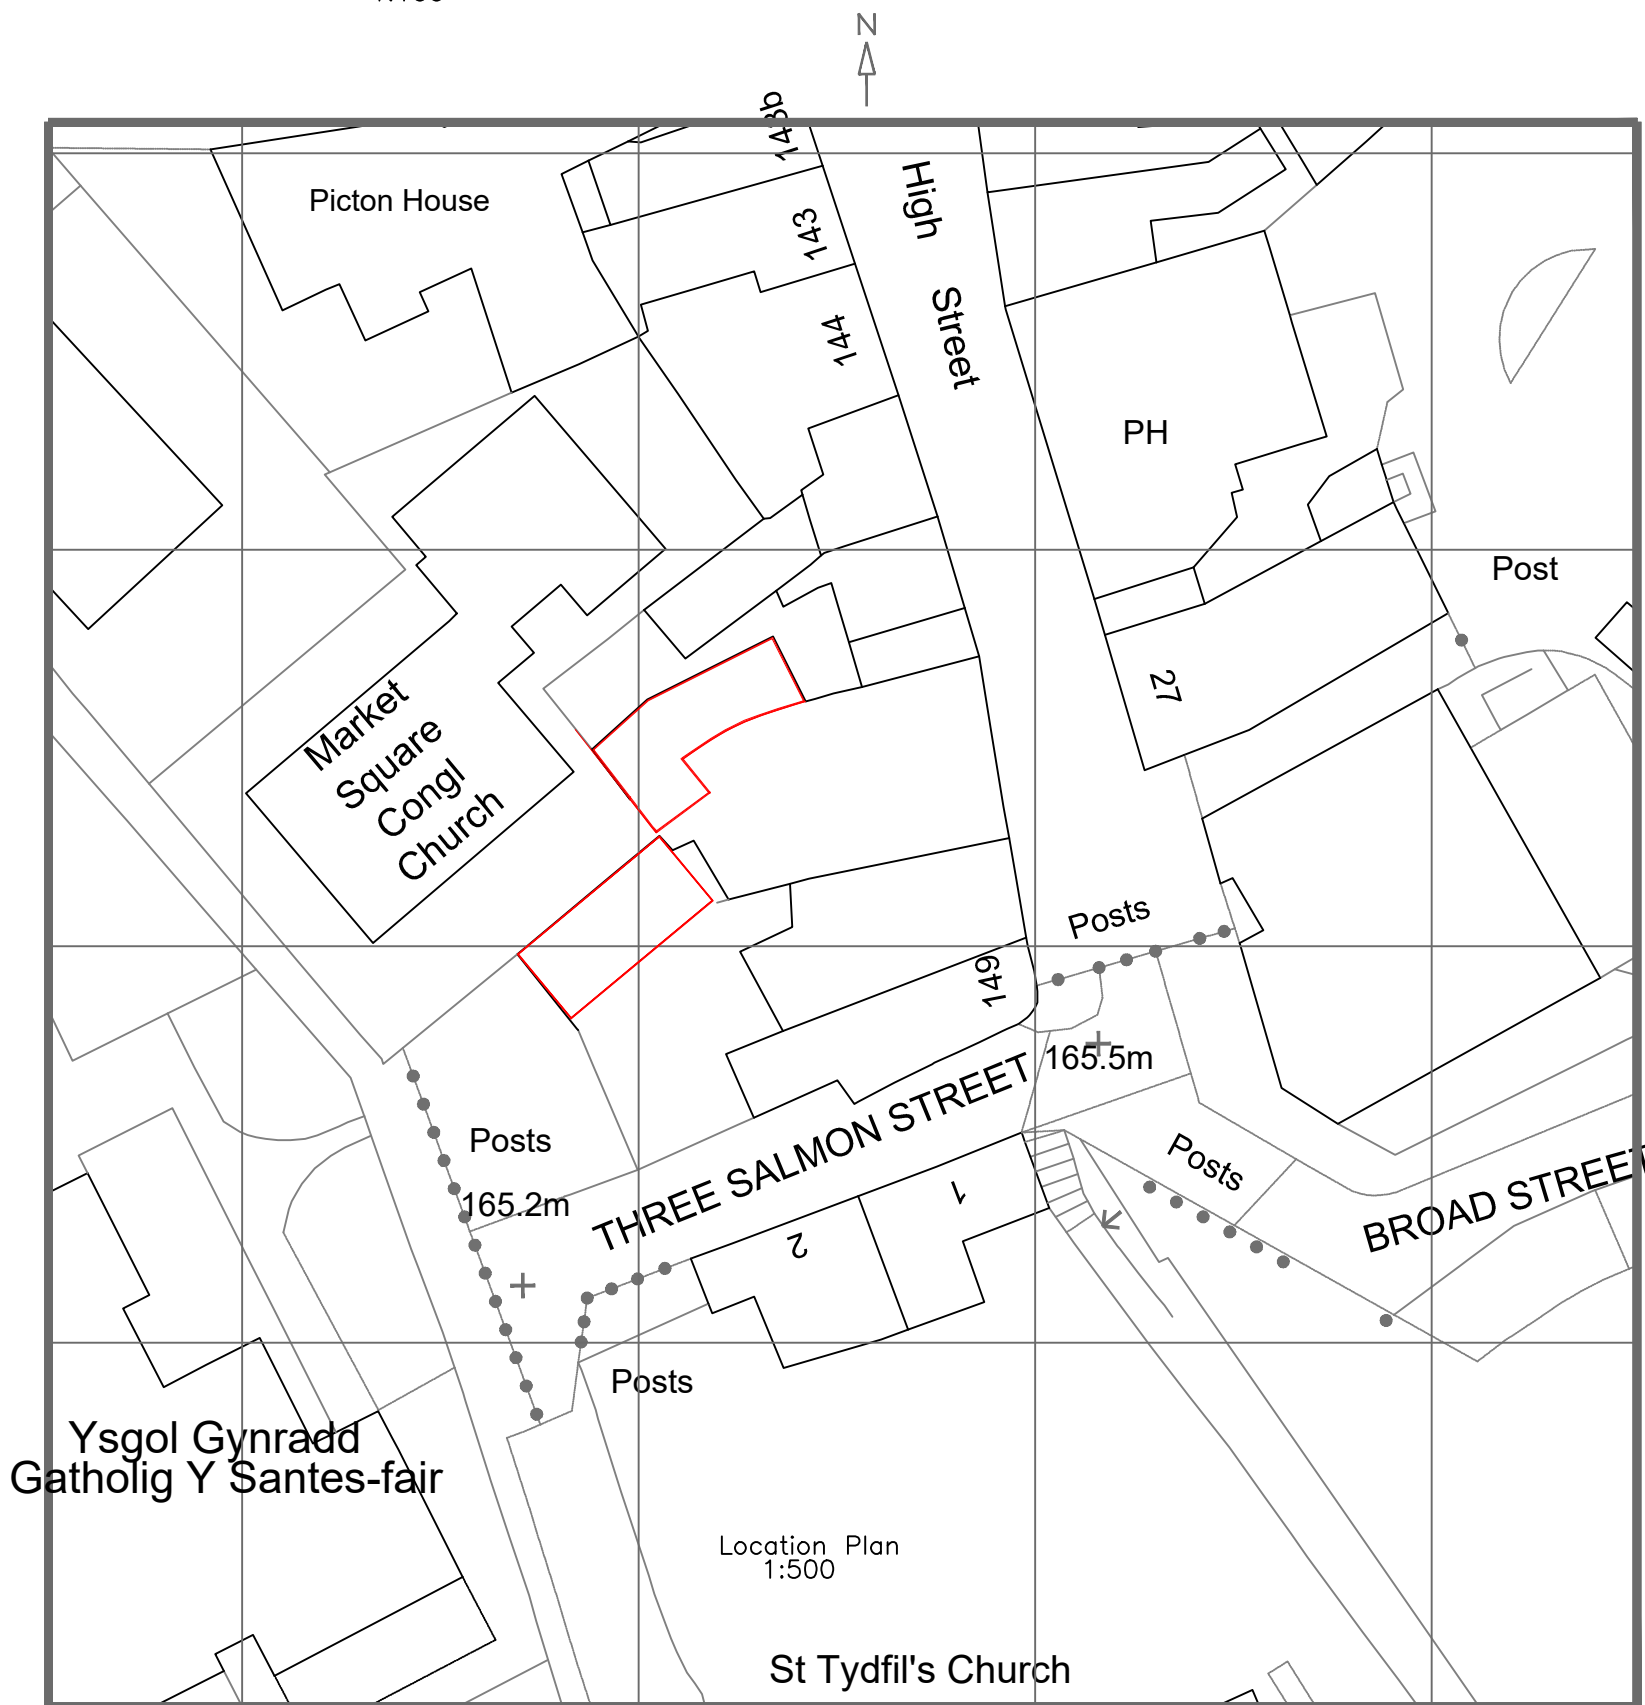

Location Plan
1:500

Finishes
Windows/Doors: uPVC in white matching existing
Signage in Red and White

Utopia Design Architectural Services	
Building Planning Application Support Paul Thomas: BSc (Hons) Tel: 01685 559230, Mob: 07908 725065	
Issued Only for Purpose Indicated	
Drawing Status: FOR PLANNING PURPOSES ONLY	
Address	
147, High Street Merthyr Tydfil CF46 5HE	
Project	
Change of Use to Training Academy and Internal Alterations	
Drawn by	PT
Paper	A2
Date	DEC. 22
Title	Scale
Existing Plans, Elevations and Section Details	
Drwg No	
1:100	
ACADEMY EXTG 01	

Notes—
All dimensions, levels, extg services/utilities to be
checked on site by contractor before and during works.
Refer to author with any queries.