




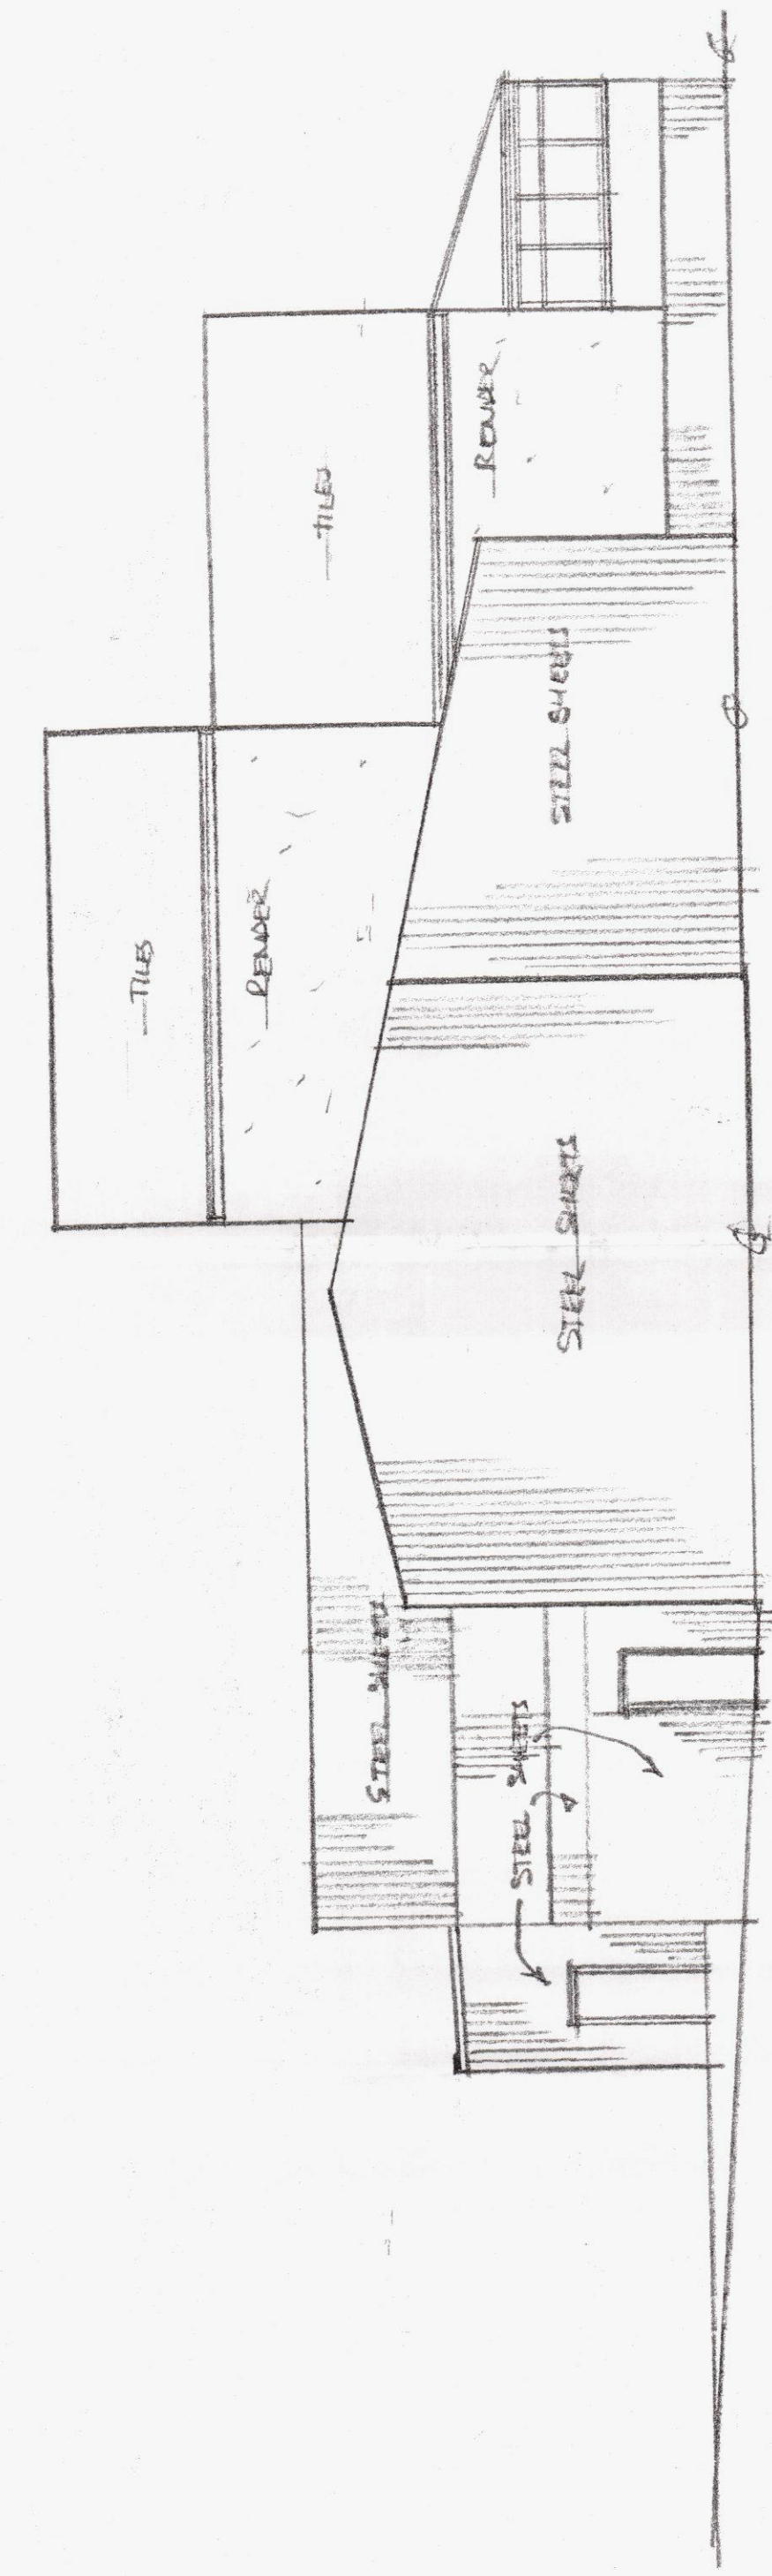


EXISTING SIDE ELEVATION (OF EXISTING UNITS)

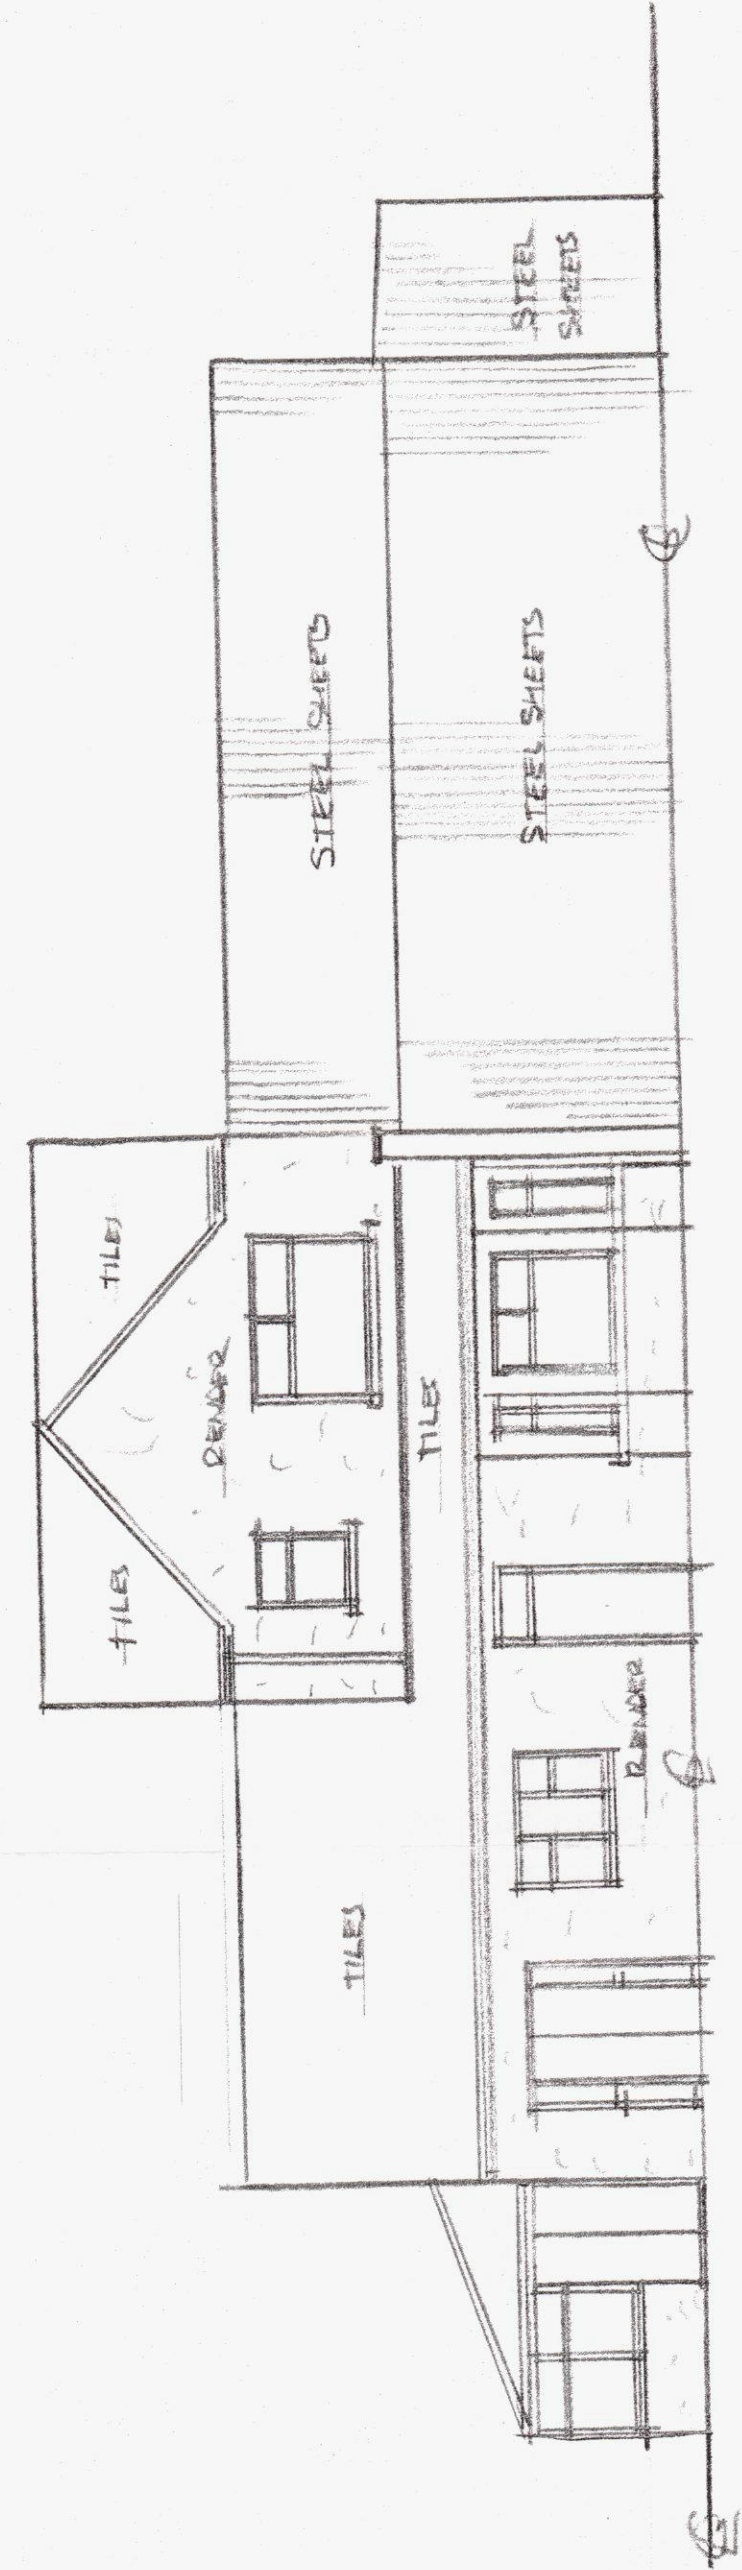


EXISTING SIDE ELEVATION (OF EXISTING UNITS)

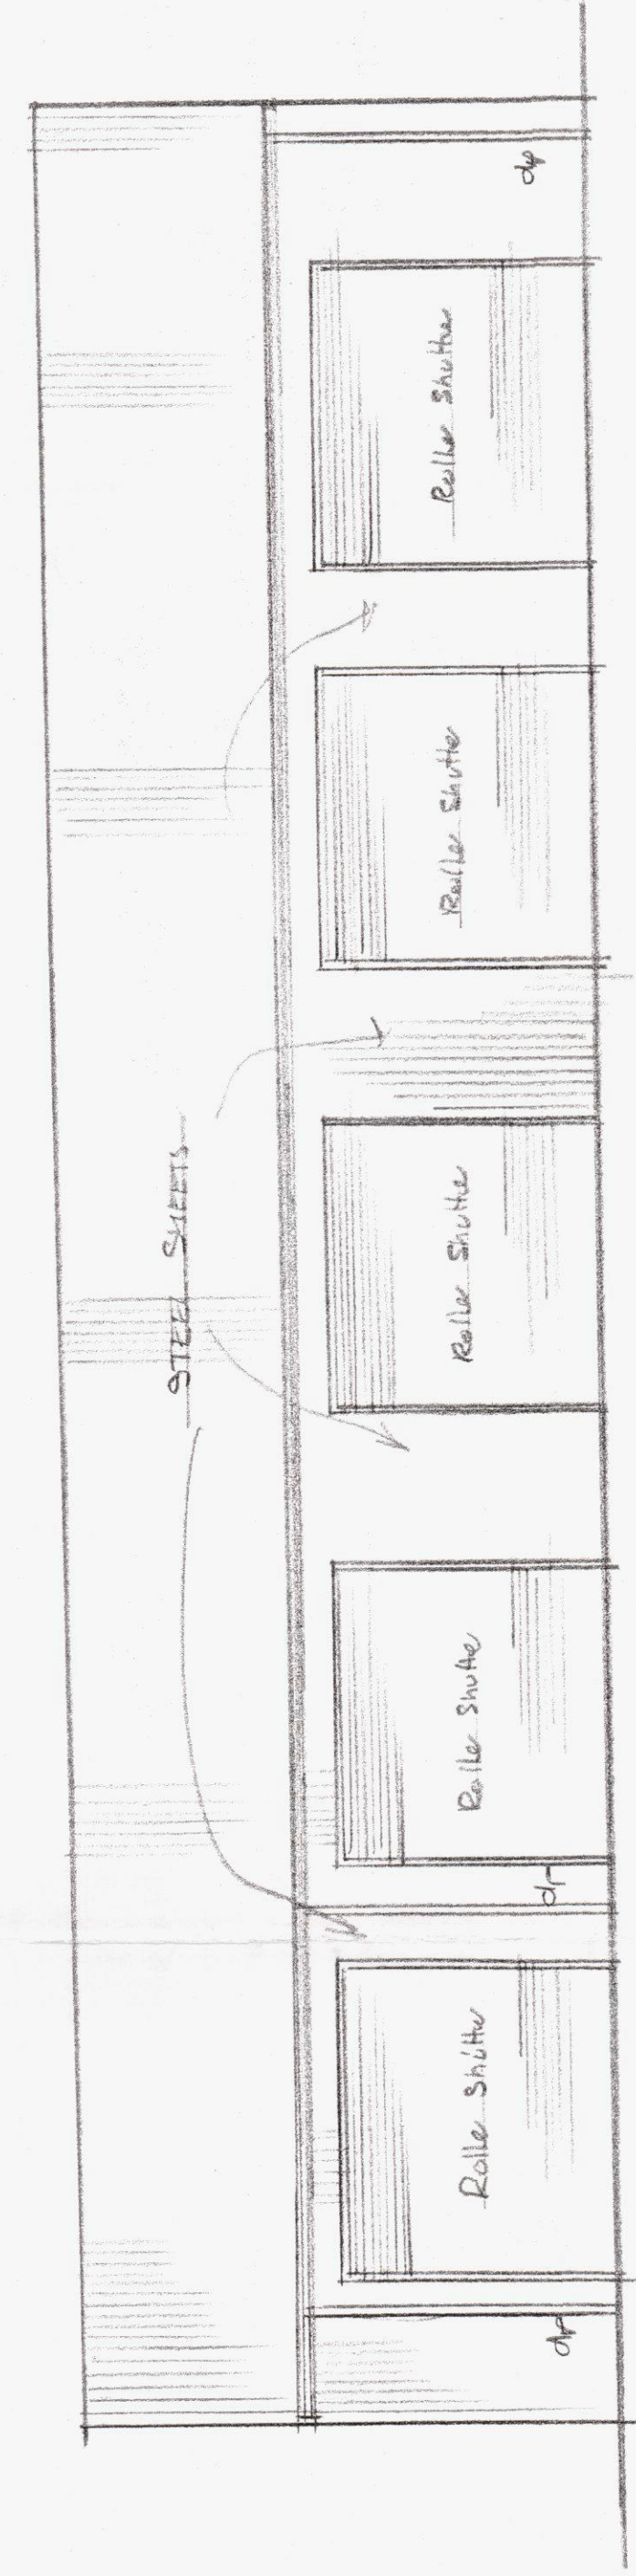


EXISTING SIDE ELEVATION (OF NEIGHBOUR'S UNITS)

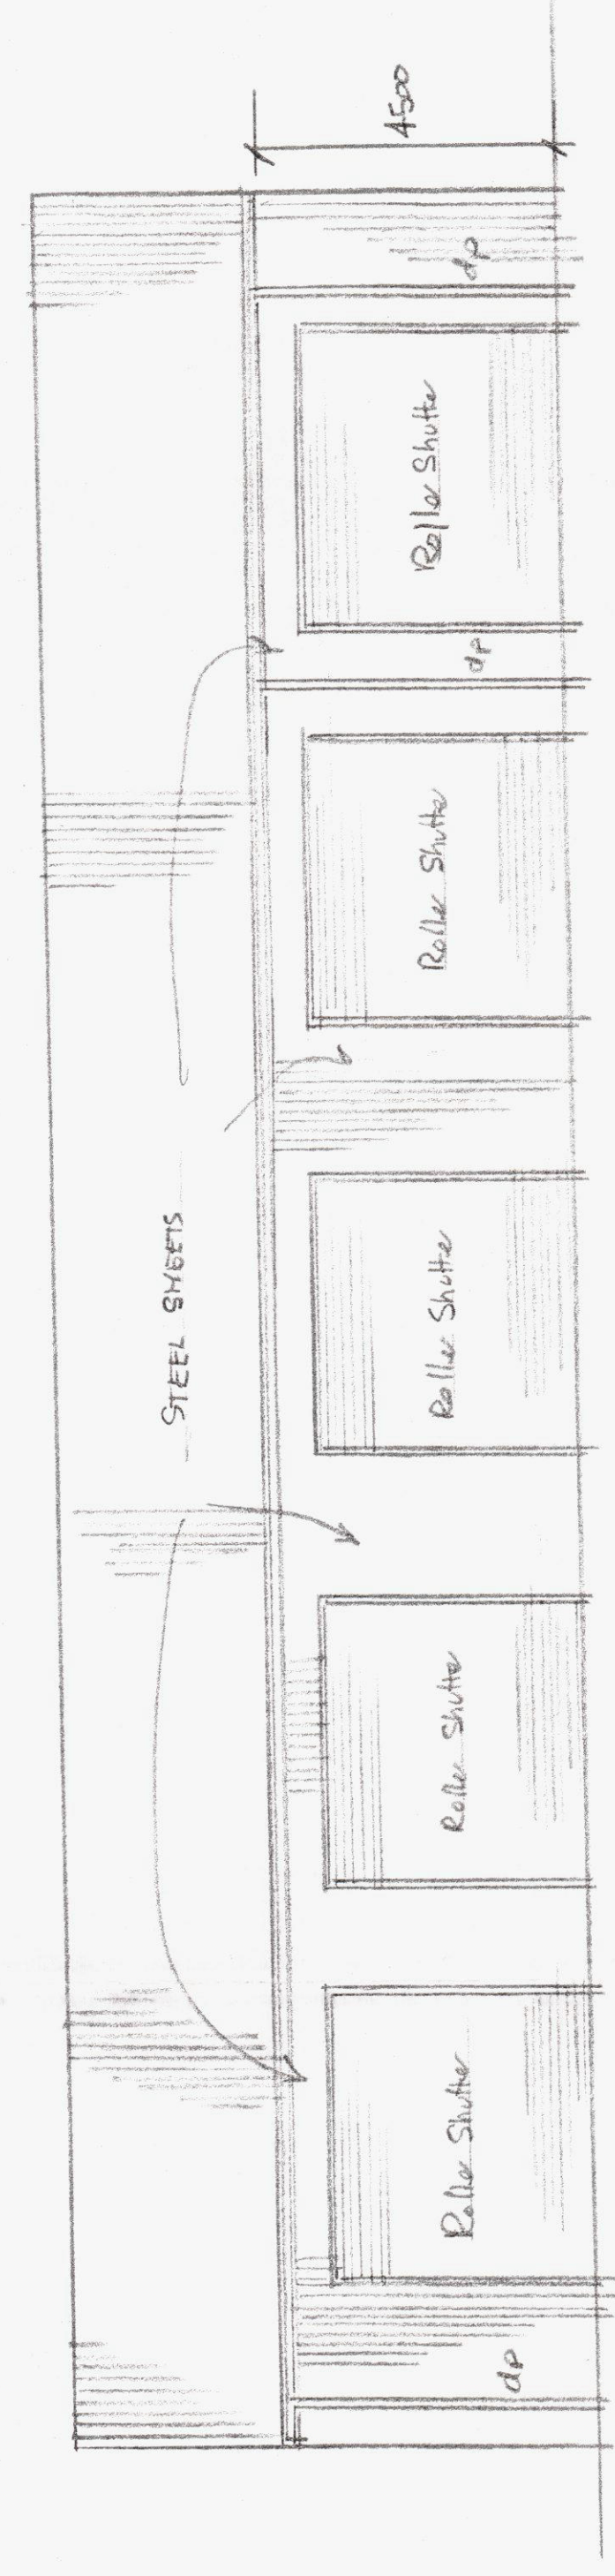

EXISTING SIDE ELEVATION (OF NEIGHBOUR'S UNITS)

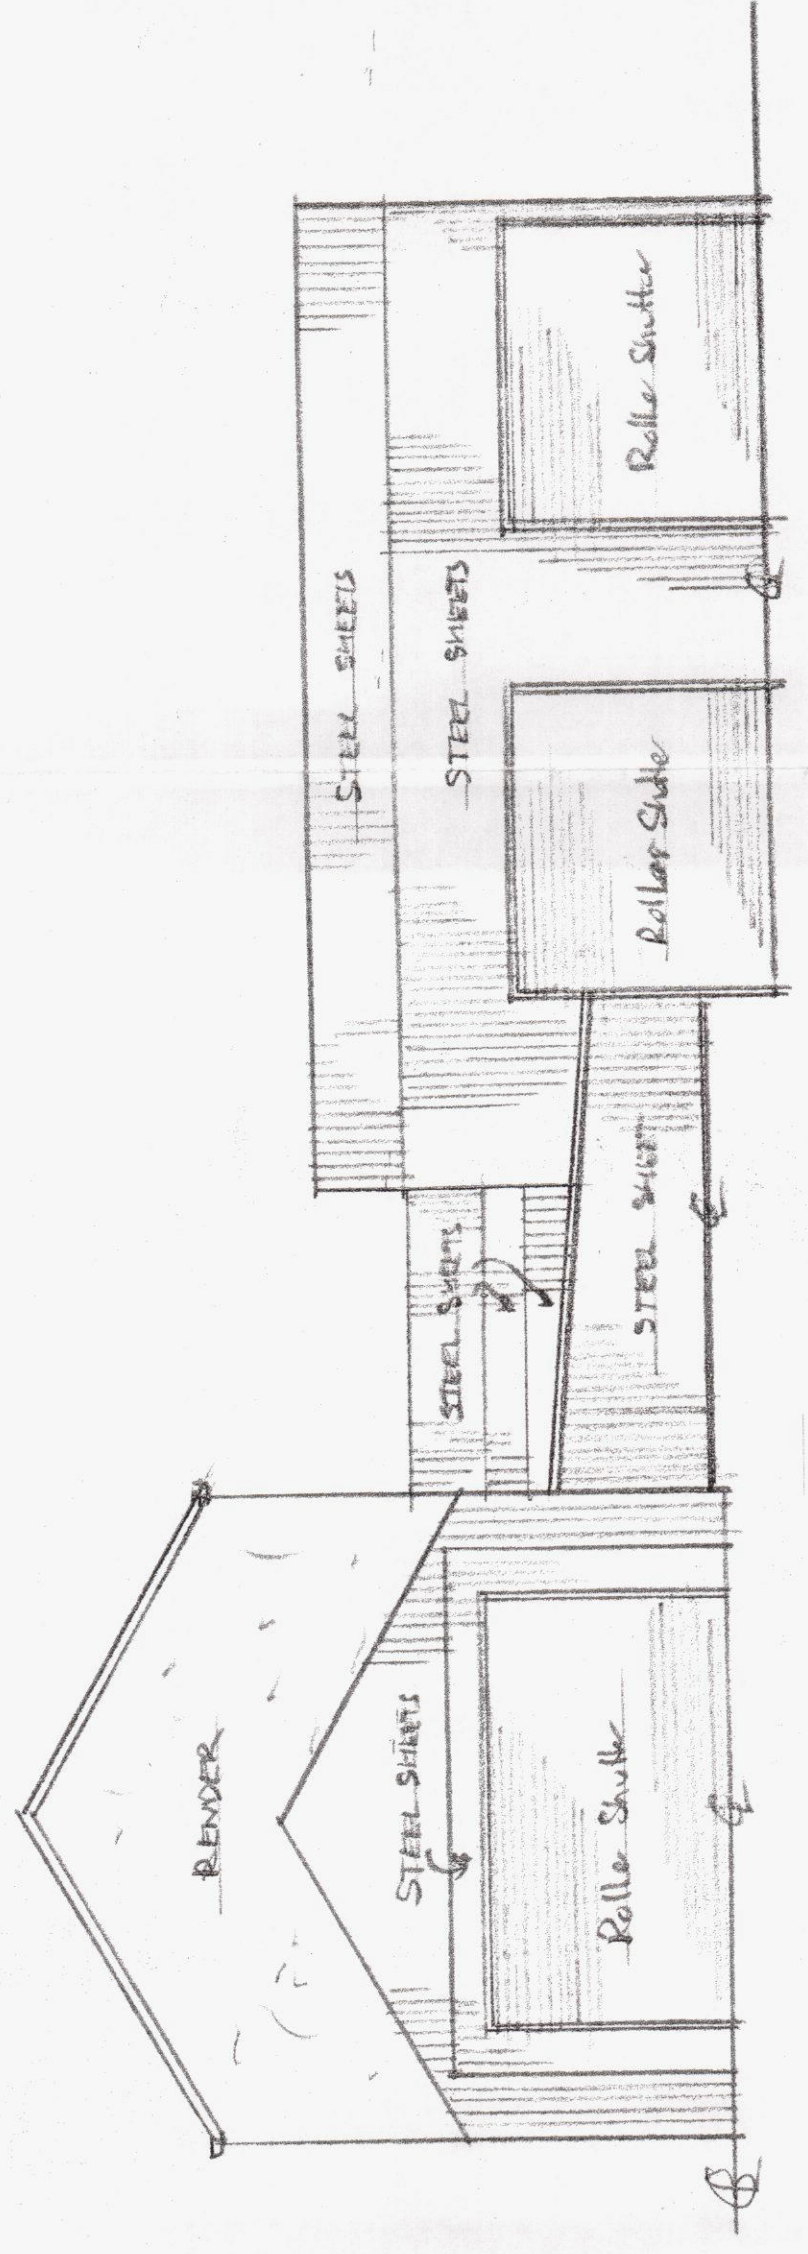

EXISTING FRONT ELEVATION (OF EXISTING UNITS)

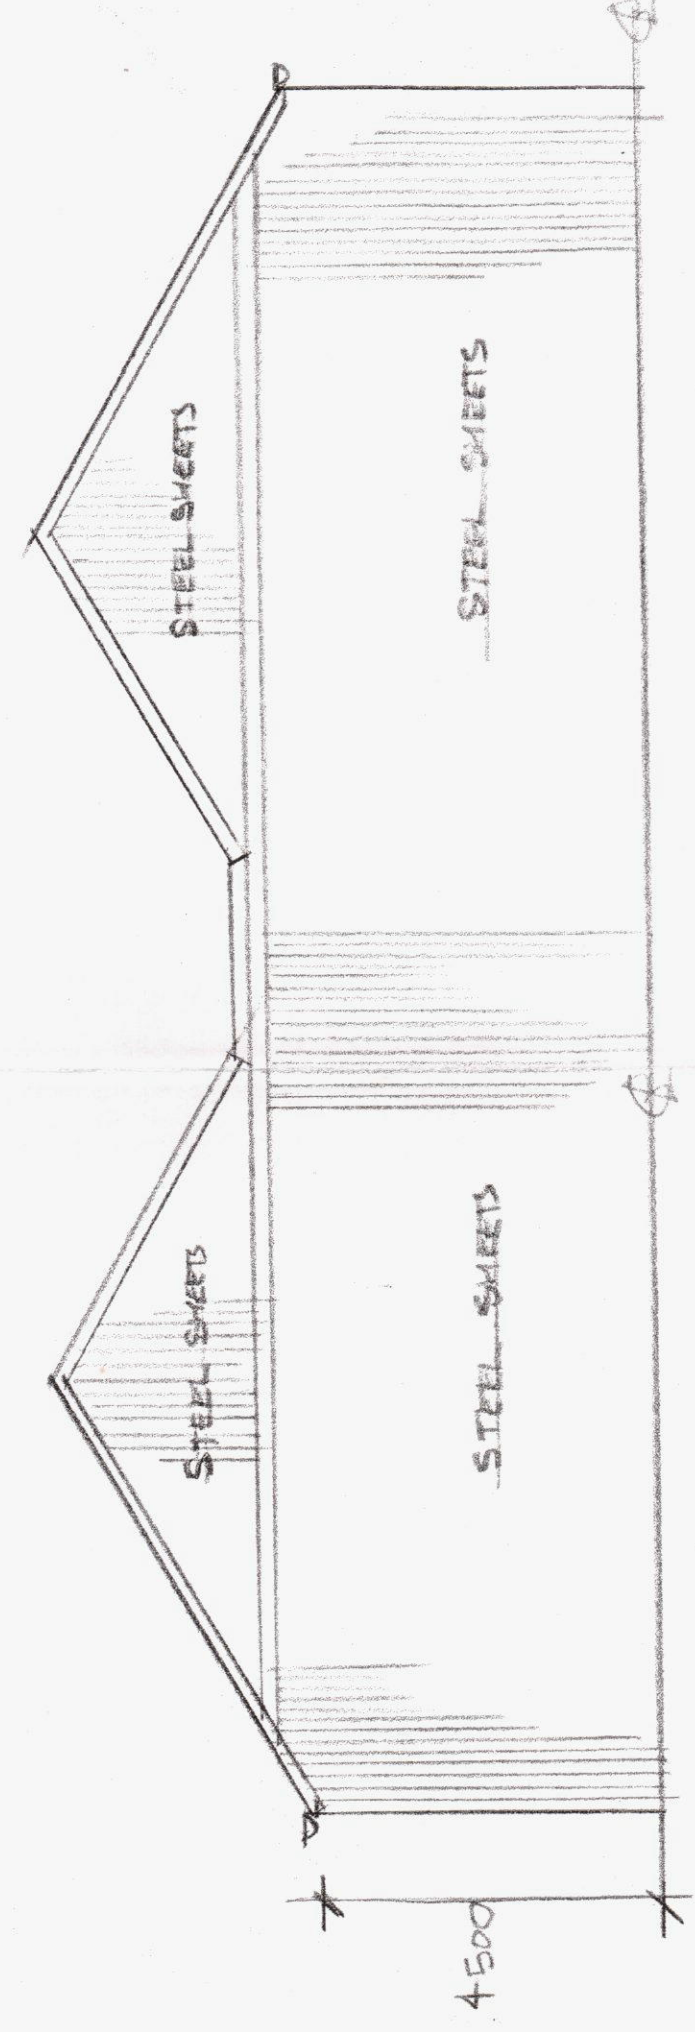

EXISTING FRONT ELEVATION (OF NEIGHBOUR'S UNITS)

JOB			
PROPOSED 9 NO. STORAGE UNITS			
- EXISTING ELEVATIONS			
ADDRESS			
WILLOWS HOUSE, ABERCROMBIE			
- MERTHYR TYDFIL			
DRAWING No	SCALE	DATE	DRAWN
3024	1:100	DEC 2019	A COLLINS