




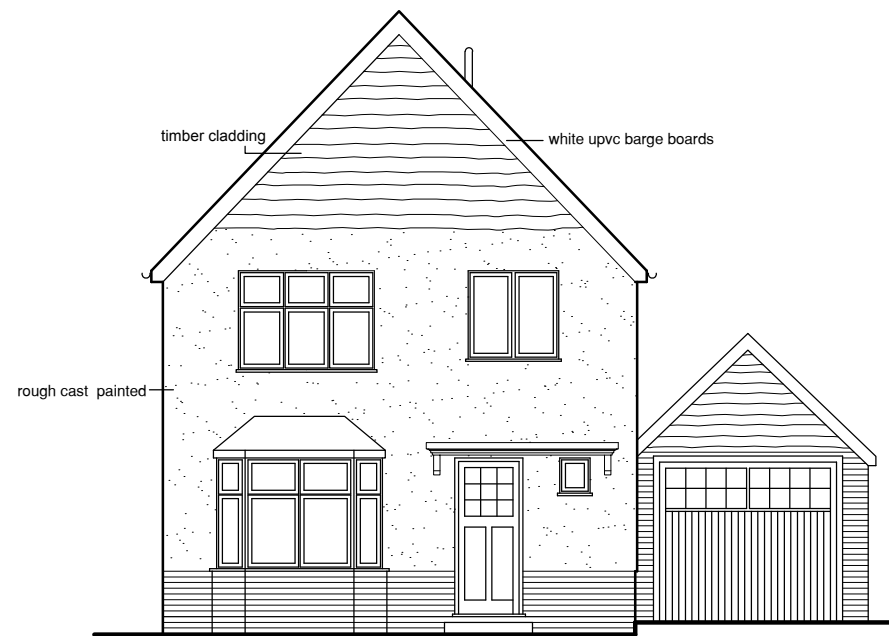


EXISTING FRONT ELEVATION

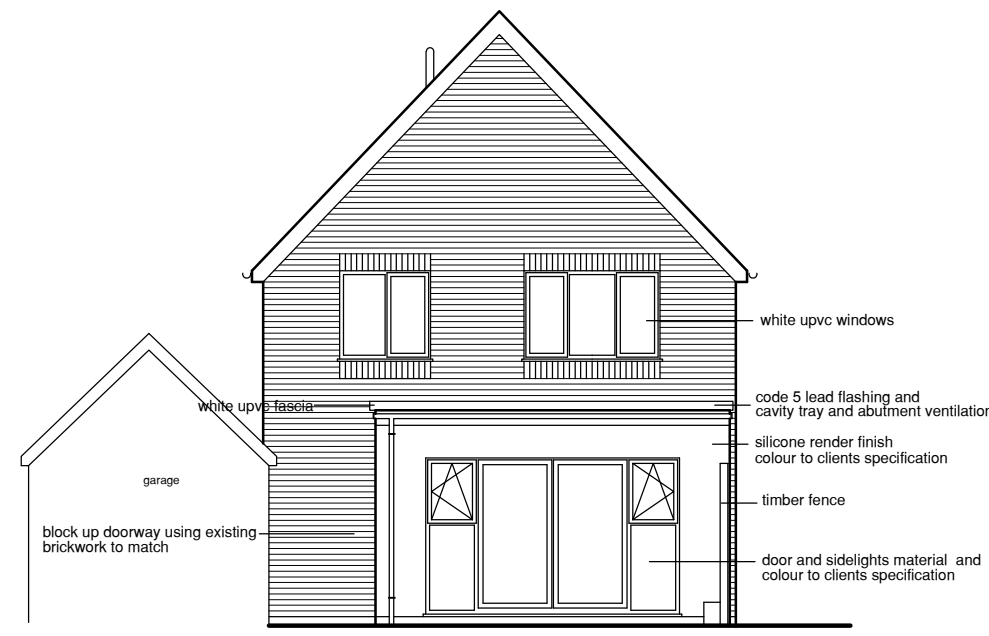



EXISTING REAR ELEVATION

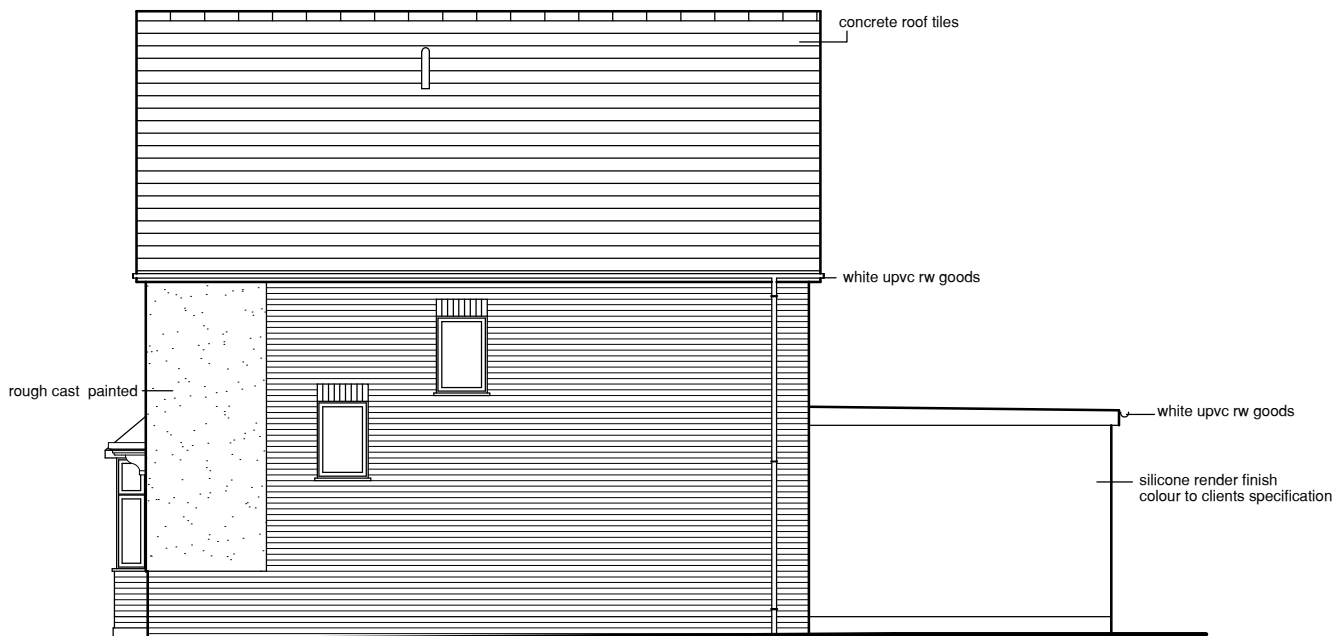

EXISTING SIDE ELEVATION

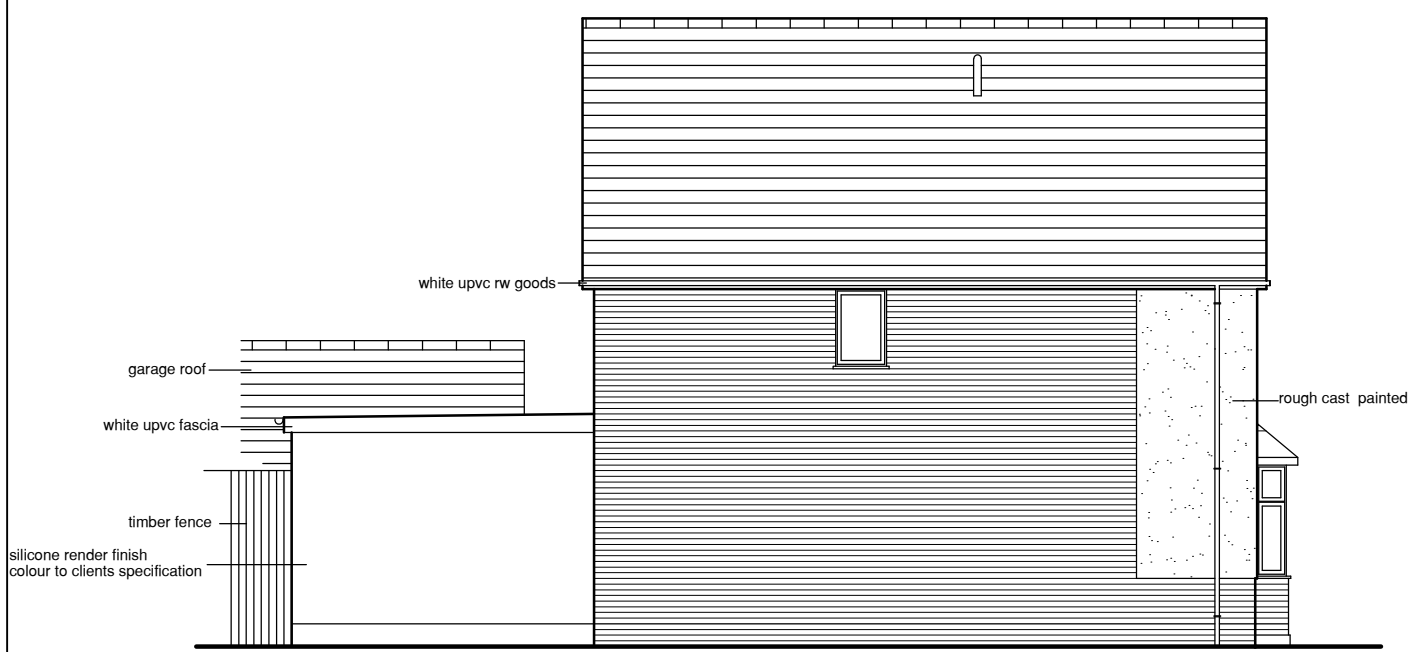

EXISTING SIDE ELEVATION

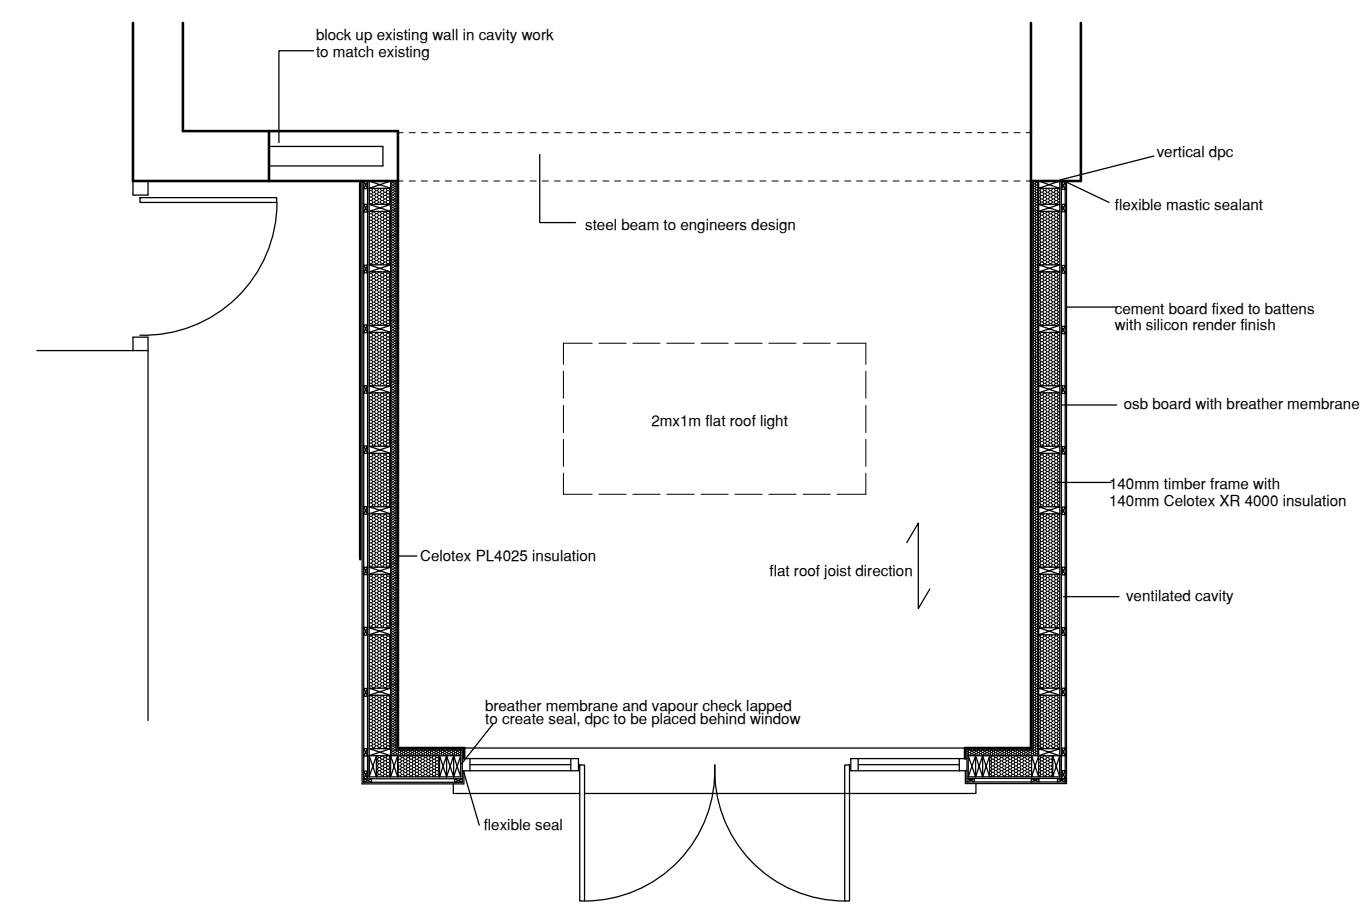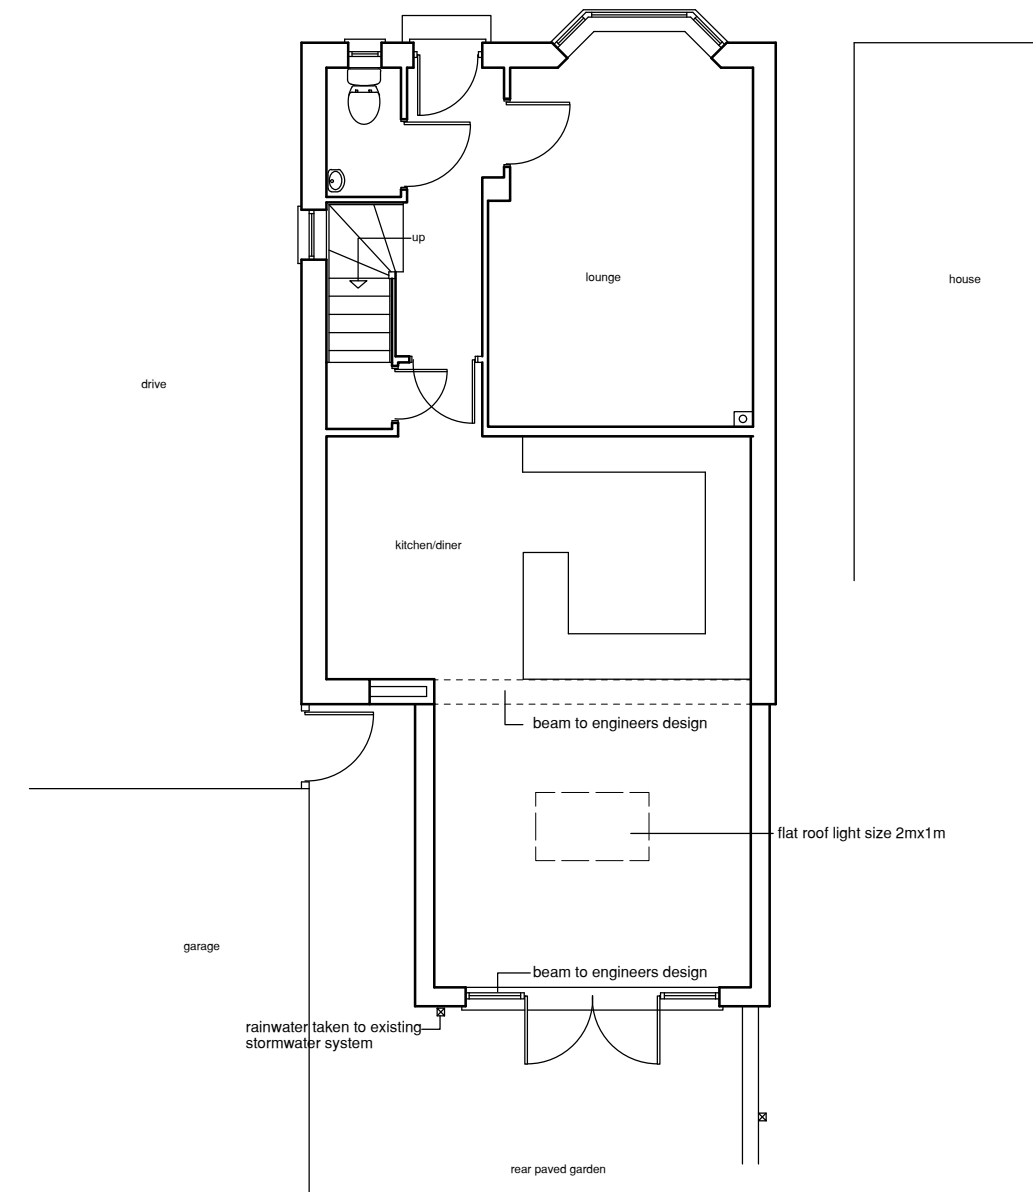

rear paved garden

THIS DRAWING IS COPYRIGHT ©

Ken Bateman
Chartered Surveyor
R.S. (Hons), MRICS, C. Burt & McCall

project
Proposed single storey
rear extension
at
17 Parc Cwm Pant Bach
Heolgerrig
Merthyr Tydfil

title
Proposed plans and
elevations

Date: February 2026
Scale: A2 @ 1:100 1:50
Drawn:

Drawing No.	Rev.
GA 002	B