



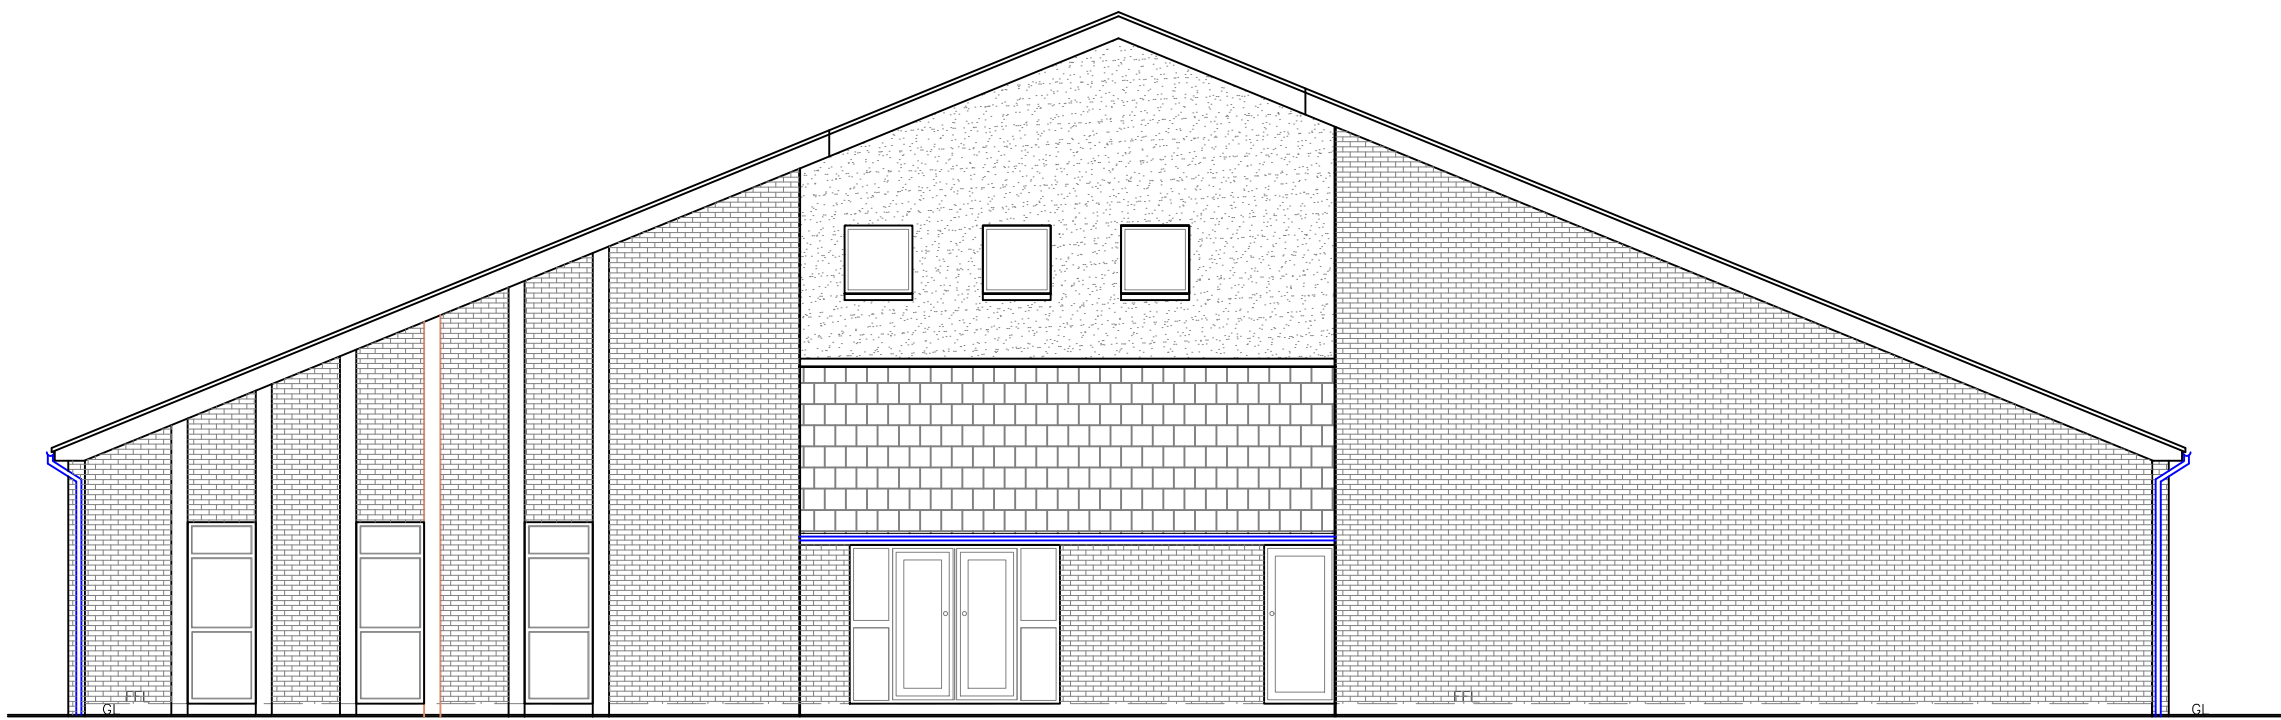

Existing Front Elevation
1:100

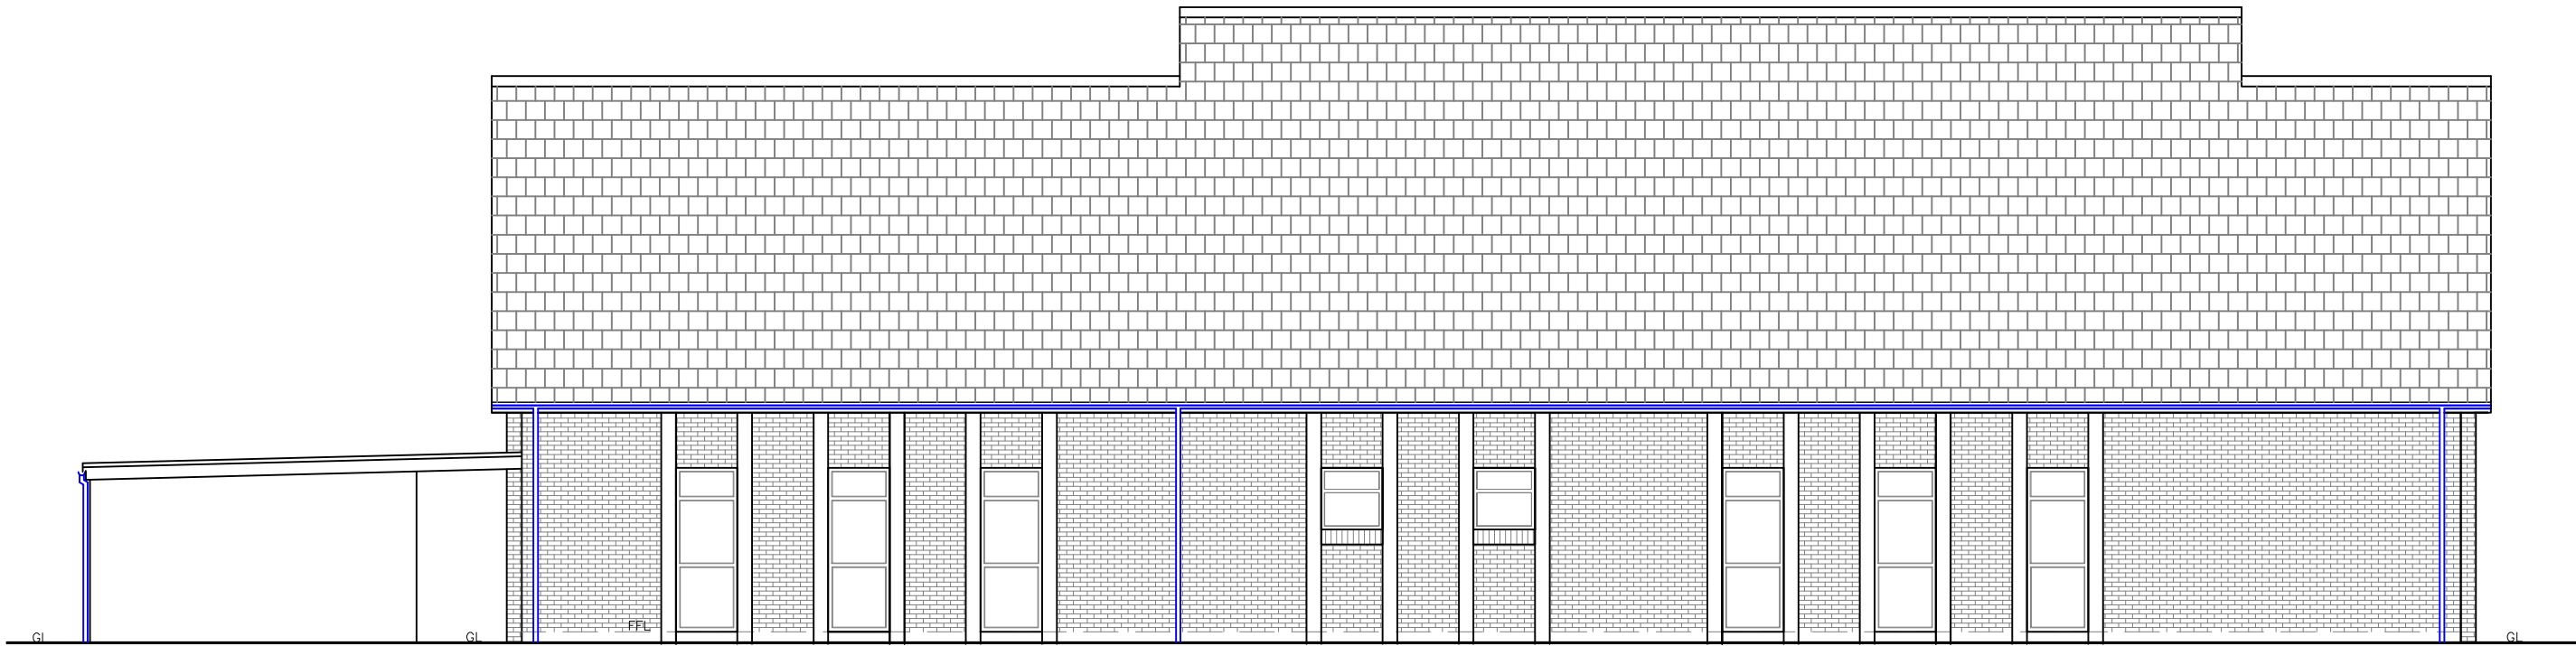

Existing Rear Elevation
1:100



Existing Side Elevation
1:100



Existing Side Elevation
1:100

 Utopia Design Architectural Services 	
Utopia Design Architectural Services	
Building Planning Application Support Paul Thomas: BSc (Hons) Tel: 01685 559230. Mob: 07908 725065 e-mail: paulutopia1@gmail.com utopiadads@hotmail.com www.utopiadesigns.co.uk	
Issued Only for Purpose Indicated	
Drawing Status: FOR PLANNING/B REGS PURPOSES ONLY	
Address	Webster House Dynevor Street Georgetown Merthyr Tydfil CF48 1BA
Project	Proposed Front & Side Extension, Rear & Side Canopies With Internal & External Eating Areas & Internal & External Re-modelling
Title	Date OCT.2021
	Scale 1:100
	Paper A2
	Drwg No WEBSTER 03