

CLIENT :

FORD

PROJECT :

EXTERNAL SIGNAGE

SITE REFERENCE :

EVANS HALSHAW MERTHR TYDFIL

PRODUCT TYPE/DOCUMENT TITLE :

SITE SCHEDULE



DRAWING / DOCUMENT No :
SS-FOR34828-1

REV:

B

DATE :

09.07.26

DESIGN STATUS :

NOT FOR CONSTRUCTION

DESIGN REGISTER

Our design information is issued as a multi-page document. Each document has a unique number and each drawing or page a sequential number of that. Individual drawings/pages within a document have a revision status marked by a letter and a red rev' cloud on the drawing. Each document issue is marked by a number, the table below provides a history of this document.

REV :	DATE :	DESIGNER :	CHECKED :	APPROVED :	DESIGN STATUS :	SUMMARY OF ISSUE :
A	11.06.26	RS	KC	SK	NOT FOR CONSTRUCTION	DRAWING FIRST THIS ISSUE.
B	09.07.26	KG	KC	SK	NOT FOR CONSTRUCTION	FORD OVALS CHANGED FOR 3500mm. THANK YOU WALL SIZE UPDATED FO STANDARD 5600x3005mm. BASE INFO FOR THANK YOU WALL CHECKED - IT IS CORRECT FOR STANDARD 5600mm WALL SIZE.

RISK ELEMENTS

During design development risks are identified on drawings/pages using a bold red dashed box. This could be information or detail yet to be confirmed leading to risk in proceeding or ones that remain in the design but highlighted to reduce risk to construction, safety, health or the environment. The table below shows numbered risks and how these have been managed.


RISK No :	DESCRIPTION OF RISK :	RESOLUTION AGREED :
-	-	-
INDICATED BY : - - - - -		



DRAWING / DOCUMENT No : SS-FOR34828-1	REV : B DATE : 09.07.26	DESIGN STATUS : NOT FOR CONSTRUCTION
--	--	--



- A 3500mm x 1420mm Free Flying Oval Logo - 2no.
- B Freestanding Entrance Feature
- C 900mm x 6040mm Brand Clip & Evans Halshaw Clip
- D Freestanding Thank You Wall
- E Tertiary Wall Sign

 

SITE PLAN
SCALE 1:500



CLIENT :
FORD

PROJECT :
EXTERNAL SIGNAGE

SITE REFERENCE :
EVANS HALSHAW MERTHR TYDFIL

PRODUCT TYPE/DOCUMENT TITLE :
SITE SCHEDULE

PAGE TITLE :
SITE PLAN

DRAWING NO :
SS-FOR34828-1.1


DESIGN STATUS :
NOT FOR CONSTRUCTION

PAGE :
1/9

BY: KG SCALE @ A3 :
AS SHOWN

REV :
B

DATE :
09.07.26

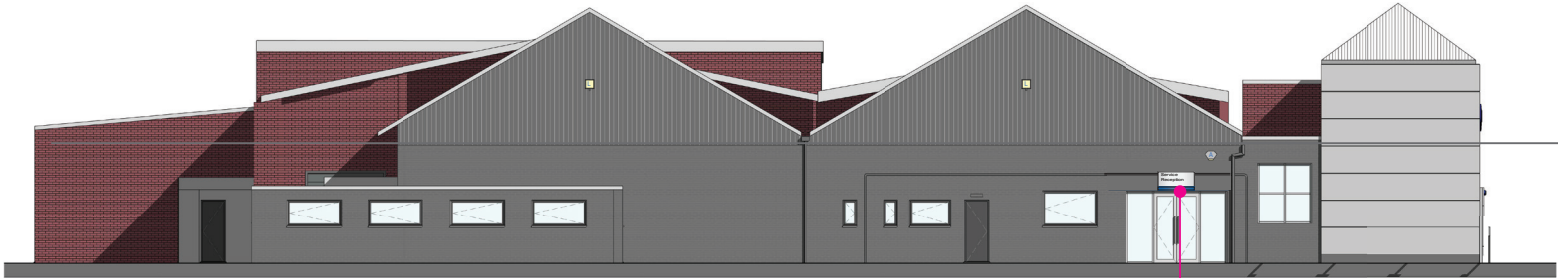


NORTH ELEVATION
SCALE 1:250

E Tertiary Wall Sign
1200mm x 600mm
HTUS approx. 2420mm.



EAST ELEVATION
SCALE 1:250

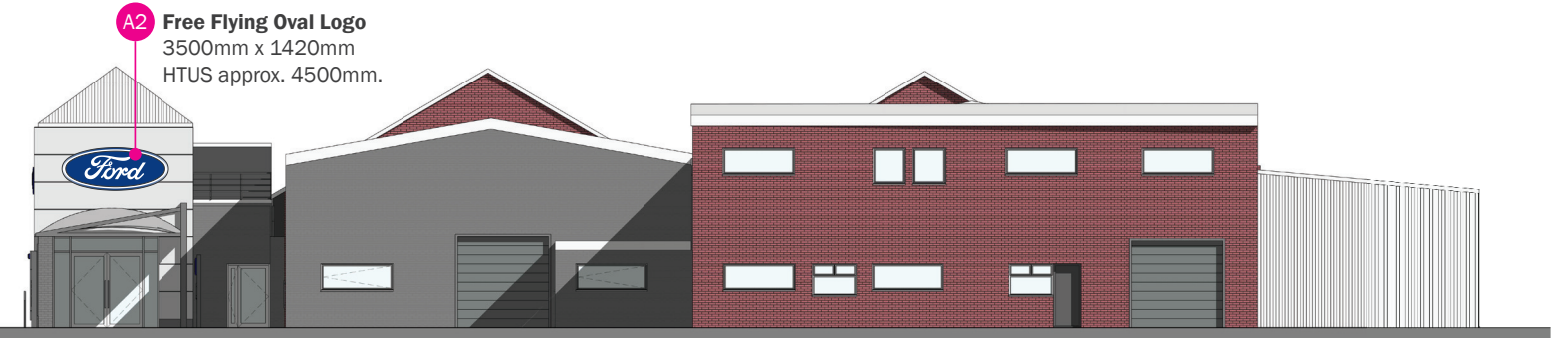

SOUTH ELEVATION
SCALE 1:250

A2 Free Flying Oval Logo
3500mm x 1420mm
HTUS approx. 4500mm.




WEST ELEVATION
SCALE 1:250

A1 Free Flying Oval Logo
3500mm x 1420mm
HTUS approx. 4100mm.

C Brand Clip & Evans Halshaw Clip
6040mm x 900mm
HTUS approx. 4383mm.

B Freestanding Entrance Feature
1500mm x 2450mm

D Freestanding Thank You Wall
5600mm x 3005mm

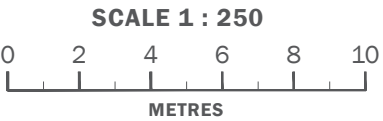

CLIENT :
FORD

PROJECT :
EXTERNAL SIGNAGE

SITE REFERENCE :
EVANS HALSHAW MERTHR TYDFIL

PRODUCT TYPE/DOCUMENT TITLE :
SITE SCHEDULE

PAGE TITLE :
PROPOSED ELEVATIONS

DRAWING NO :
SS-FOR34828-1.2

DESIGN STATUS :
NOT FOR CONSTRUCTION

PAGE : 2/9

BY: KG

SCALE @ A3 : AS SHOWN


REV : B

DATE : 09.07.26

FRONT ELEVATION
scale 1:20



AA SECTION
scale 1:20

 


SIGN A - SPECIFICATION:
2 off new free flying oval.
O/A size of sign 3500mm x 1420mm.
O/A weight of sign 100kg.
HTUS A1 - approx. 4100mm.
HTUS A2 - approx. 4500mm.

CONSTRUCTION:
The oval is formed from 3mm blue opal acrylic face panel with text and details formed from white opal acrylic with a chrome outline. Face panels are fixed to a 3mm blue opal casing using screws around the rim. The casing contains an aluminium supporting frame to which lamps and gear trays are attached.

ILLUMINATION:
The button logo is internally illuminated using LEDs and is designed to produce a halo illumination effect.
Total electrical loading: 0.6 amp.

NOTES
Supplied by Arlux.

 


CLIENT :
FORD
PROJECT :
EXTERNAL SIGNAGE
SITE REFERENCE :
EVANS HALSHAW MERTHR TYDFIL

PRODUCT TYPE/DOCUMENT TITLE :
SITE SCHEDULE
PAGE TITLE :
SIGN A
DRAWING NO :
SS-FOR34828-1.3

PAGE :
3/9

DESIGN STATUS :
NOT FOR CONSTRUCTION
BY: KG SCALE @ A3 : AS SHOWN
REV : B
DATE : 09.07.26

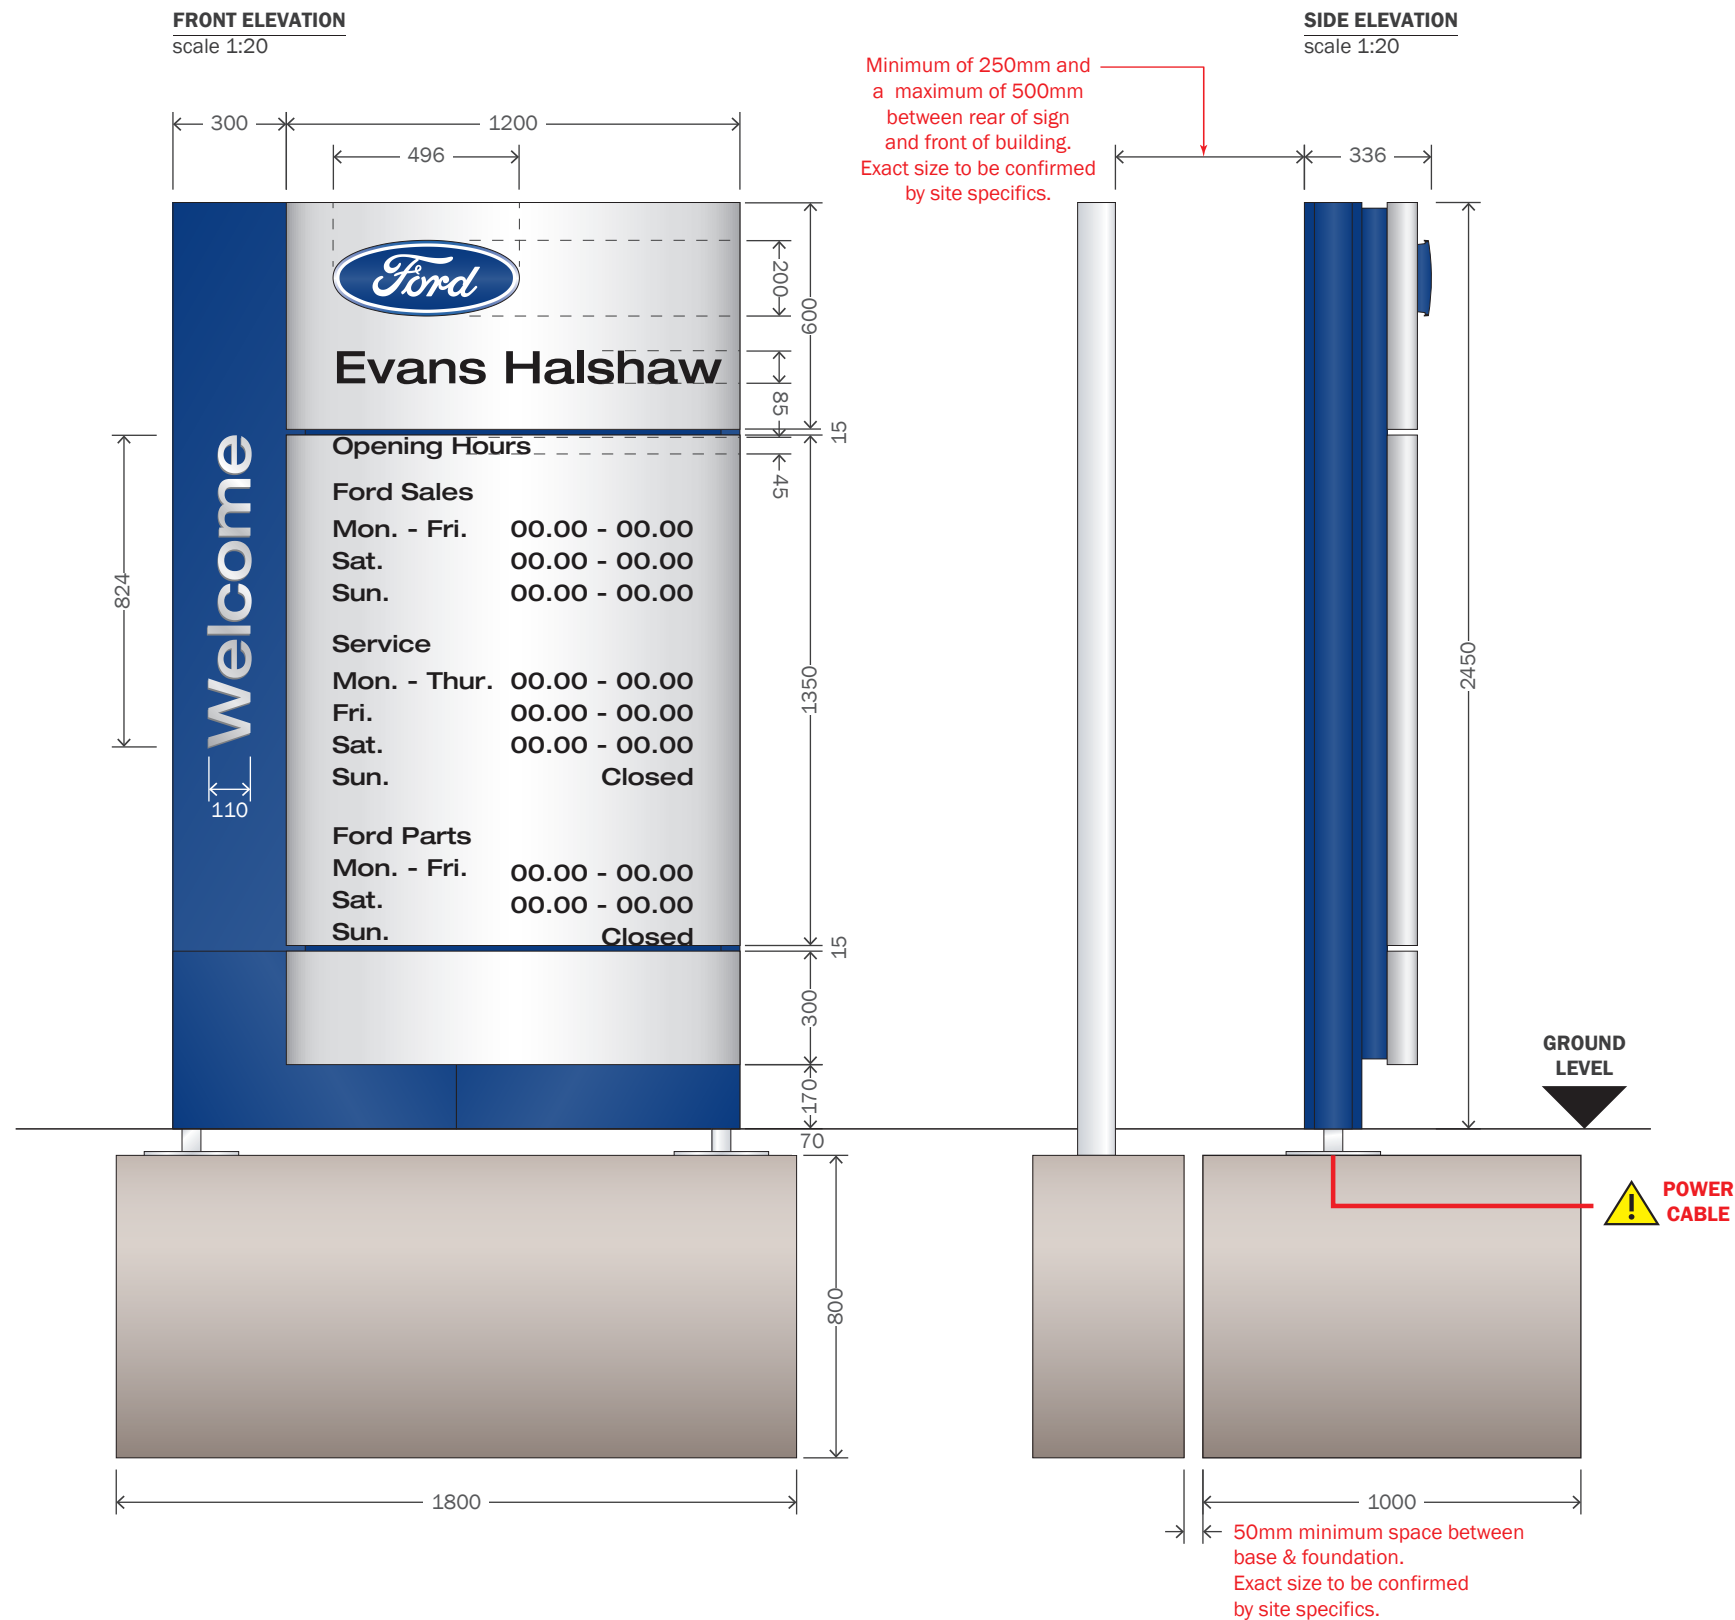

SIGN B - SPECIFICATION

Install 1 off new free standing entrance feature (right handed).
O/A size of sign 1500mm x 2450mm.
O/A weight of sign 200kg.
O/A oval button logo 496mm x 200mm.
O/A height of dealer name text 85mm.
O/A height of opening hours text 45mm.

CONSTRUCTION

The entrance feature is constructed from 3mm alucobond background panels sprayed/stoved Ford Blue (RAL 270 30 35) and folded around stainless steel framework.

Fixed to background are 3mm SMC panels PVDF sprayed in Ford Silver Grey (RAL 9006).

The top face panel is aperture cut to accept oval button logo formed from 3mm Blue acrylic with text and details in 3mm White acrylic.

Text is applied directly to the face panel in 3M Matt Black self adhesive vinyl.

Mirror finished stainless steel fabricated letters running vertically are attached to the background panels.

NOTE: Opening hours to be confirmed by dealership at a later date.


ILLUMINATION

The oval logo is internally illuminated using LEDs and is designed to provide a halo illumination effect. Additional lighting is provided by a blue light channel running down the right hand side of the sign concealed behind the face panels.

TOTAL ELECTRICAL LOADING OF SIGN: 0.2 amps.

NOTE

It is the dealers responsibility to provide and adequate power supply to each required point. Other then connecting to the supply, the signage contractor will charge on a time and material basis for any on site electrical work.

 

CLIENT :
FORD

PROJECT :
EXTERNAL SIGNAGE

SITE REFERENCE :
EVANS HALSHAW MERTHR TYDFIL

PRODUCT TYPE/DOCUMENT TITLE :
SITE SCHEDULE


PAGE TITLE :
SIGN B

DRAWING NO :
SS-FOR34828-1.4


DESIGN STATUS :
NOT FOR CONSTRUCTION

BY: SCALE @ A3 : REV : DATE :
KG AS SHOWN B 09.07.26

PLAN VIEW OF BASE
scale 1:20

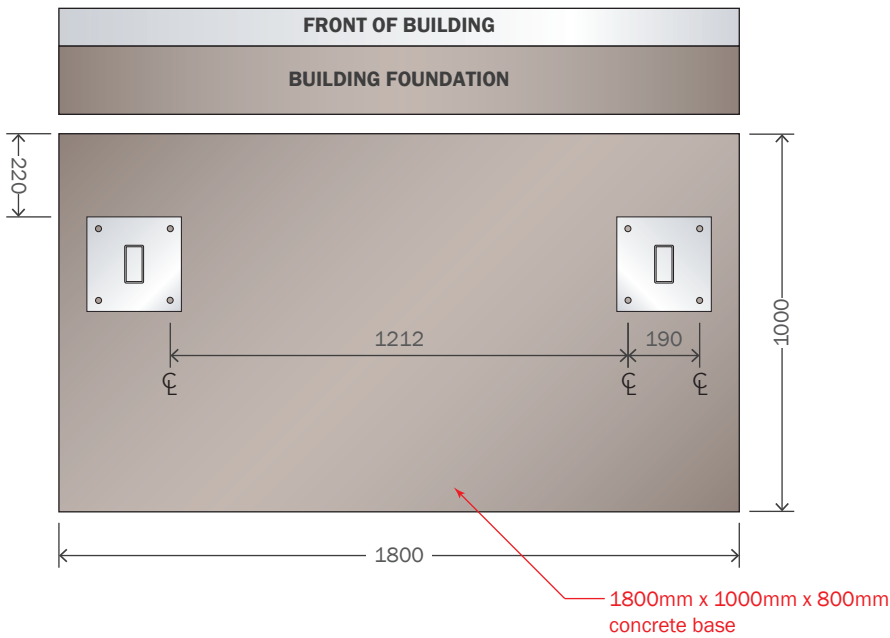

BASE PLATE DETAIL
scale 1:10

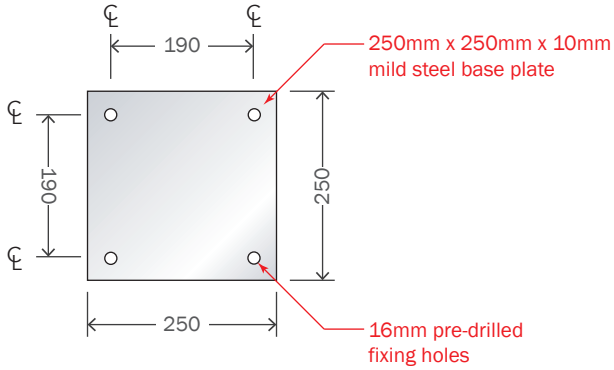

FREESTANDING ENTRANCE FEATURE BASE DETAILS

The sign is to be installed onto 1 concrete slump using 12mm Ø studding chemically fixed into the concrete base.
The sign is to be secured to the studding using Nyloc nuts.
After the installation of the sign any excess studding should be trimmed to below ground level and surface should be finished off.

CONCRETE BASE SPECIFICATION


The design assumes that the ground bearing is not less than 35kN/M.
Overturning point is 52kN/M. Concrete is mixed to BS CP 110 (structural use of concrete).
Grade of concrete is 20/30 (20 being the minimum aggregate size is mm and 30 refers to the strength of the concrete ie:30kN/M).
Concrete has a slump rating 50mm.
RECOMMENDED CURING PERIOD OF CONCRETE NOT LESS THAN 7 DAYS.

FOUNDATION/BASE

Where new bases are to be installed by Merson Group, it is the client's responsibility to ensure that there are no services (gas, water, electricity, BT etc) in the area of the new base that will hinder or prevent the installation as this information cannot be ascertained by Merson Group during the survey. Merson Group will not be responsible for any costs of aborted installations, damage to services or re-submitting of planning applications should services be found at time of carrying out the installation. Clients should check for services before agreeing sign locations.
If the existing sign's concrete base is to be reused, it is the client's responsibility to ensure the criteria required structurally.
Merson Group will not be responsible for any failures of the base or the fixing studs to the new sign, and will request that the client sign a waiver form detailing as such Merson Group will not provide warranty for installation should the existing base be reused, only the product itself will carry out standard warranty as per our standard terms & conditions.
Should the existing base be reused an adaptor plate may be required to suit the existing fixing stud arrangement.
These details will need to be confirmed by a site survey.


NOTE

In order to achieve this the concrete must be to the size and specified mix on this drawing. Where base sizes are restricted due to on site conditions or existing foundations, the main contractor is to gain specialist advice from their own structural engineers.
(The signage contractor can not take liability for bases installed by the main contractor).

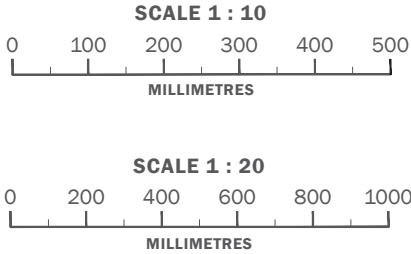


CLIENT : FORD	PRODUCT TYPE/DOCUMENT TITLE : SITE SCHEDULE		DESIGN STATUS : NOT FOR CONSTRUCTION	
	PAGE TITLE : SIGN B - BASE DETAILS			
PROJECT : EXTERNAL SIGNAGE	DRAWING NO : SS-FOR34828-1.5	PAGE : 5/9	BY: KG SCALE @ A3 : AS SHOWN	REV : B DATE : 09.07.26


FRONT ELEVATION
scale 1:20

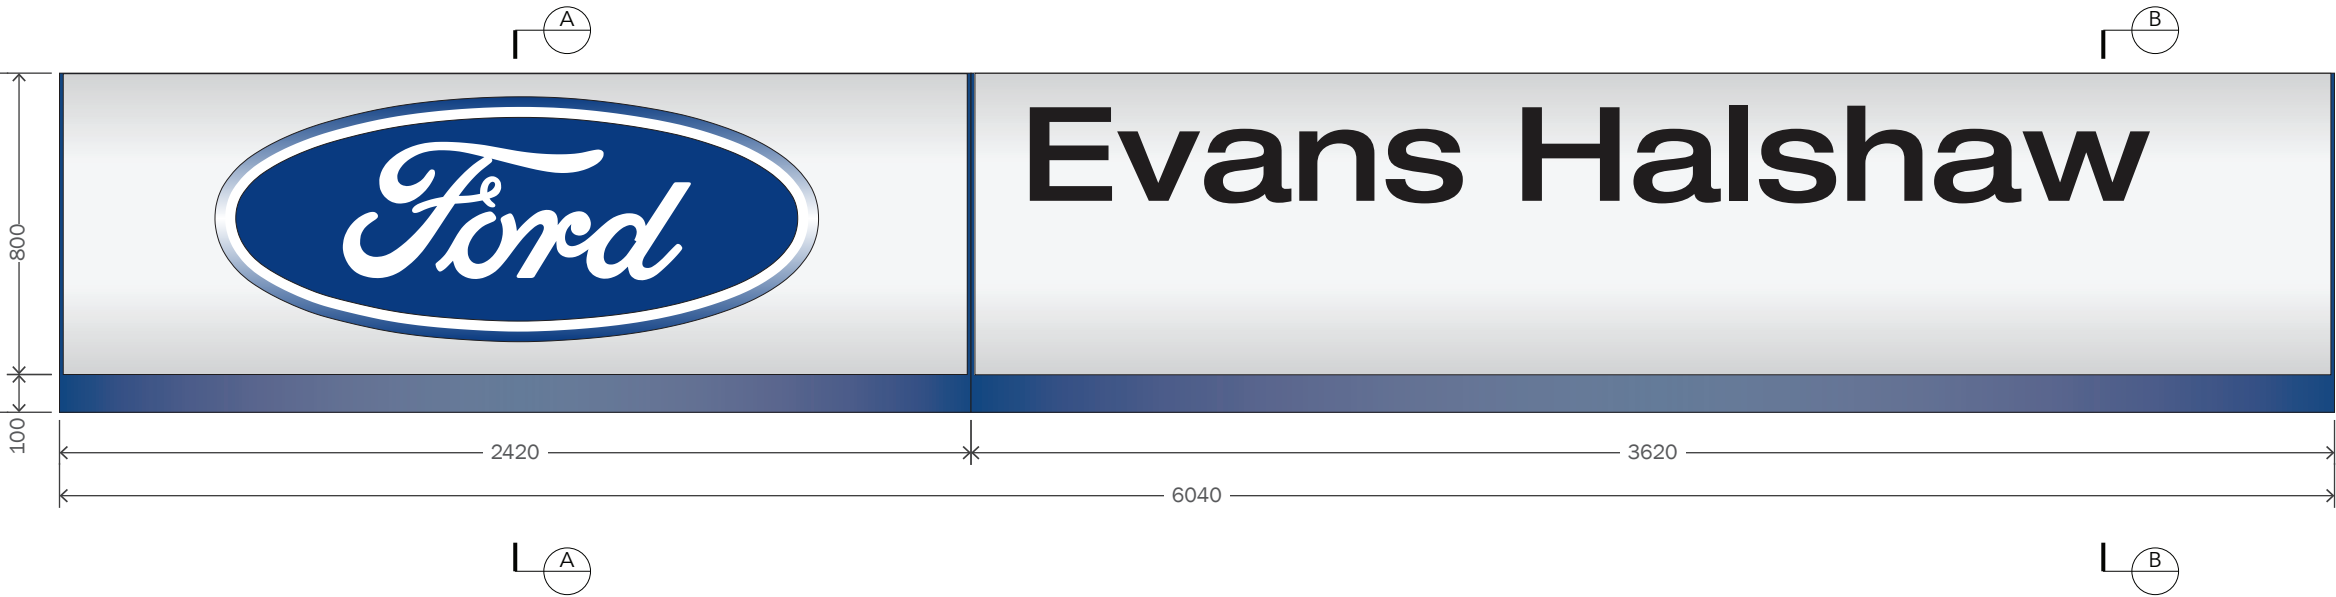

AA SECTION
scale 1:20

 

BB SECTION
scale 1:20

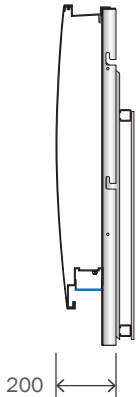

SIGN C - SPECIFICATION:

1 off new brand clips and 'Evans Halshaw' clip.
O/A size of sign 6040mm x 900mm.
O/A height of text 250mm.
O/A weight of sign 145.5kg.
HTUS approx. 4383mm.

CONSTRUCTION:

Main face panels are constructed from radiused aluminium PVDF sprayed silver grey (RAL 9006). The face panels are fixed to an alucobond back panel sprayed Ford blue (RAL 270 30 35).
Brand clip face panels are to be aperture cut to accept a size 2 Ford button oval logo formed from 3mm blue acrylic with a chrome outline.
'Evans Halshaw' clip face panels are to be aperture cut to accept 3mm white acrylic moulded letters with 3M matt black self adhesive vinyl applied to face.

ILLUMINATION:


Brand clip logo and 'Evans Halshaw' text are internally illuminated by LEDs.
Sign also illuminated via blue light channel positioned behind the lower rear section of the face panels. Button logo is designed to provide a halo illumination effect.
Brand Mode Clip electrical loading: 0.4 amps.
Dealer Name Clip electrical loading: 0.4 amps.

INSTALLATION:

Fascia is installed by way of brackets to a suitable wall fixed ladder system.

NOTES

Supplied by Arlux.

 

CLIENT :
FORD
PROJECT :
EXTERNAL SIGNAGE
SITE REFERENCE :
EVANS HALSHAW MERTHR TYDFIL


PRODUCT TYPE/DOCUMENT TITLE :
SITE SCHEDULE
PAGE TITLE :
SIGN C
DRAWING NO :
SS-FOR34828-1.6

PAGE :
6/9

DESIGN STATUS :
NOT FOR CONSTRUCTION
BY: KG SCALE @ A3 : AS SHOWN
REV : B DATE : 09.07.26

FRONT ELEVATION
scale 1:20

SIDE ELEVATION
scale 1:20

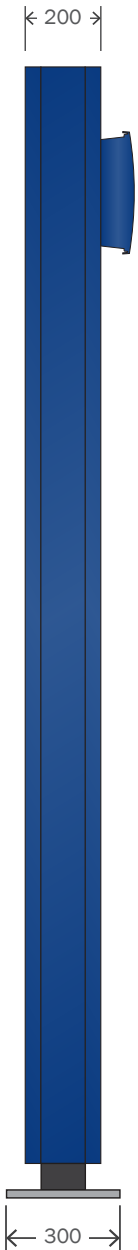

SIGN D - SPECIFICATION:


1 off new exterior handover blue wall.
O/A size of sign 5600mm x 2900mm.
O/A weight of sign: approx. **TBC**kg.

CONSTRUCTION:

The frame is constructed from aluminium, the panels are in ACM.
The letters are in opaque white acrylic, 3mm thick.

ILLUMINATION:

Button ovals are internally illuminated with LEDs and is designed to produce a halo illumination effect.
TOTAL ELECTRICAL LOADING: 0.2 amps

 


CLIENT :
FORD
PROJECT :
EXTERNAL SIGNAGE
SITE REFERENCE :
EVANS HALSHAW MERTHR TYDFIL

PRODUCT TYPE/DOCUMENT TITLE :
SITE SCHEDULE
PAGE TITLE :
SIGN D
DRAWING NO :
SS-FOR34828-1.7

DESIGN STATUS :
NOT FOR CONSTRUCTION
PAGE : 7/9
BY: KG
SCALE @ A3 : AS SHOWN
REV : B
DATE : 09.07.26

Electric feeding to provide: 220 to 240 V
The oval electric power is 2W

Install a plastic sheath for the power supply when building the concrete base, and put the wire across the pole before the installation

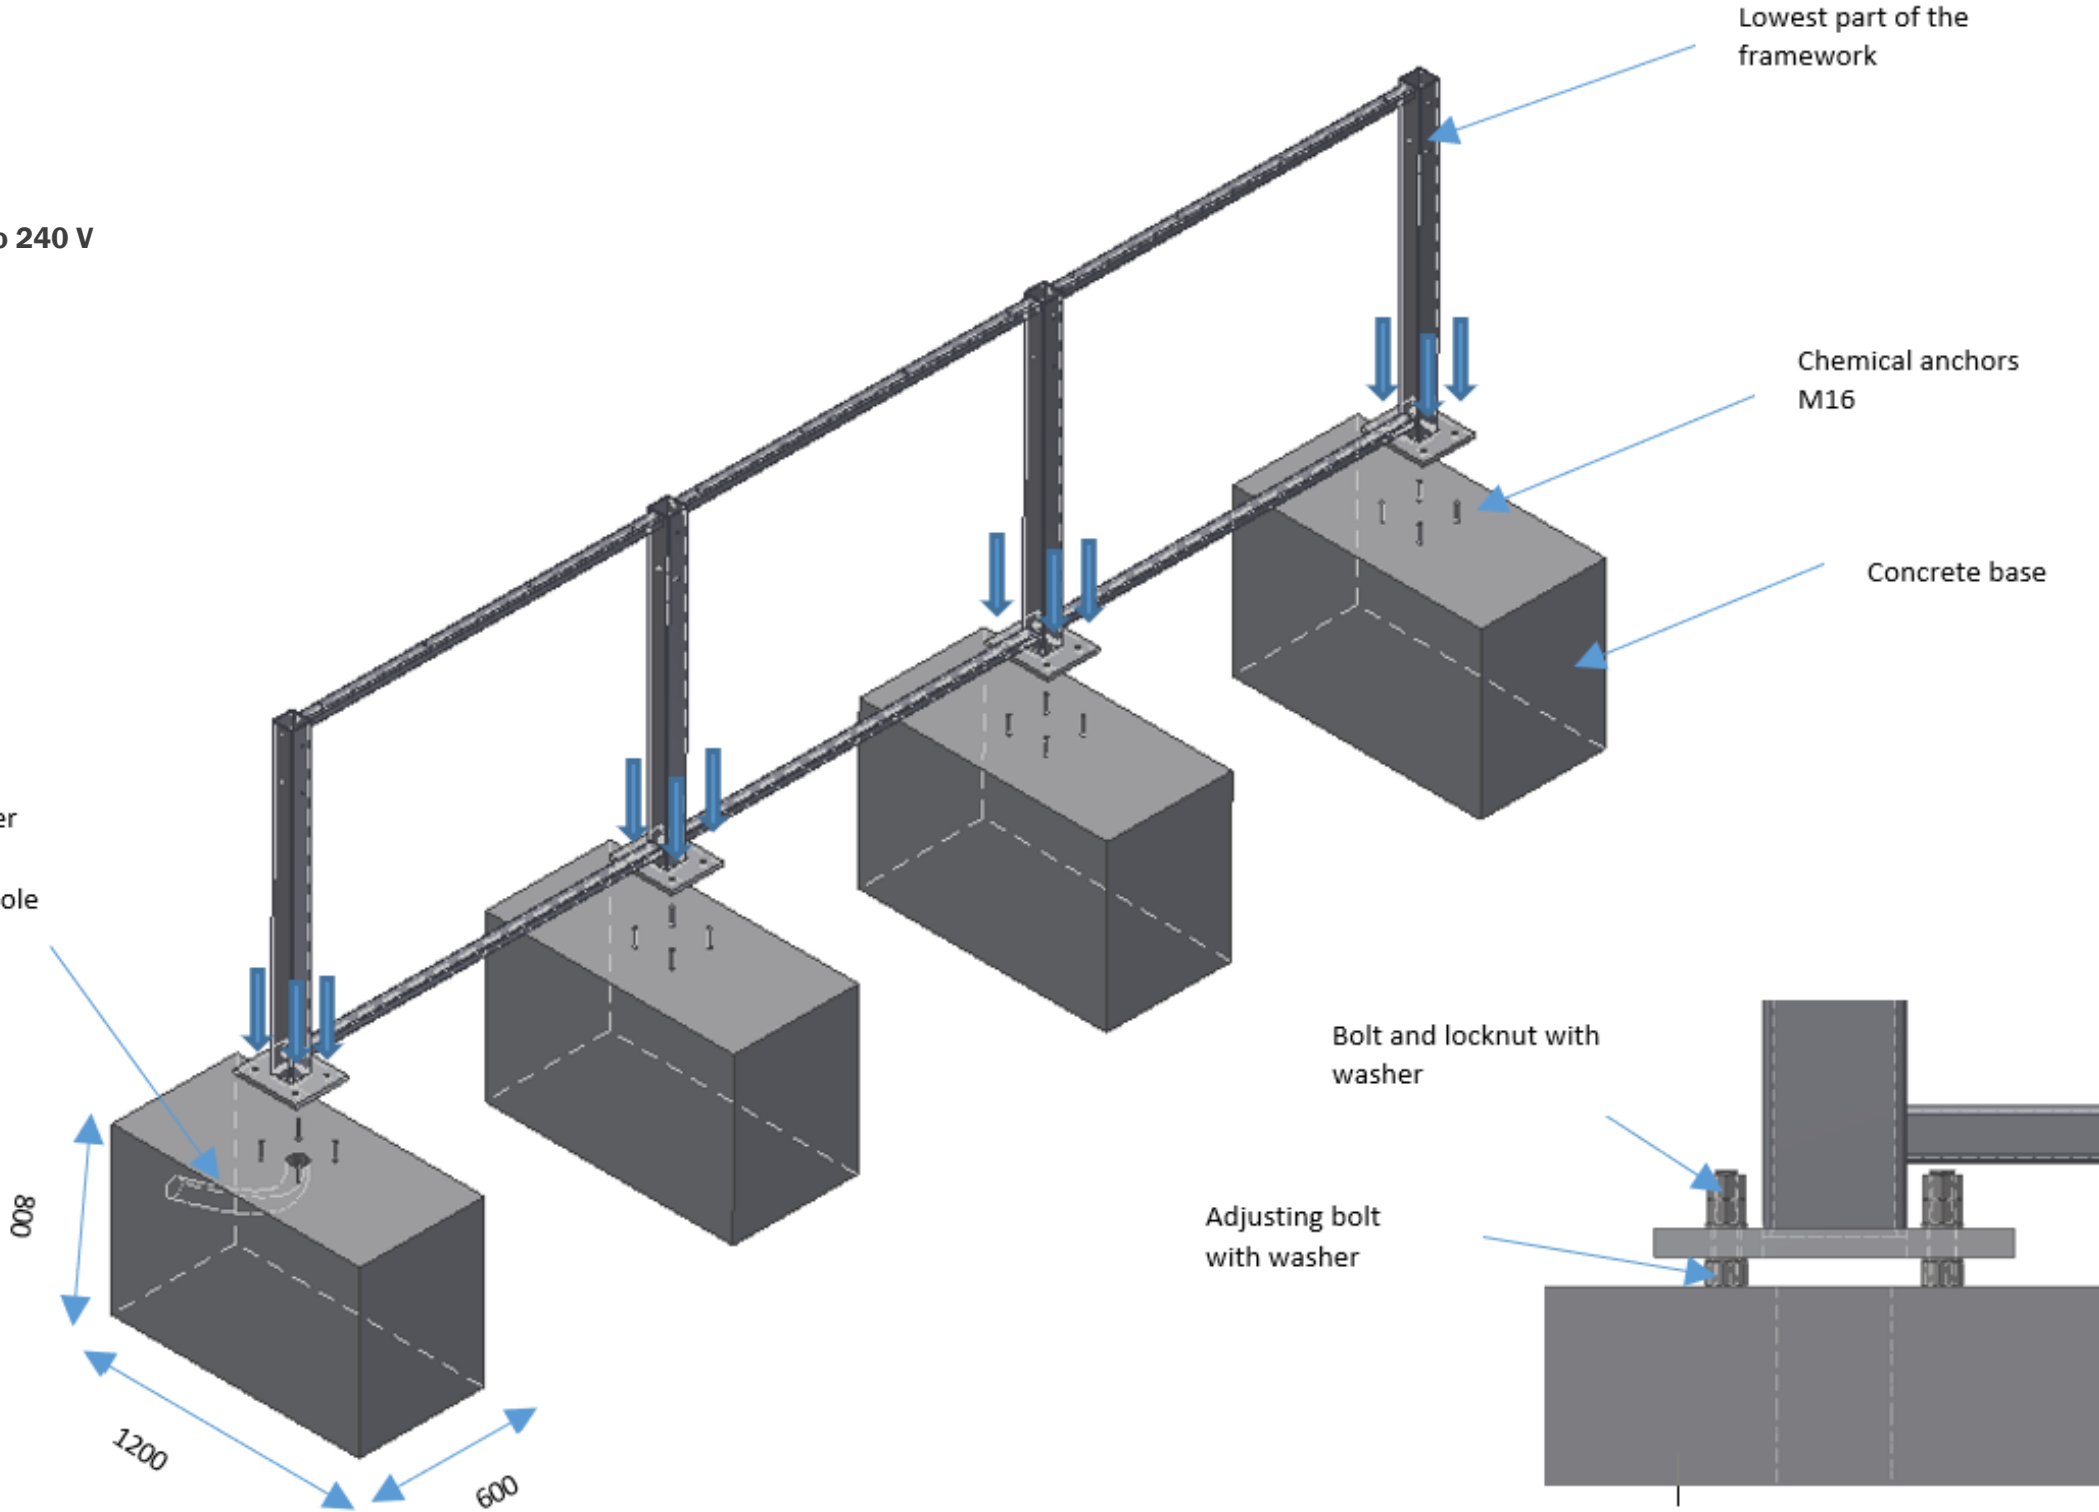


CLIENT :
FORD
PROJECT :
EXTERNAL SIGNAGE
SITE REFERENCE :
EVANS HALSHAW MERTHR TYDFIL


PRODUCT TYPE/DOCUMENT TITLE :
SITE SCHEDULE
PAGE TITLE :
SIGN D - BASE DETAILS
DRAWING NO :
SS-FOR34828-1.8

DESIGN STATUS :
NOT FOR CONSTRUCTION
PAGE : 8/9
BY: KG
SCALE @ A3 : AS SHOWN
REV : B
DATE : 09.07.26


FRONT ELEVATION
scale 1:20

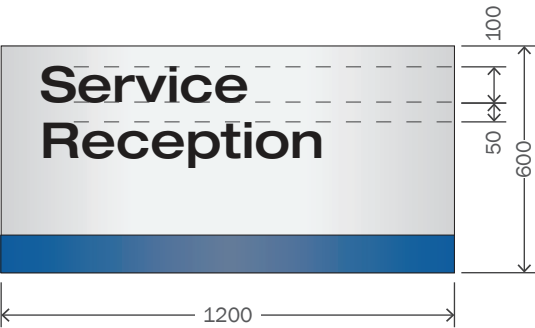

AA SECTION
scale 1:20

 

AA ENLARGED BROKEN SECTION THROUGH
scale NTS

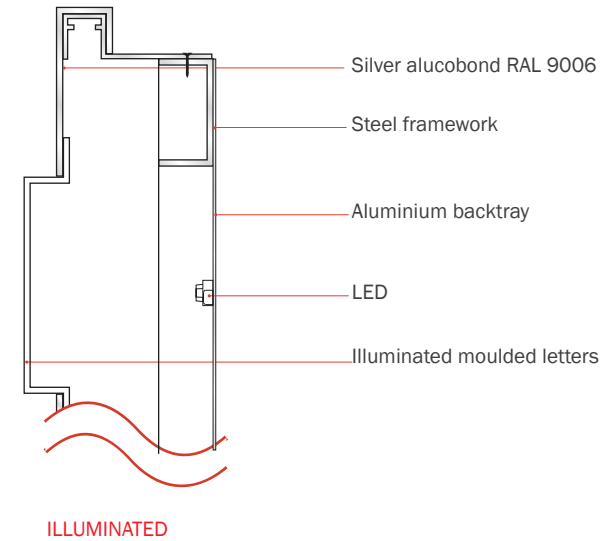

SIGN E - SPECIFICATION


Install 1 off new wall mounted internally illuminated tertiary wall sign.
O/A size of sign 1200 x 600mm
O/A weight of sign 20kg
O/A height of text 100mm
HTUS approx. 2420mm

CONSTRUCTION

The sign is constructed from a 3mm alucobond face panel sprayed RAL 9006 (Silver Grey) with folded returns. The face panel is attached to a 50mm x 25mm x 2.5mm aluminium 'U' section internal framework which is fixed to a 2mm aluminium backtray. Text on illuminated version is formed from white acrylic moulded letters with 3M matt black self adhesive vinyl applied to face pushed through face panels which have been aperture cut to accept moulded letters. Text on non-illuminated version is 3M matt black self adhesive vinyl applied directly to panel face. The strip to the base of the panel is applied in blue self adhesive vinyl.

ILLUMINATION

The sign is internally illuminated by LEDs.
TOTAL ELECTRICAL LOADING: 0.2 amps

 

CLIENT :
FORD
PROJECT :
EXTERNAL SIGNAGE
SITE REFERENCE :
EVANS HALSHAW MERTHR TYDFIL

PRODUCT TYPE/DOCUMENT TITLE :
SITE SCHEDULE
PAGE TITLE :
SIGN E
DRAWING NO :
SS-FOR34828-1.9

PAGE :
9/9

DESIGN STATUS :
NOT FOR CONSTRUCTION
BY: SCALE @ A3 :
KG AS SHOWN
REV :
B
DATE :
09.07.26



MERSON GROUP
2 YOUNG PLACE
EAST KILBRIDE
GLASGOW
SCOTLAND
G75 0TD