


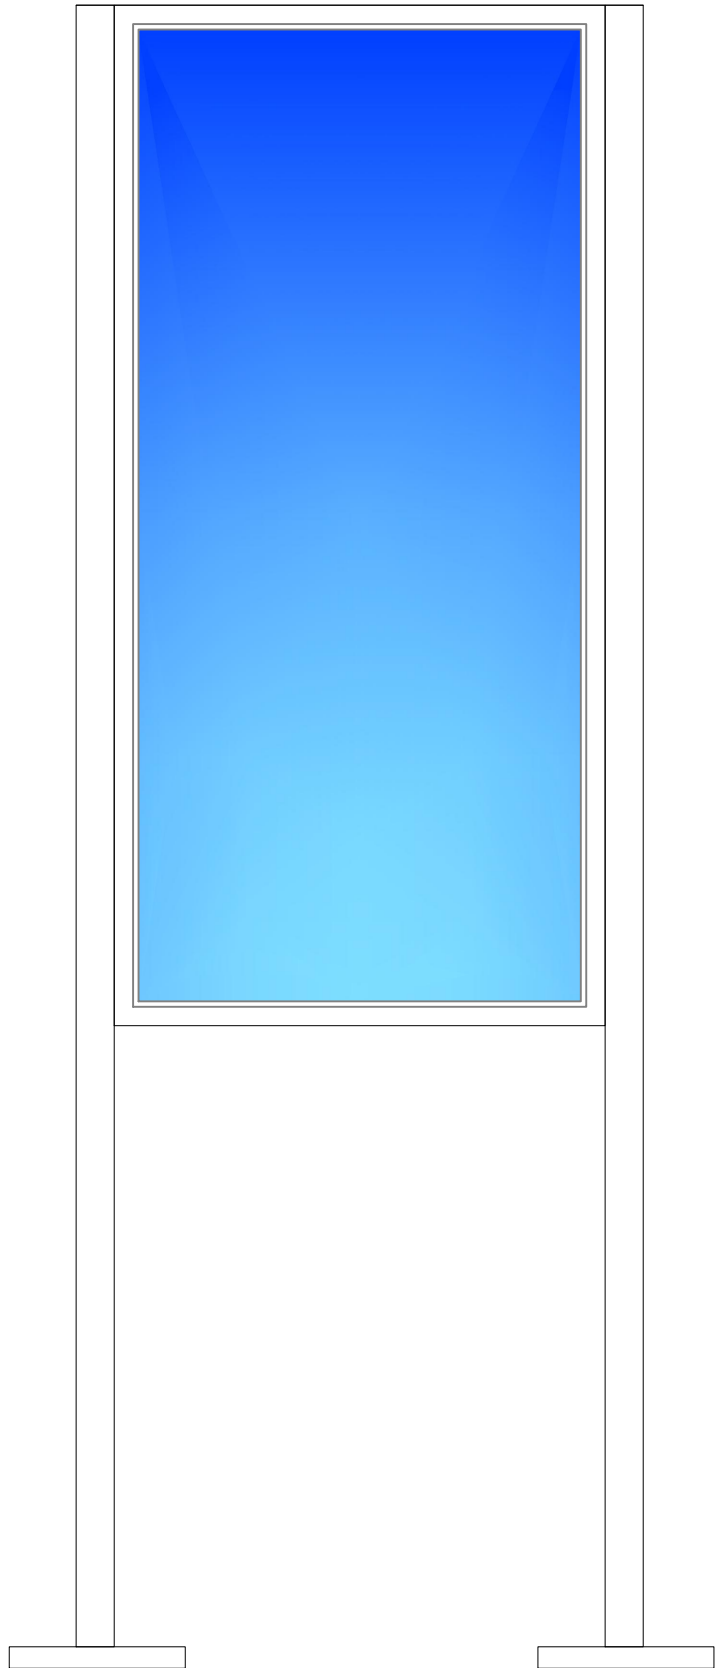


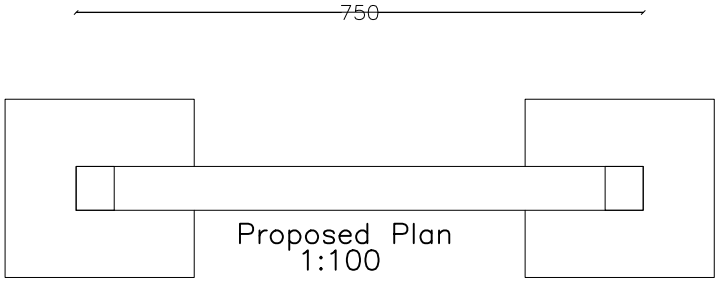


Proposed Front Elevation
1:10

 

Proposed Side Elevation
1:10

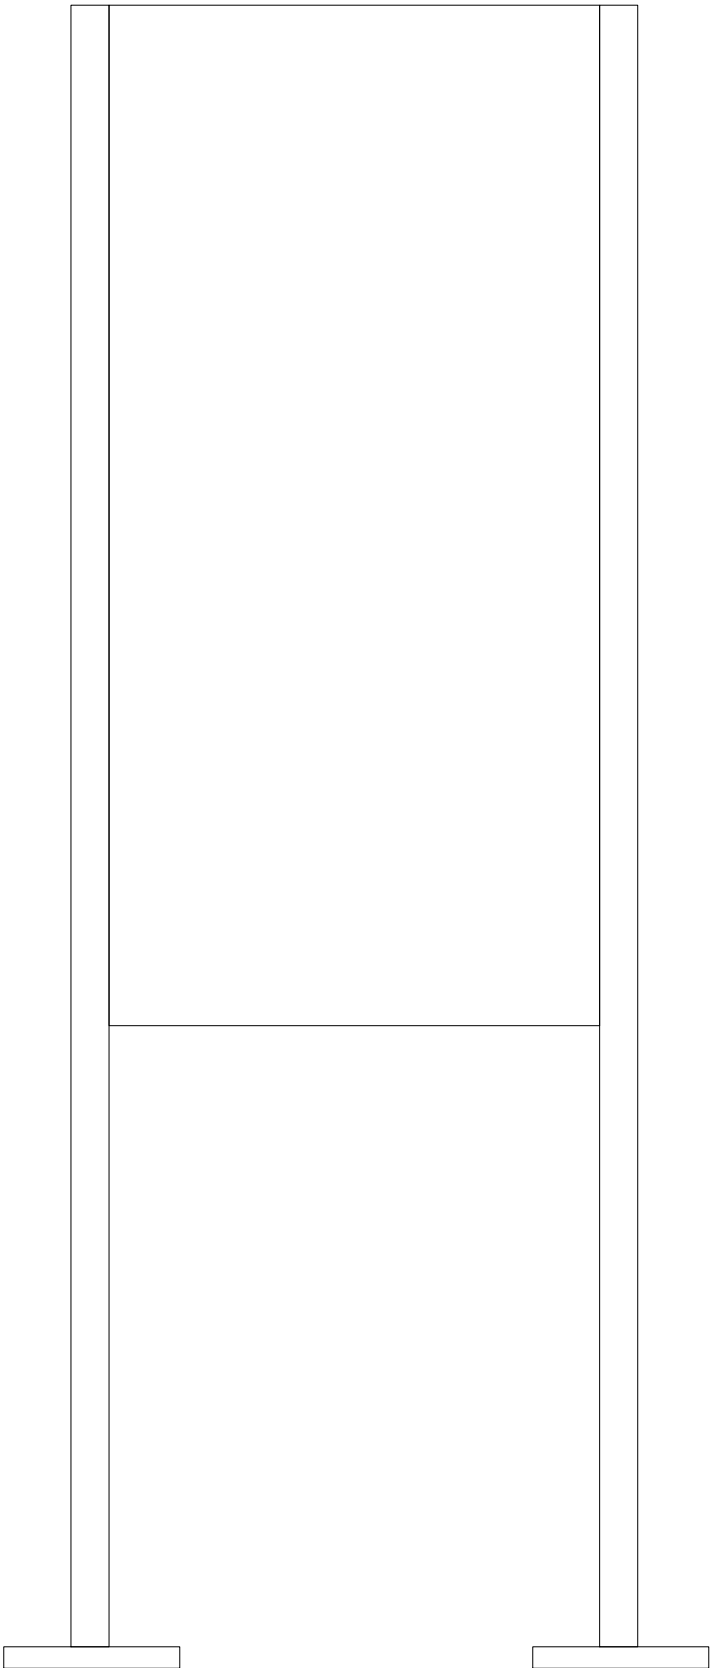

Proposed Rear Elevation
1:10

 

Proposed Side Elevation
1:10

1.35



Proposed Plot Image
NTS



Indicative Notice Board Image
NTS

Material Finishes:	
Frame:	Aluminium in white finish
Base plate:	Aluminium in white finish
Doors:	Plexishock glazing

			
Utopia Design Architectural Services			
Building Planning Application Support Paul Thomas: BSc (Hons) Tel: 01685 559230. Mob: 07908 725065			
Issued Only for Purpose Indicated			
Drawing Status: FOR PLANNING PURPOSES ONLY			
Address		Land at Mount Pleasant Merthyr Vale Merthyr Tydfil CF48 4TB Grid Reference 307797, 196642	
Project		Proposed Notice Board	
Drawn by	Date	Paper	
PT	OCT 25	A2	
Title	Scale		
	1:10		
Drwg No			
Proposed Plans, Elevations		MT PLEASANT 01	