



210164

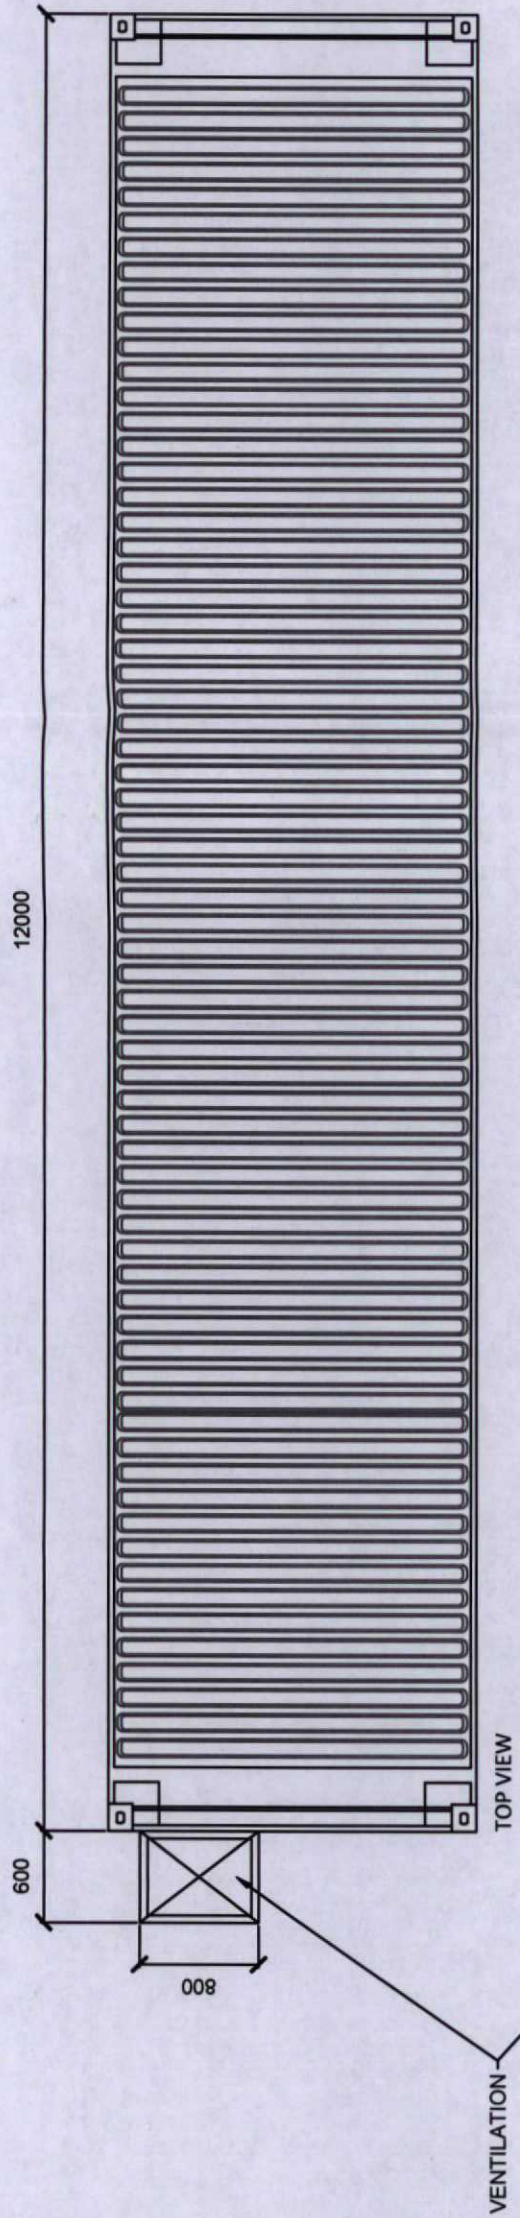


VENTILATION


TOP VIEW

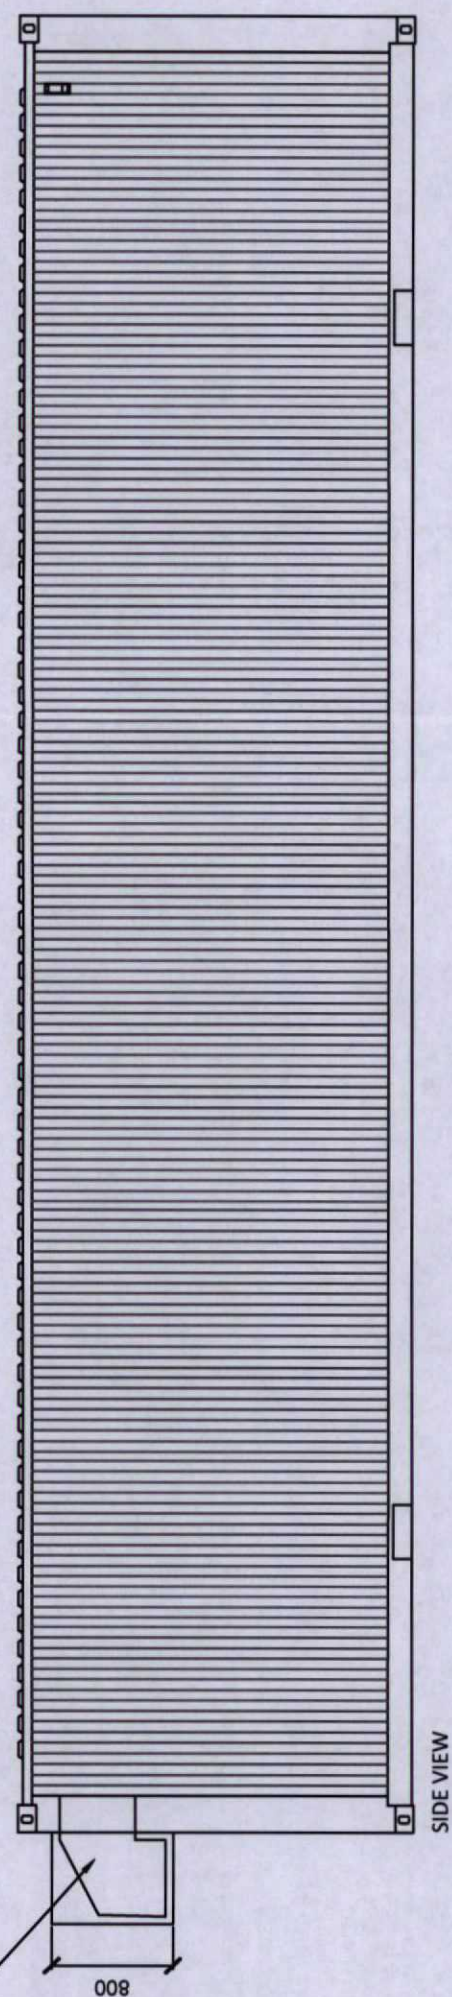

SIDE VIEW

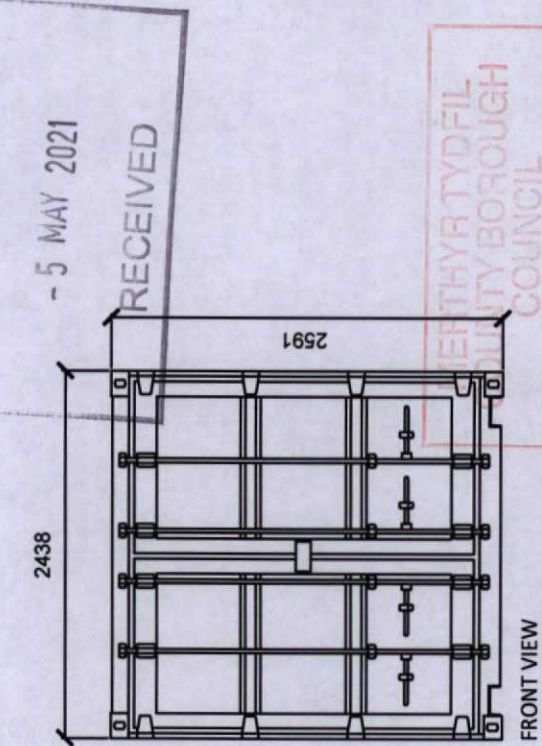


FRONT VIEW

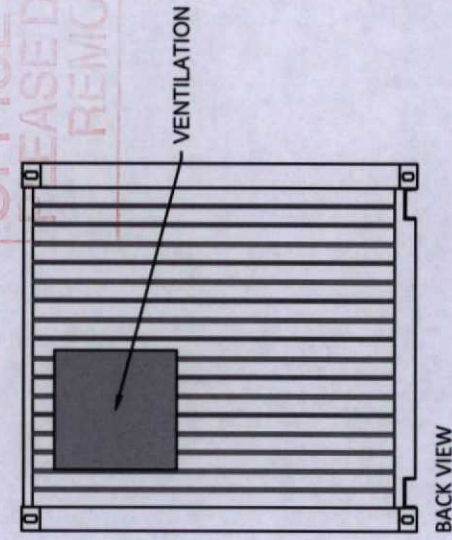

BACK VIEW

STANDARD CONTAINERISED BATTERY TECHNICAL DETAILS:

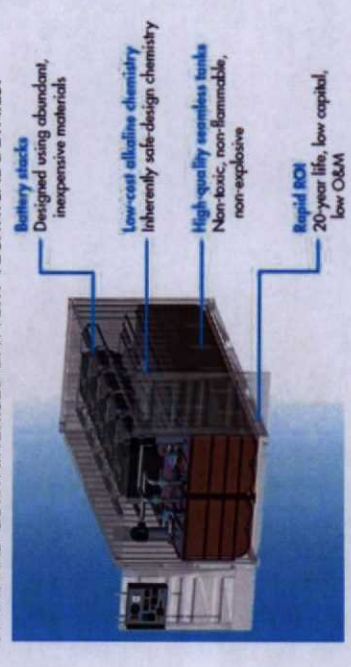

ERTHYR TYDFIL
Gŵylfa'r Cymuned
COUNCIL

PERMISSION GRANTED SUBJECT TO CONDITIONS

29 JUN 2021

J. JONES
COUNCILOR (BTP M.R.I.P.)
HEAD OF TOWN PLANNING

FLOOR PLAN



GFIL Ltd, 17 The Courtyard,
Gorsey Lane, Coleshill, Birmingham, B46 1JA
Tel: 01675 437777

ALL DIMENSIONS TO BE CHECKED ON SITE.
REPORT DISCREPANCIES TO GFIL AT ONCE BEFORE PROCEEDING
COPYRIGHT ACT APPLIES

Planning

Rev.

Project Title:
STANDARD DETAIL

Date. By.

Drawing Title:
CONTAINERISED BATTERY

Scale: 1:50 @ A3
Date: May 2017
Drawing No:
Rev: -

STD_GF_DR_CB_333
Plot date: 18-May-17